



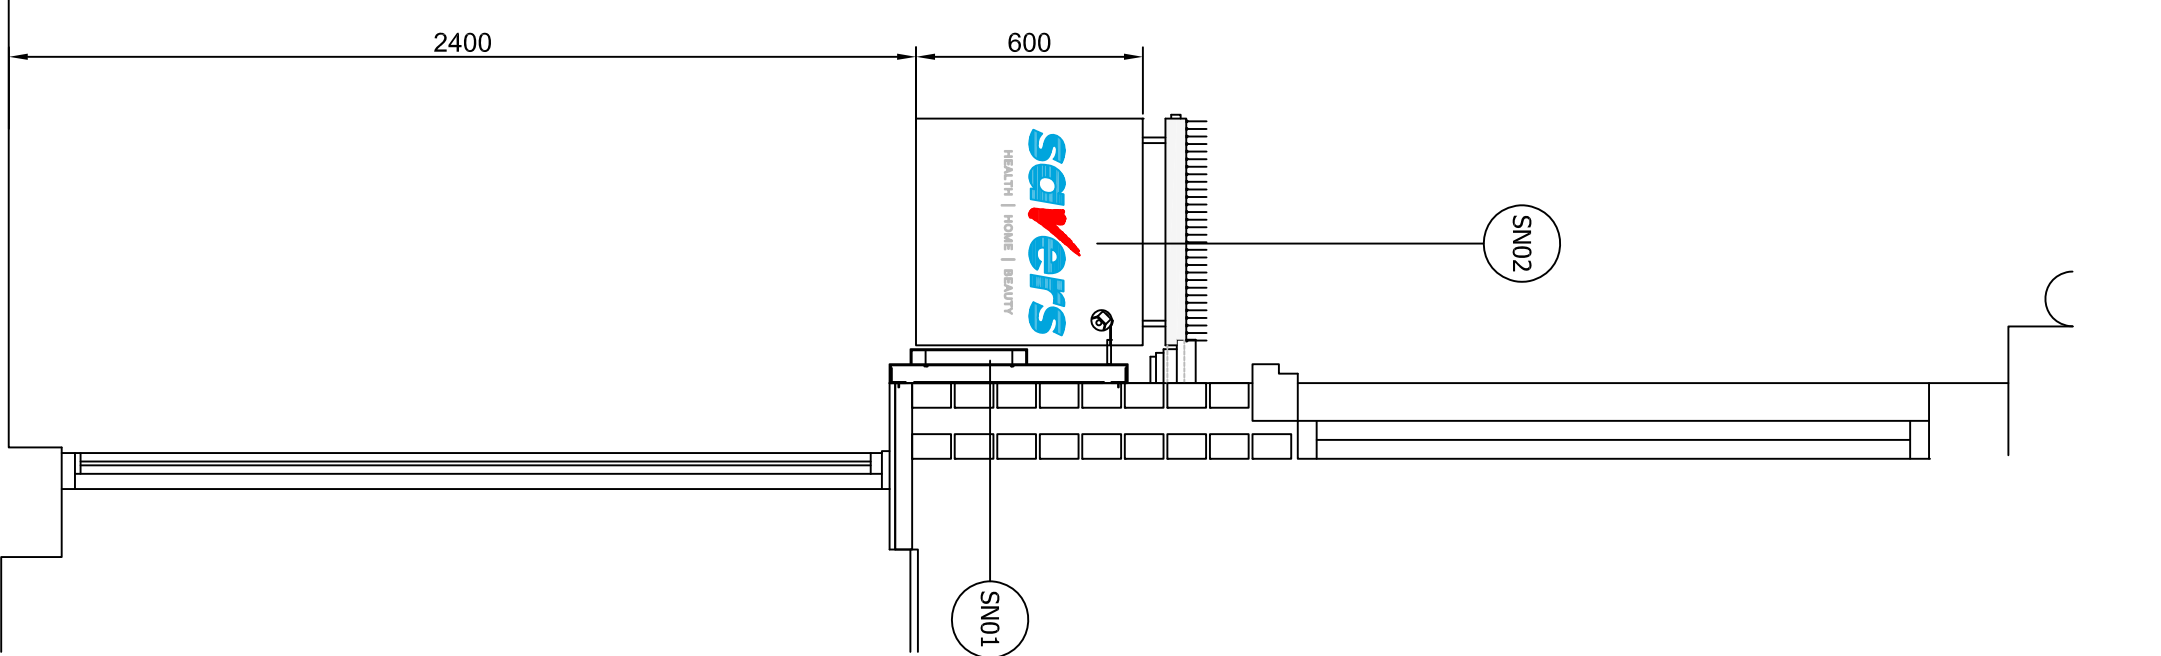


Section A-A | Scale 1:20@A1

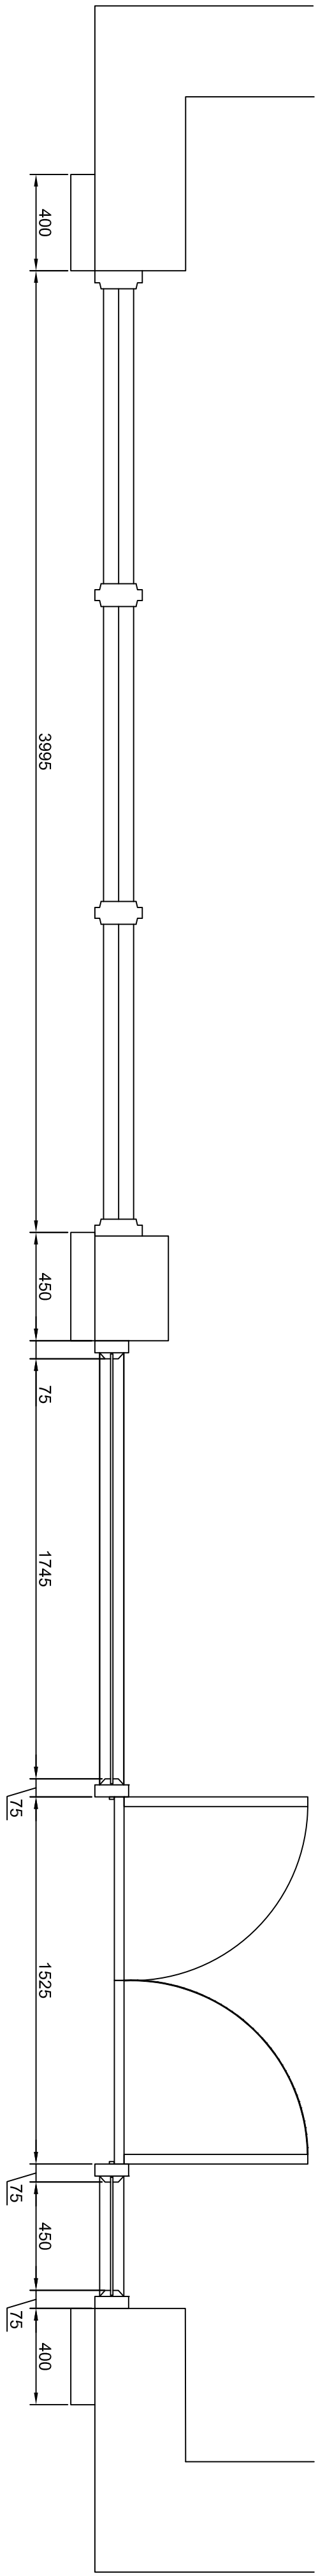


Proposed Shopfront Plan | Scale 1:20@A1



Existing Shopfront Elevation | Scale 1:50@A1

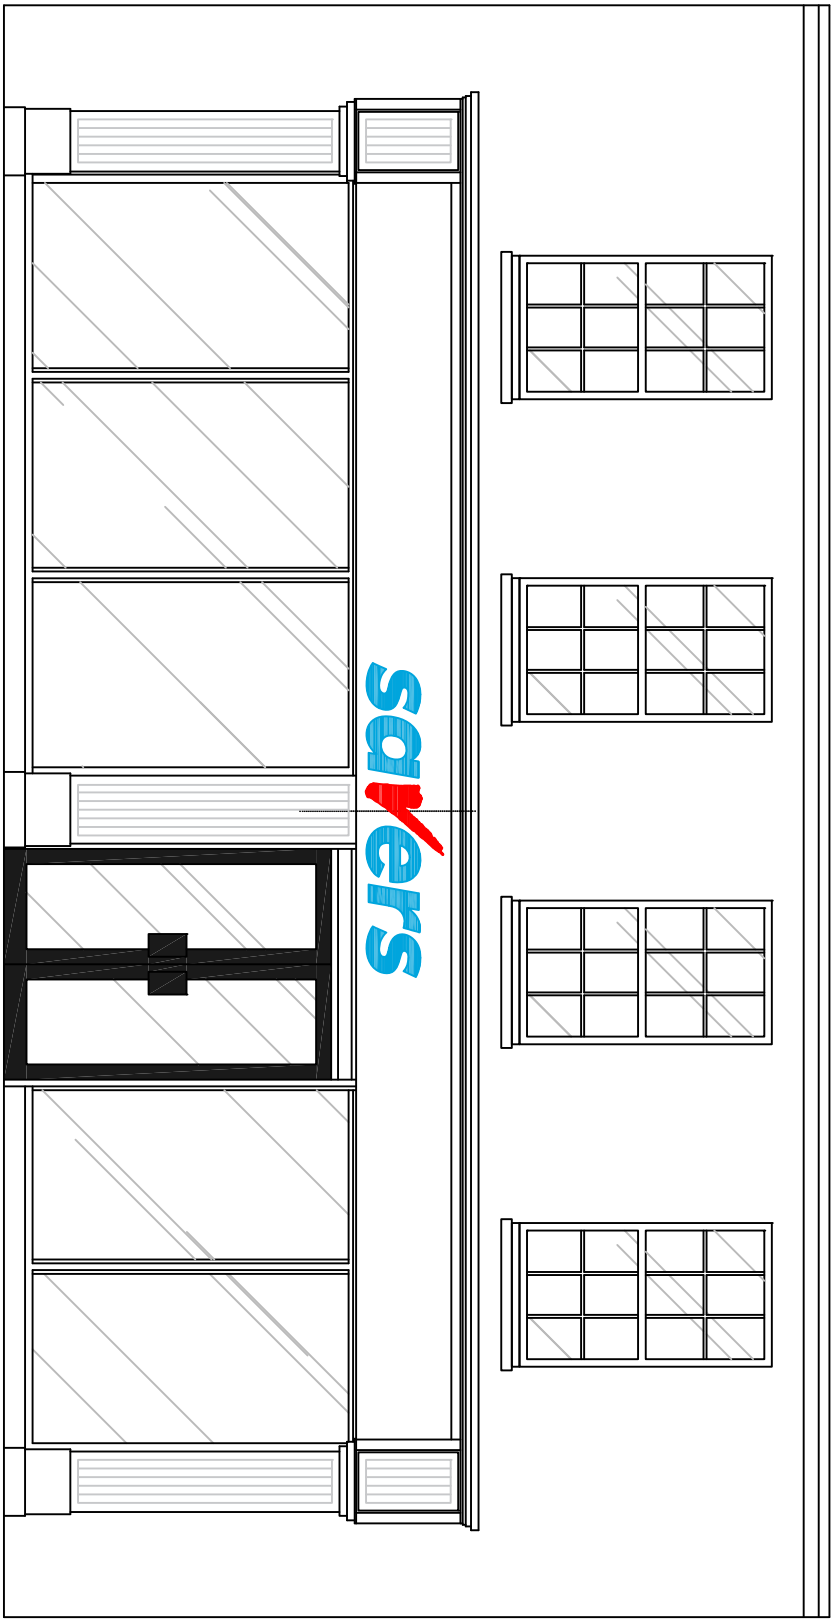

Existing Shopfront

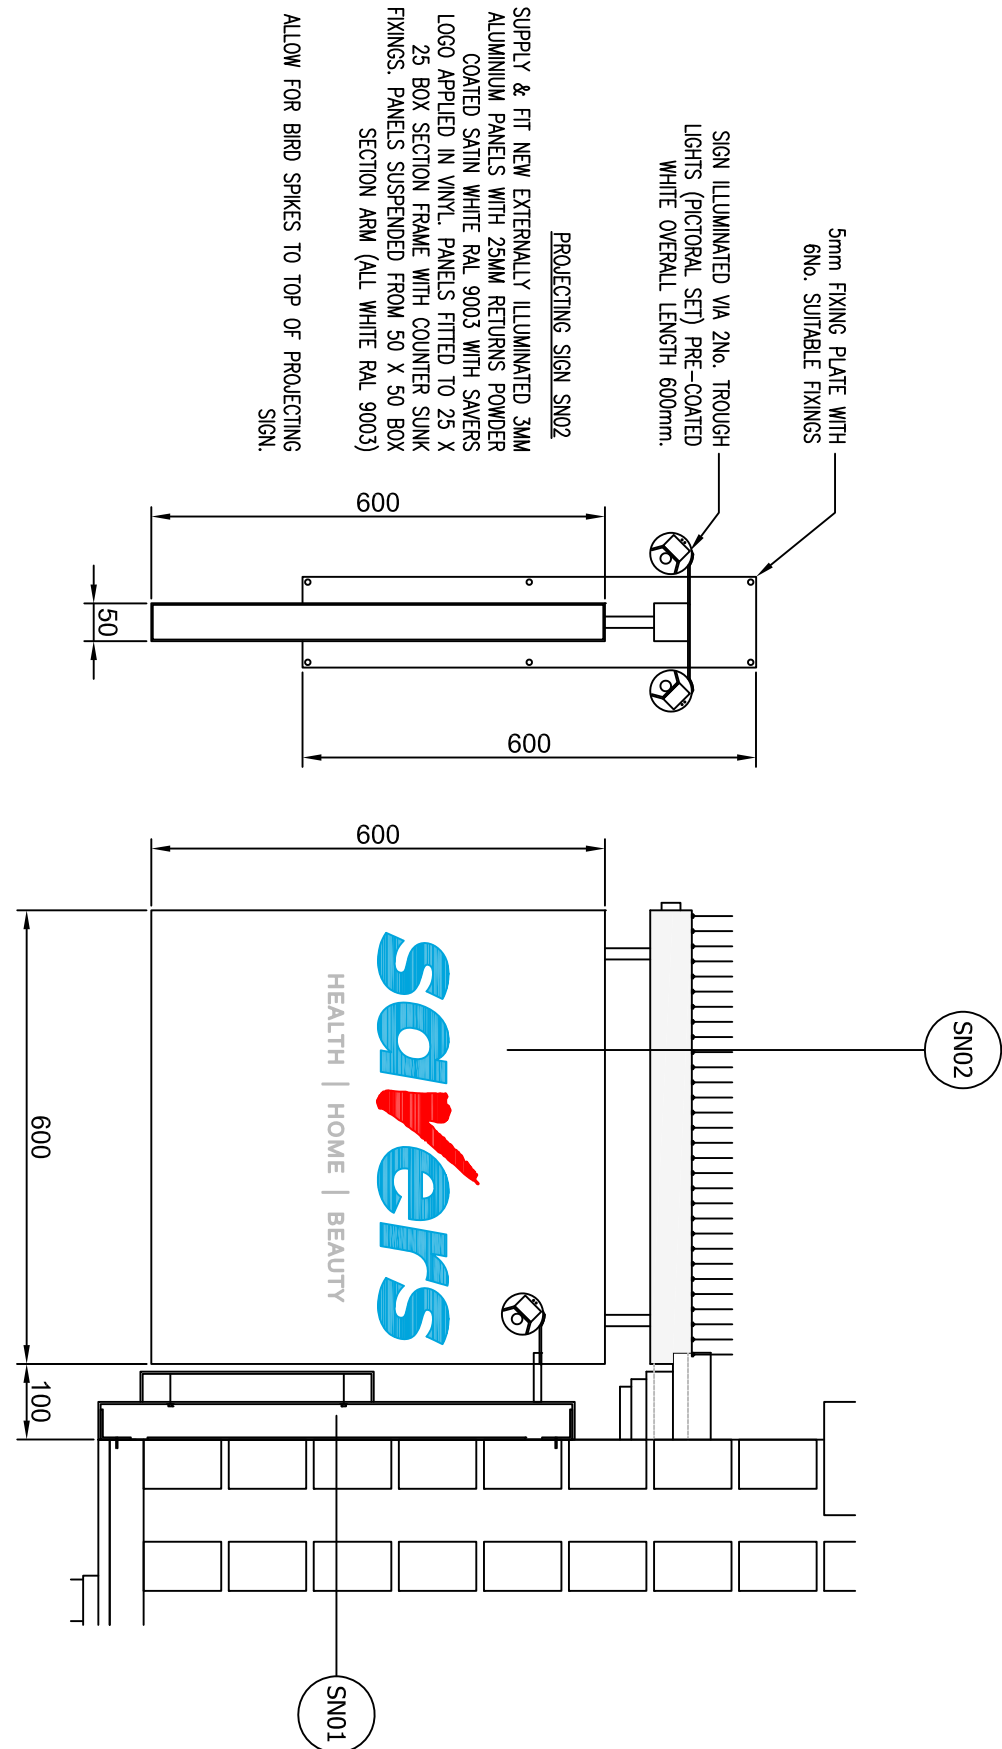

SN02 Detail | 1:10 @ A1