


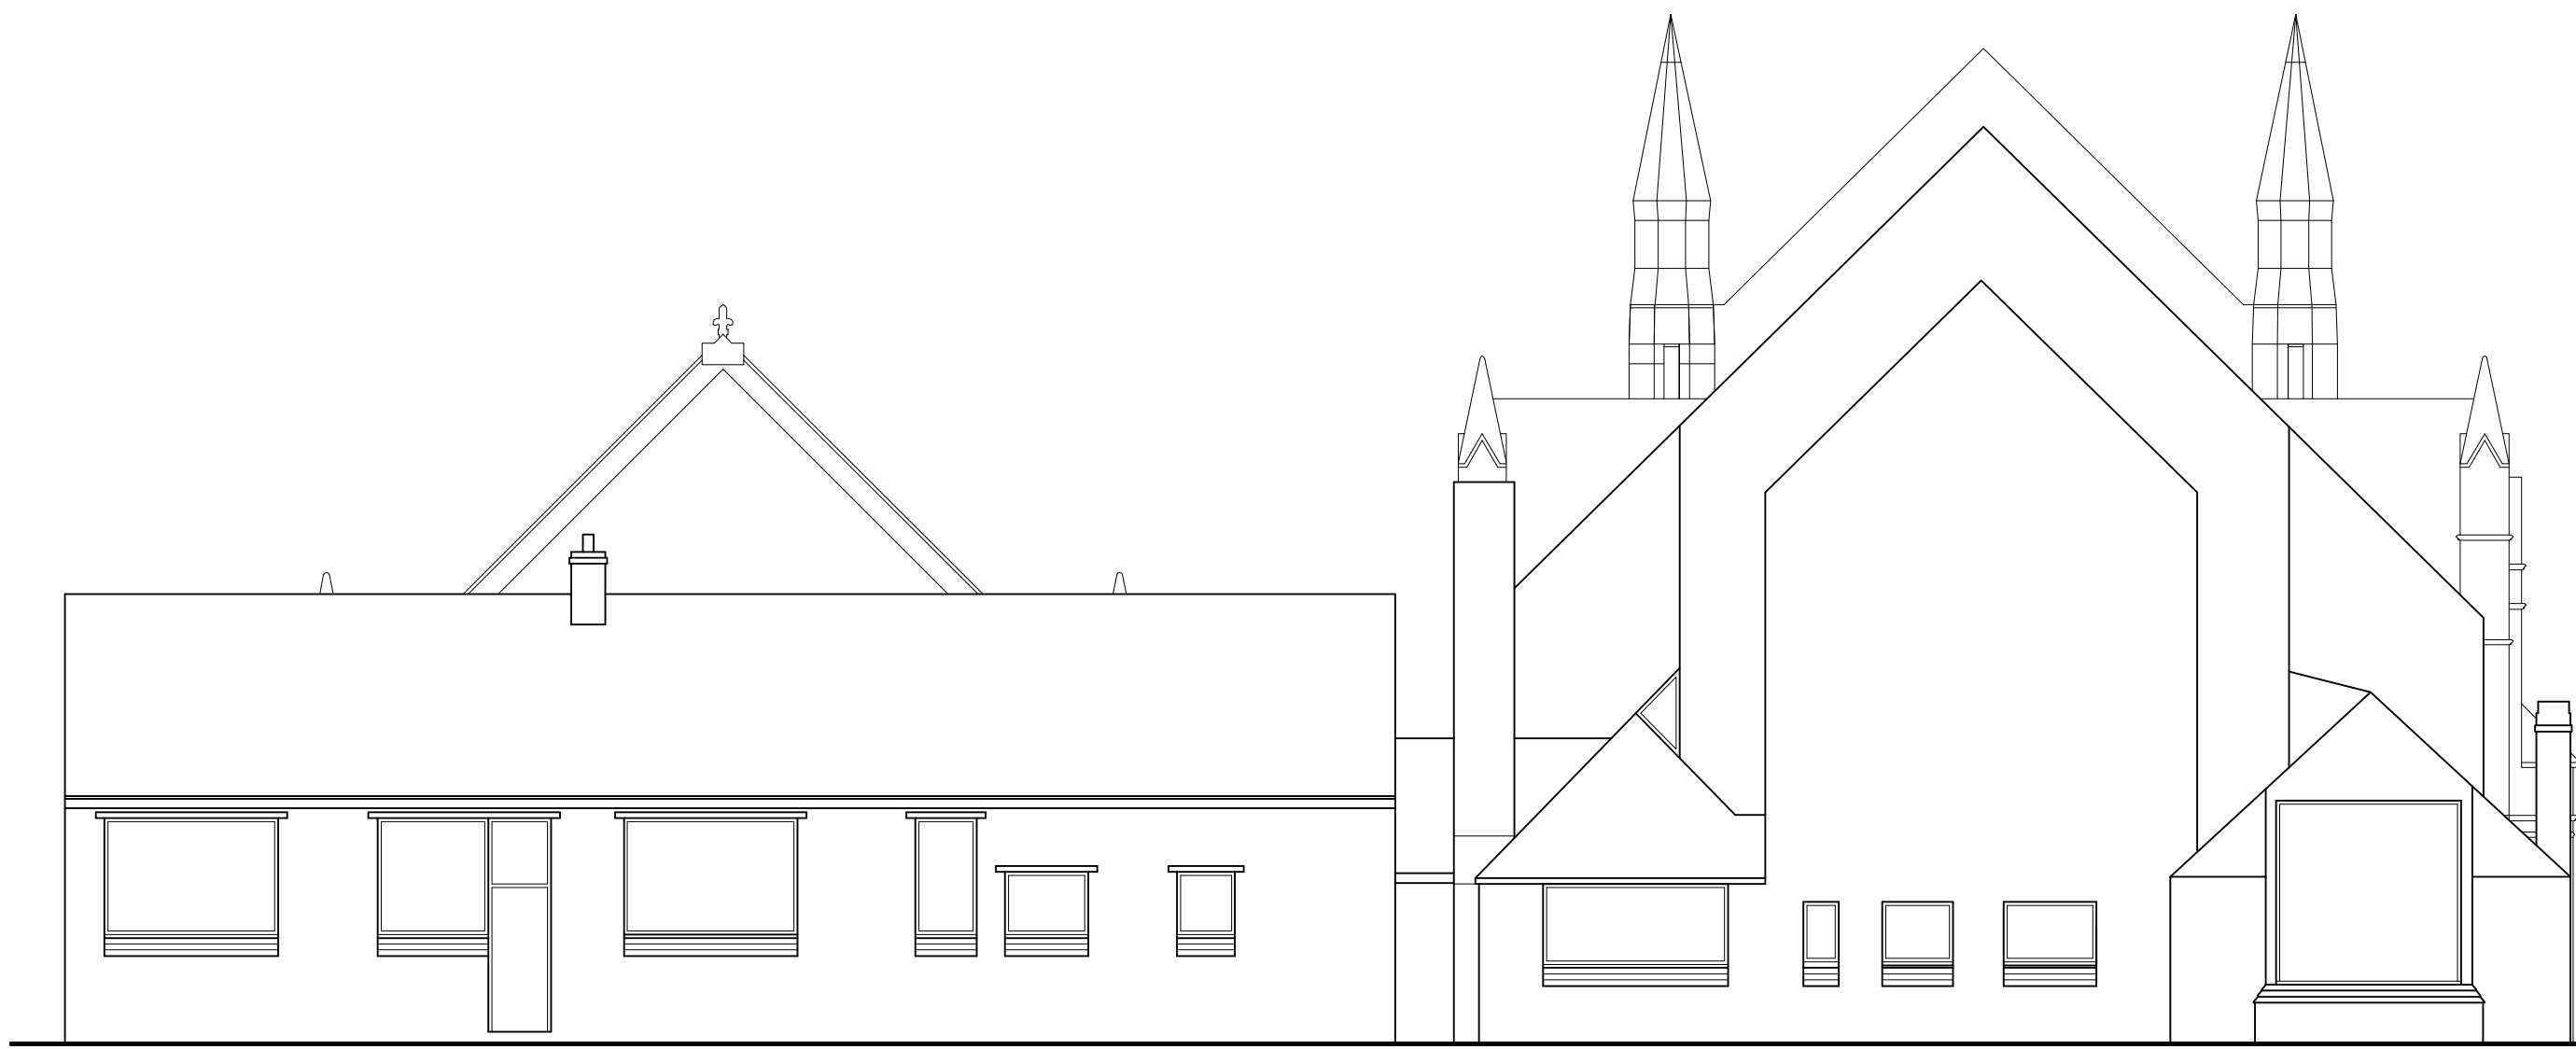


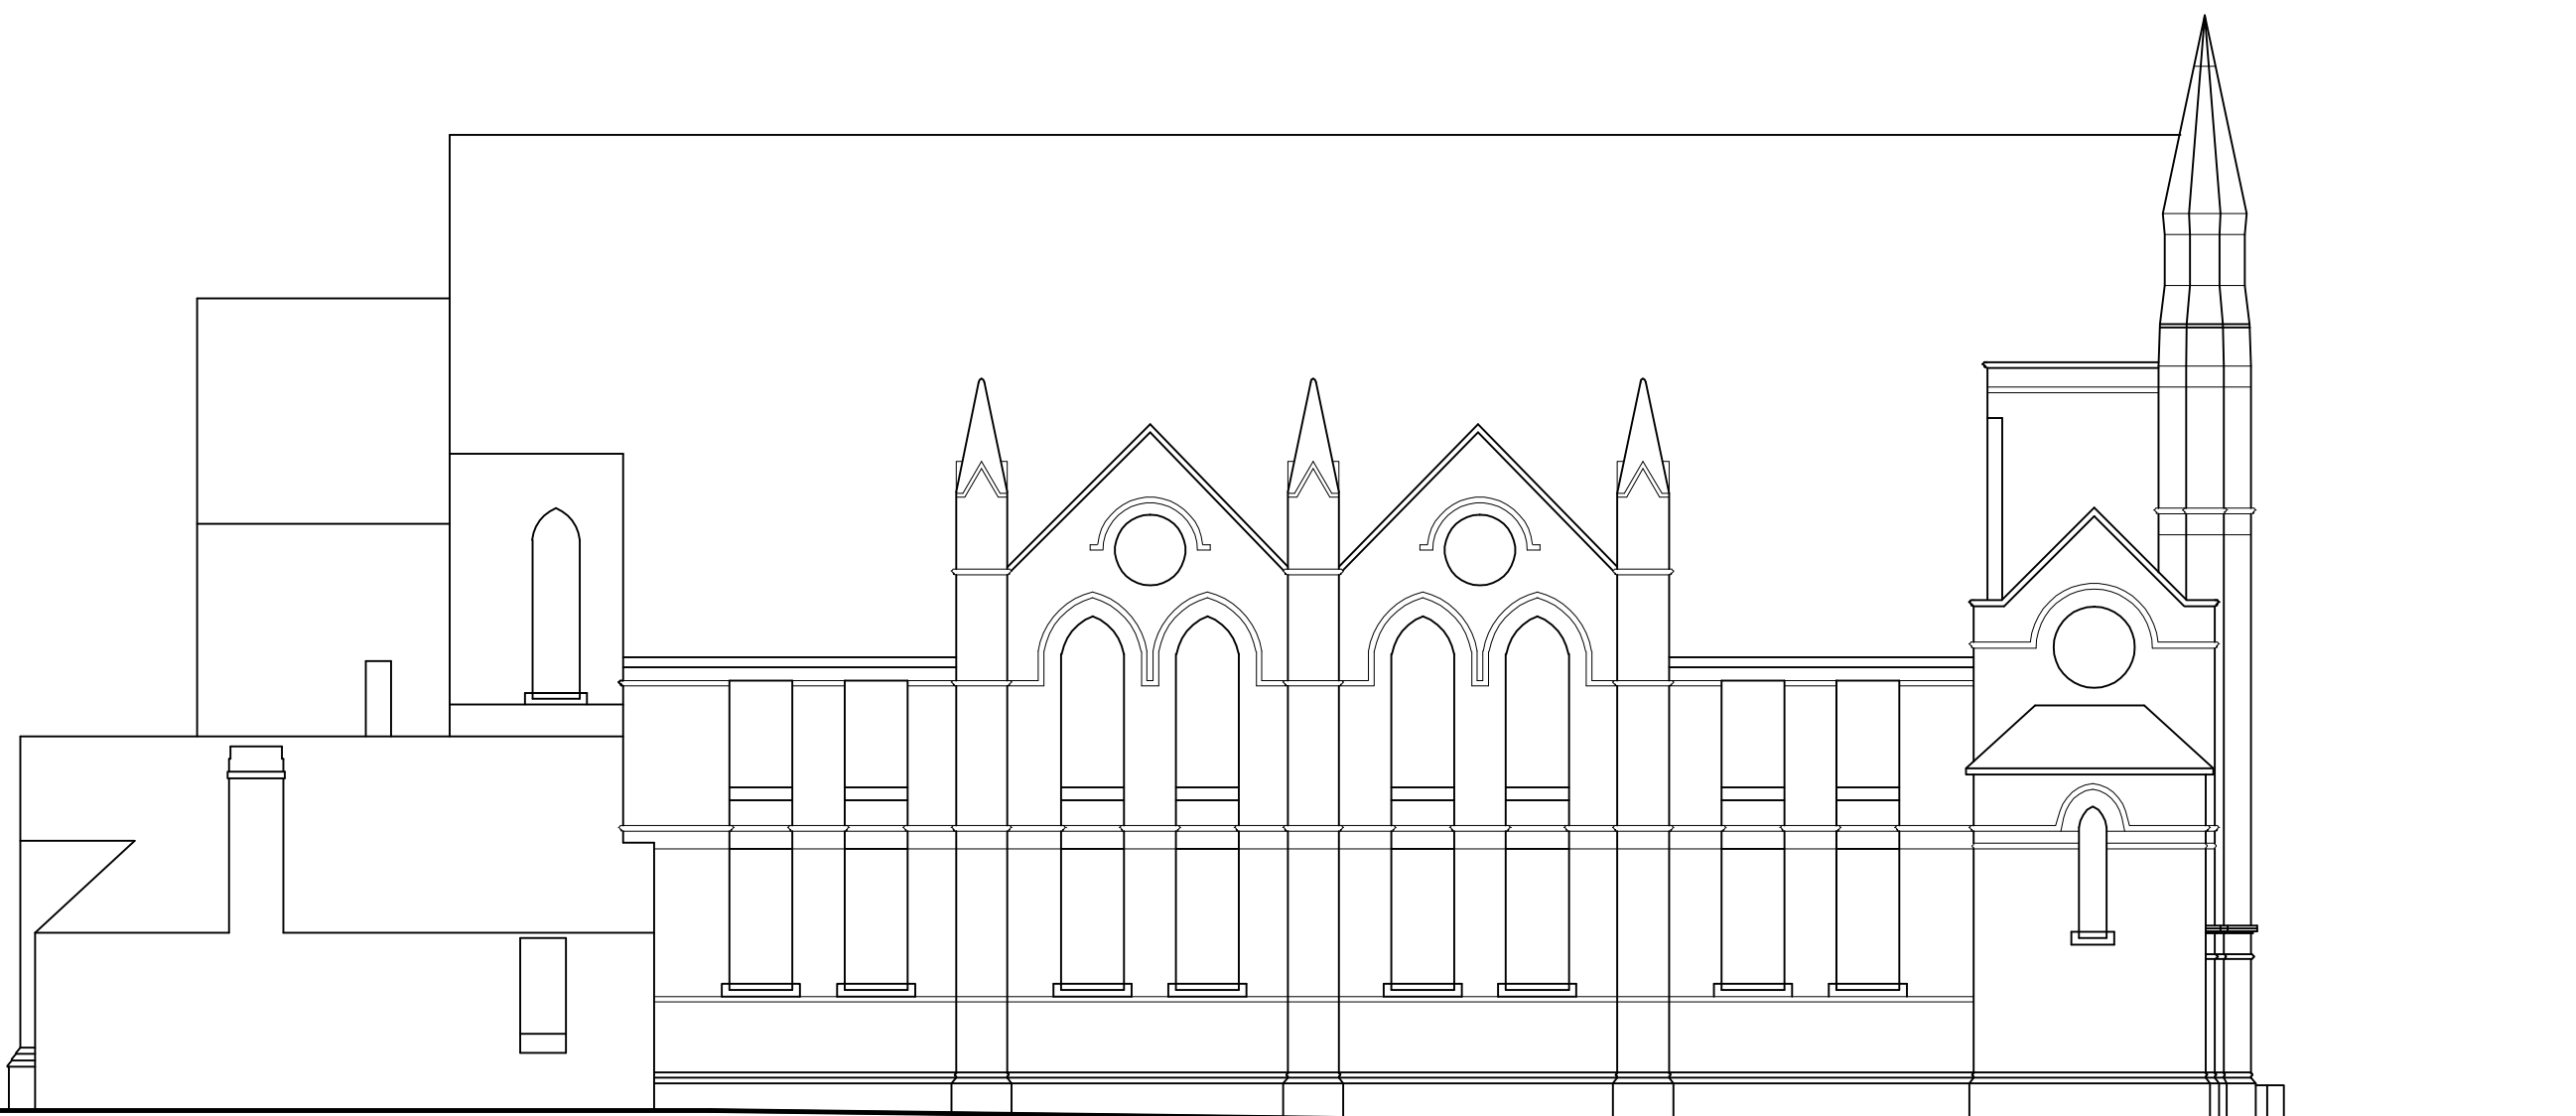


EXISTING SOUTH–WEST (REAR) ELEVATION

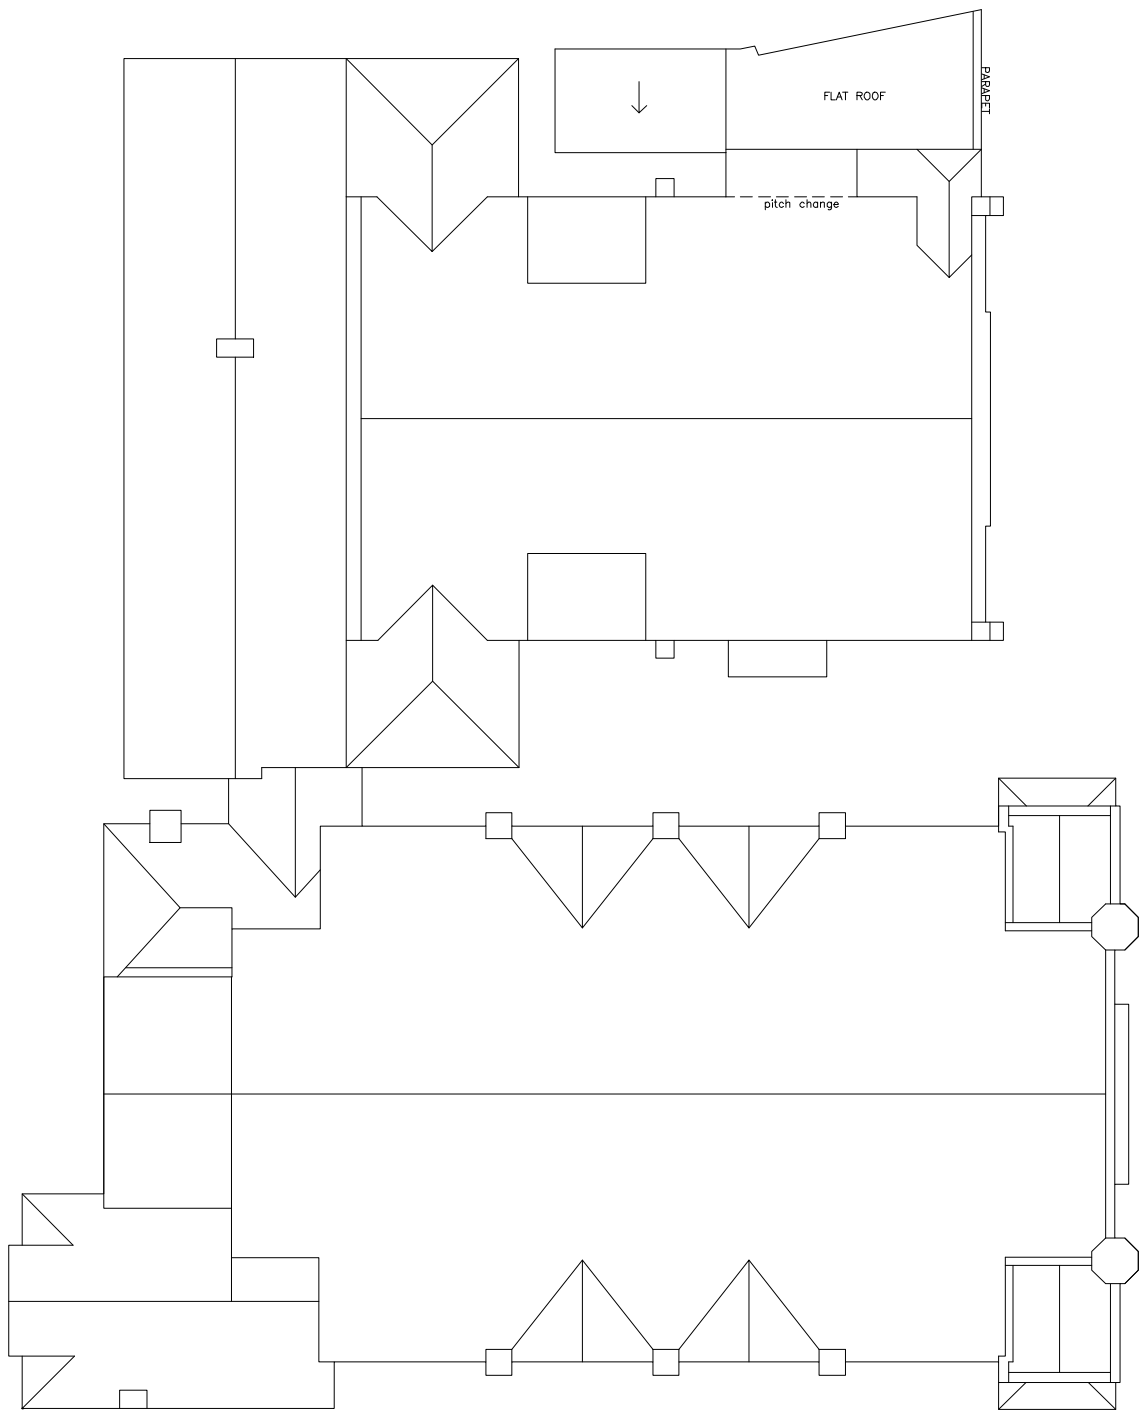


EXISTING SOUTH–EAST ELEVATION

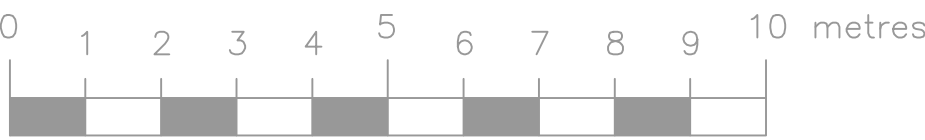

ROOF PLAN  
1:200

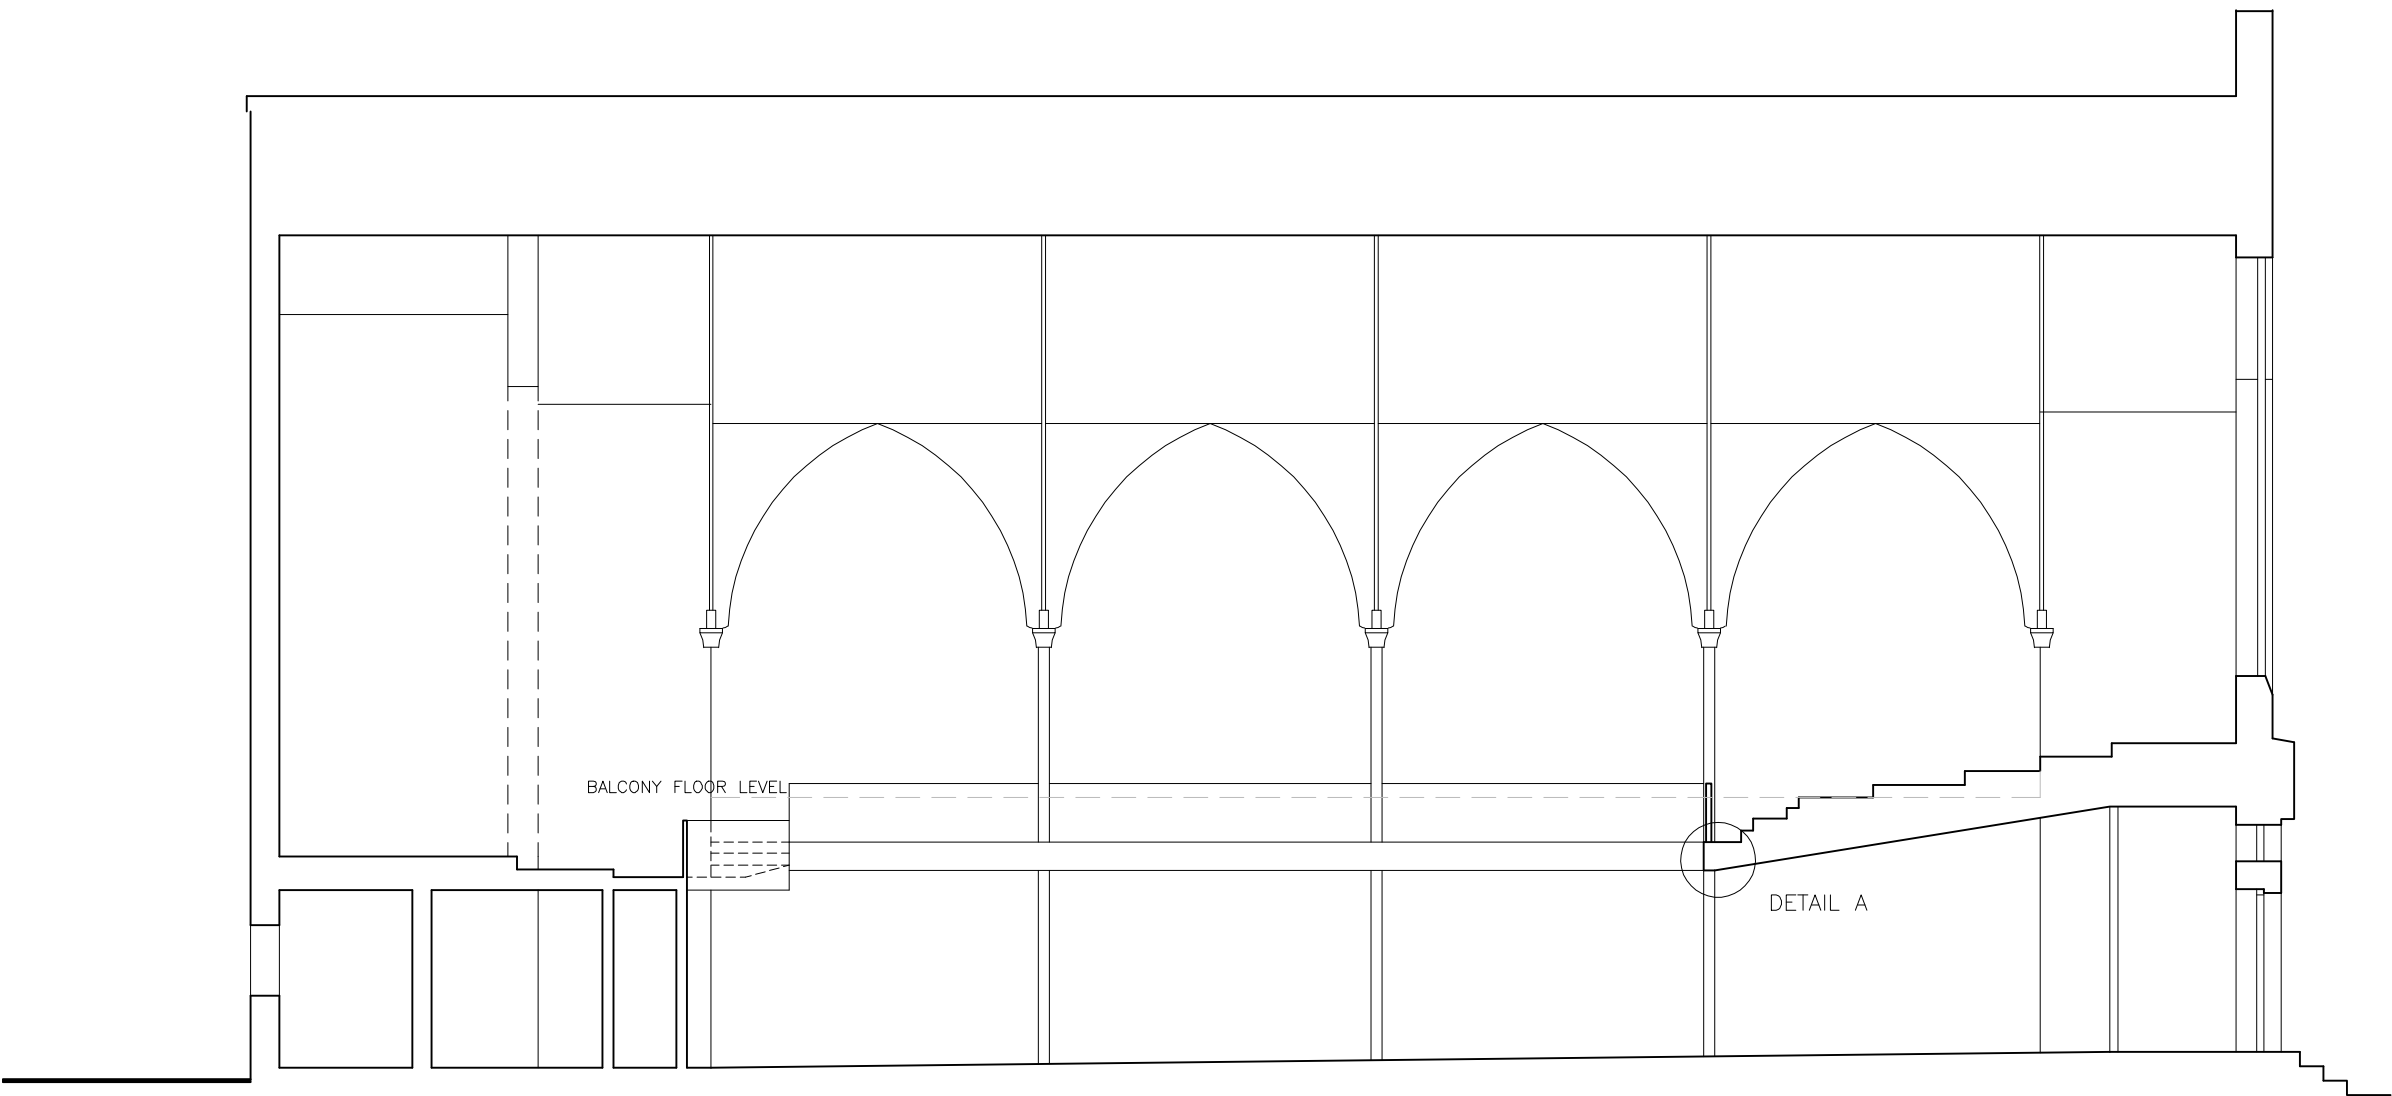

EXISTING SECTION D–D

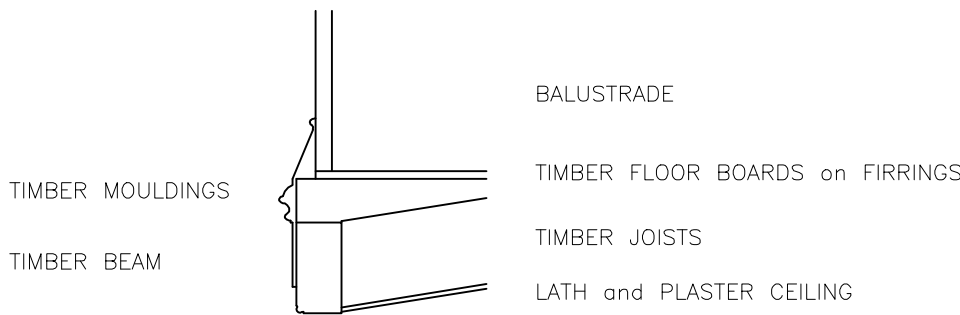

DETAIL A SCALE 1:20