



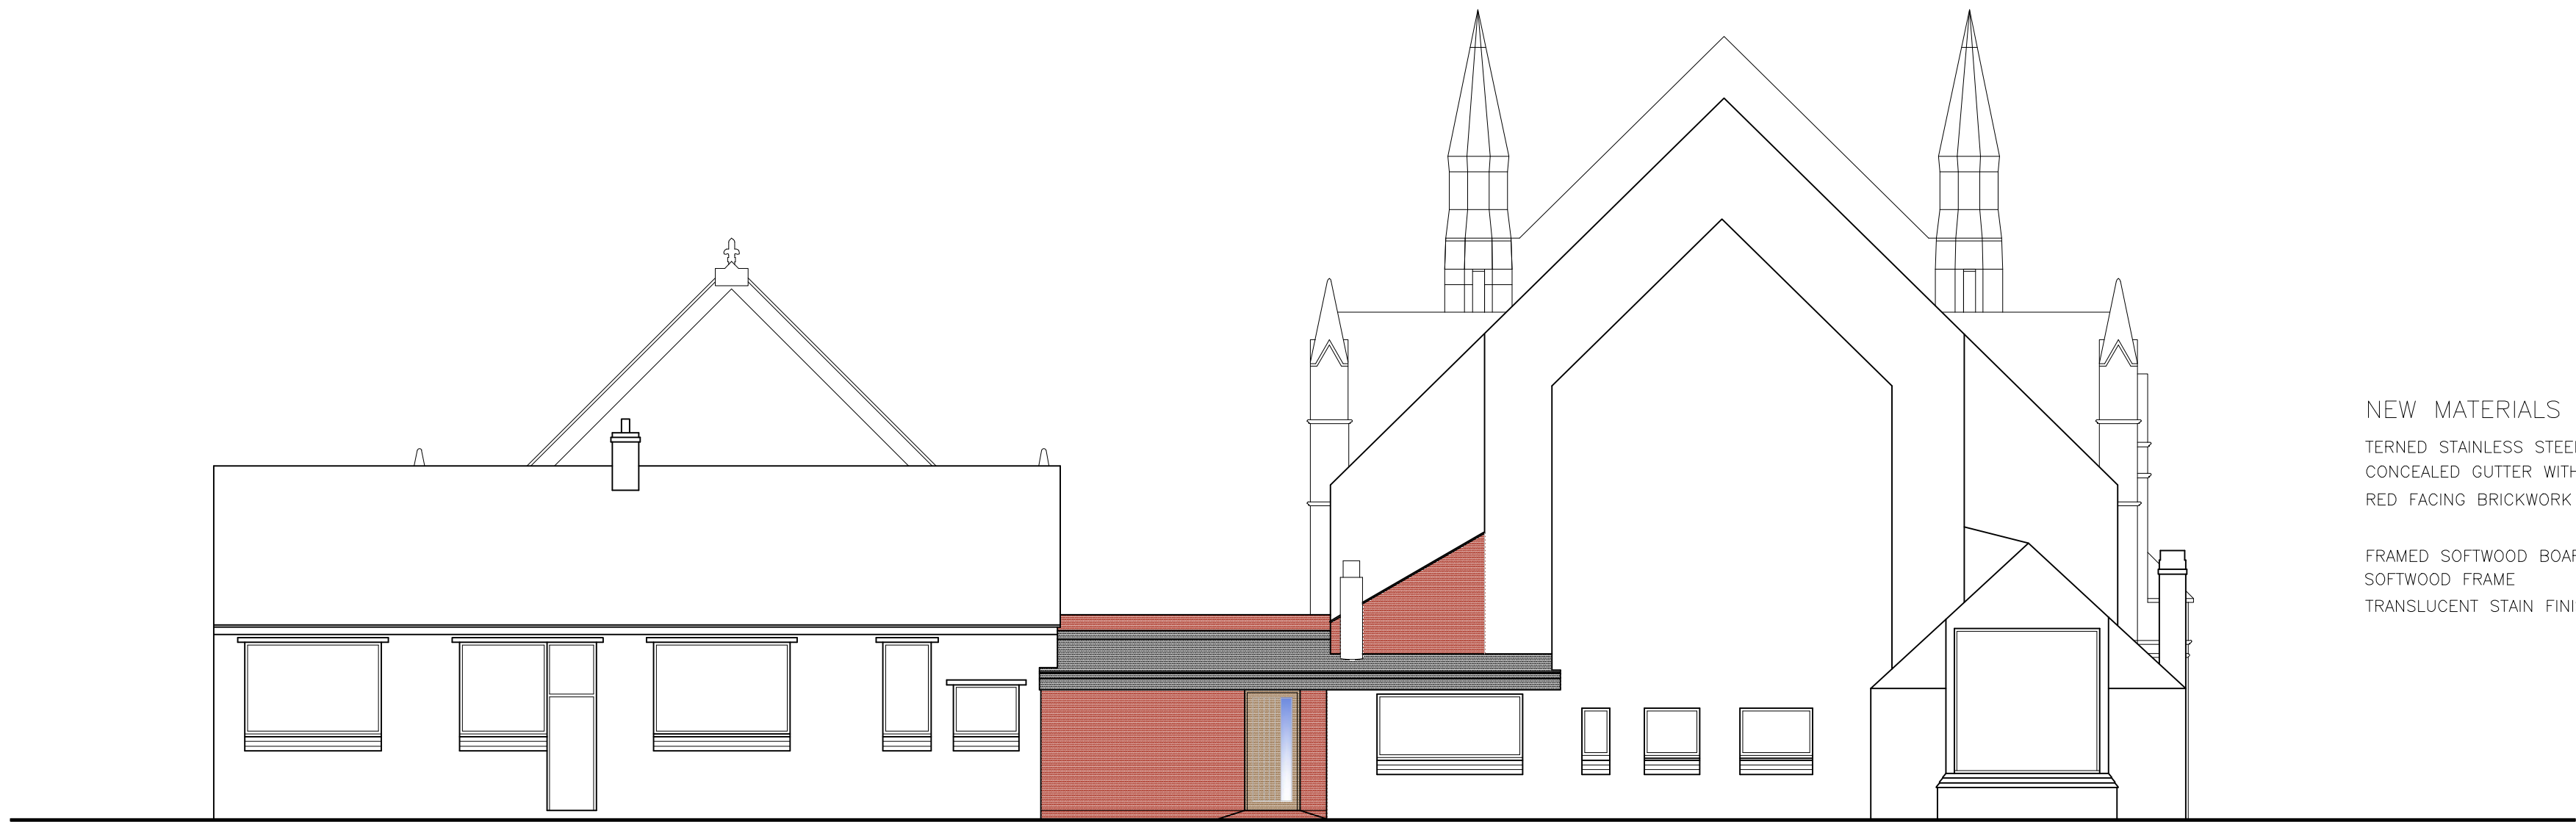


SOUTH-WEST (REAR) ELEVATION

NEW MATERIALS
TERNED STAINLESS STEEL ROOF (5 degree pitch)
CONCEALED GUTTER WITHIN STAINLESS STEEL FASCIA
RED FACING BRICKWORK


FRAMED SOFTWOOD BOARDED DOOR with VERTICAL VISION PANEL
SOFTWOOD FRAME
TRANSLUCENT STAIN FINISH "NATURAL OAK"

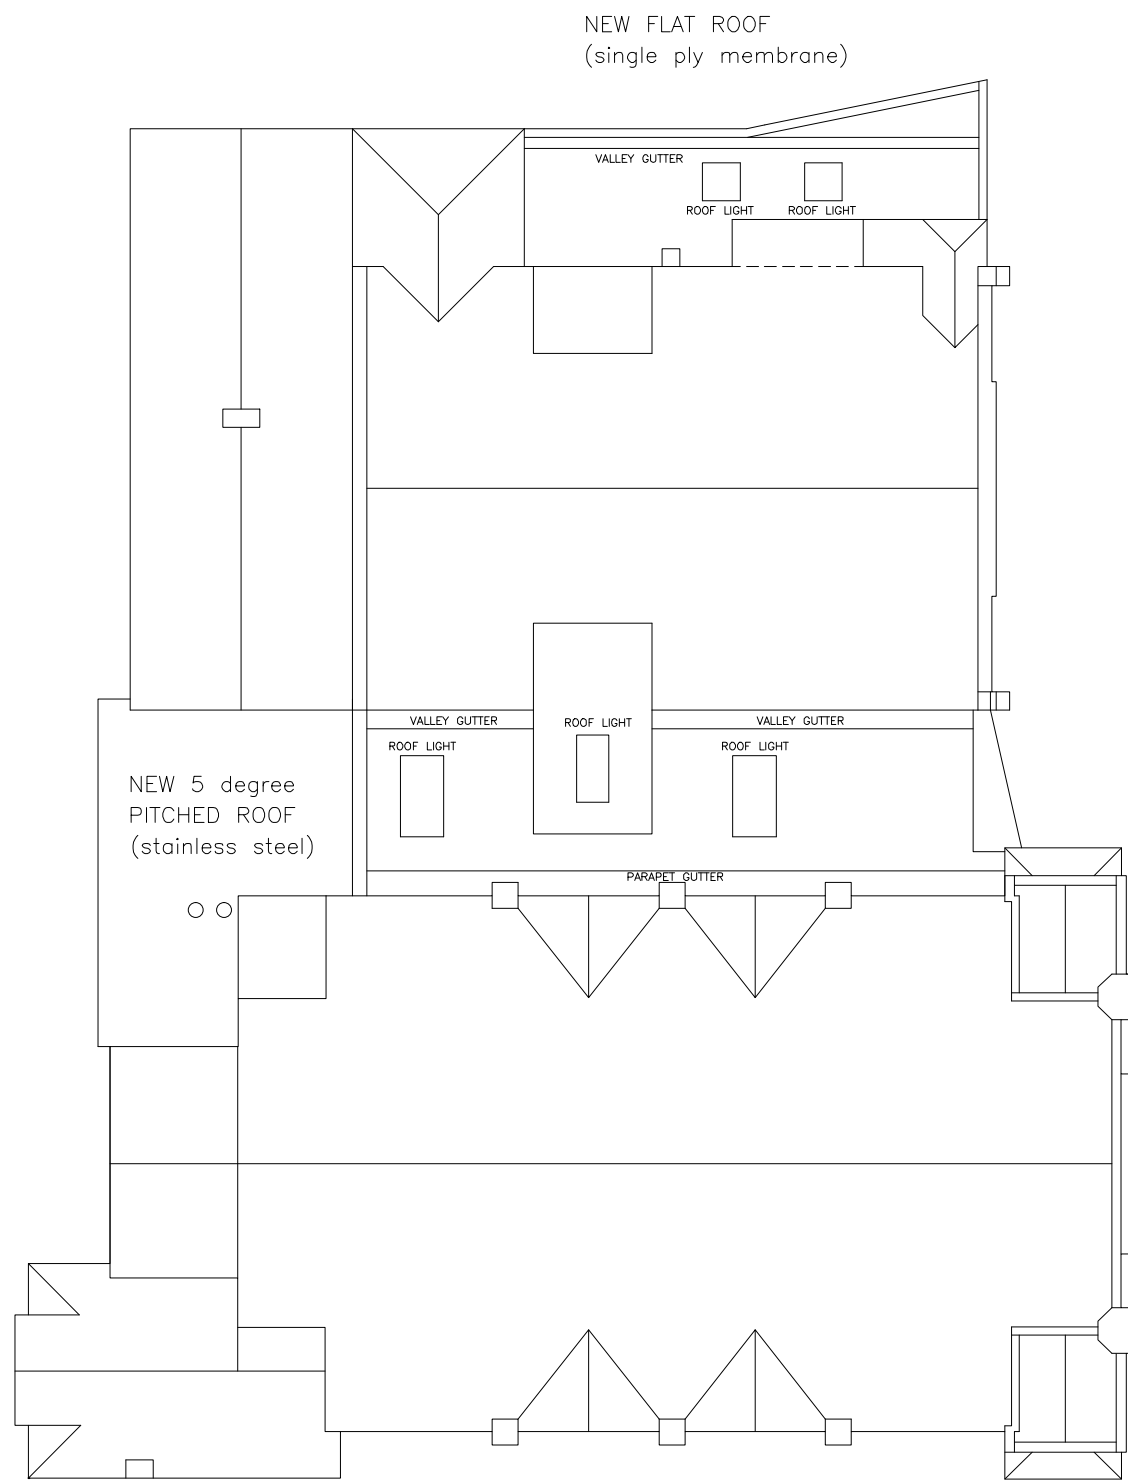


ROOF PLAN

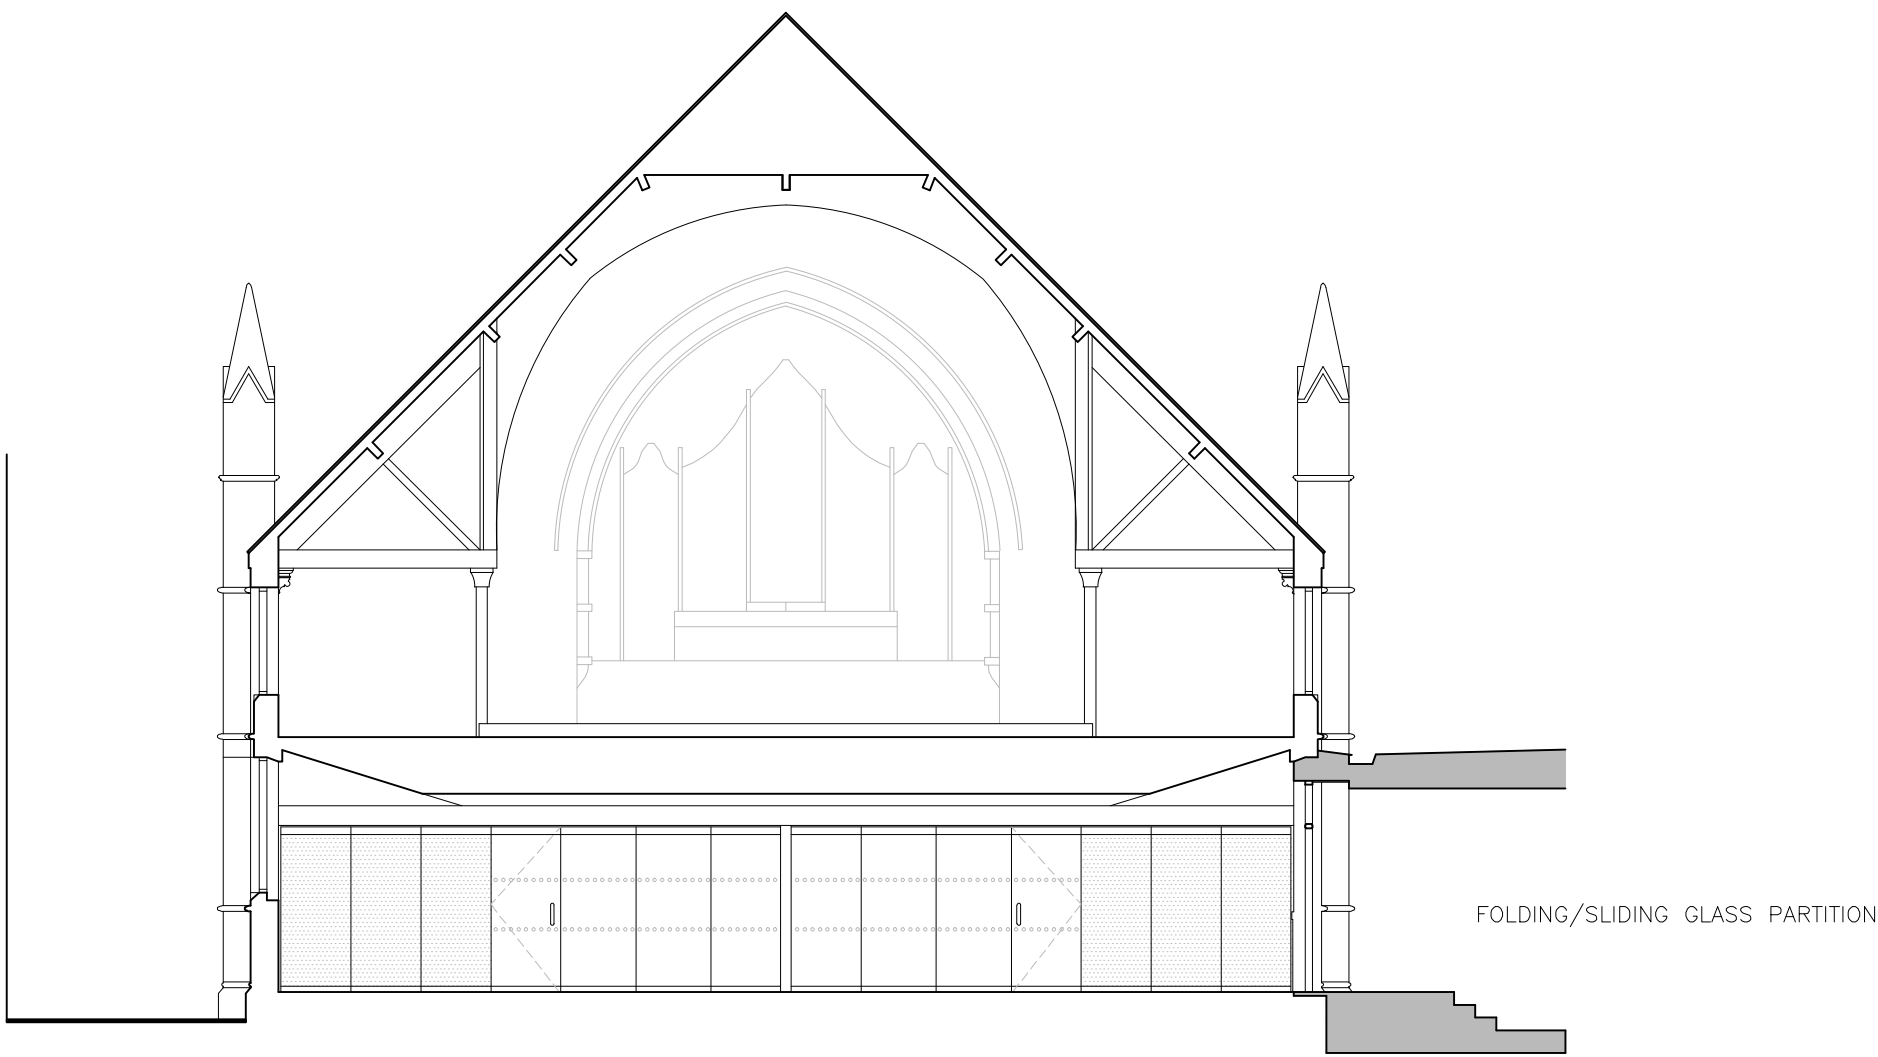

SECTION E-E

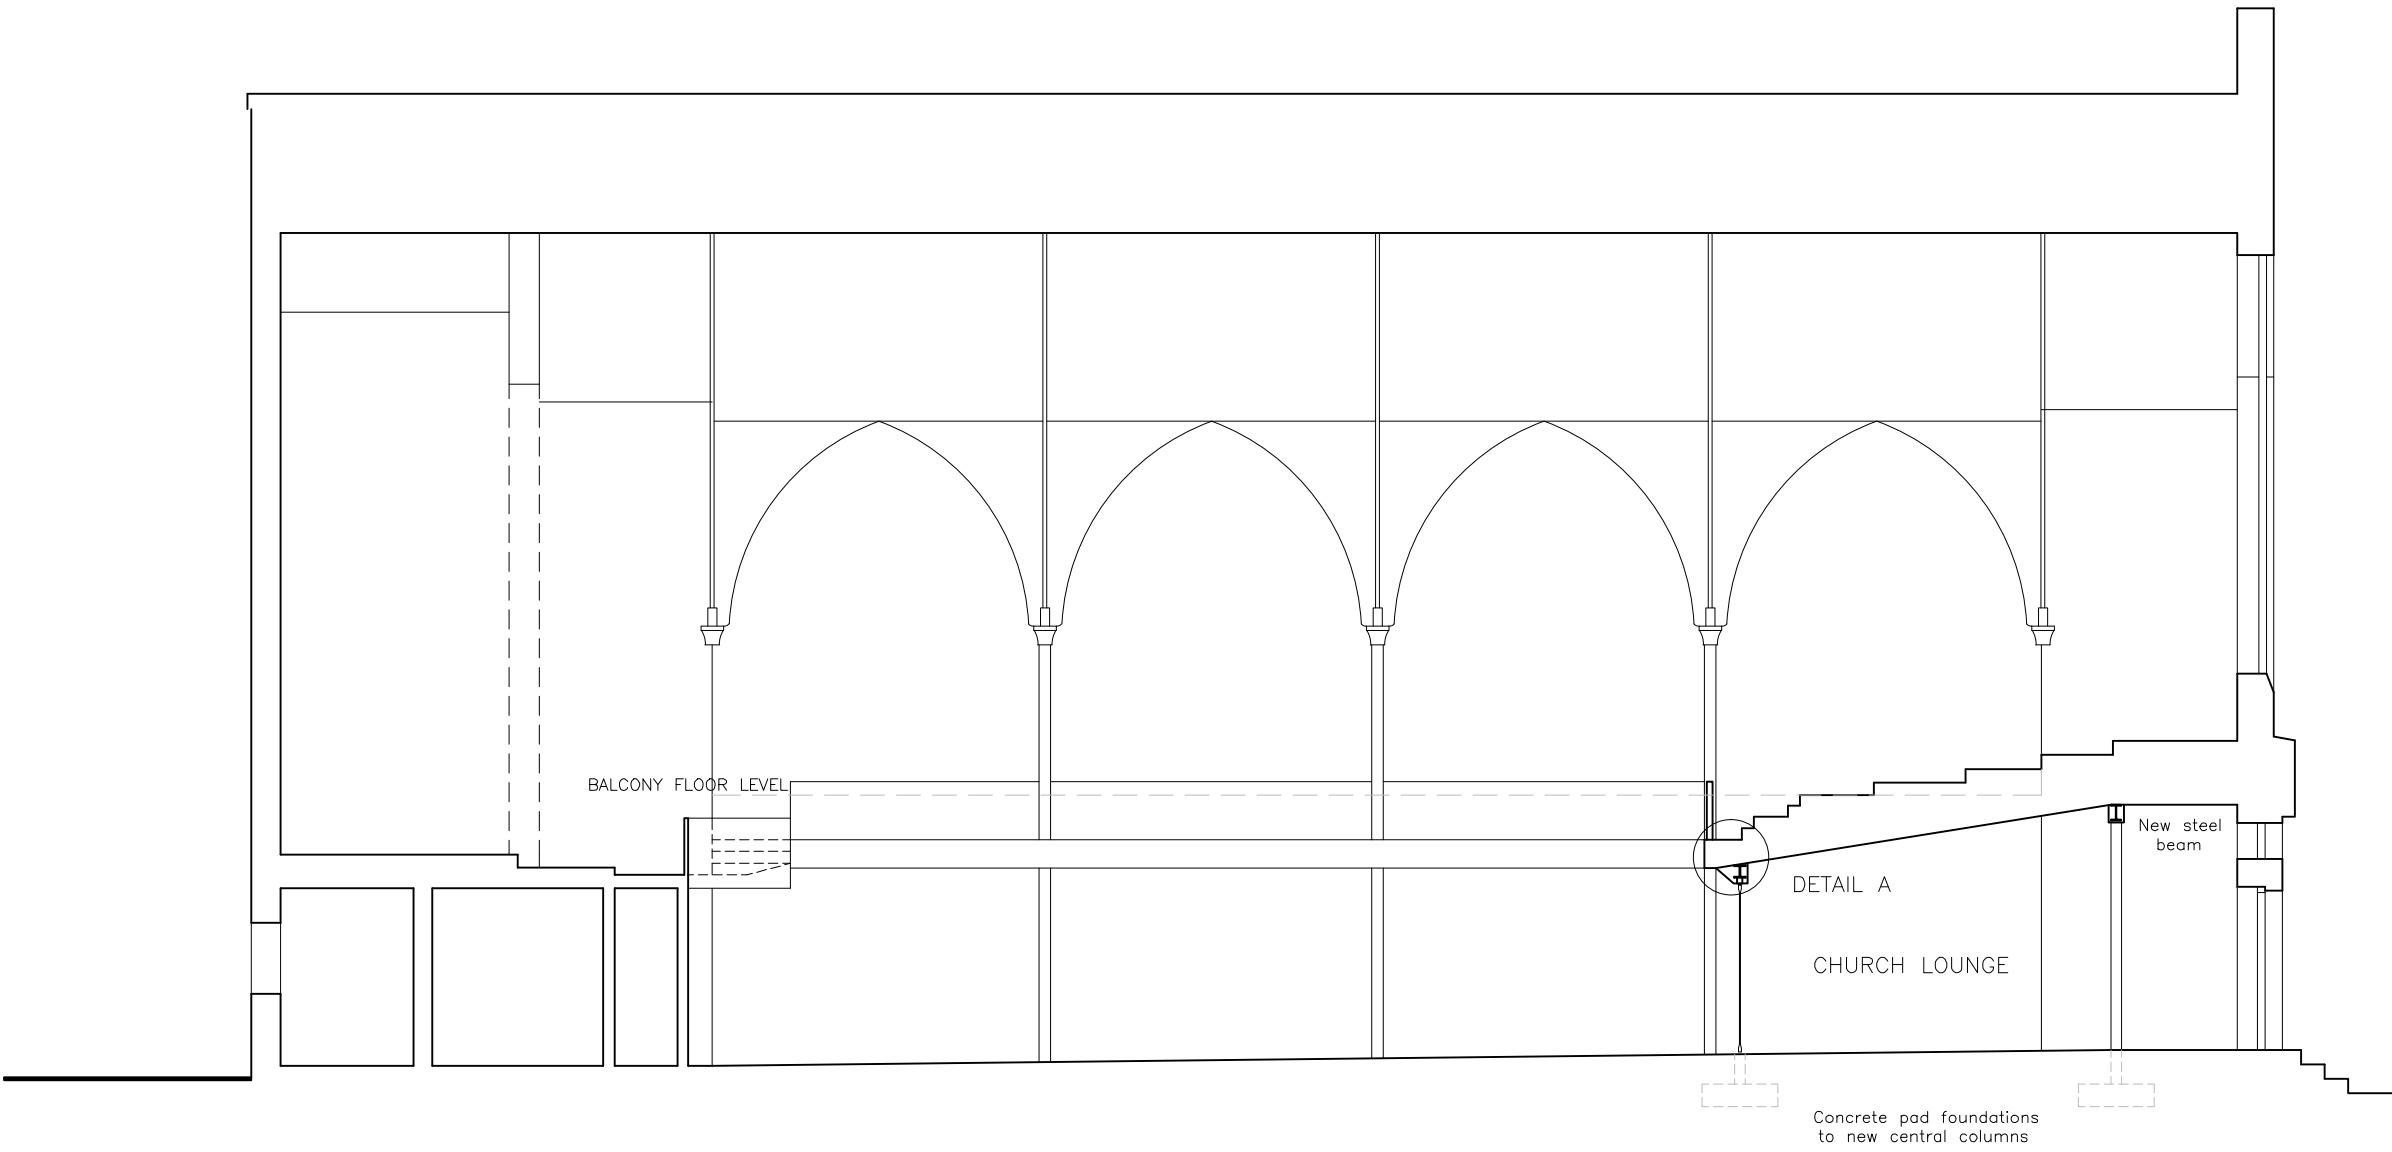

SECTION D-D

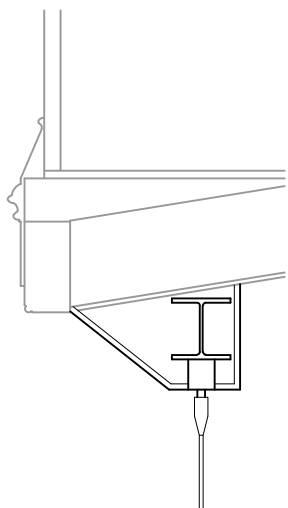


DETAIL A SCALE 1:20

NEW STEEL SUPPORT FOR SLIDING DOORS
PLASTERBOARD ENCASEMENT WITH SKIM FINISH (FRAMING NOT SHOWN)
CONCEALED TRACK

100mm x 35mm ALUMINIUM PROFILES TO TOP & BOTTOM
10mm TOUGHENED GLASS PANELS

Revision C	Revised design of foyer roof	PTDH	23 02 2011
Revision B	Reconfiguration of entrance	PTDH	06 10 2010
Revision A	New structural support added under balcony	PTDH	01 07 2010

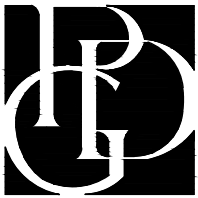

BROAD STREET METHODIST CHURCH,
SPALDING
For THE MANAGING TRUSTEES
ELEVATIONS and SECTIONS (2)

PDG ARCHITECTS LTD
Toll Bar House
Shrewsbury Avenue
Peterborough PE2 7BX
Tel: 01733 371000
Fax: 01733 370666
design@pdgarchitects.co.uk