


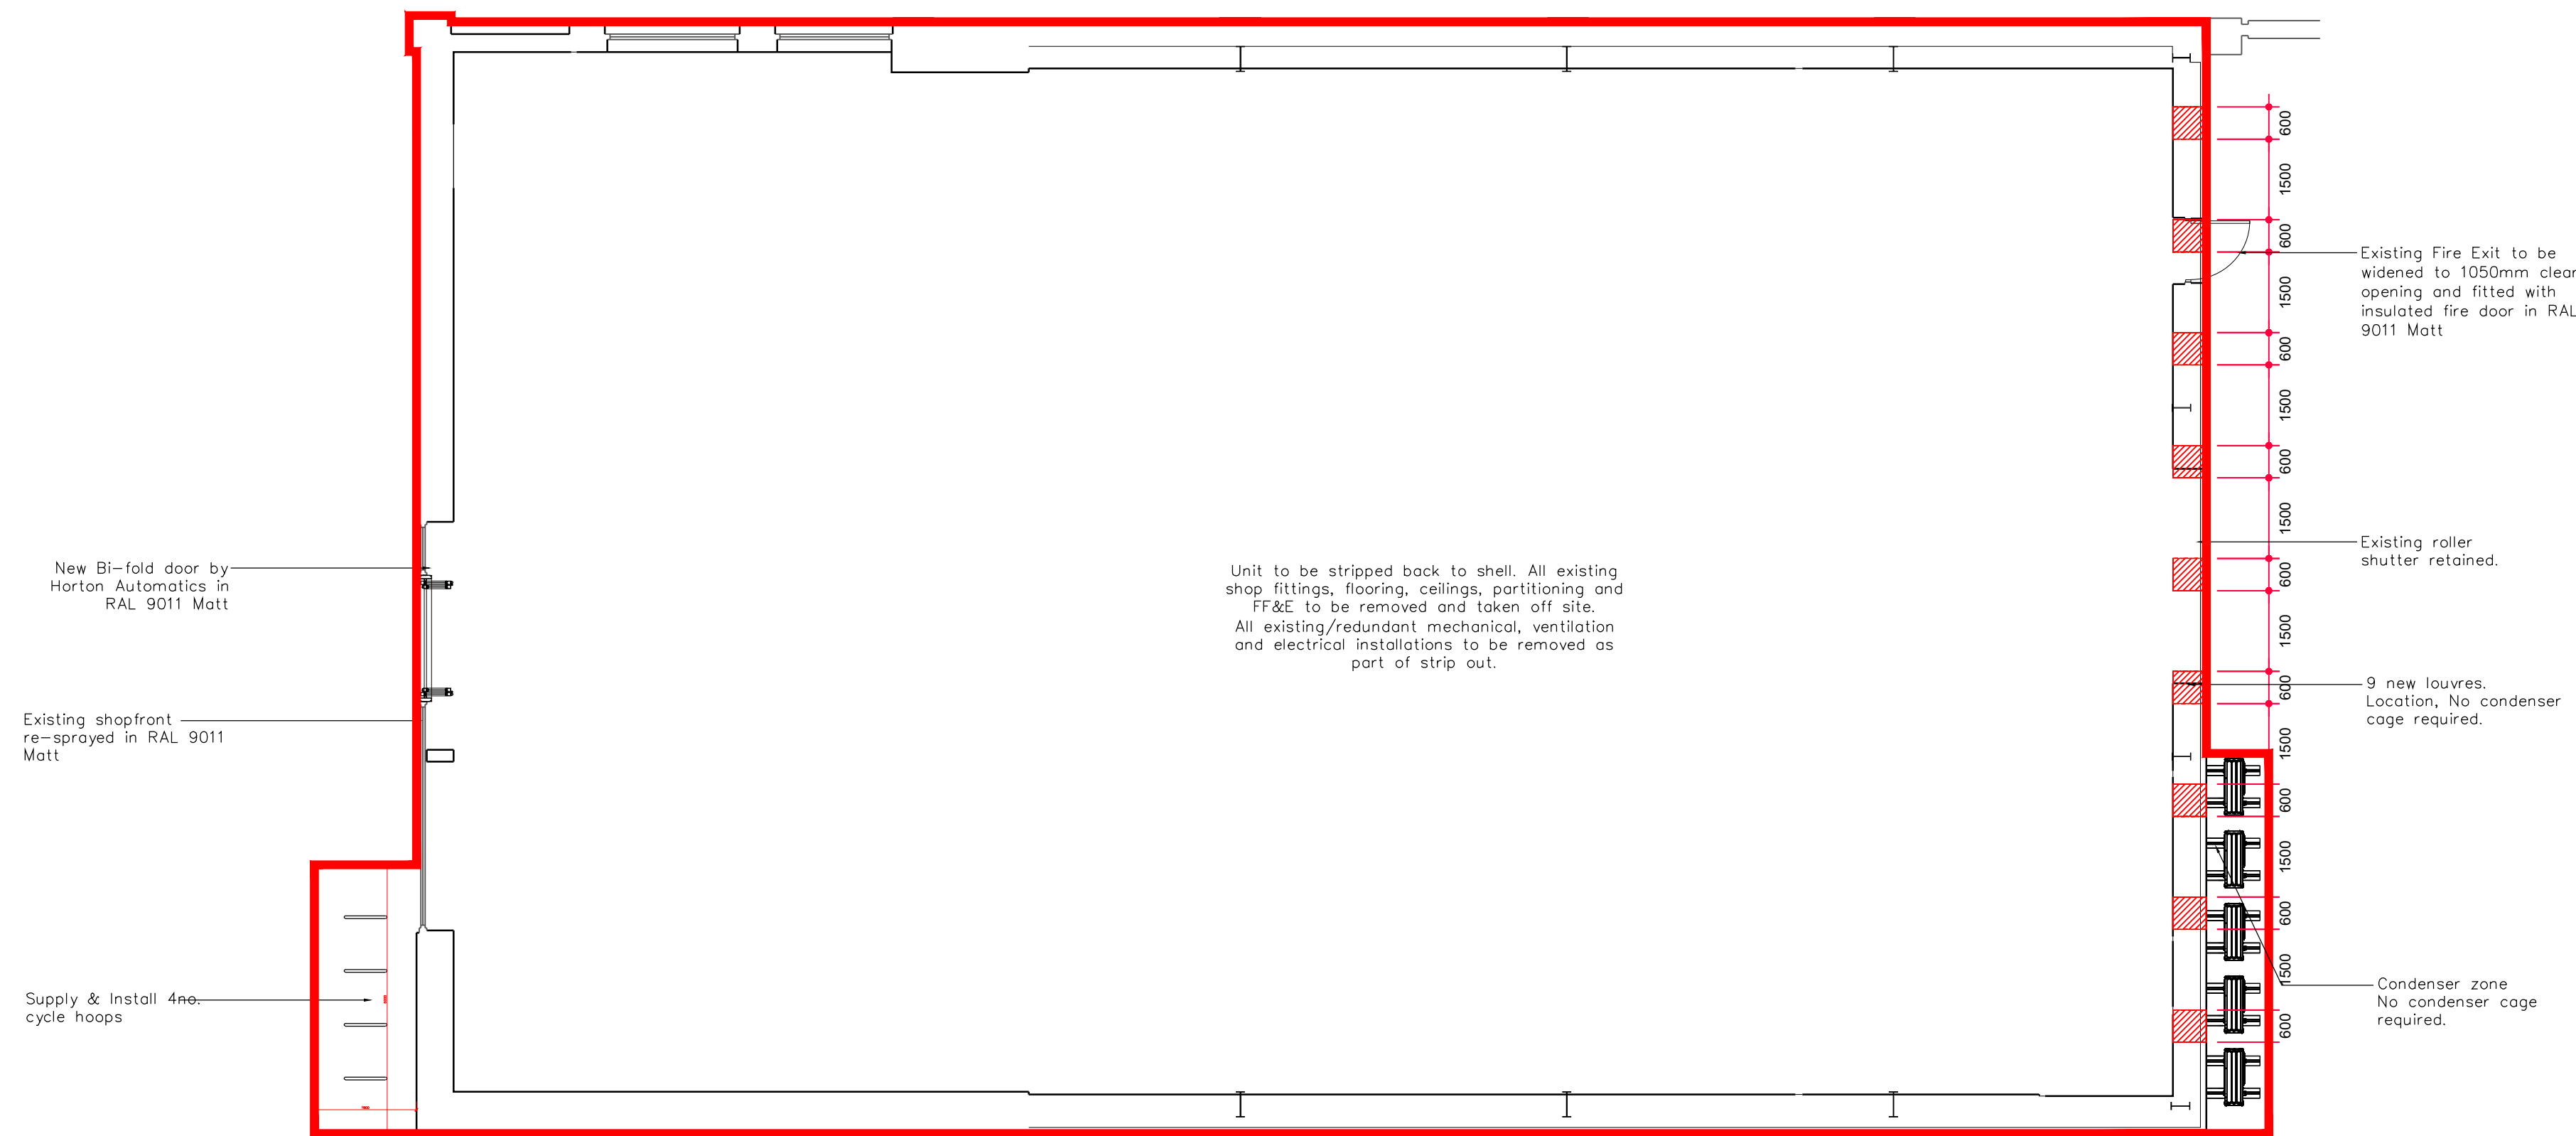

Proposed Floor Plan



Rev	Date	Description	Drawn/	Checked
PROJECT TITLE Spalding Unit 2 Westlode Street PE11 2AF				
DRAWING TITLE Proposed Floor Plan				
DRAWN/CHECKED SKJ/JM		DATE 25.09.23	SCALE 1:100 @ A1	JOB No. 2325
DRAWING PURPOSE TOWN PLANNING APPLICATION		DRAWING No. 102-PFP		
Rev P03				



Pure Gym Ltd
Town Centre House
The Merlion Centre
Leeds
LS2 8LY
e: architecture@puregym.com
t: 0113 285 8787
w: www.puregym.com