



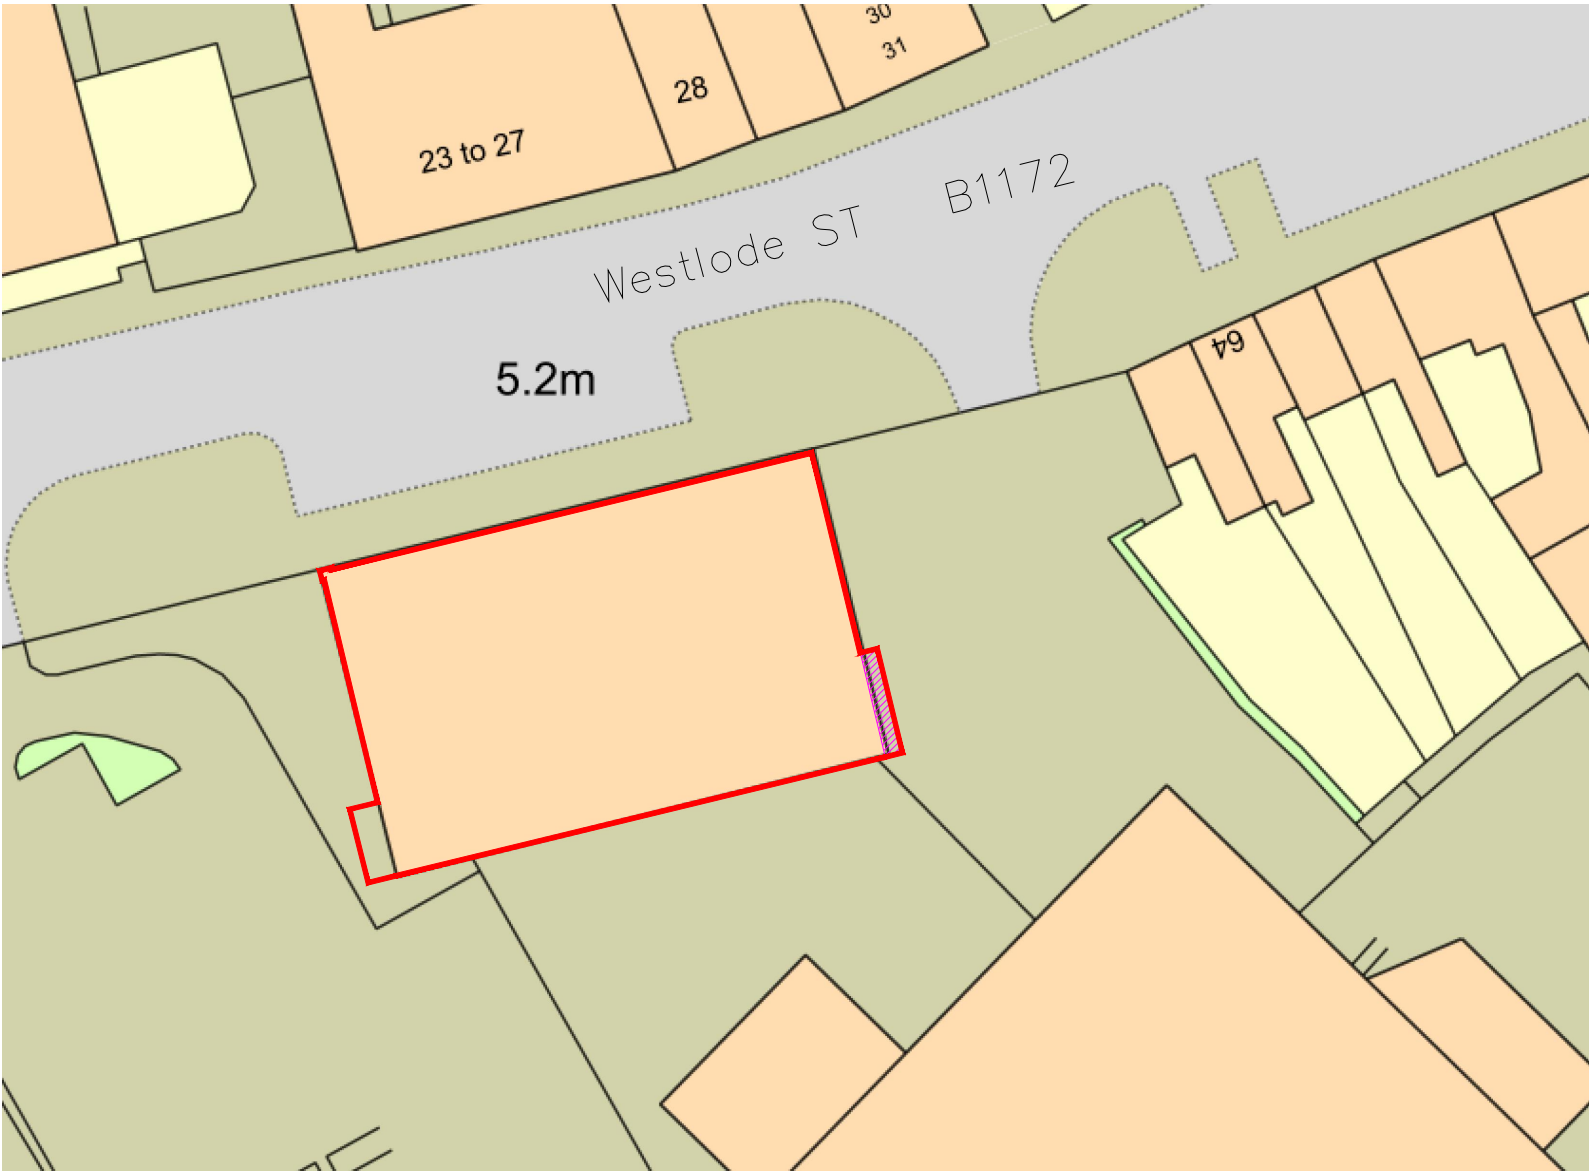

Site Plan 1:500

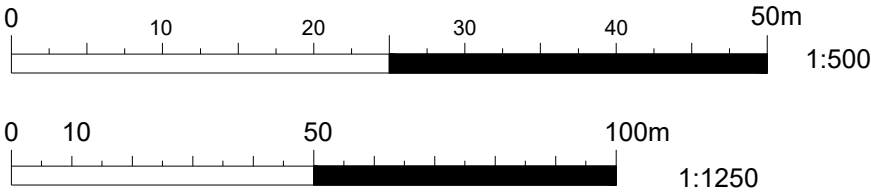


Map produced for JSM
Date Produced is 29th September 2023.
Plan reference number is
TQRQM23272154206797
Scale is 1:1250 at A4
© Crown copyright and database rights
2023 OS 100042766

Key

Application Demise

Plant Area

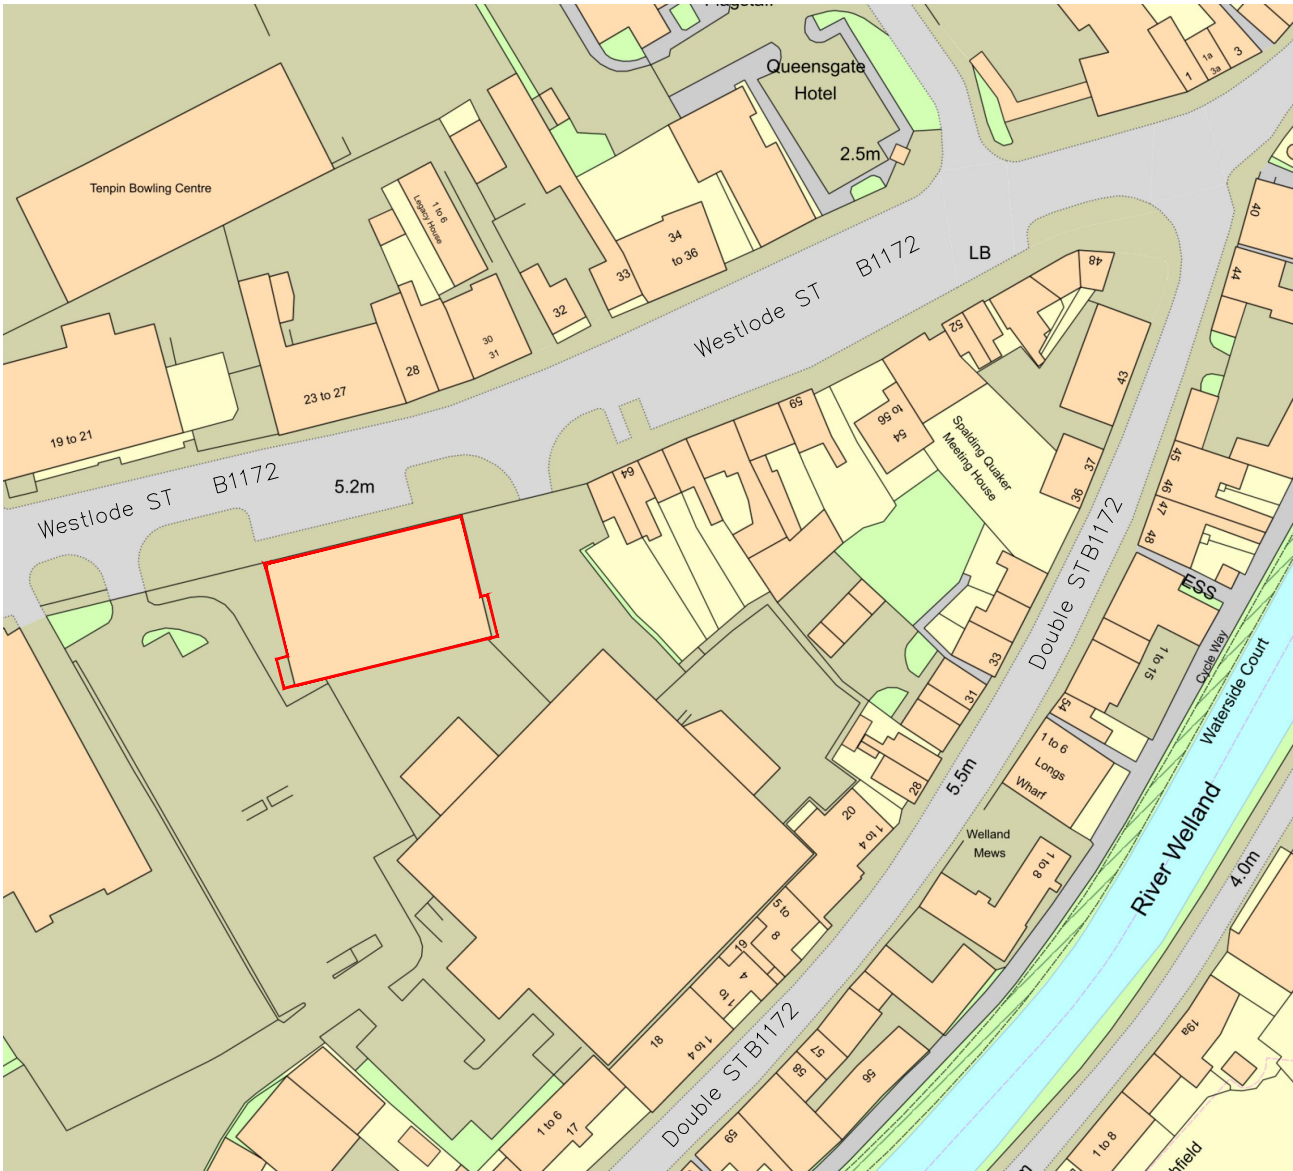

Site Location Plan 1:1250

Rev	Date	Description	Drawn/ Checked	
PROJECT TITLE		DRAWING TITLE		
Spalding Unit 2 Westlode Street PE11 2AF		Location and Site Plan		
DRAWN / CHECKED		DATE	SCALE	JOB No
SKi/JM		25.09.23	1:500/1250 @ A3	2325
DRAWING PURPOSE				DRAWING No
TOWN PLANNING APPLICATION				105-SLP
				Rev
				P03
		Pure Gym Ltd Town Centre House The Merrion Centre Leeds LS2 8LY e: architecture@puregym.com t: 0113 285 8787 w: www.puregym.com		