



DO NOT SCALE THIS DRAWING. THE CONTRACTOR IS DEEMED TO HAVE CHECKED ALL DIMENSIONS ON SITE AND REPORT ANY DISCREPANCIES TO OGLESBY & LIMB LTD. THE CONTENTS OF THIS DRAWING ARE COVERED BY COPYRIGHT AND REMAIN THE PROPERTY OF OGLESBY & LIMB LTD. WRITTEN APPROVAL MUST BE OBTAINED FROM OGLESBY & LIMB LTD PRIOR TO DUPLICATION OR REPRODUCTION OF THIS DRAWING OR ITS CONTENTS. ANY DIMENSIONS NOT SHOWN ARE TO BE CHECKED AND AGREED WITH OGLESBY & LIMB LTD.

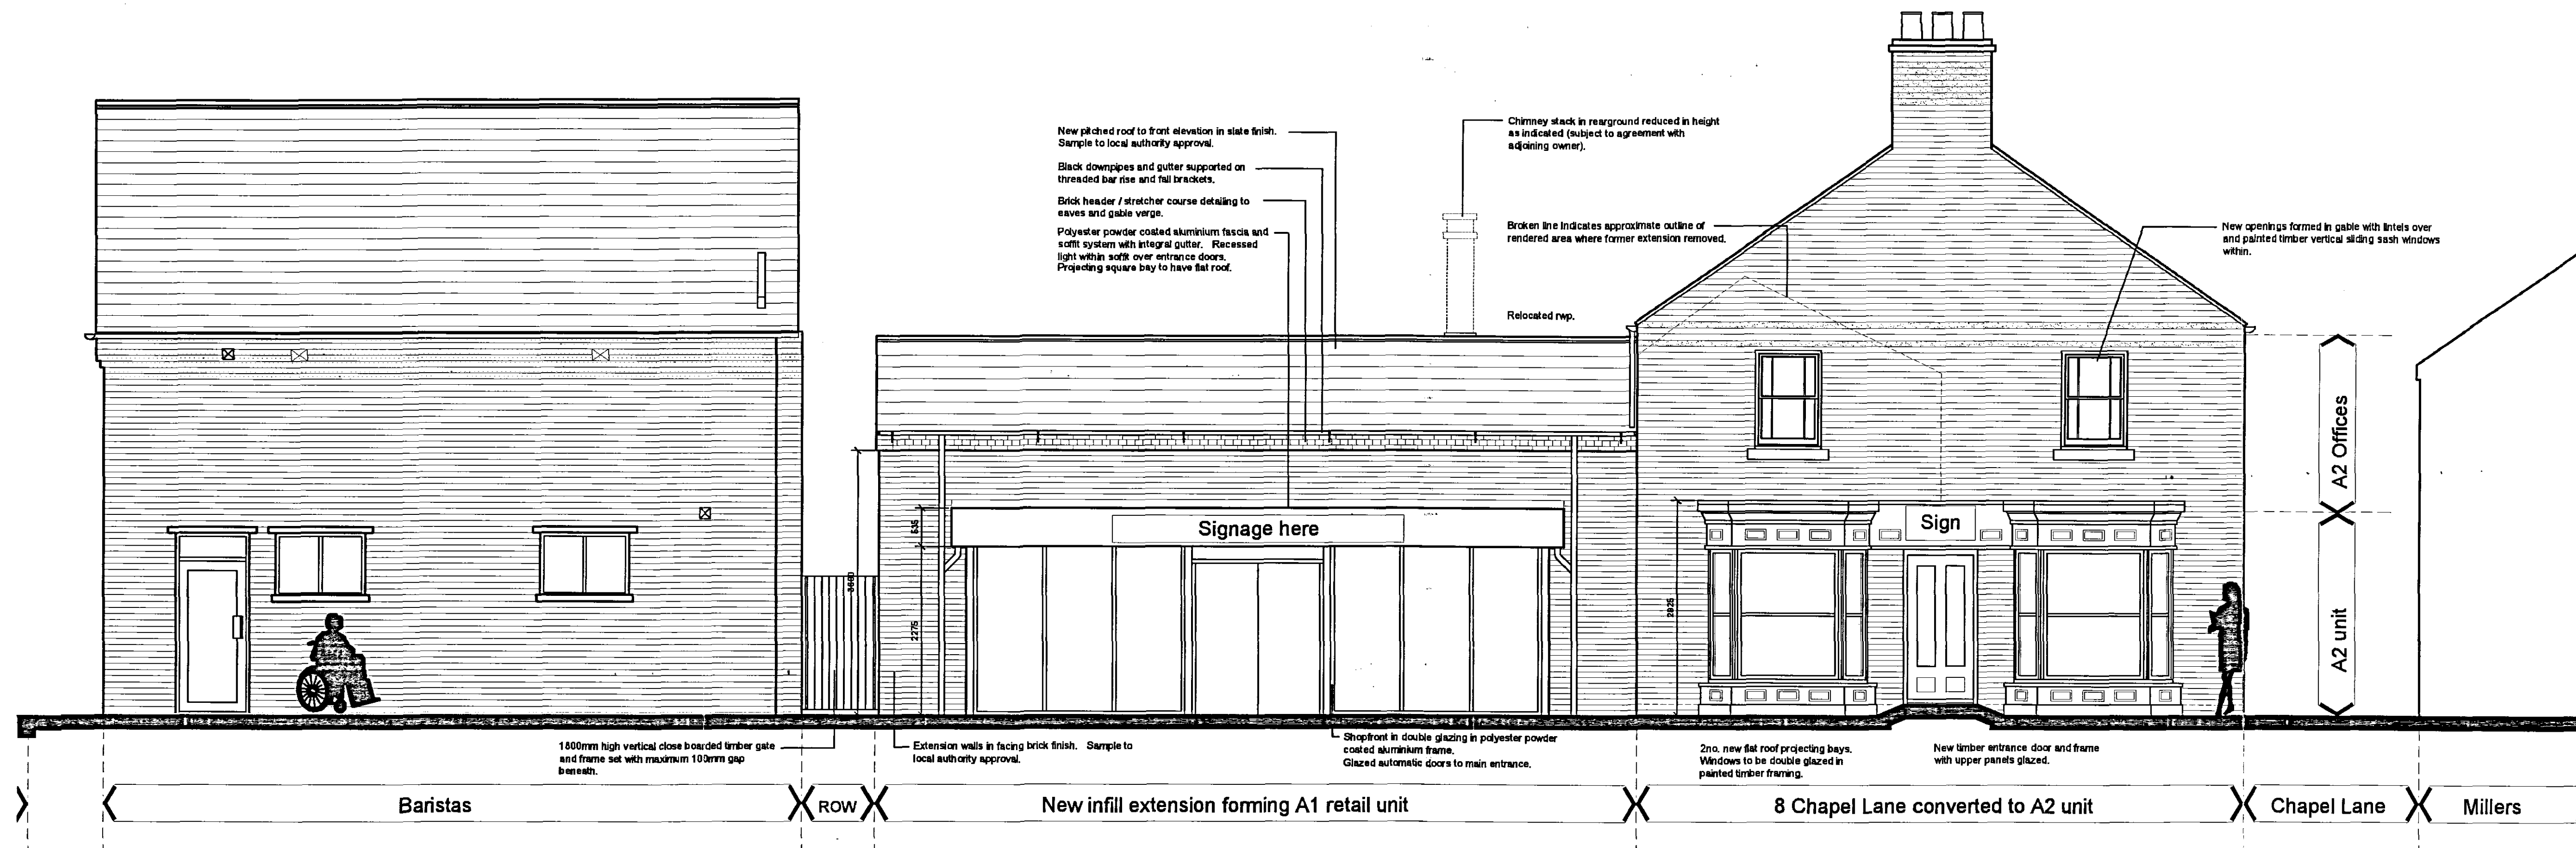

Proposed Elevation to Swan Walk
Scale 1:50

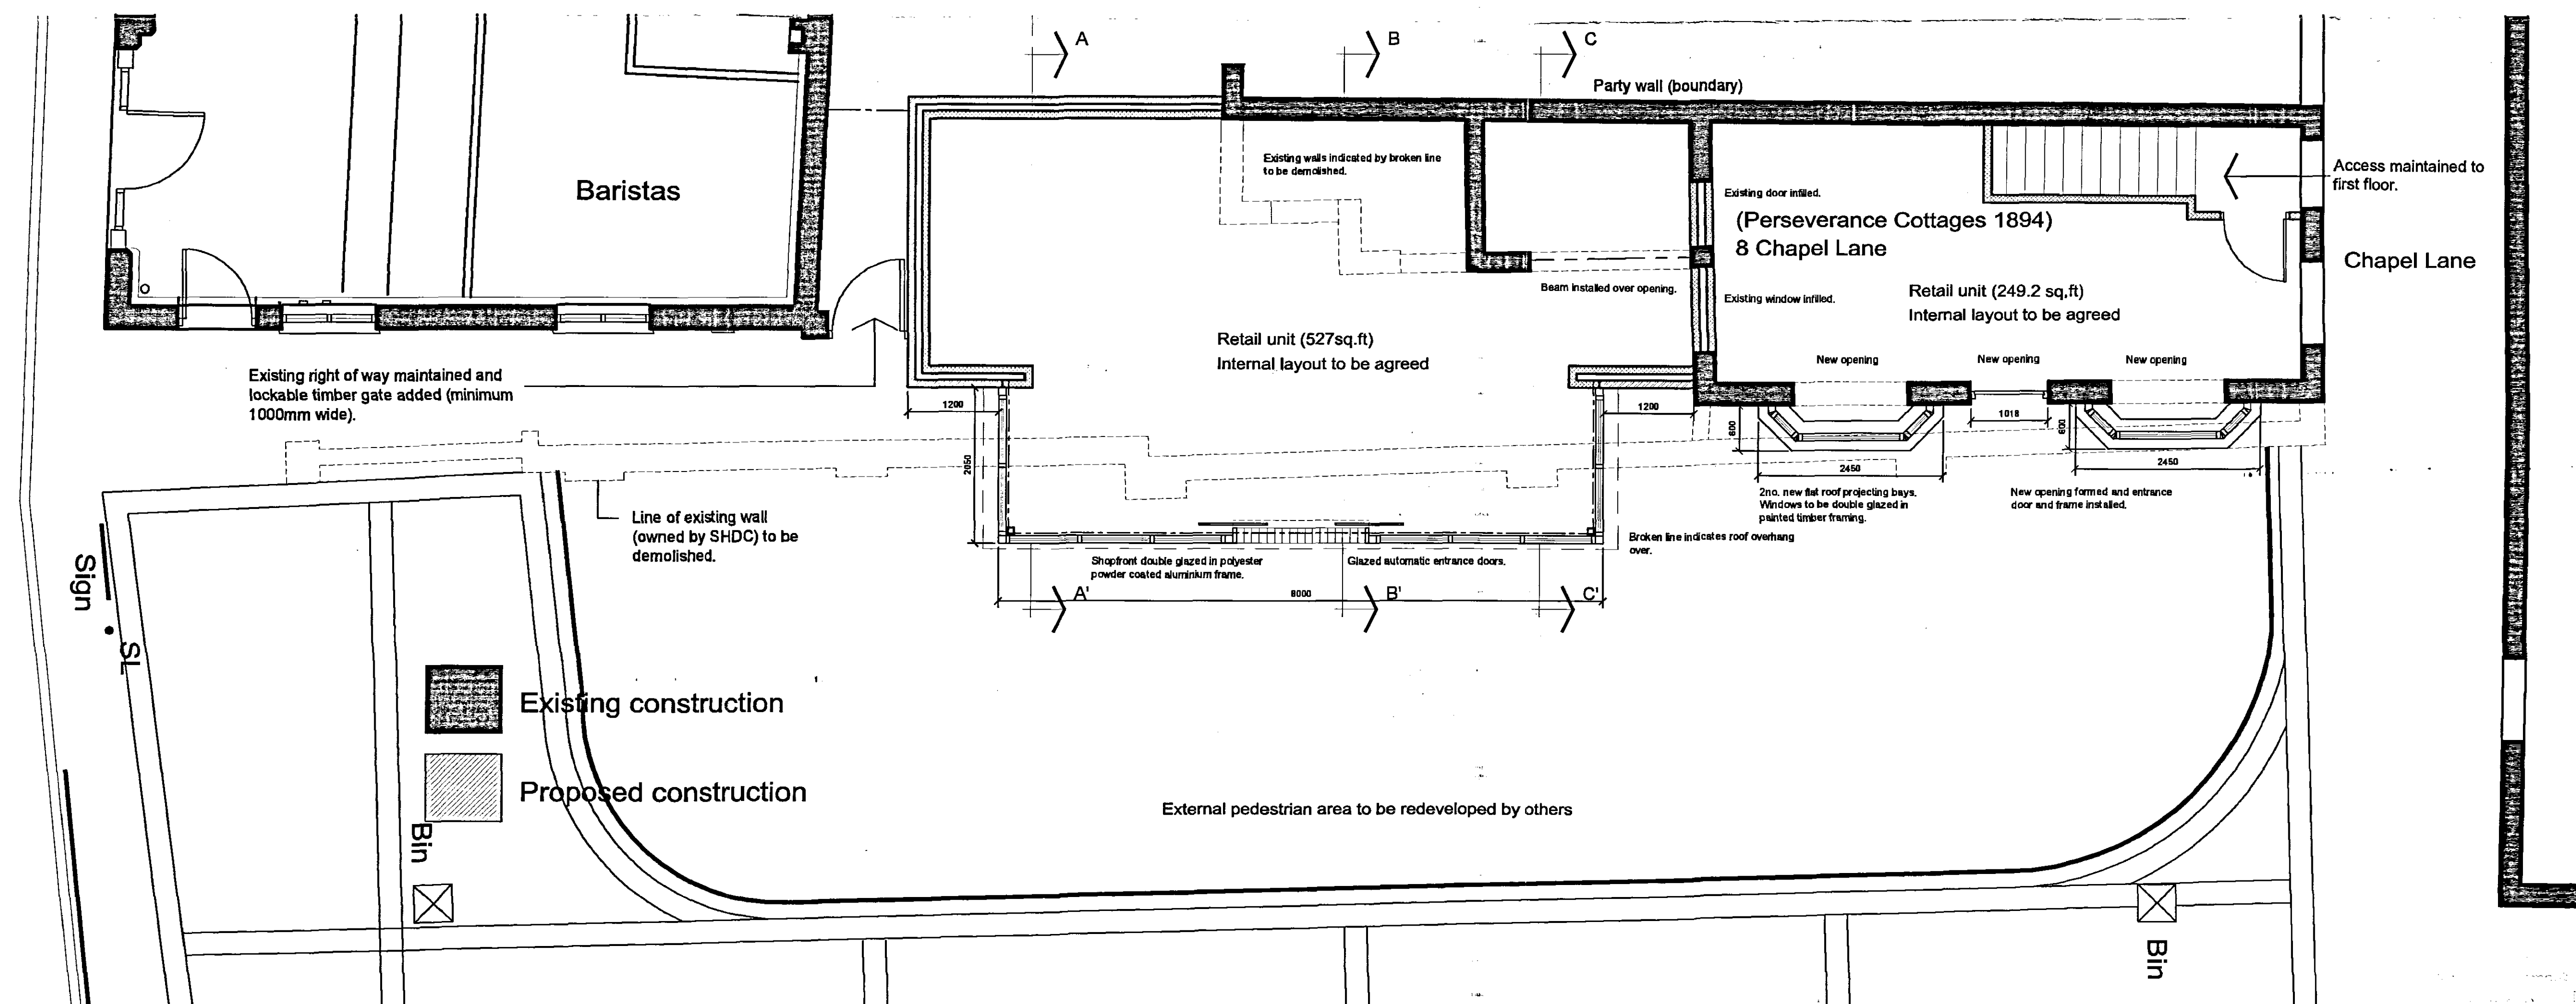

Proposed Floor Plan
Scale 1:50

Ref:	date:	Description:	by:
Revisions			
Drawing Status			
Oglesby & Limb Ltd Chartered Architects and Building Surveyors 67 London Road Newark, Notts NG24 1RZ Tel: 01636 702030 Fax: 01636 703740 e-mail: design@o-l-ltd.co.uk O&L			
Client:			
Monograms Property Limited			
Project:			
Redevelopment of 8 Chapel Lane, Spalding			
SUPERSEDED			
Drawing Title:			
Plan & Elevation as Proposed			
PLANNING APPLICATION ISSUE			
Date:	Jan. 2006	Scale:	1:50
Drawn by:	AJO	Checked by:	DAL
Drawing Number:		Rev:	
A0391-11			