




Cross Section A-A'
Scale 1:50

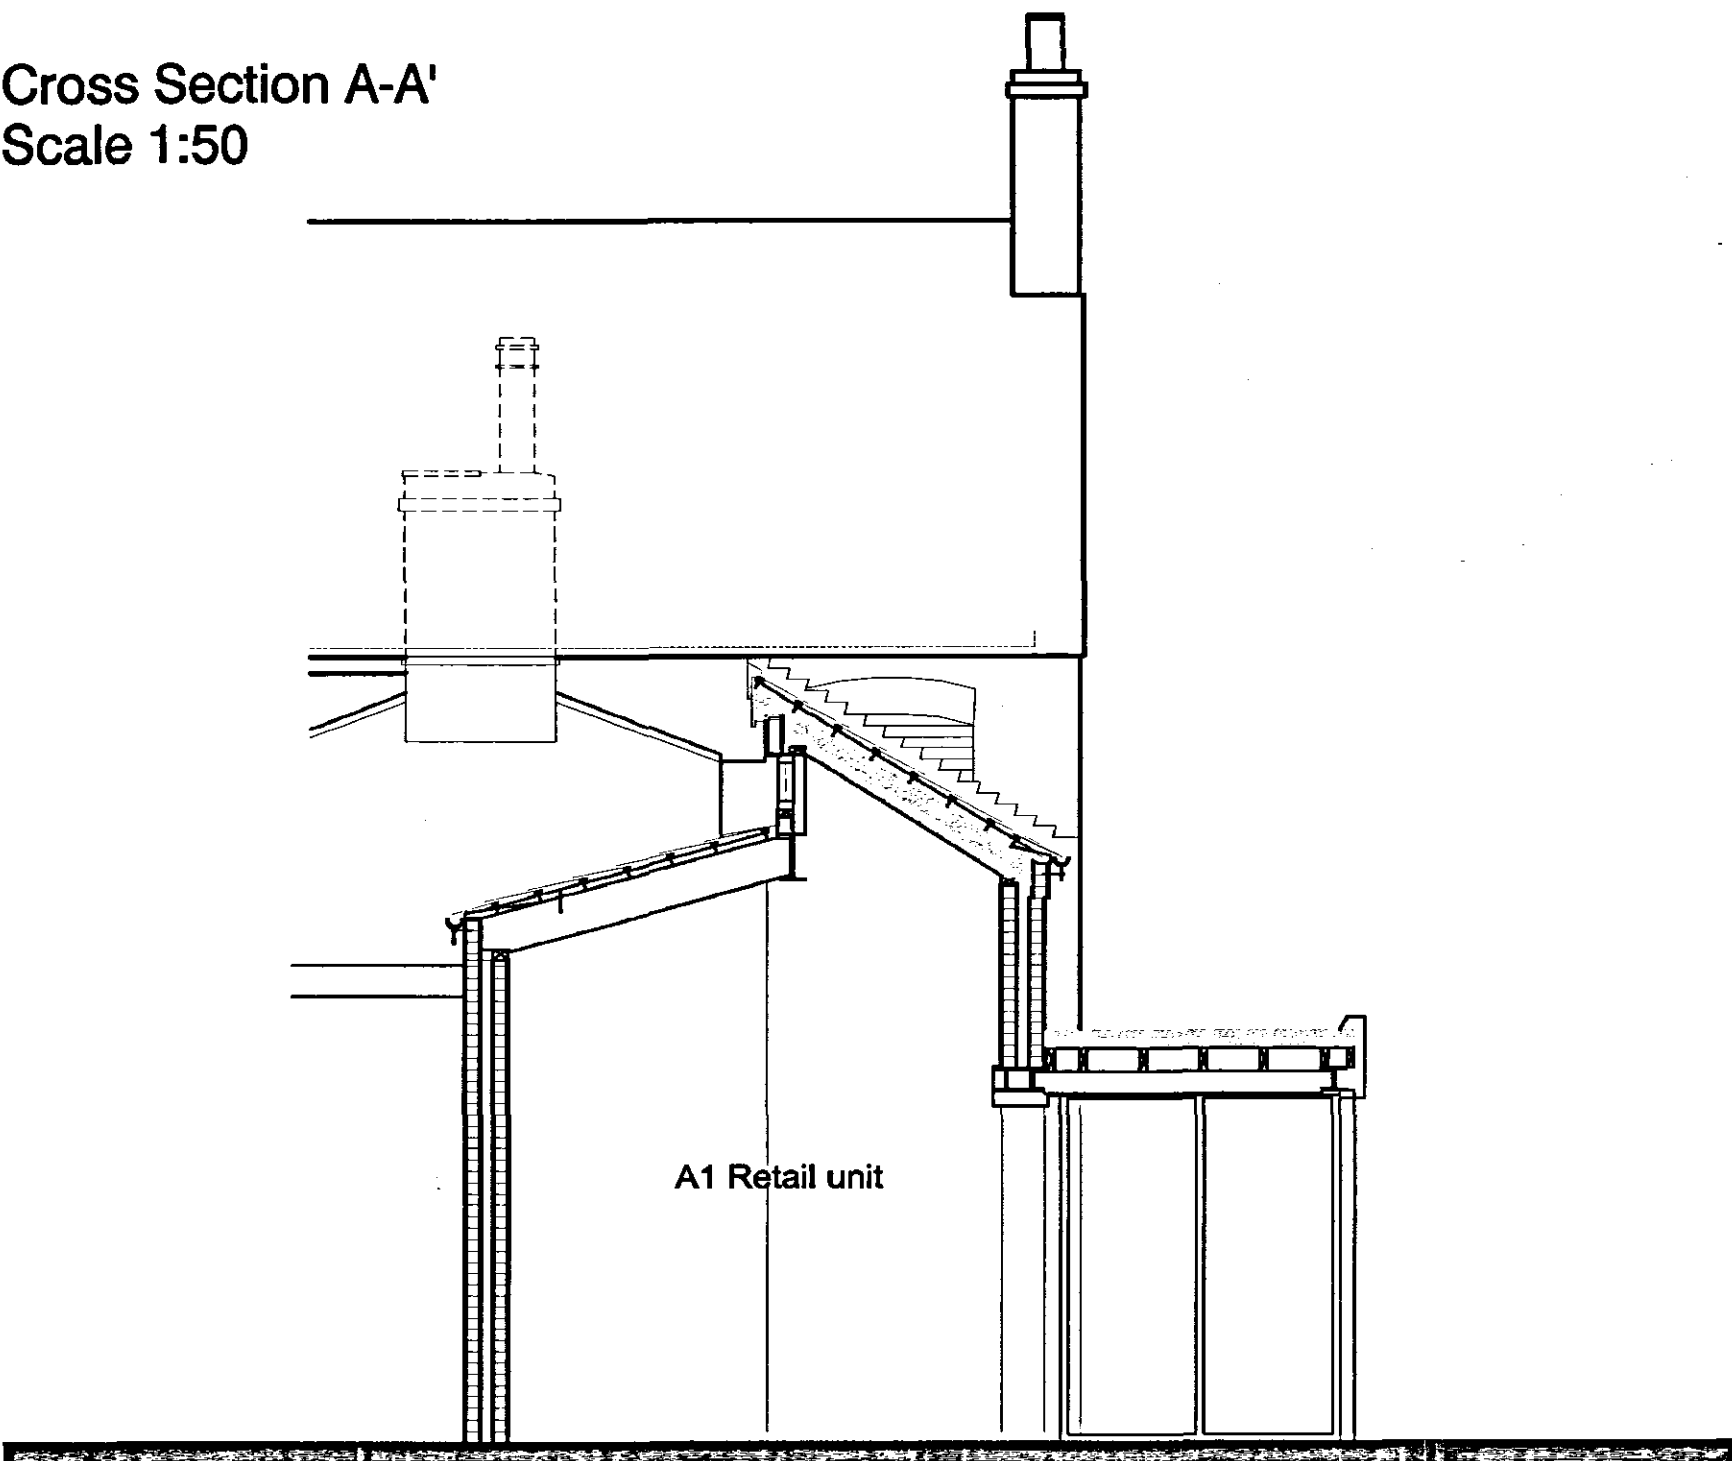

Cross Section B-B'
Scale 1:50

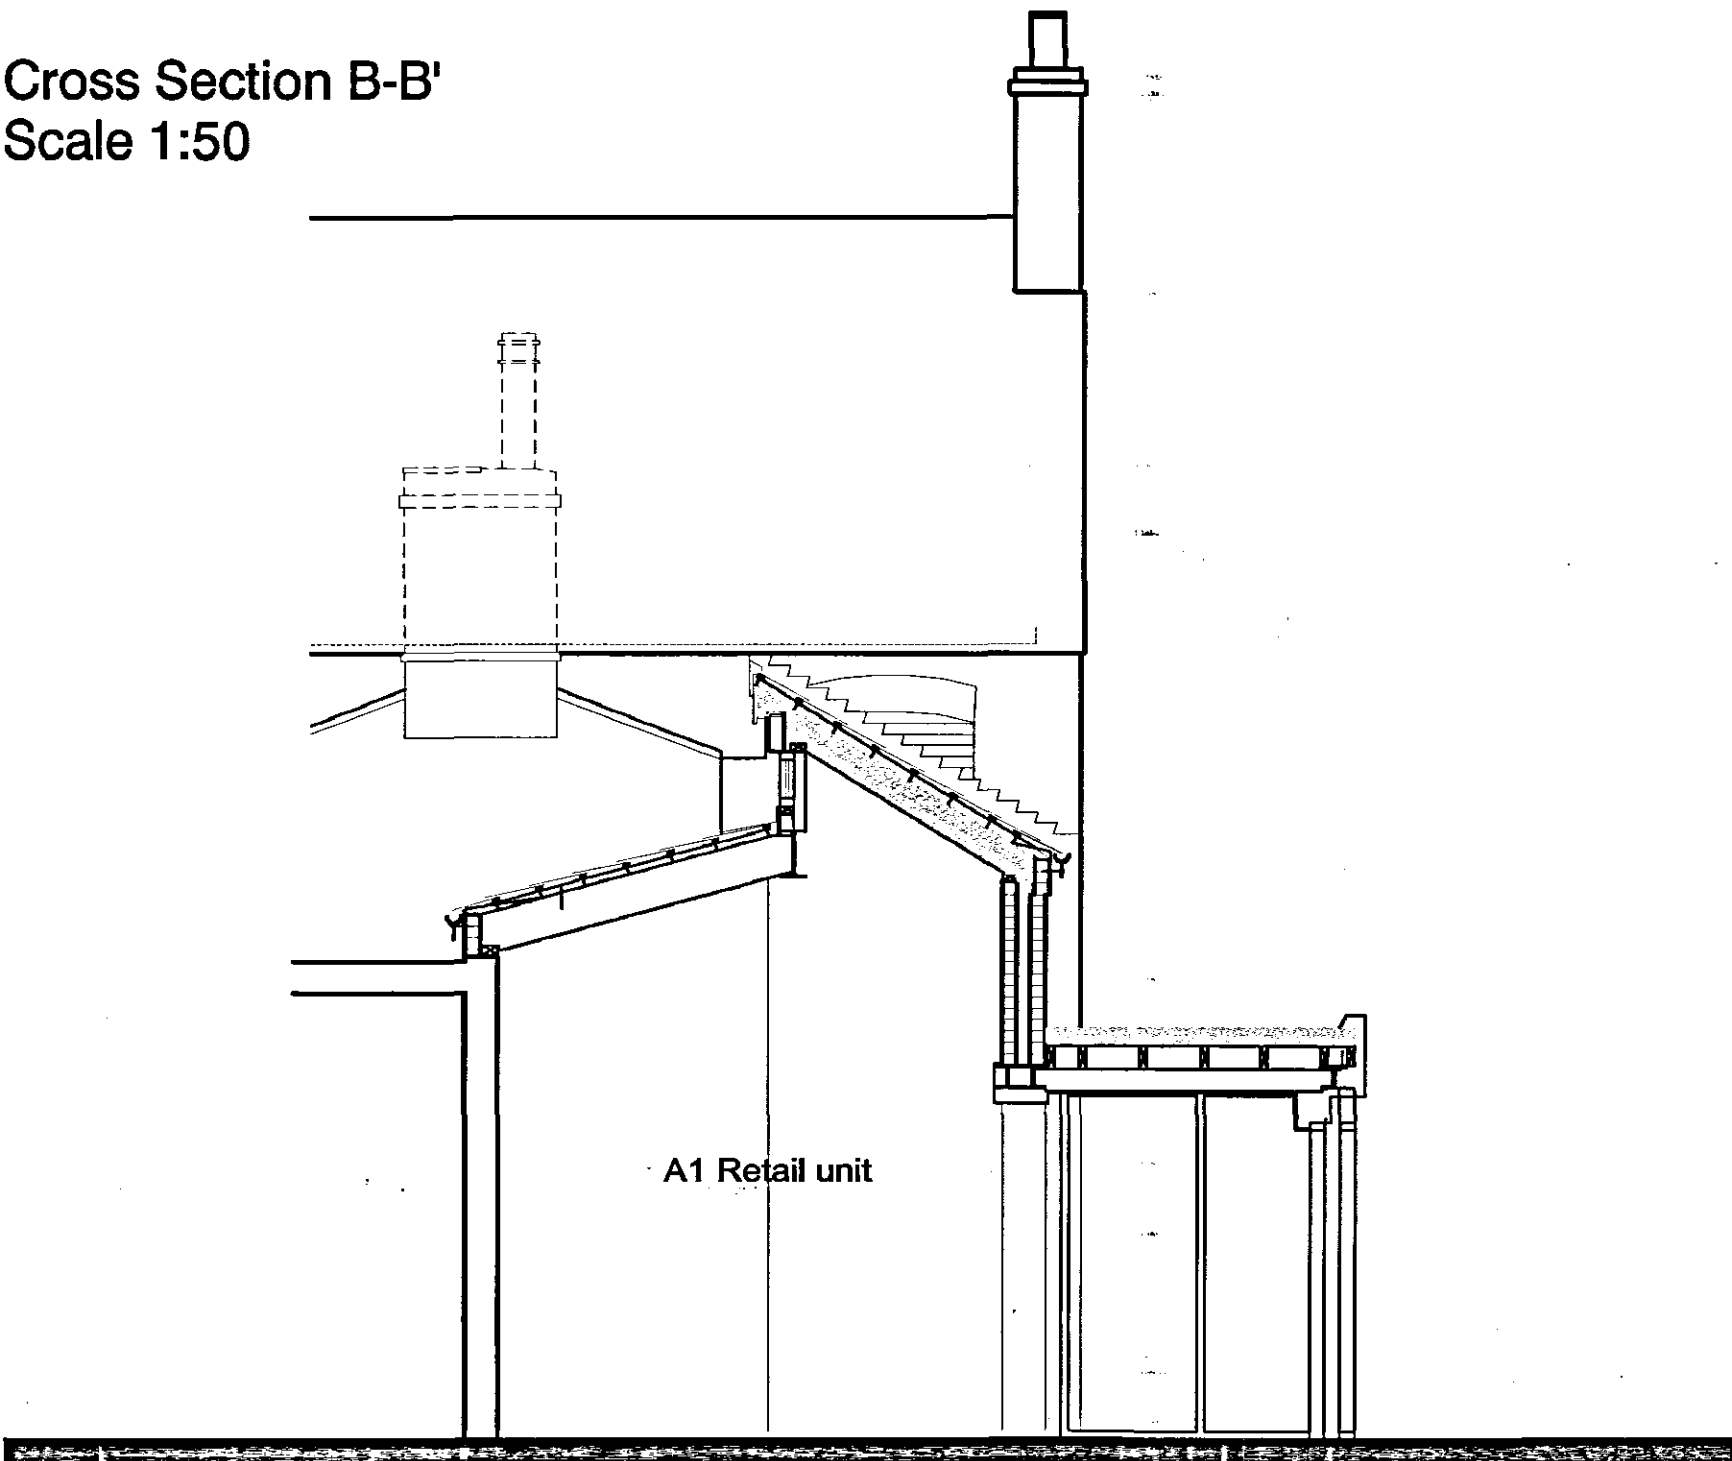


Cross Section C-C'
Scale 1:50

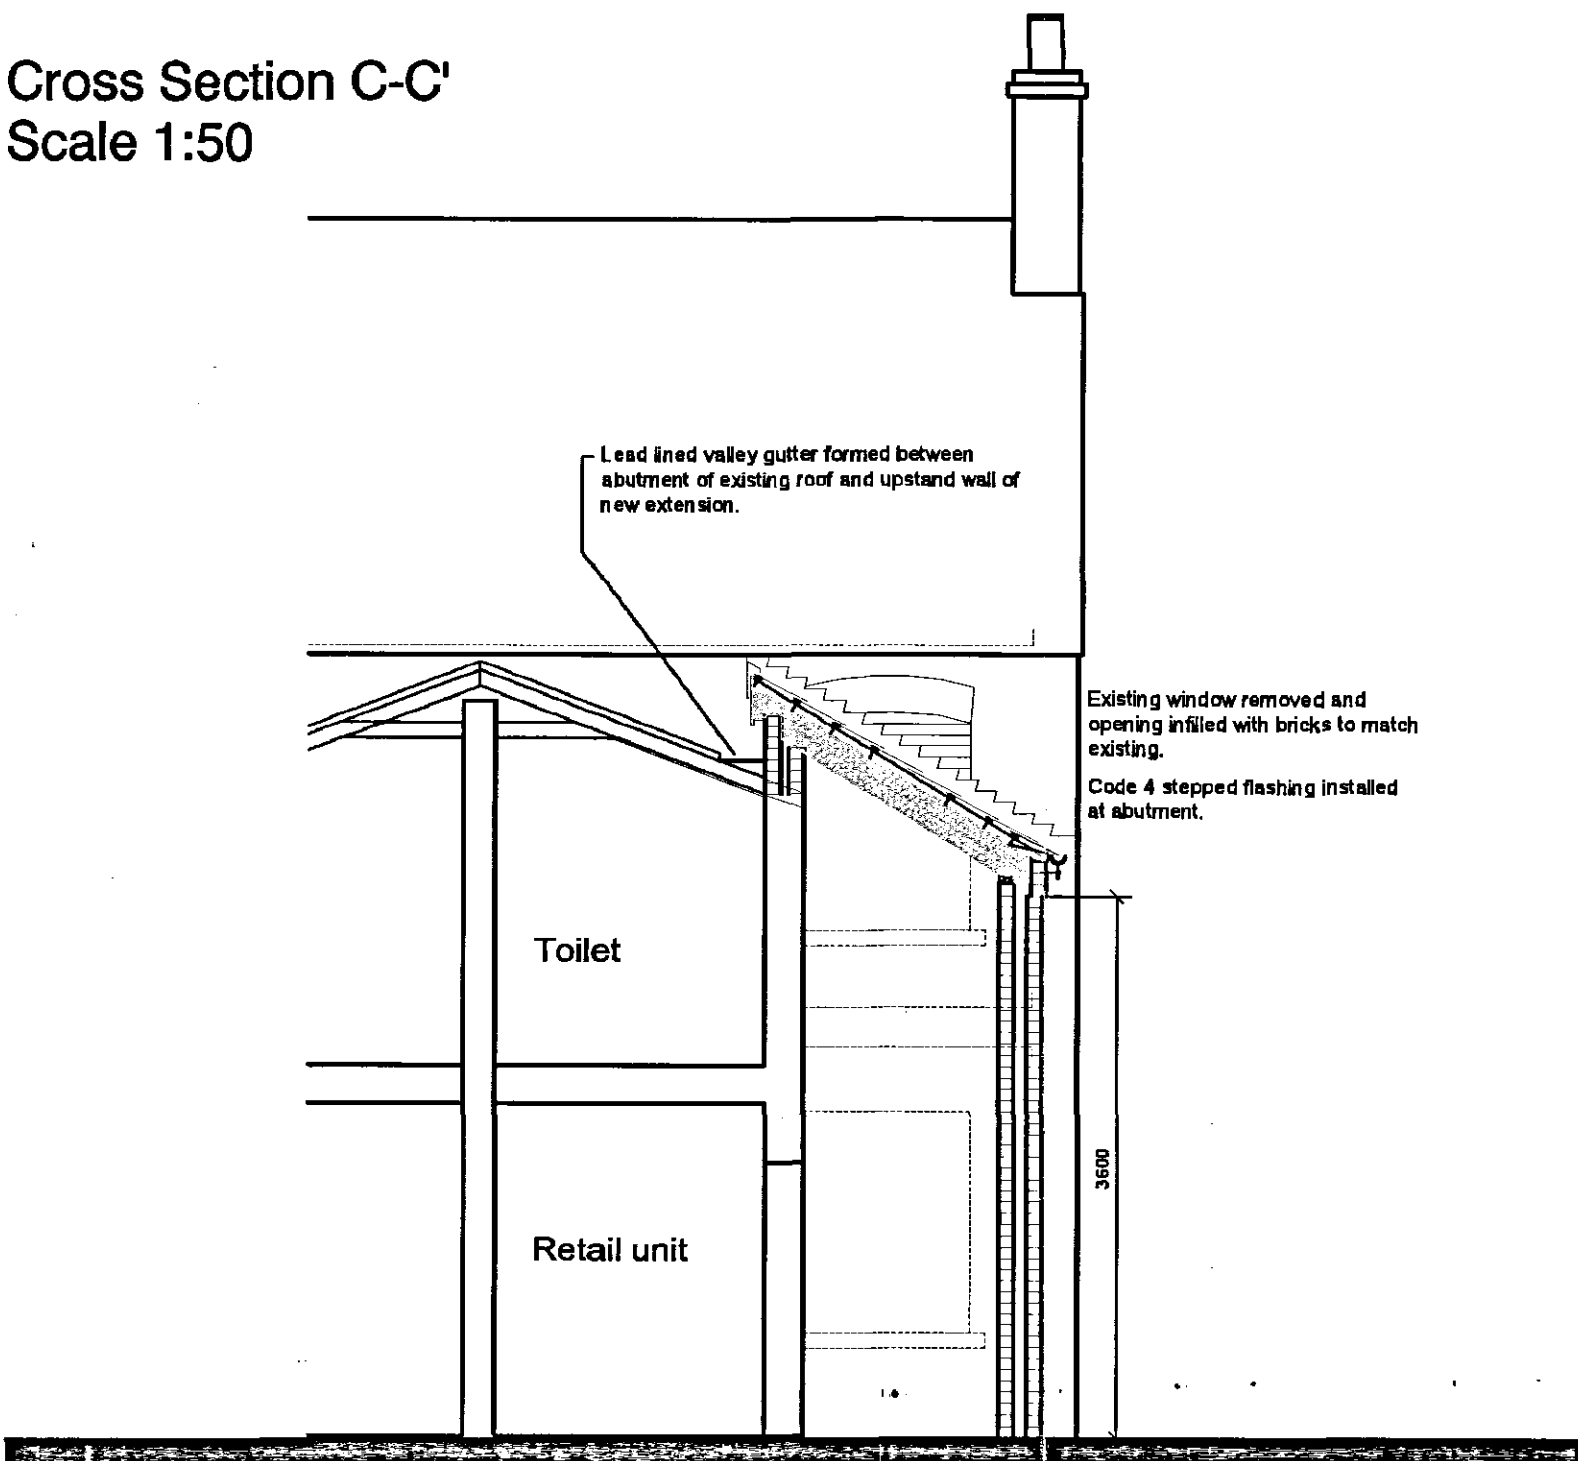


DO NOT SCALE THIS DRAWING. THE CONTRACTOR IS DEEMED TO HAVE CHECKED ALL DIMENSIONS ON SITE AND REPORT ANY DISCREPANCIES TO OGLESBY & LIMB LTD. THE CONTENTS OF THIS DRAWING ARE COVERED BY COPYRIGHT AND REMAIN THE PROPERTY OF OGLESBY & LIMB LTD. WRITTEN APPROVAL MUST BE OBTAINED FROM OGLESBY & LIMB LTD PRIOR TO DUPLICATION OR REPRODUCTION OF THIS DRAWING OR ITS CONTENTS. ANY DIMENSIONS NOT SHOWN ARE TO BE CHECKED AND AGREED WITH OGLESBY & LIMB LTD.


First Floor Plan
Scale 1:50

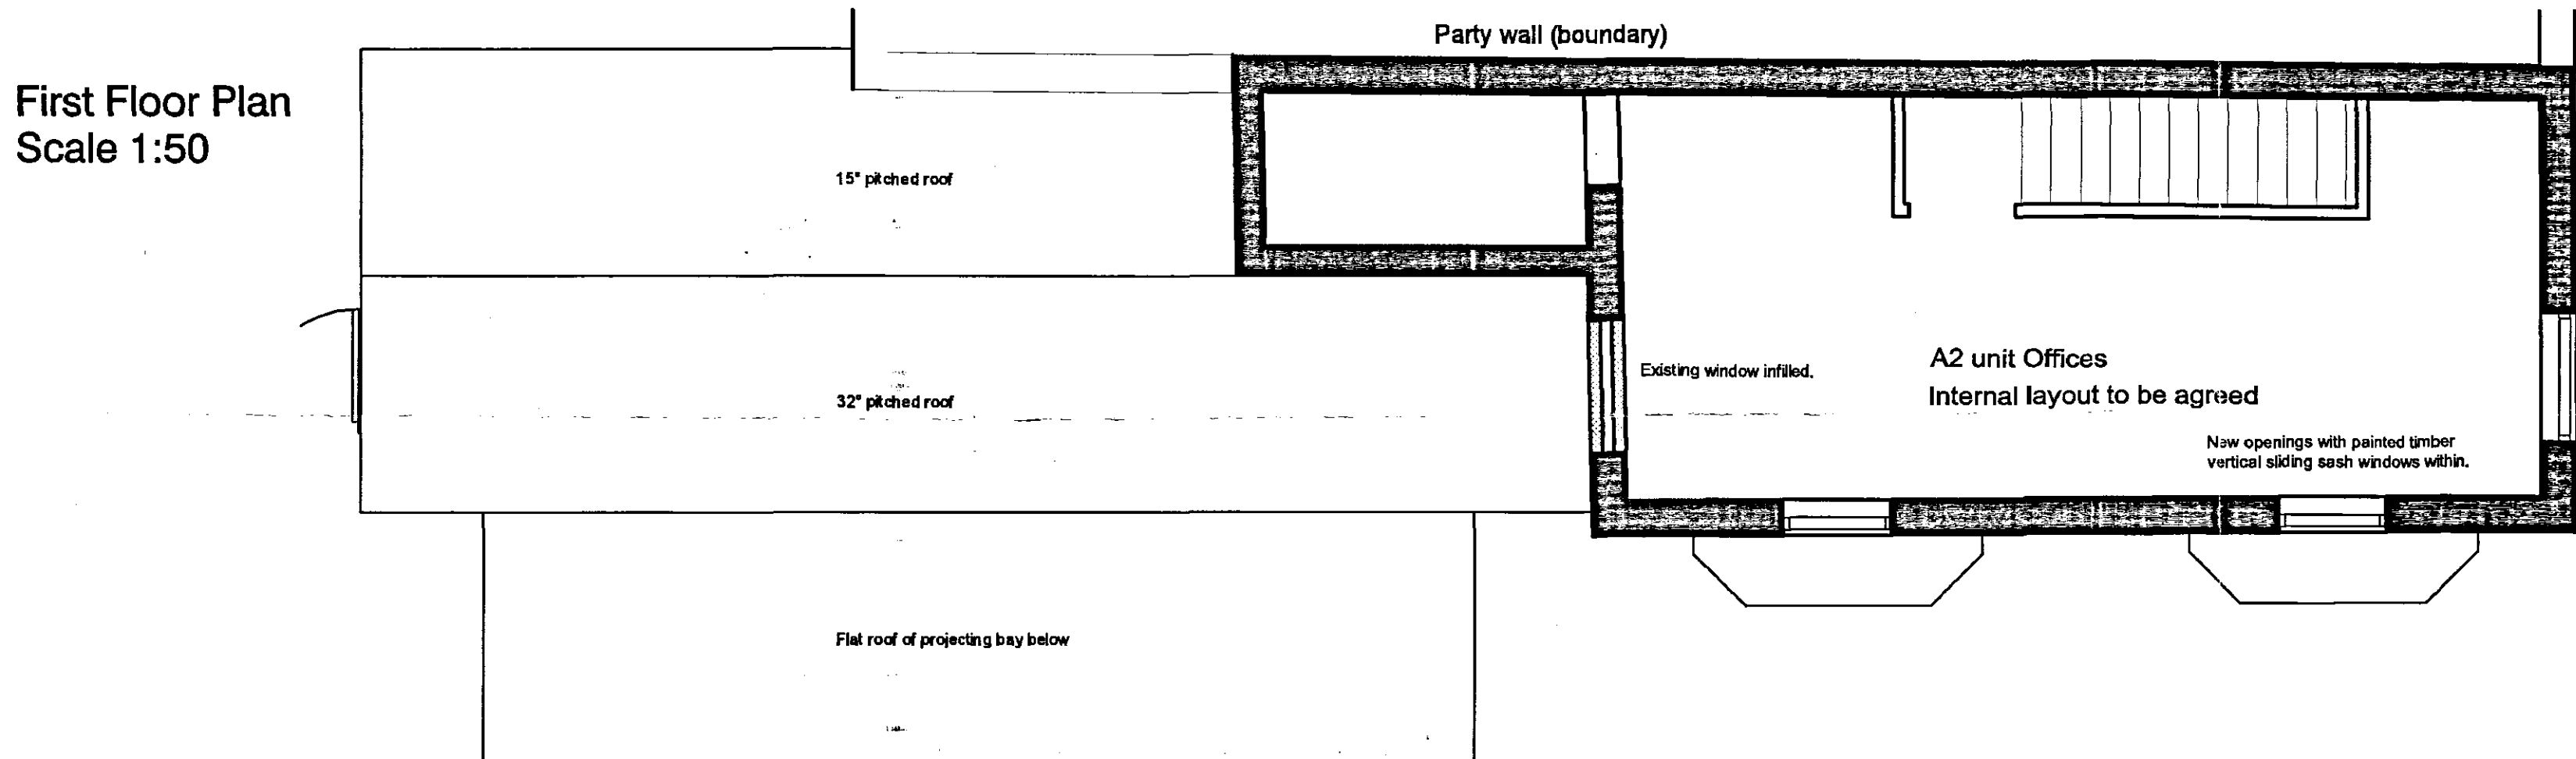

End Elevation
Scale 1:50

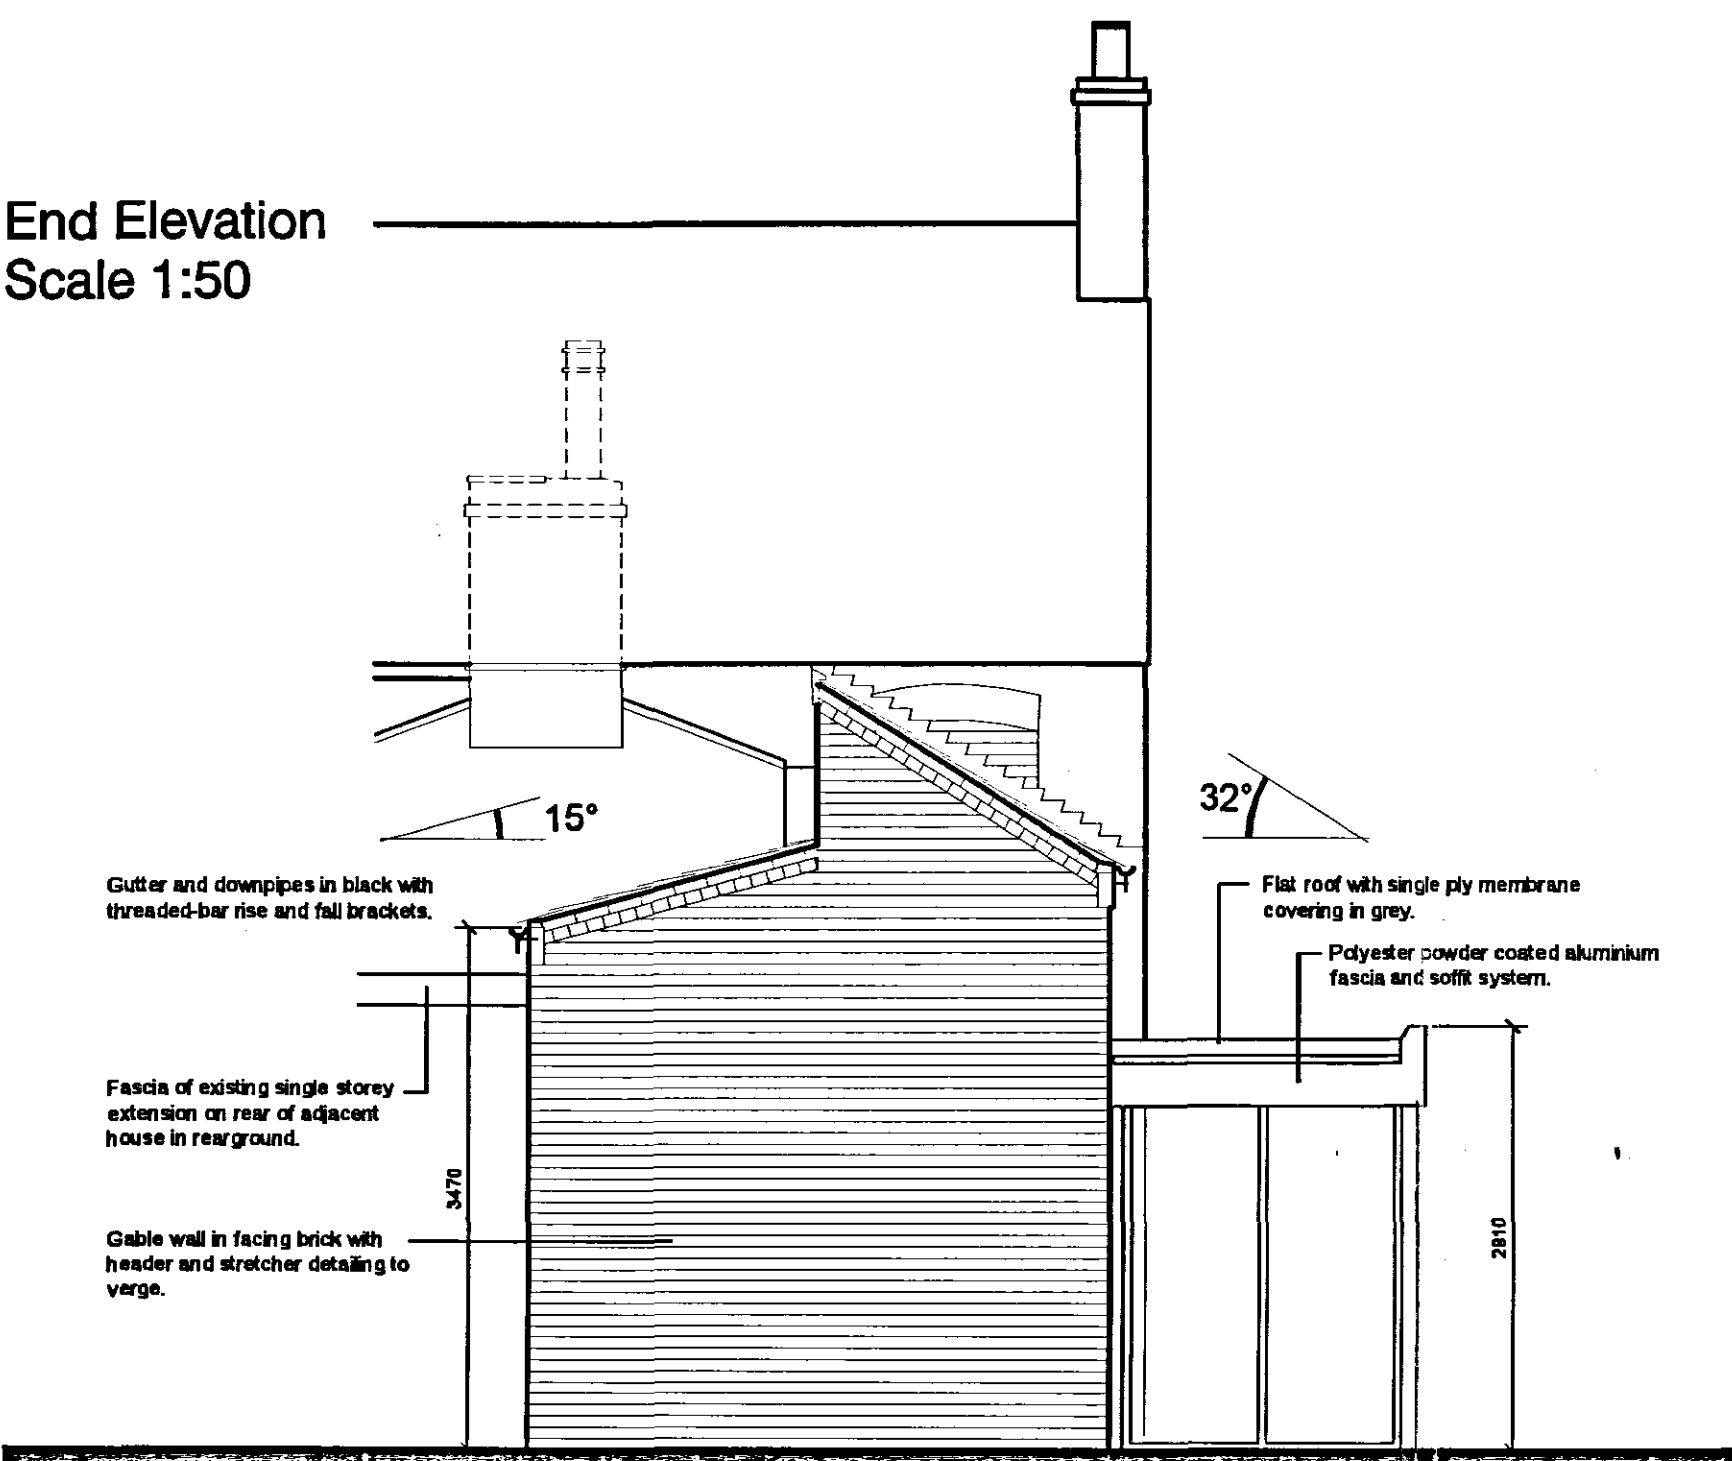

Rear Elevation
Scale 1:50

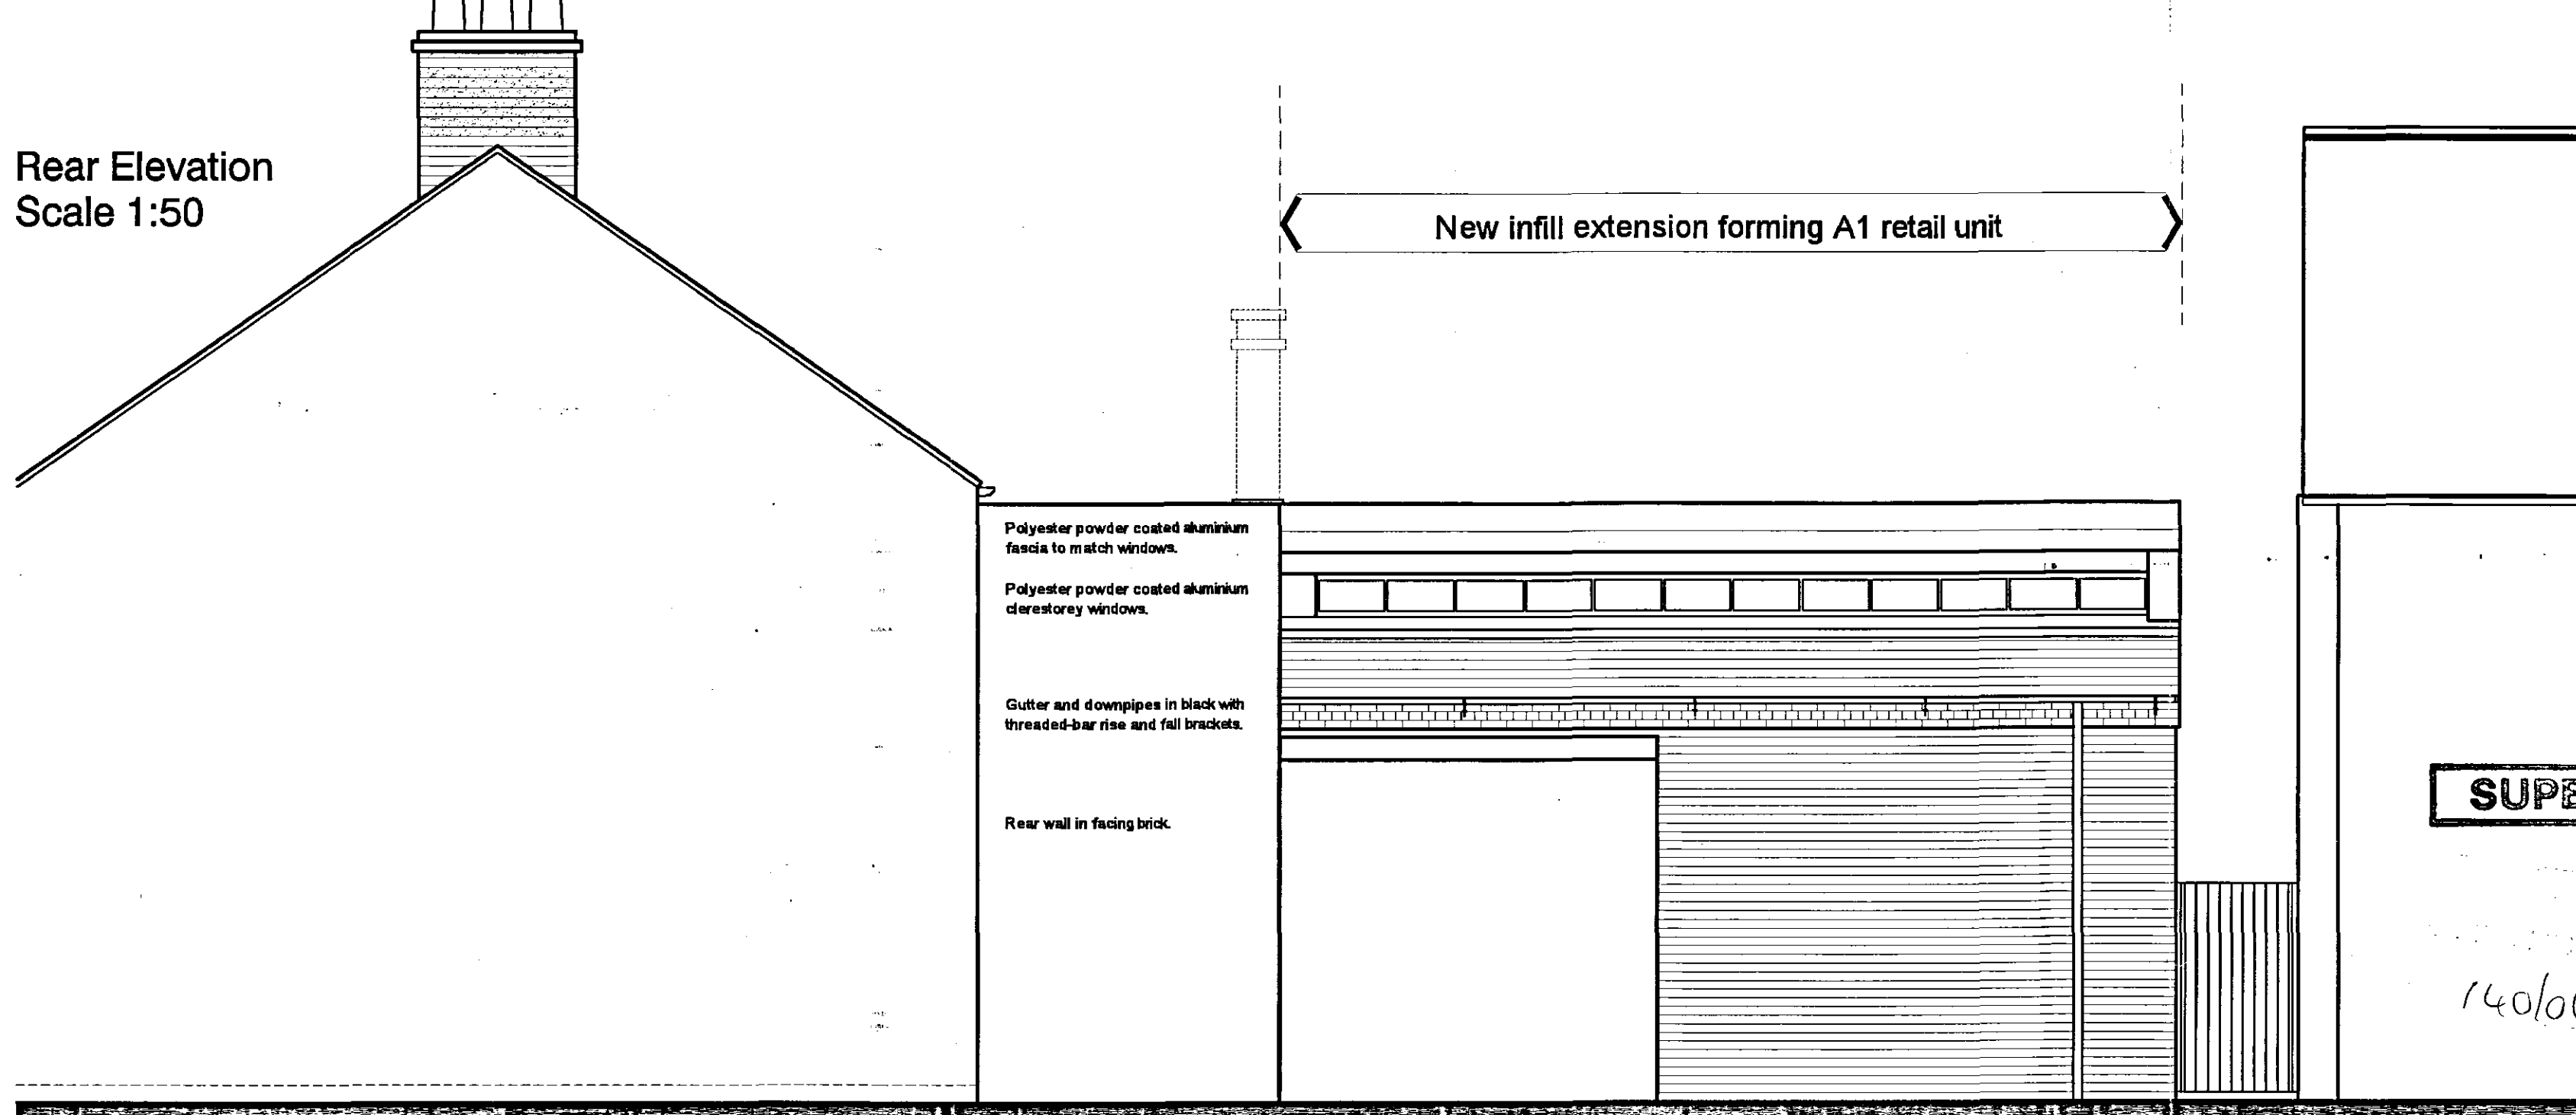

Ref	Date	Description	By
Revisions			

Oglesby & Limb Ltd
Chartered Architects
and Building Surveyors
67 London Road
Newark, Notts
NG24 1RZ
Tel: 01636 702030
Fax: 01636 703740
e-mail: design@o-ltd.co.uk

Client:
Monograms Property Limited

Project:
Redevelopment of 8 Chapel Lane
Spalding

Drawing Title:
Plan, Sections and Elevations as Proposed
PLANNING APPLICATION ISSUE

SUPERSEDED

Date:	Jan. 2006	Scale:	1:50
Drawn by:	AJO	Checked by:	DAL

Drawing Number:	Rev:
A0391-12	