



DO NOT SCALE THIS DRAWING. THE CONTRACTOR IS DEEMED TO HAVE CHECKED ALL DIMENSIONS ON SITE AND REPORT ANY DISCREPANCIES TO OGLESBY & LIMB LTD.
THE CONTENTS OF THIS DRAWING ARE COVERED BY COPYRIGHT AND REMAIN THE PROPERTY OF OGLESBY & LIMB LTD. WRITTEN APPROVAL MUST BE OBTAINED FROM OGLESBY & LIMB LTD PRIOR TO DUPLICATION OR REPRODUCTION OF THIS DRAWING OR ITS CONTENTS.
ANY DIMENSIONS NOT SHOWN ARE TO BE CHECKED AND AGREED WITH OGLESBY & LIMB LTD.

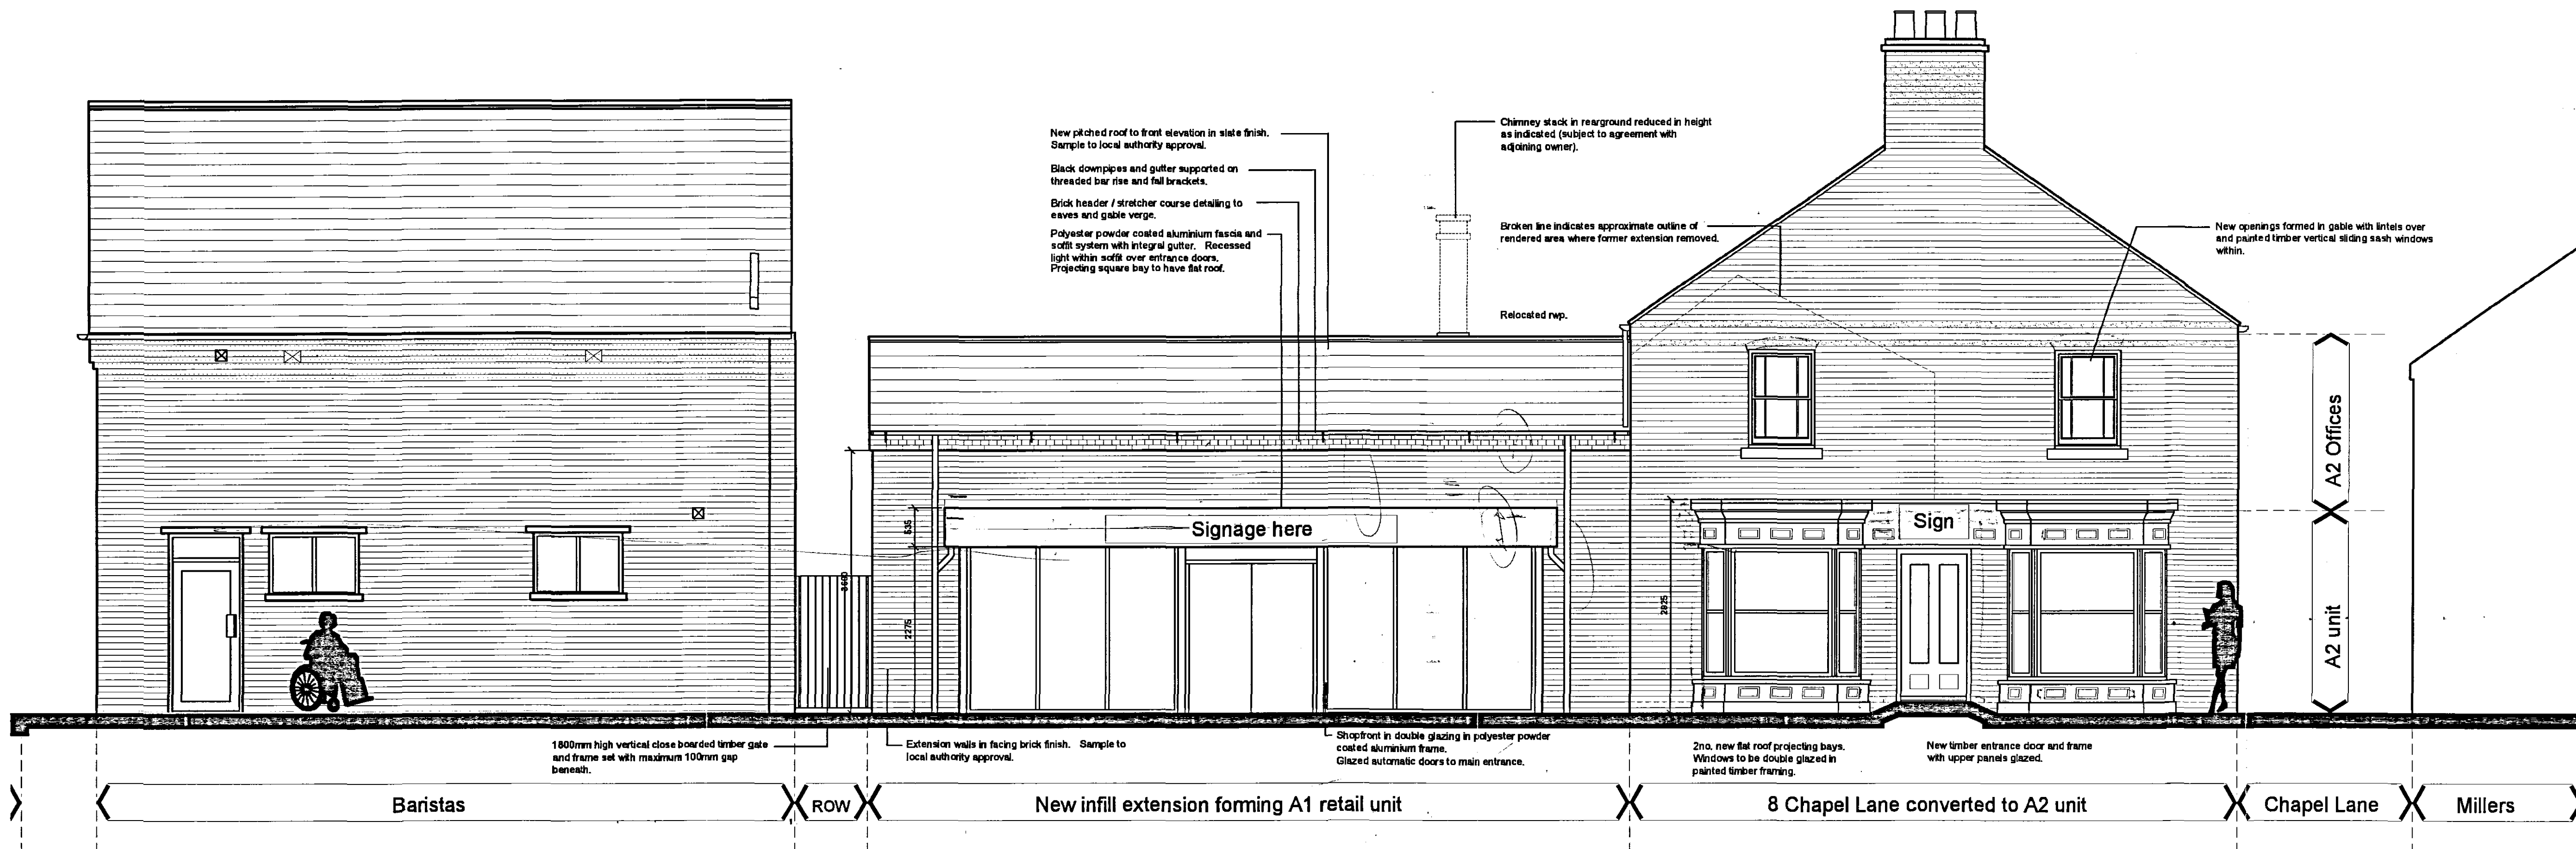

Proposed Elevation to Swan Walk
Scale 1:50

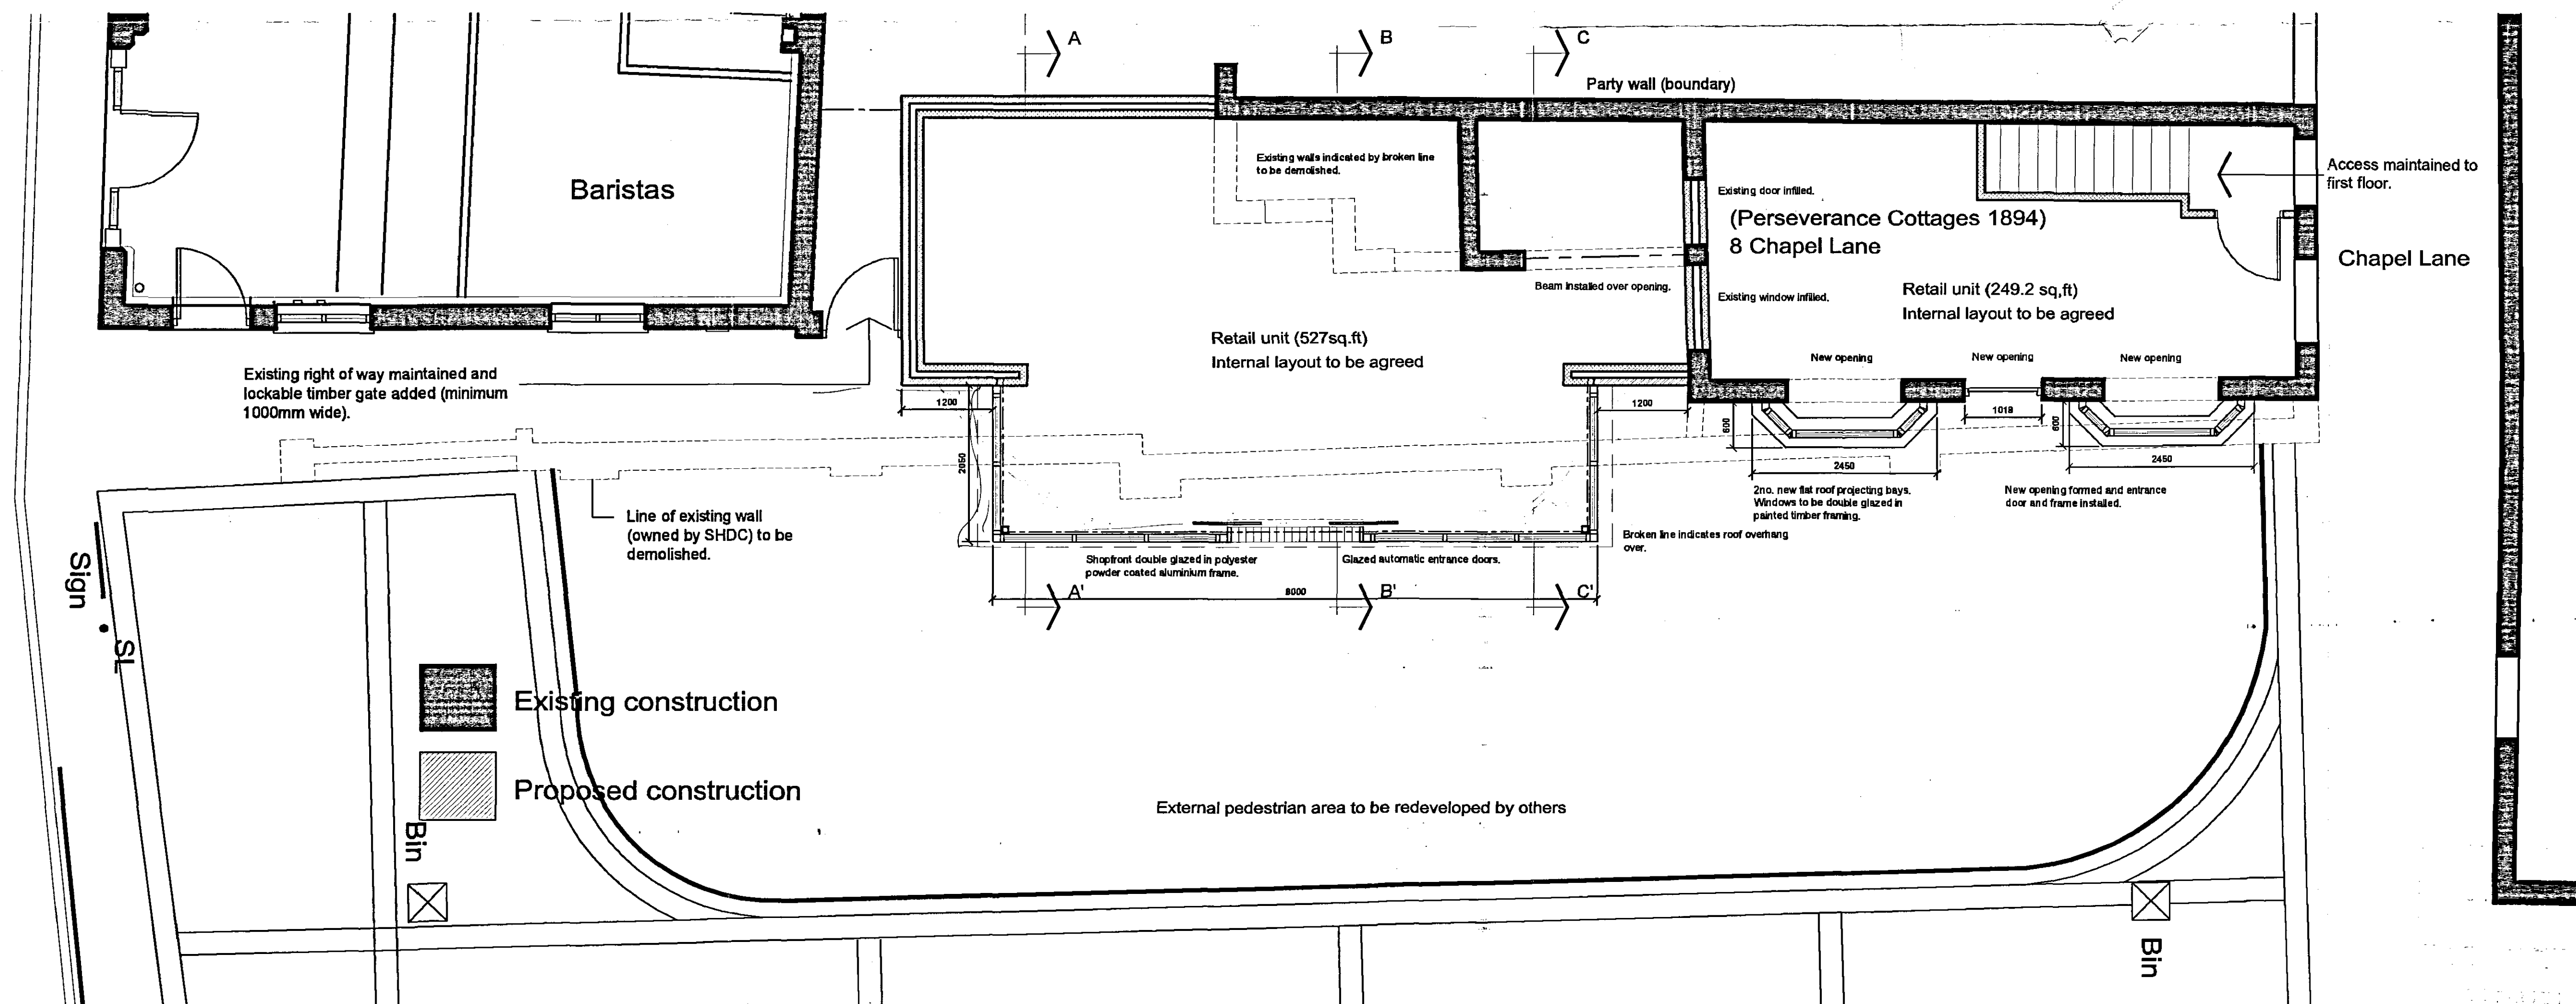

Proposed Floor Plan
Scale 1:50

Ref	Date	Description	By
Revisions			
Drawing Status			

Oglesby & Limb Ltd
 Chartered Architects
 and Building Surveyors
 67 London Road
 Newark, Nottingham
 NG24 1RZ
 Tel: 01636 702030
 Fax: 01636 703740
 e-mail: design@o-l-ltd.co.uk

Client:
 Monograms Property Limited

Project:
 Redevelopment of 8 Chapel Lane,
 Spalding

Drawing Title:
 Plan & Elevation as Proposed
 PLANNING APPLICATION ISSUE

Date:	Jan. 2006	Scale:	1:50
Drawn by:	AJO	Checked by:	DAL

Drawing Number:	Rev.
A0391-11	

140106