



DO NOT SCALE THIS DRAWING. THE CONTRACTOR IS DEEMED TO HAVE CHECKED ALL DIMENSIONS ON SITE AND REPORT ANY DISCREPANCIES TO OGLESBY & LIMB LTD.
THE CONTENTS OF THIS DRAWING ARE COVERED BY COPYRIGHT AND REMAIN THE PROPERTY OF OGLESBY & LIMB LTD. WRITTEN APPROVAL MUST BE OBTAINED FROM OGLESBY & LIMB LTD PRIOR TO DUPLICATION OR REPRODUCTION OF THIS DRAWING OR ITS CONTENTS.
ANY DIMENSIONS NOT SHOWN ARE TO BE CHECKED AND AGREED WITH OGLESBY & LIMB LTD.

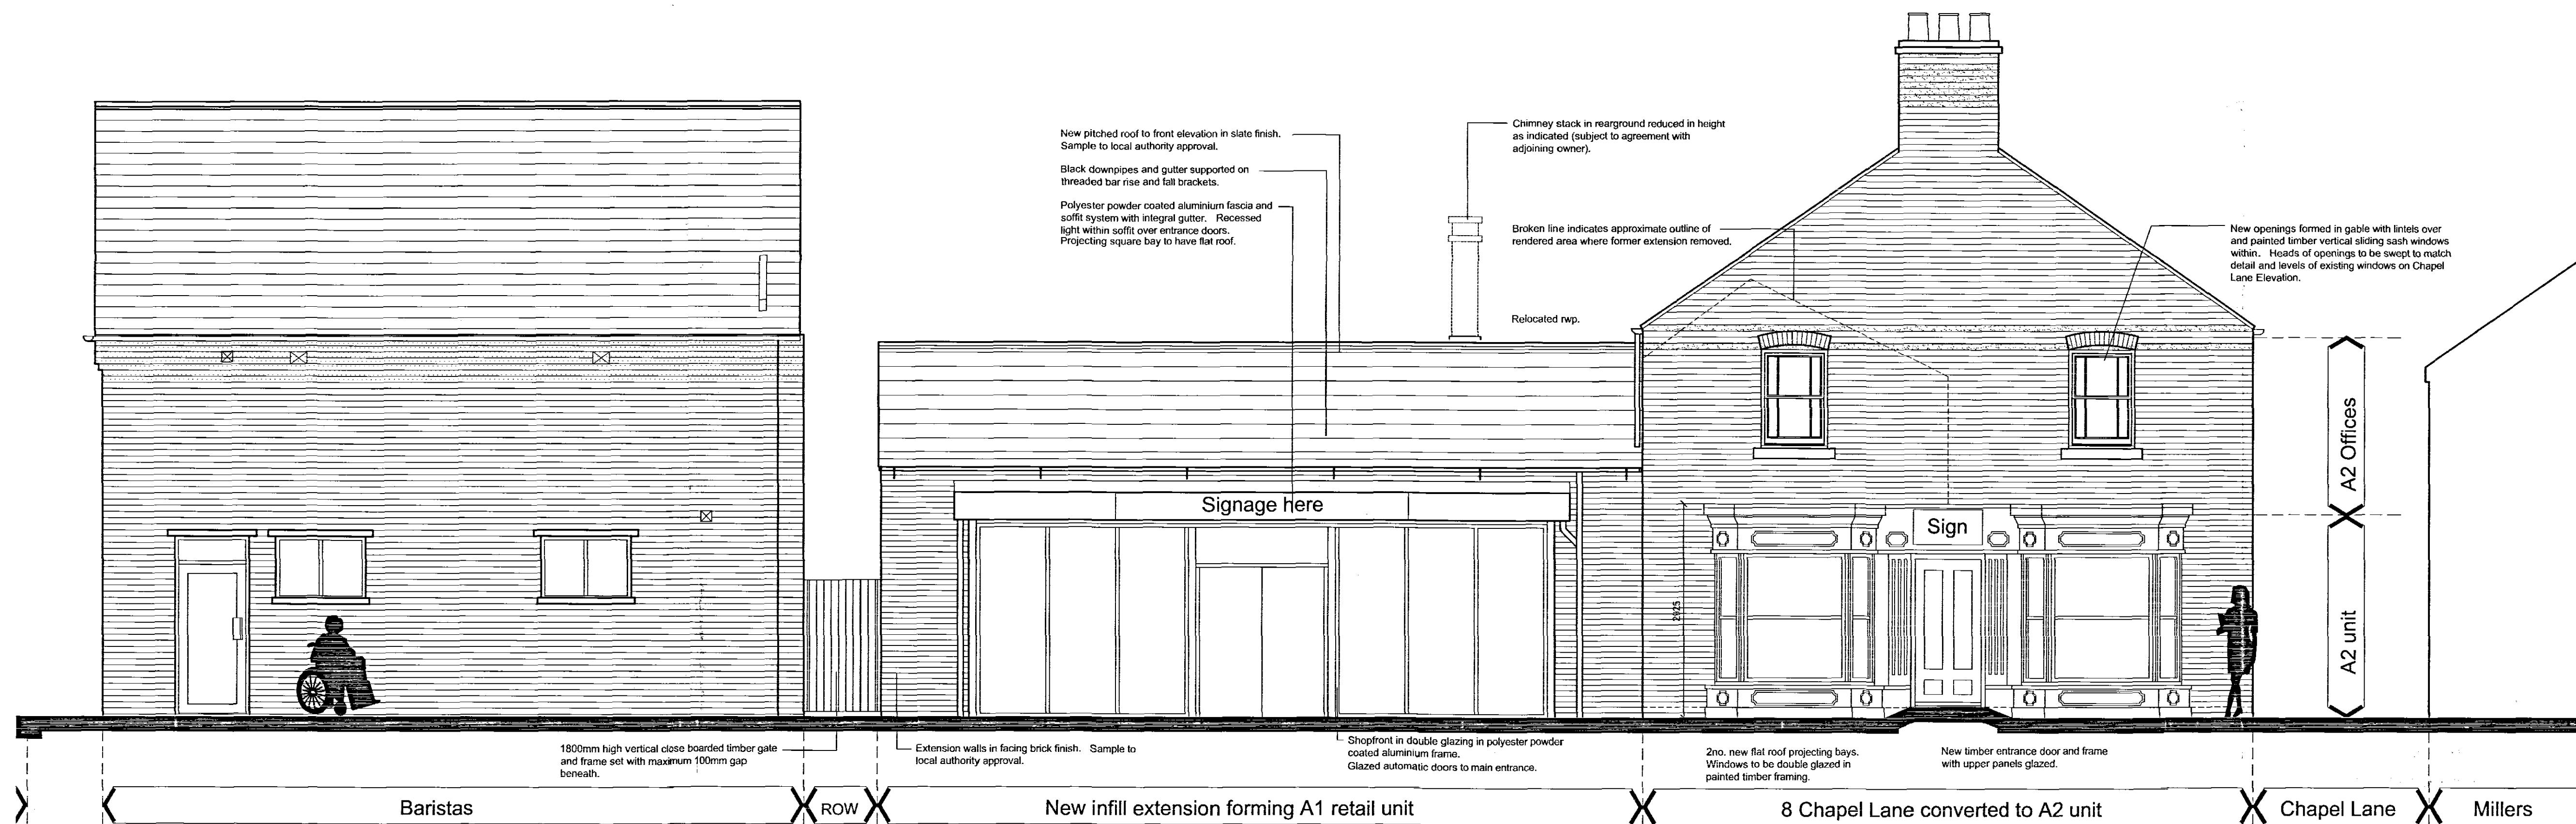

Proposed Elevation to Swan Walk
Scale 1:50

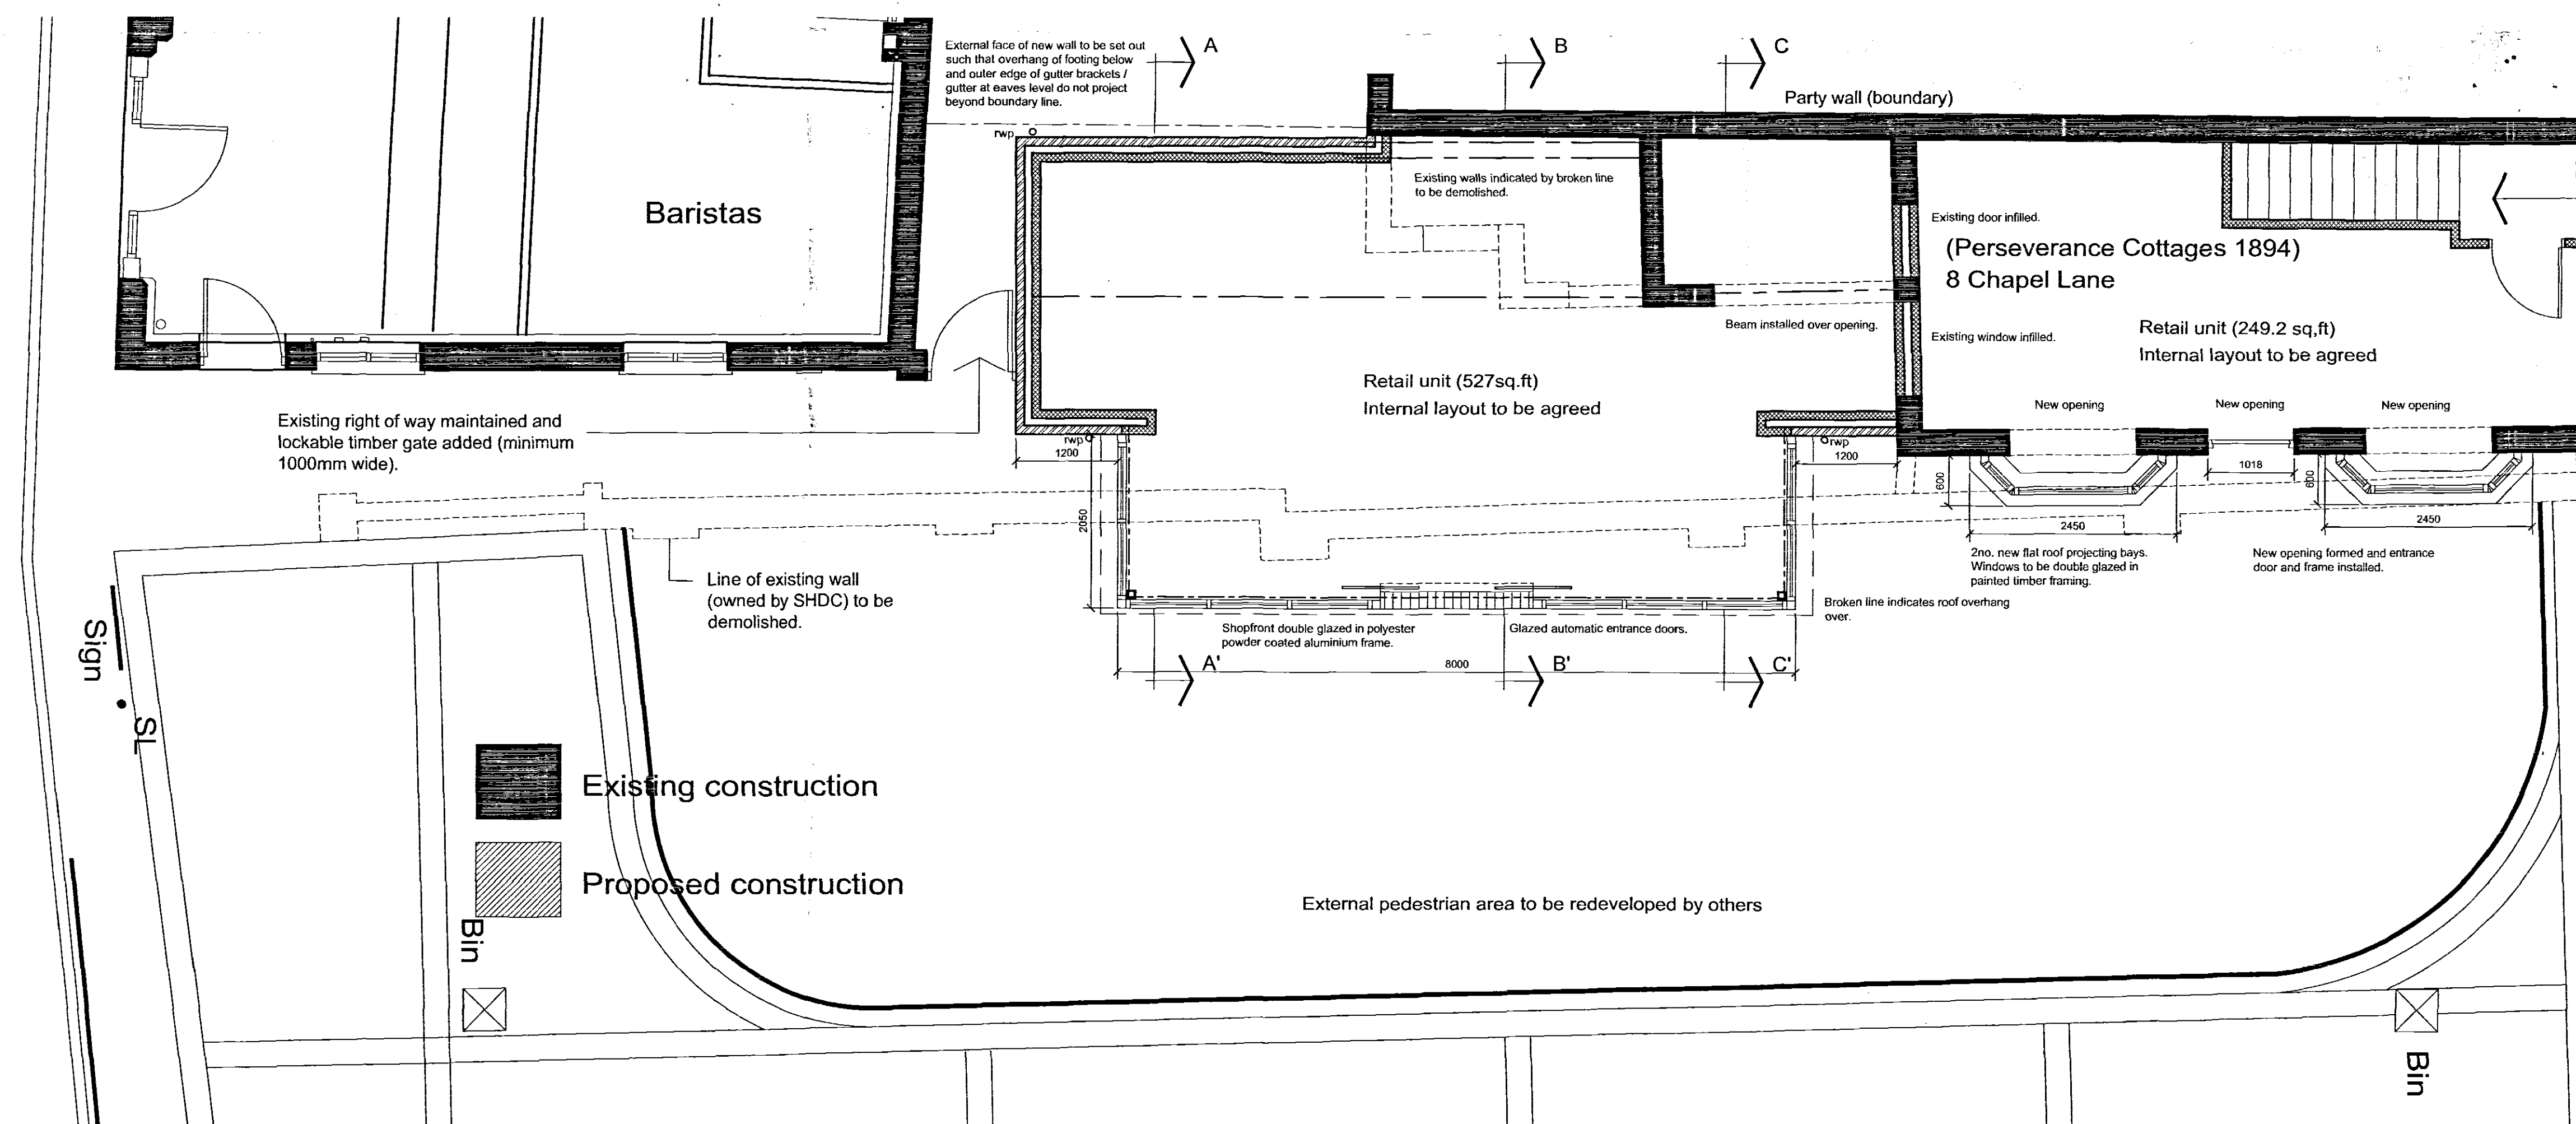

Proposed Floor Plan
Scale 1:50

A	25/05/06	Amendments to SHDC planner's comments as follows: Front roof pitch on new unit made steeper. Leaves lowered. Storefront windows shifted in favour of brickwork. Rear wall moved forward to clear boundary. Landscape depth on new unit decreased and roof raised. Timber detailing around door in A2 unit revised. Bay window panel details revised. First floor windows in existing gable revised to swept head.	4/06
Ref	Date	Description	By
Revisions			

Drawing Status:
Client:
Project:

Oglesby & Limb Ltd
Chartered Architects
and Building Surveyors
67 London Road
Newark, Notts
NG24 1RZ
Tel: 01636 702030
Fax: 01636 703740
e-mail: design@o-l-ltd.co.uk

Client:
Monograms Property Limited

Project:
Redevelopment of 8 Chapel Lane,
Spalding

Drawing Title:
Plan & Elevation as Proposed
PLANNING APPLICATION ISSUE
Date:
Jan. 2006
Scale:
1:50
Drawn by:
AJO
Checked by:
DAL
Drawing Number:
A0391-11
Rev:
A