


DO NOT SCALE THIS DRAWING. THE SURVEYOR IS NOT RESPONSIBLE FOR ANY DISCREPANCIES TO OGSLEY & LIMB LTD. THE CONTENTS OF THIS DRAWING ARE COVERED BY COPYRIGHT AND REMAIN THE PROPERTY OF OGSLEY & LIMB LTD. WRITTEN APPROVAL MUST BE OBTAINED FROM OGSLEY & LIMB LTD PRIOR TO DUPLICATION OR REPRODUCTION OF THIS DRAWING OR ITS CONTENTS. ANY DIMENSIONS NOT SHOWN ARE TO BE CHECKED AND AGREED WITH OGSLEY & LIMB LTD.




Front Elevation
Scale 1:50.



Side Elevation
Scale 1:50.

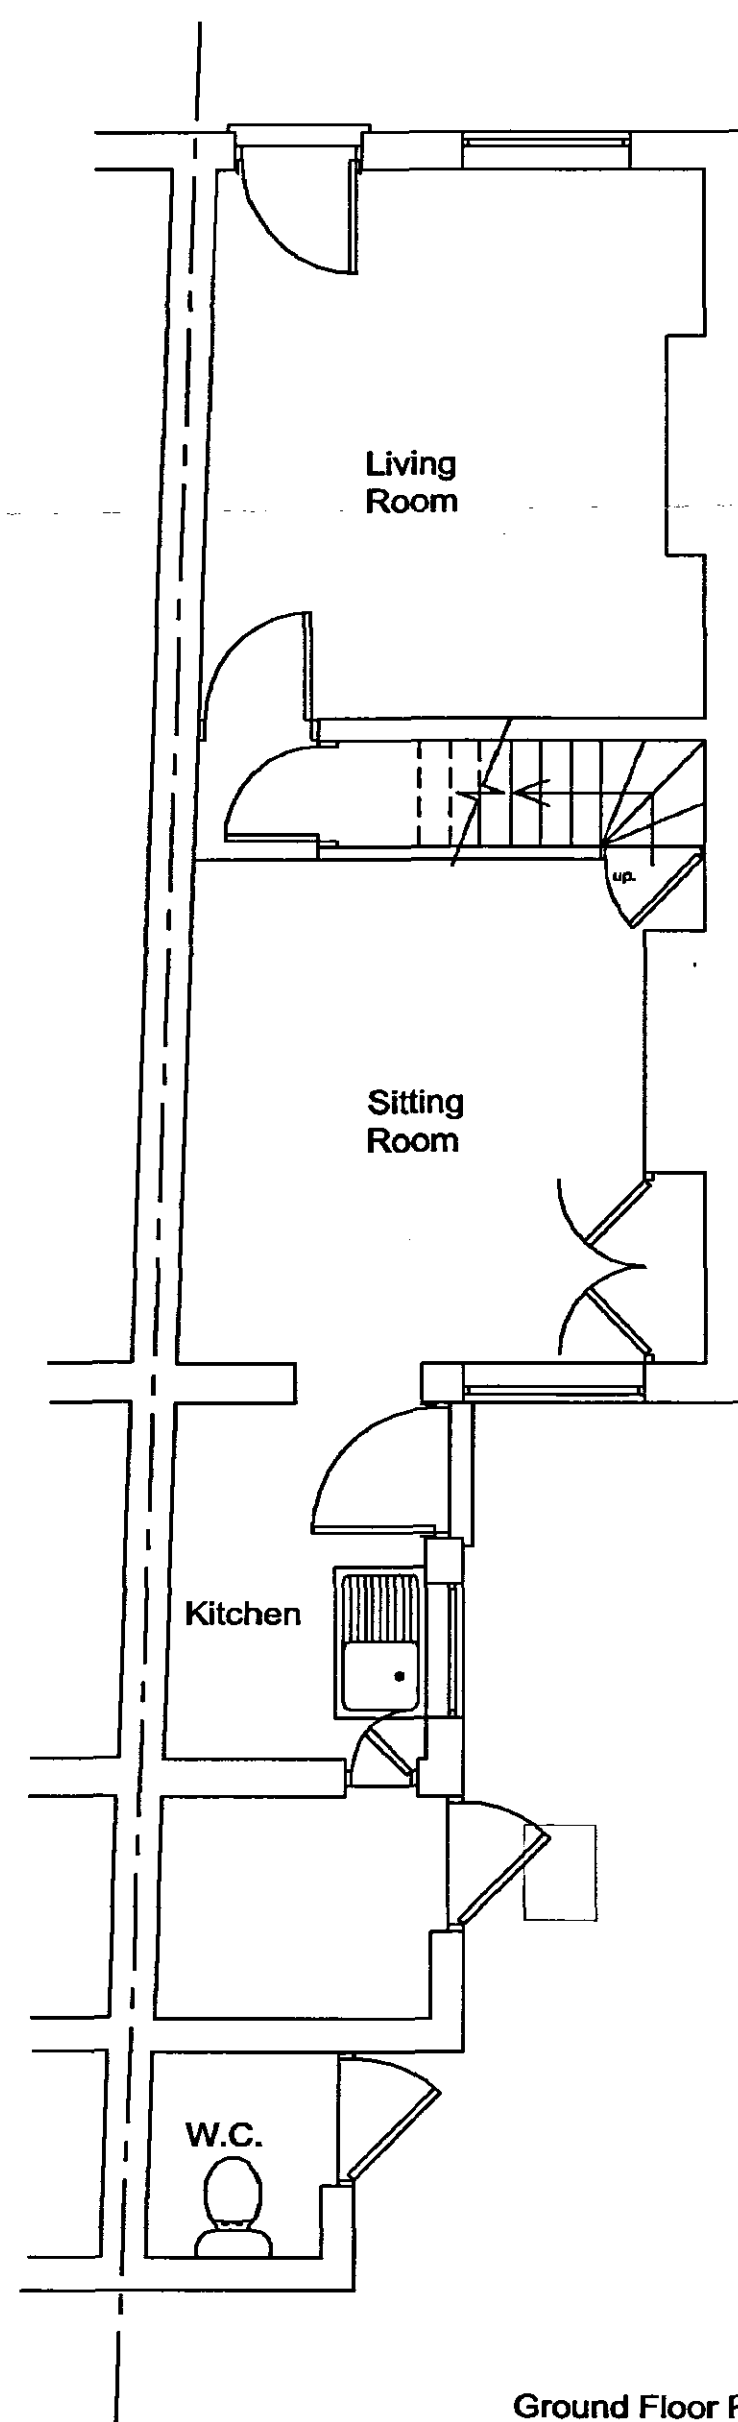

Ground Floor Plan
Scale 1:50.

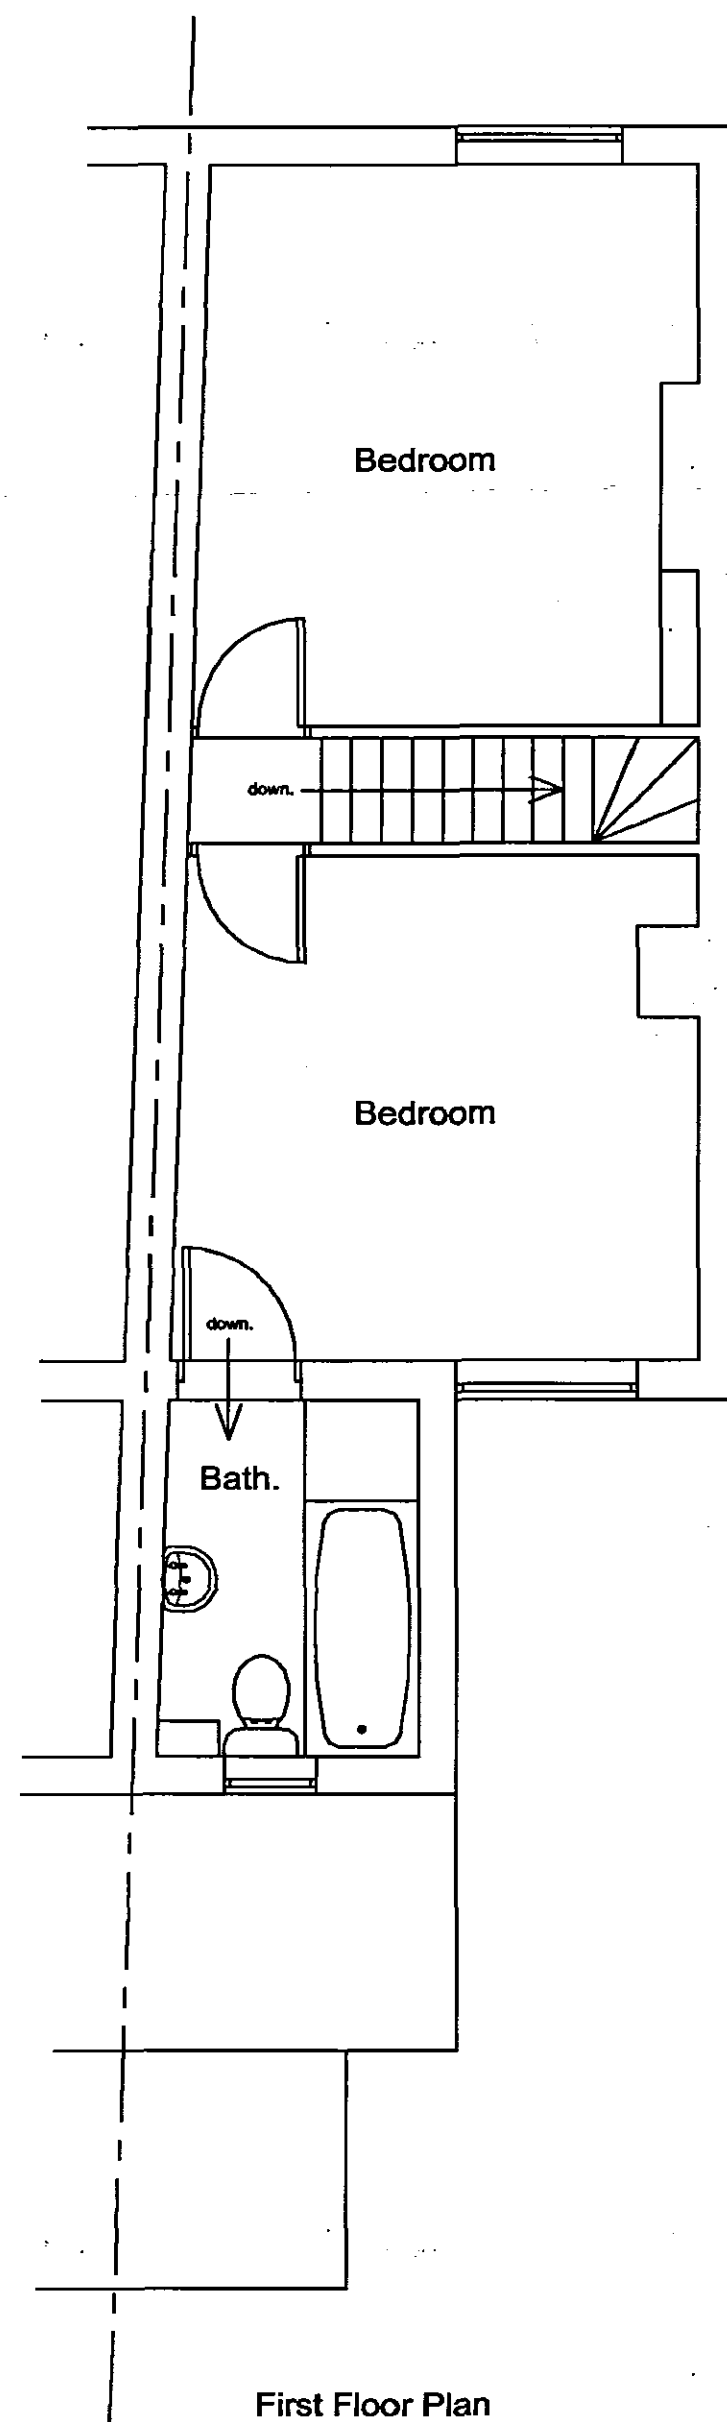

First Floor Plan
Scale 1:50.



Rear Elevation
Scale 1:50.

01635 703740

**DETERMINED
PLAN**


Oglesby & Limb Ltd

Chartered Architects
and Building Surveyors

87 London Road
Newark, Notts
NG24 1RZ

Tel: 01635 703030
Fax: 01635 703740

e-mail: design@o-ltd.co.uk

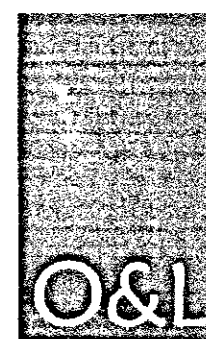

Client:

Monograms Property Ltd.

Project:

Redevelopment of 8 Chapel
Lane Spalding.

Drawing Title:

Survey Drawing

Plans & Elevations as Existing.

Date: June 2005.

Scale: As Shown.

Drawn by: CDA.

Checked by: AJO.

Drawing Number:

A0391-08

Rev: