



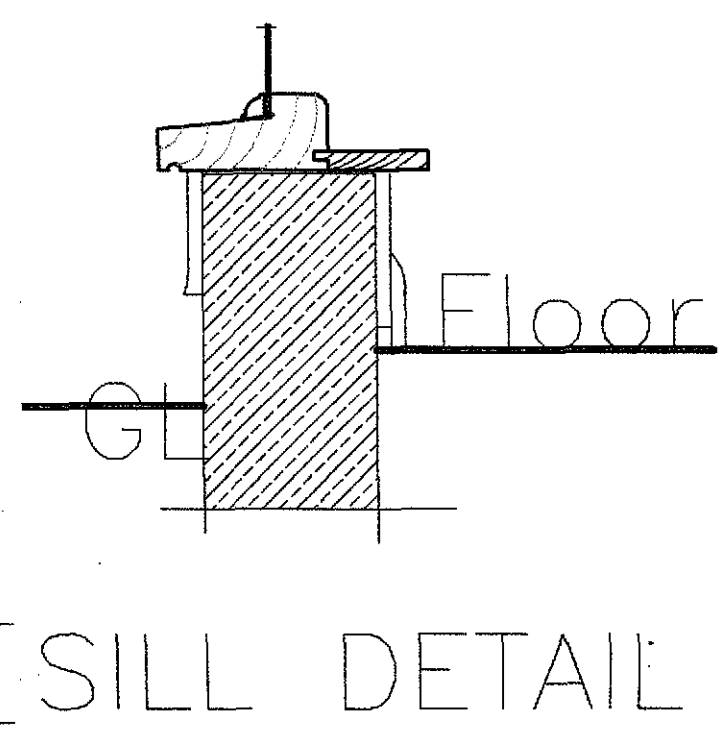

FRONT ELEVATION

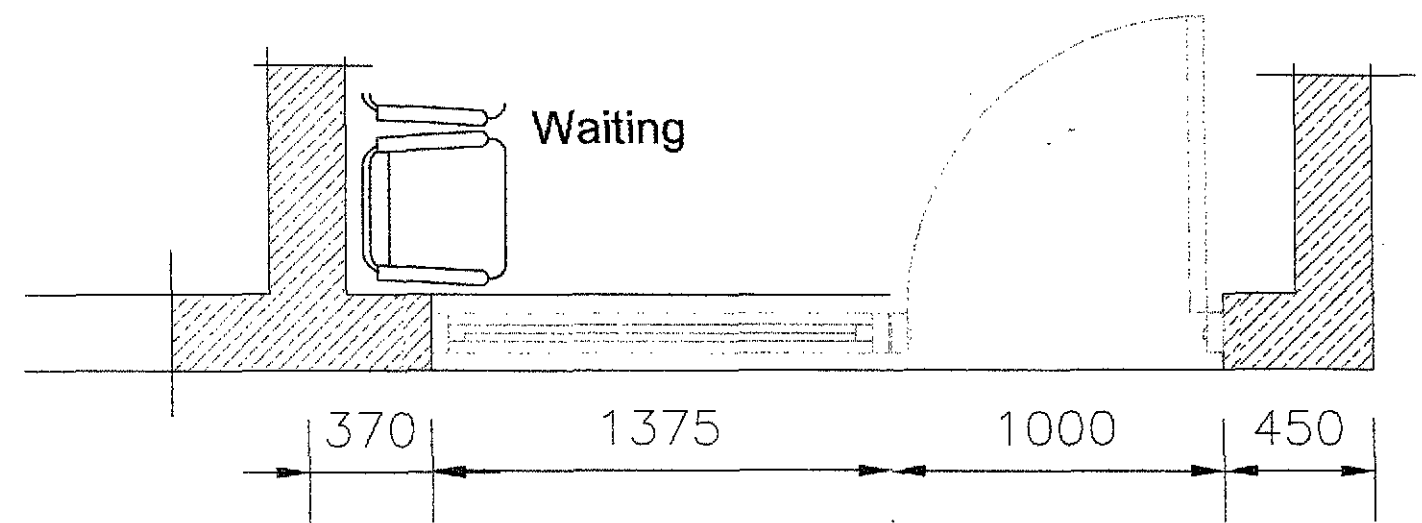

PUBLIC FOOTPATH

JOHN D LYNCH
partnership
 CHARTERED ARCHITECTS

Client
 Mr M Lui

Project
 Revised shop Front

Drawing
 Elevation & Plan &

Date
 July 2009

Drawn
 JDL


Job No.
 1695

Drawing No.
 WD/4


Scale
 1:25

Revision


28 Havelock Street,
 Spalding, Lincs PE11 2YL
 Tel : 01775 724187
 Email : johndlynchArch@aol.com

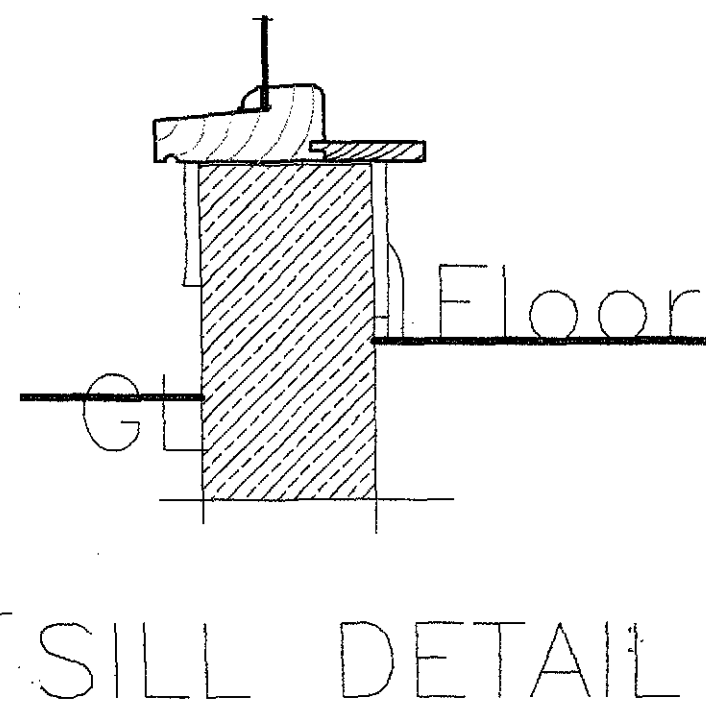

FRONT ELEVATION

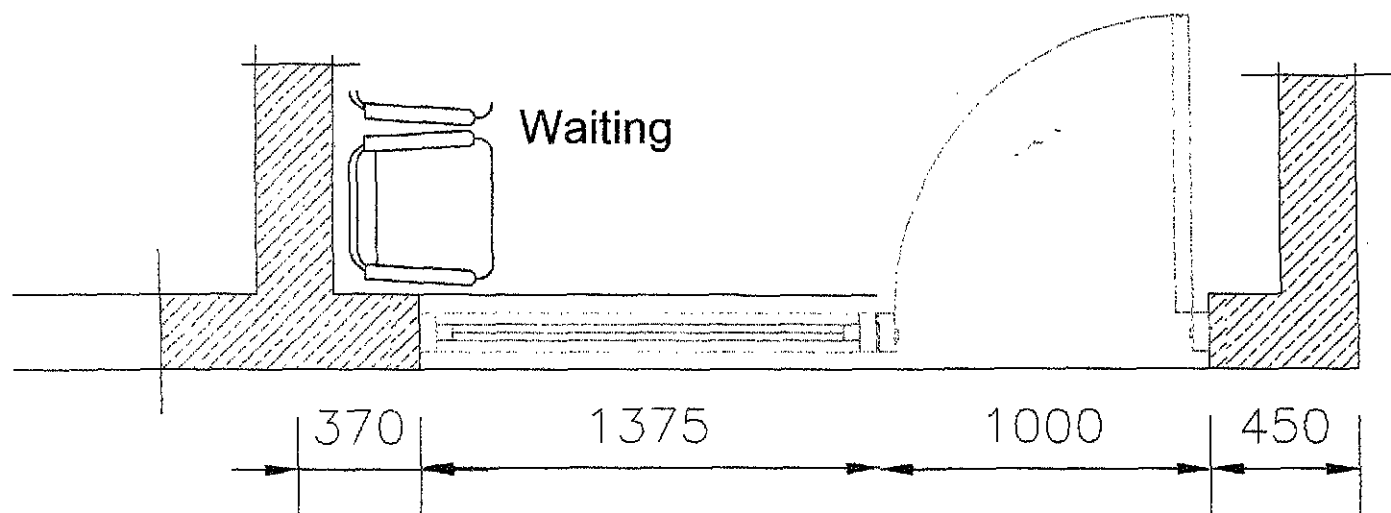

PUBLIC FOOTPATH

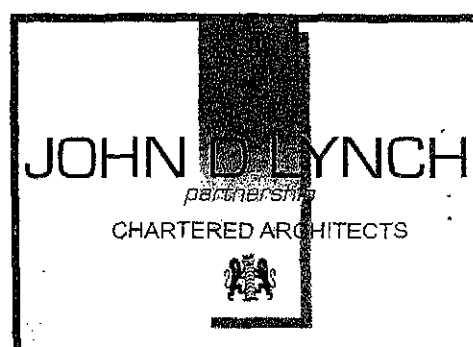

Client

Mr M Lui

Project

Revised shop Front

Drawing

Elevation & Plan &

Date

July 2009

Drawn

JDL

Job No.

1695

Drawing No.

WD/4

Scale

1:25

Revision

28 Havelock Street,
Spalding, Lincs PE11 2YL
Tel : 01775 724187
Email : johndlynchArch@aol.com