


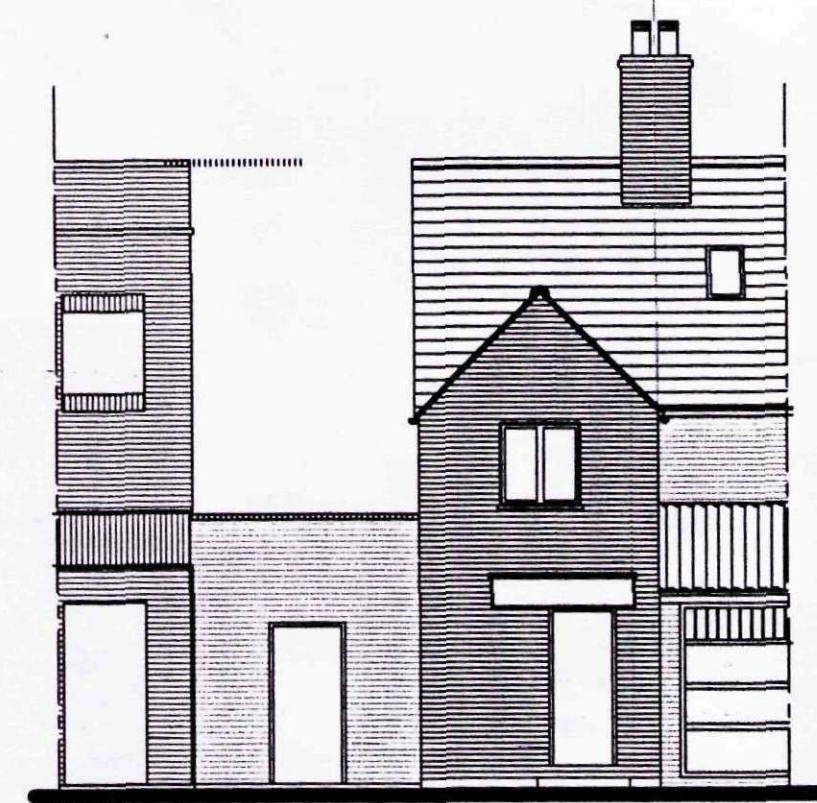


EXISTING REAR ELEVATION




FRONT ELEVATION




PASSAGE ELEVATION

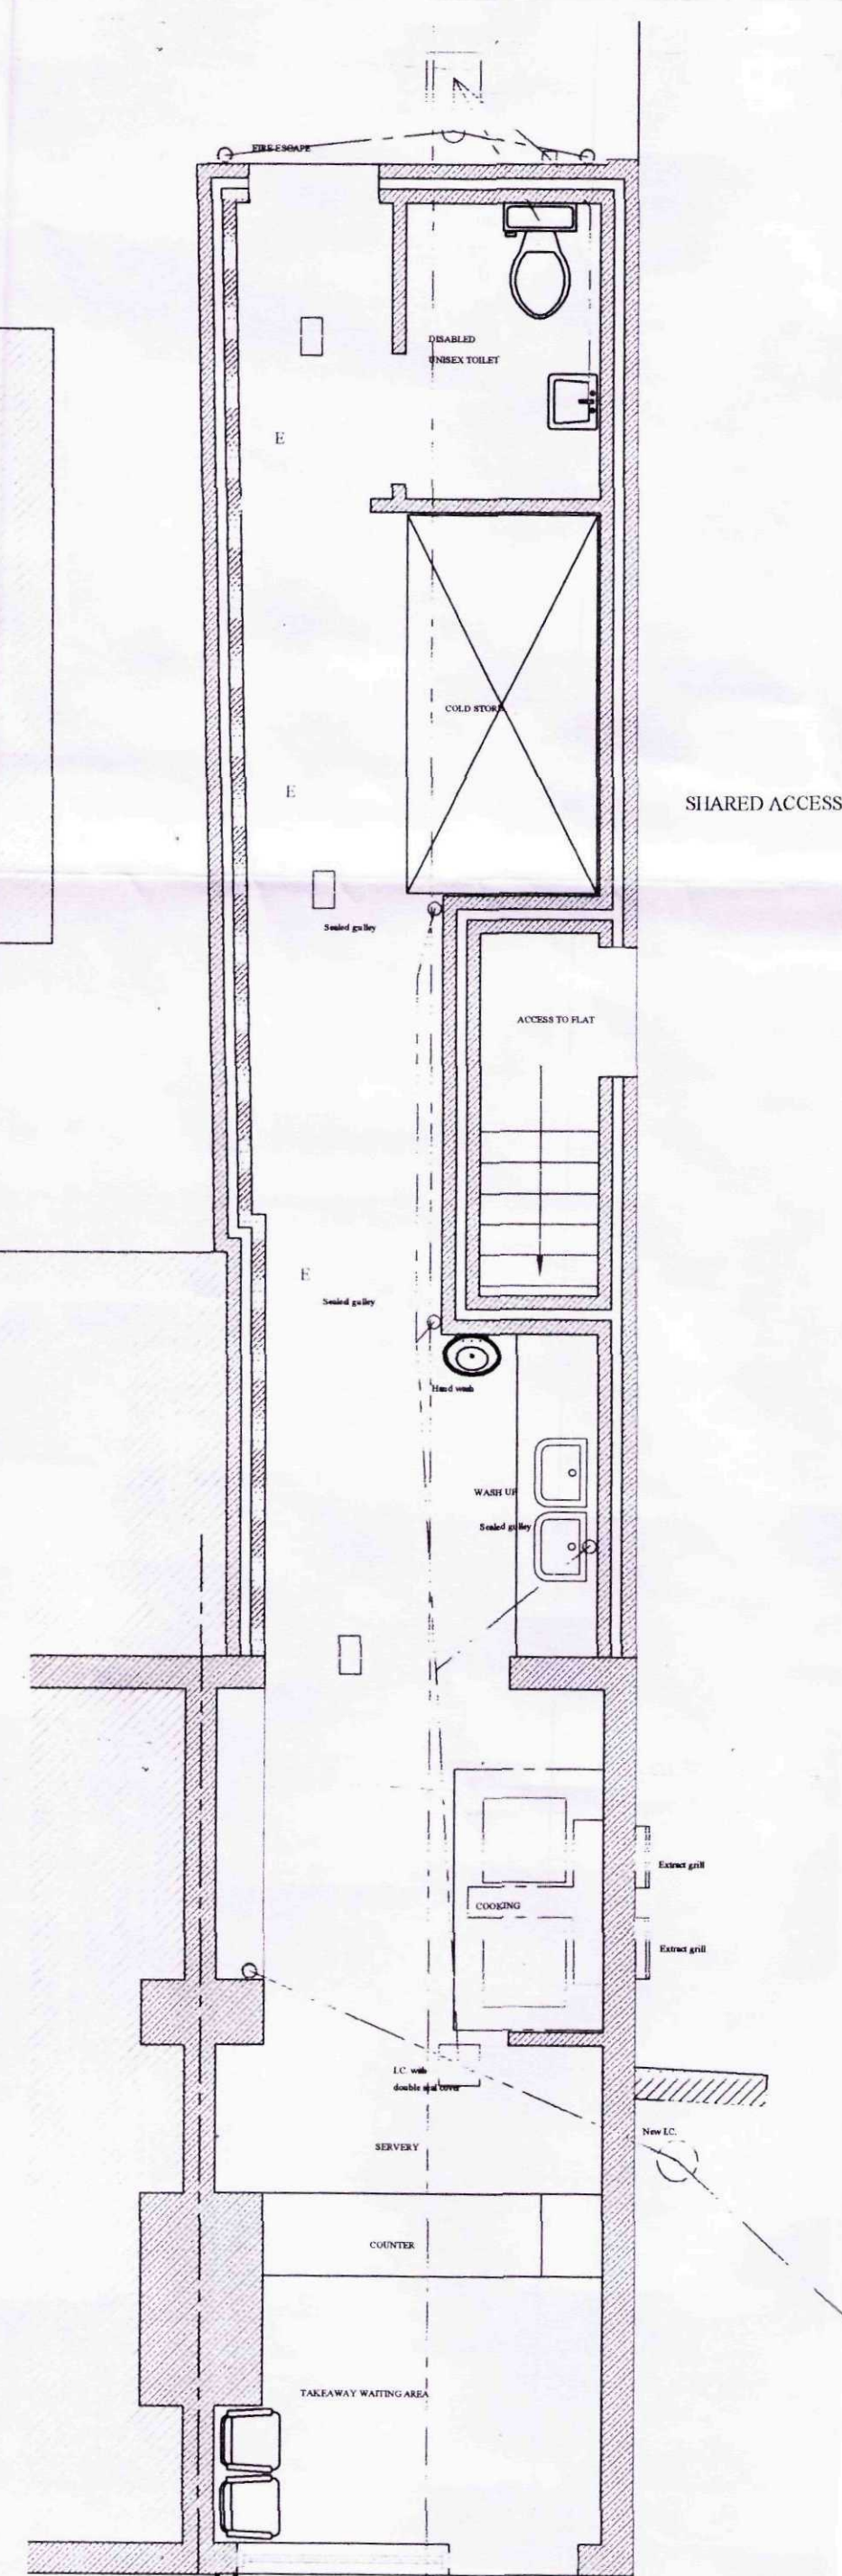


WESTLODE STREET

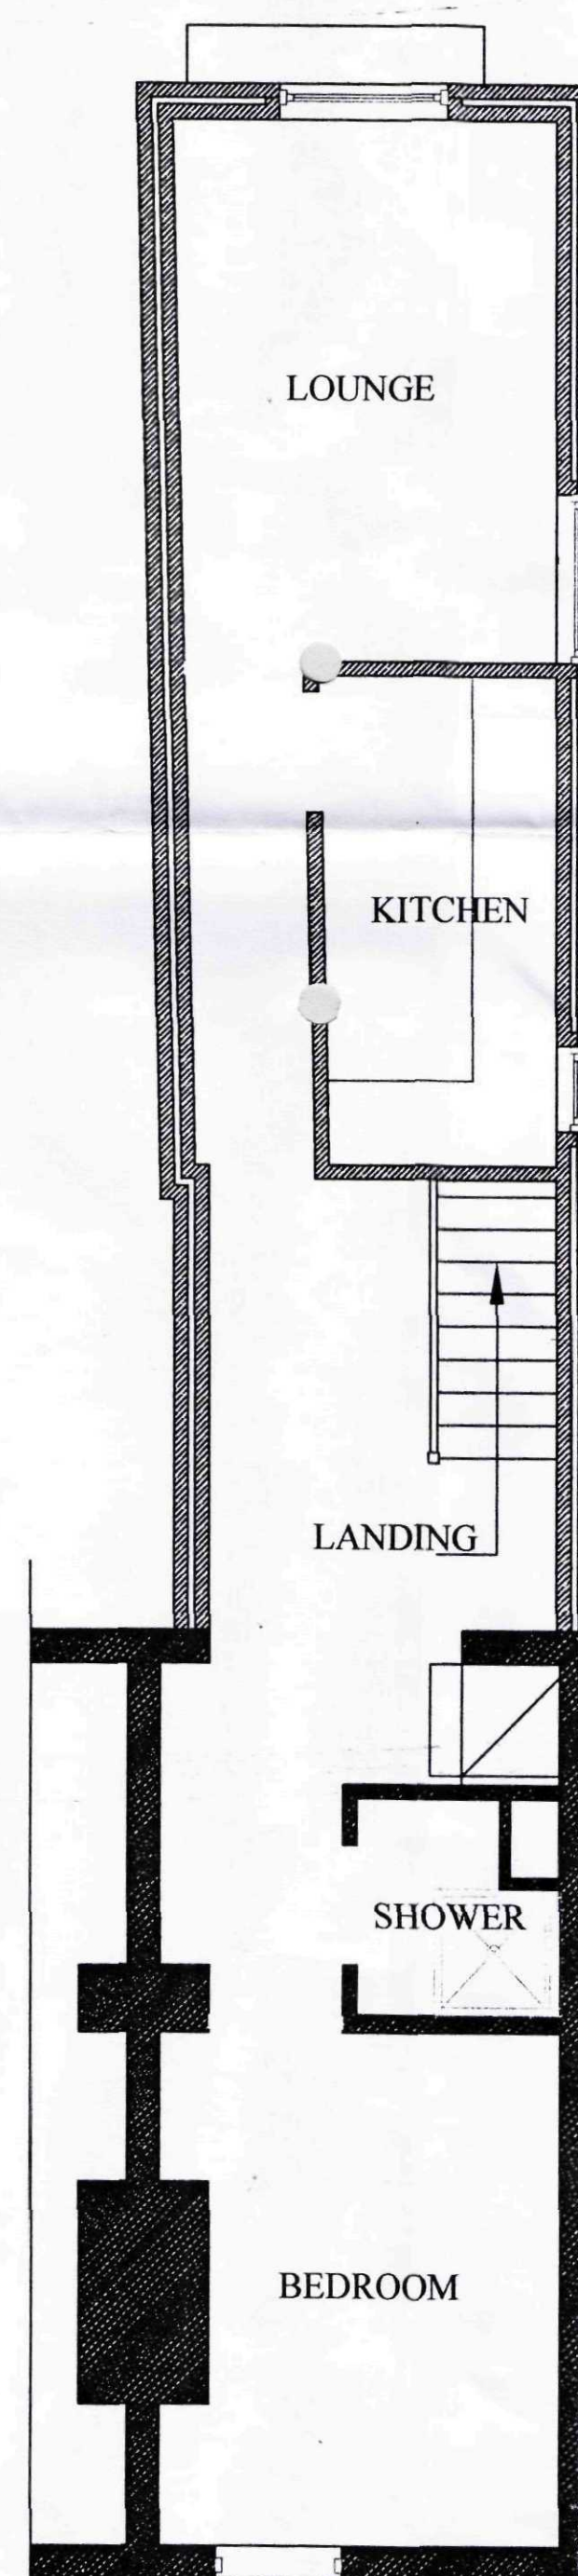


FIRST FLOOR PLAN

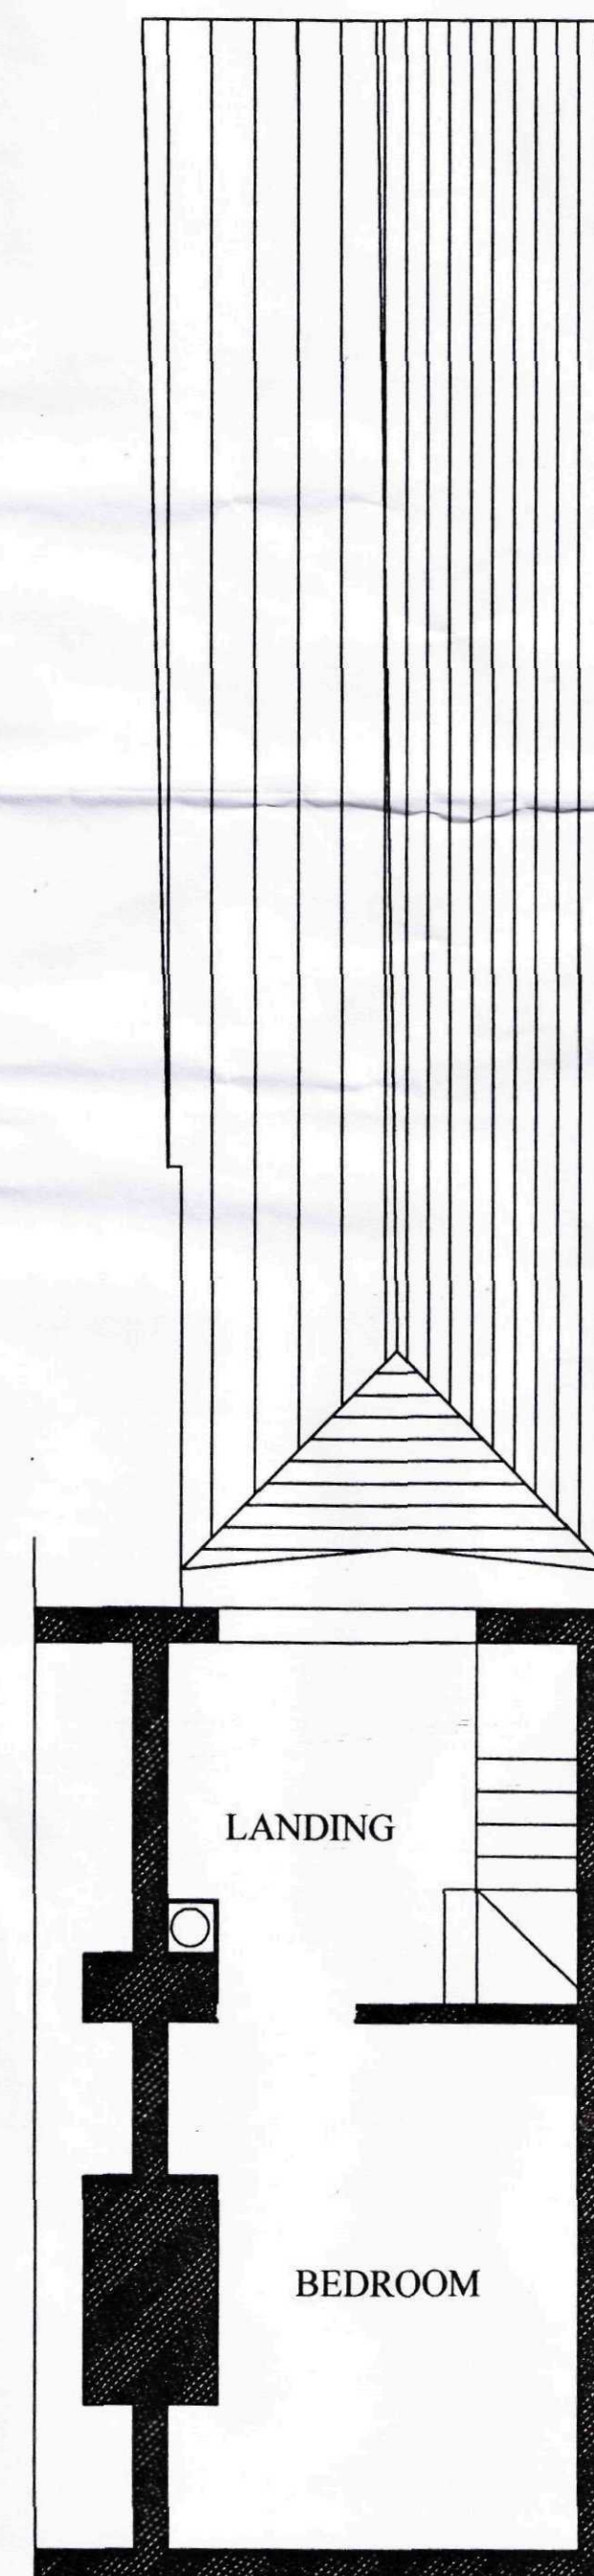

SECOND FLOOR PLAN

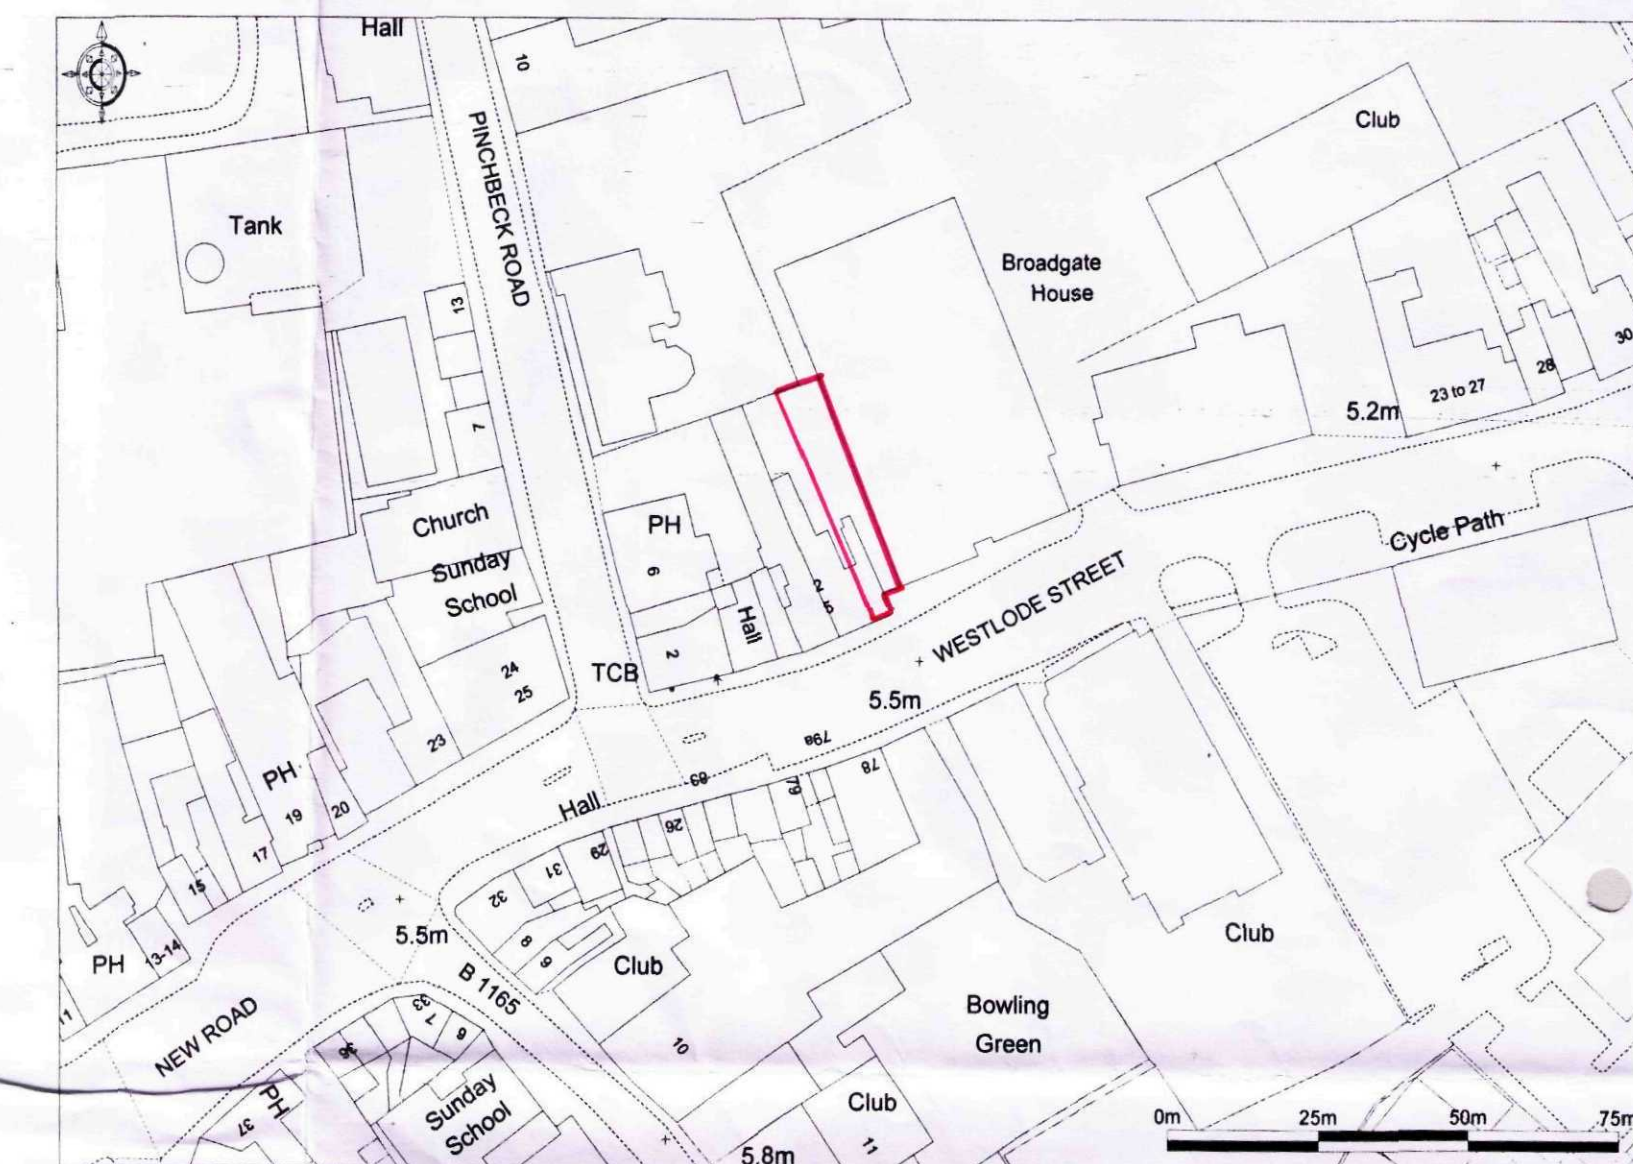


SHDO
PLANNING & DEVELOPMENT
26 FEB 2009
Ref. 0140/09

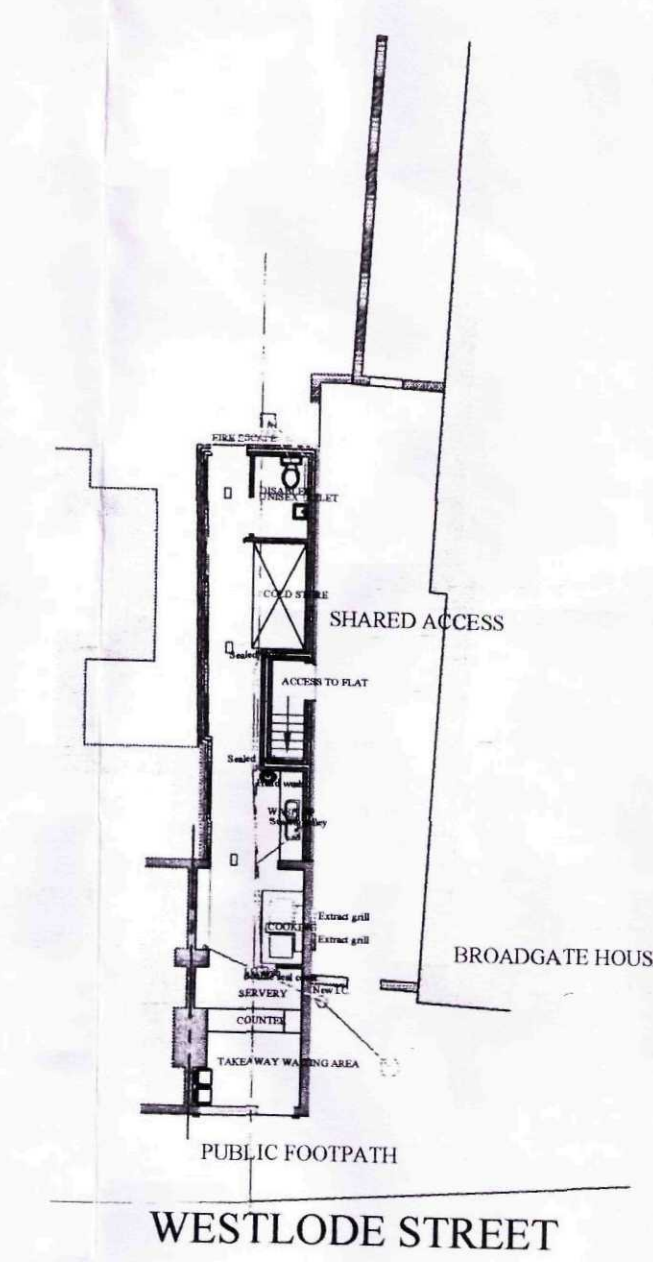

JOHN D LYNCH
partnership
CHARTERED ARCHITECTS

Client Mr H Lui	
Project Taka Away Restaurant 5 Westlode Street, Spalding	
Drawing Condition Compliance Details Ref. H16/1285/02	
Date Feb. 2009	Drawn Jdl
Job No. 1695	Drawing No. WD/2
Scale 1:50, 1:100, 1:200, 1:1250	Revision

28 Havelock Street,
Spalding, Lines PE11 1QF
Tel : 01775 724187
Email : johndlynchArch@aol.com

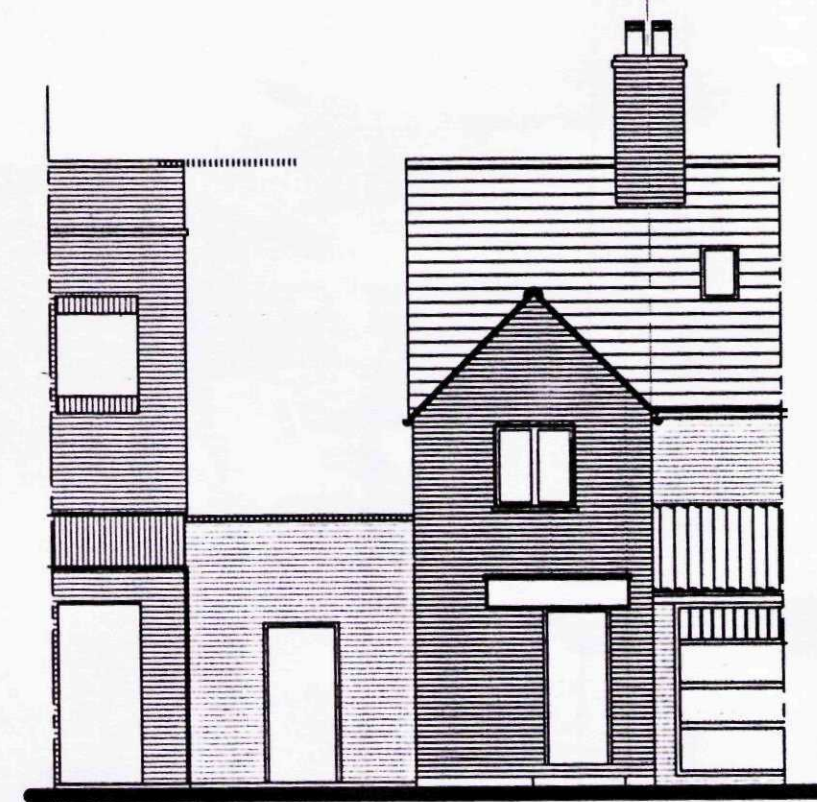


EXISTING REAR ELEVATION



FRONT ELEVATION




PASSAGE ELEVATION

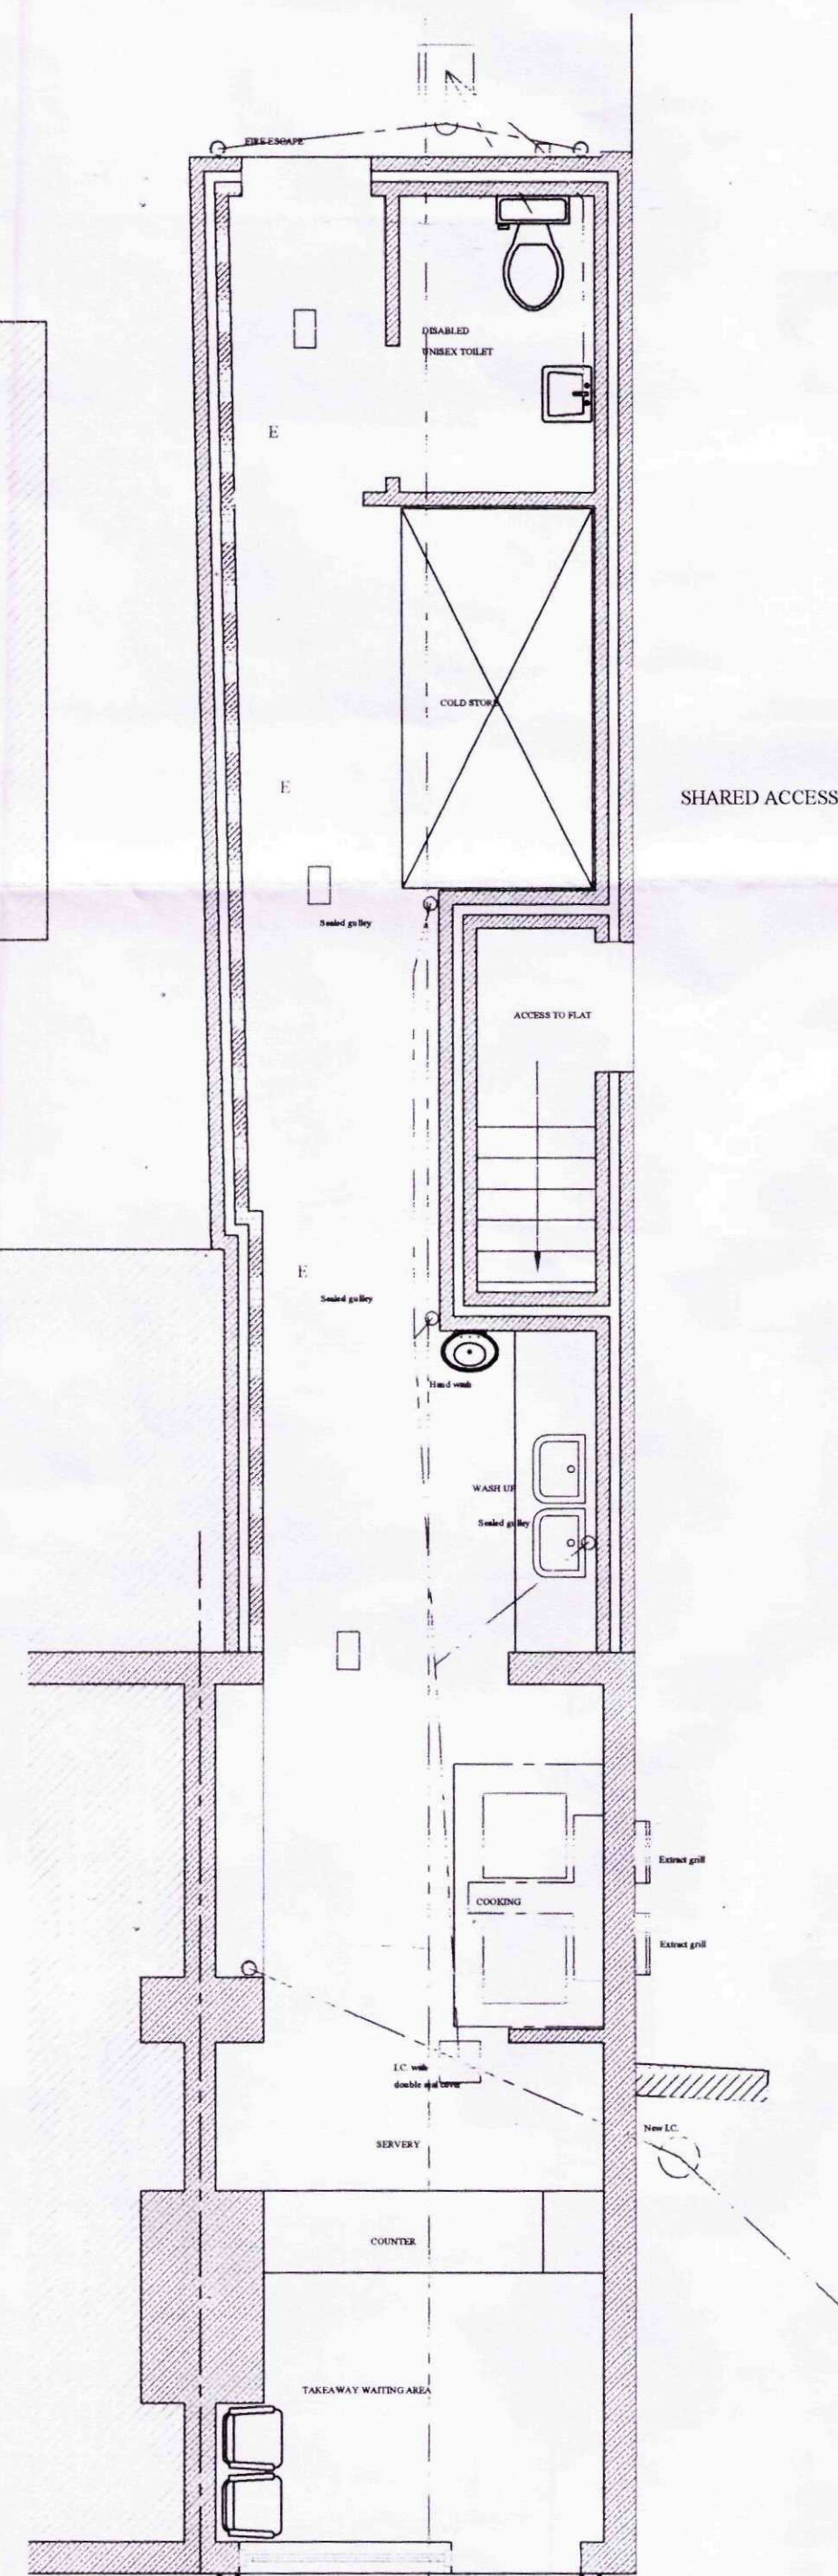


PUBLIC FOOTPATH



WESTLODE STREET

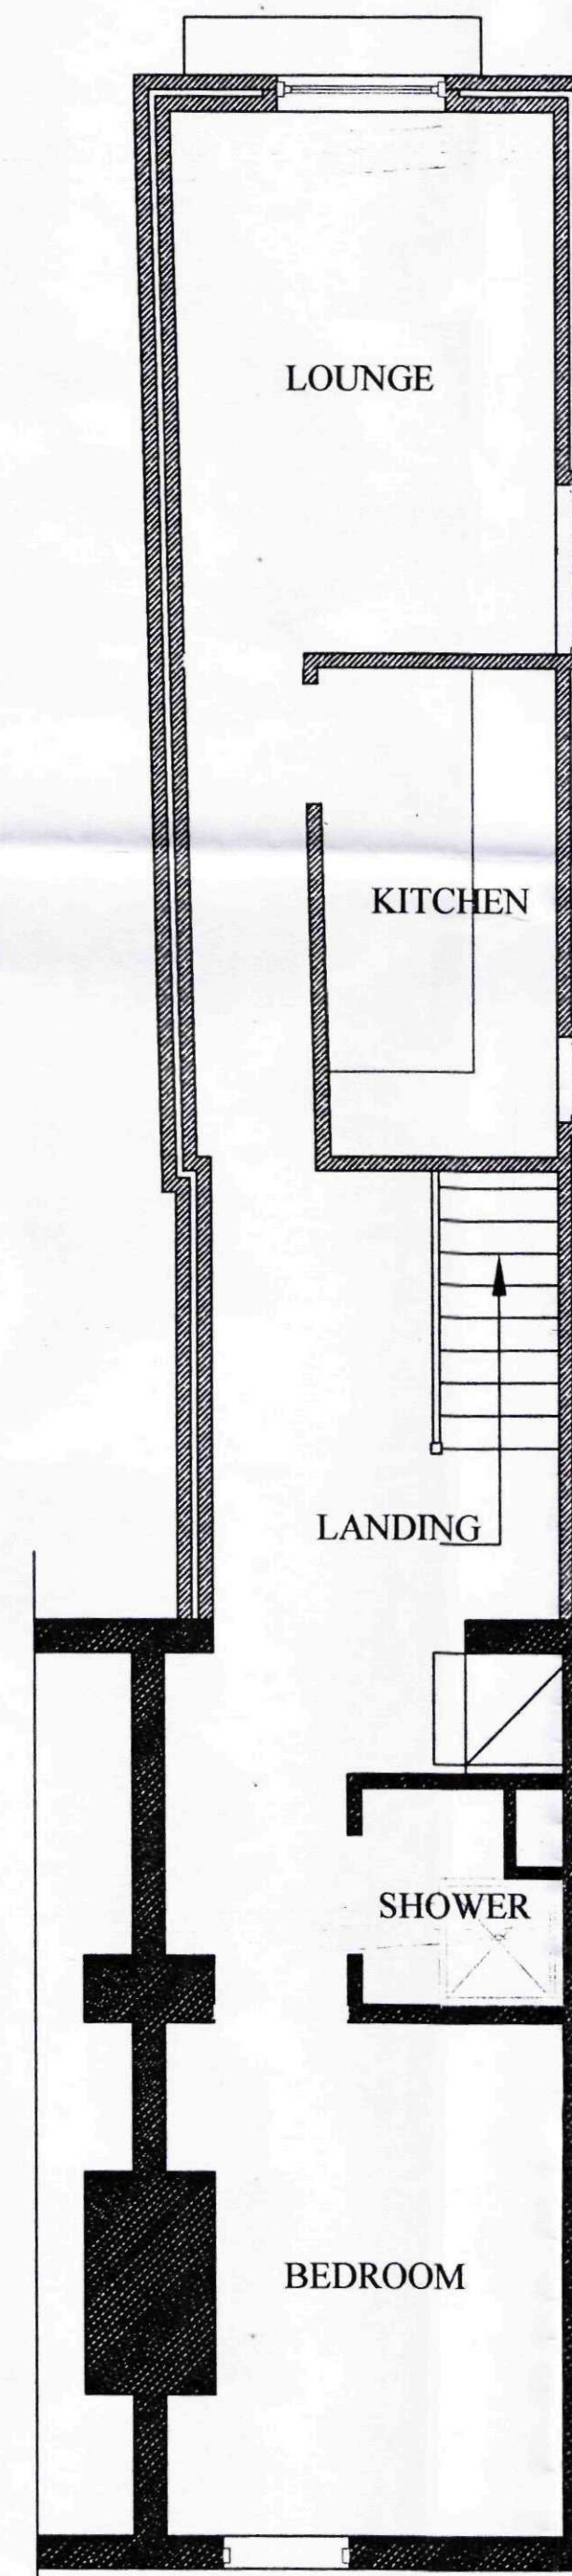

FIRST FLOOR PLAN

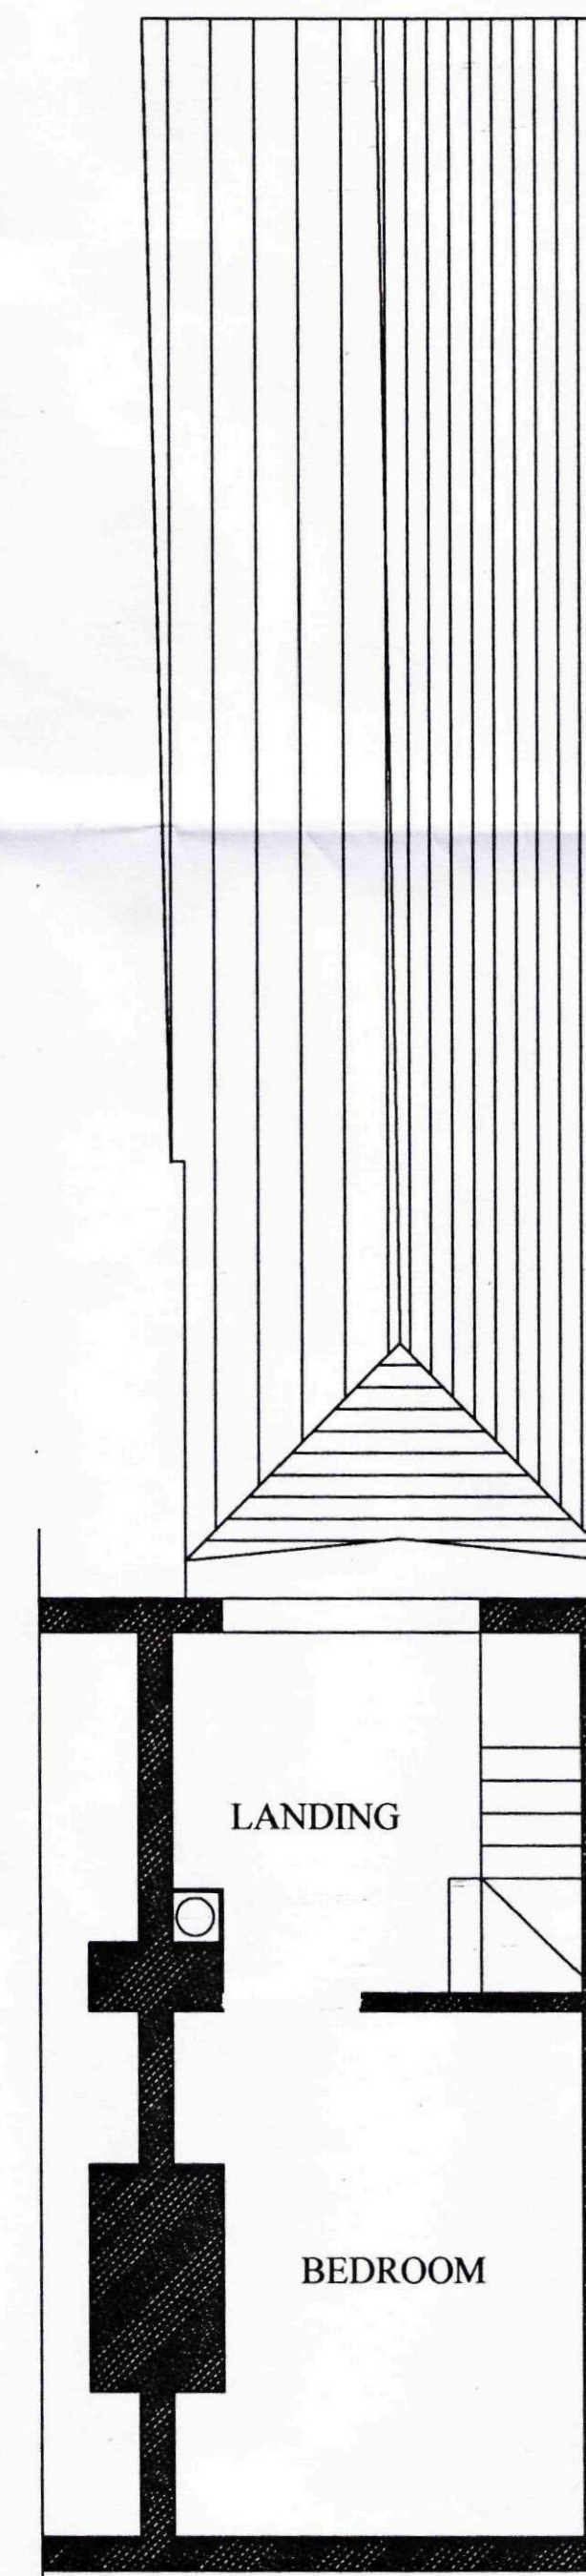

SECOND FLOOR PLAN

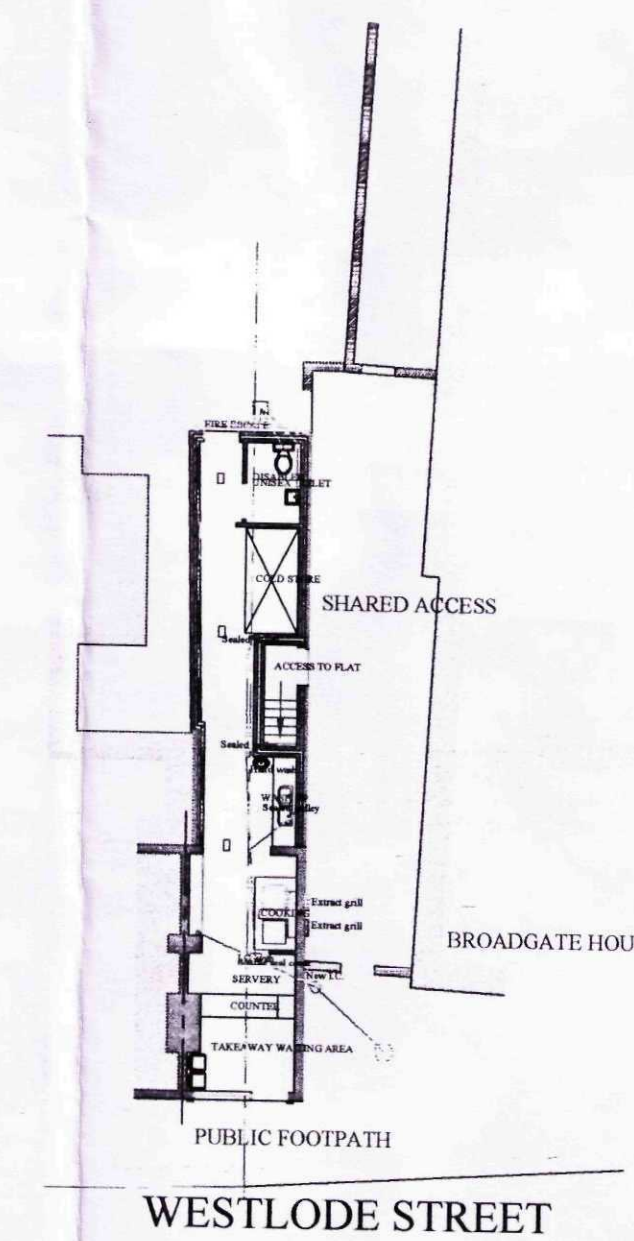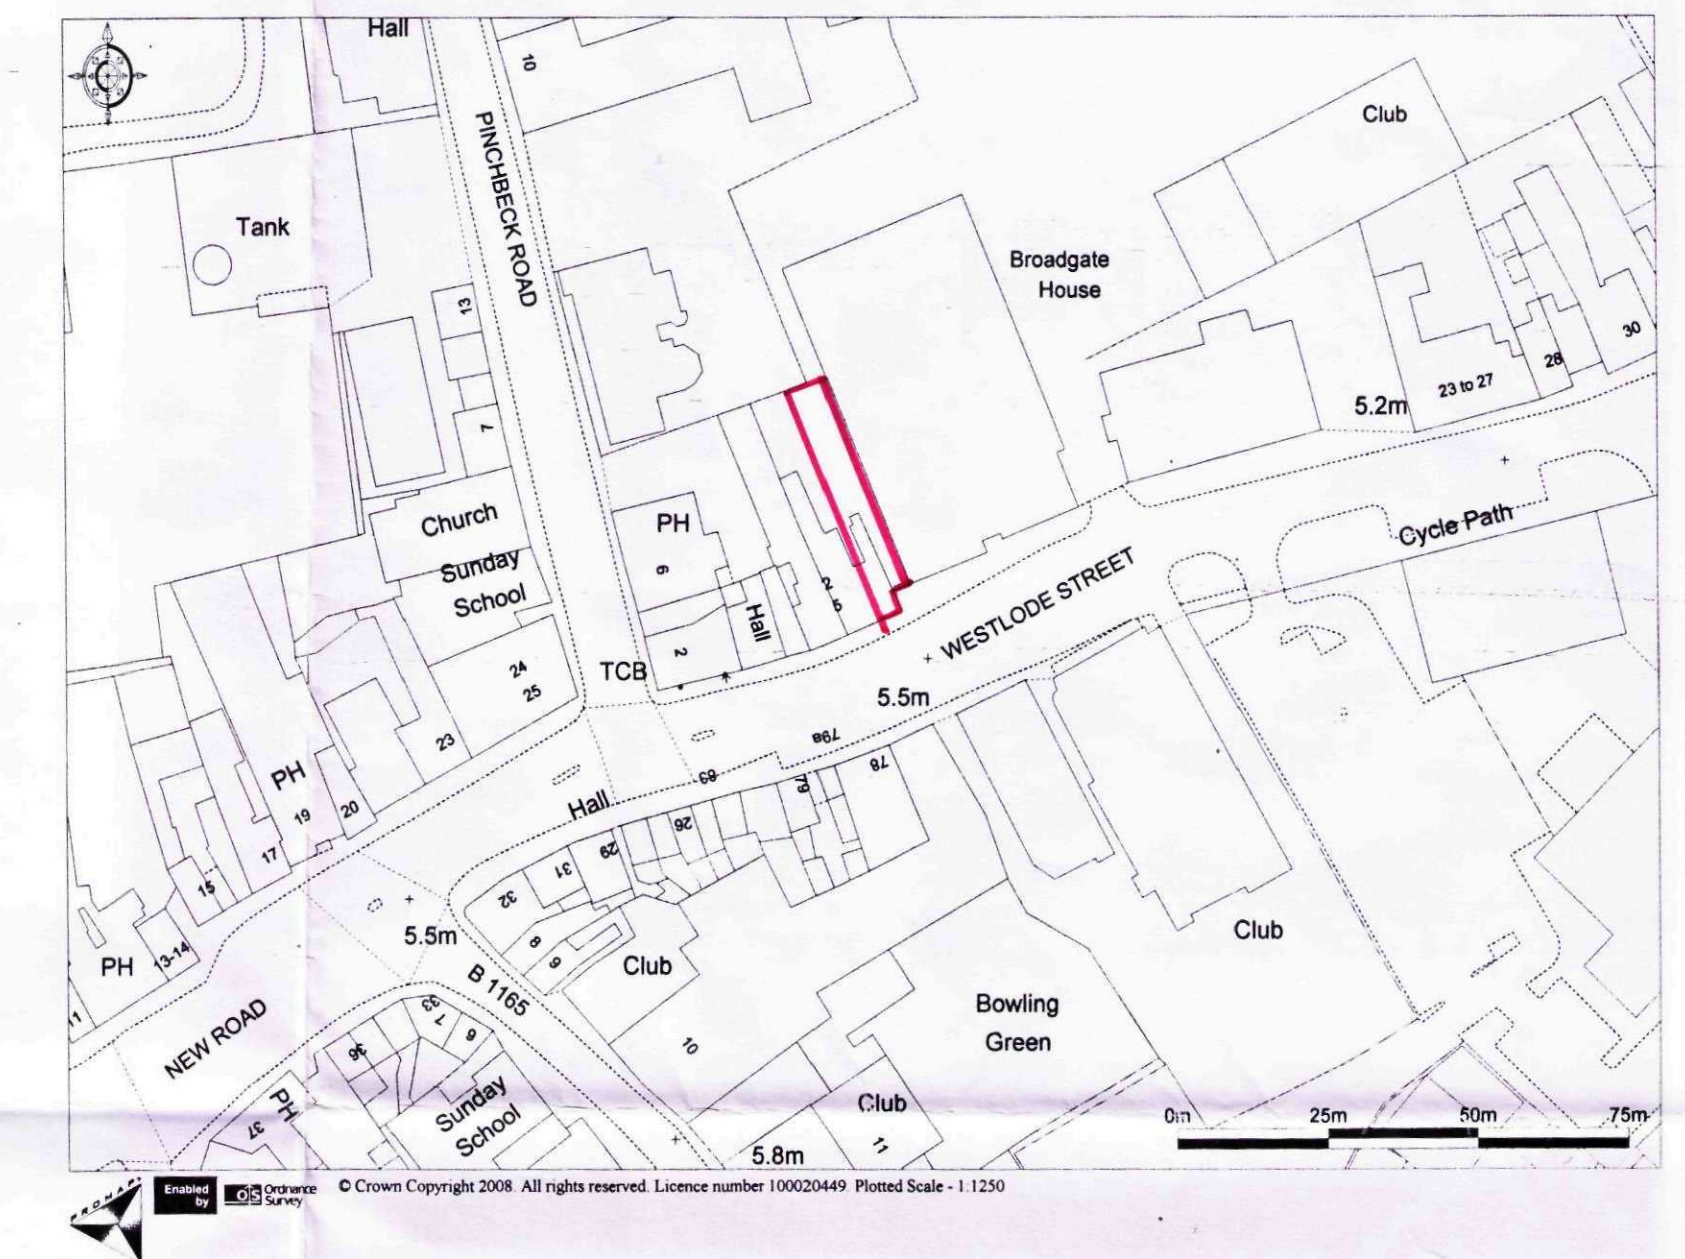

WESTLODE STREET

SHDC
PLANNING & DEVELOPMENT
26 FEB 2009
Ref. 0140/09

SUPERSEDED

JOHN D LYNCH
partnership
CHARTERED ARCHITECTS

Client
Mr H Lui

Project
Taka Away Restaurant
5 Westlode Street, Spalding

Drawing
Condition Compliance
Details Ref. H16/1285/02

Date
Feb. 2009


Job No.
1695

Drawing No.
WD/2

Scale
1:50, 1:100,
1:200, 1:1250

28 Havelock Street,
Spalding, Lines PE11 1QF
Tel : 01775 724187
Email : johndlynchArch@aol.com

TAKEAWAY WAITING AREA

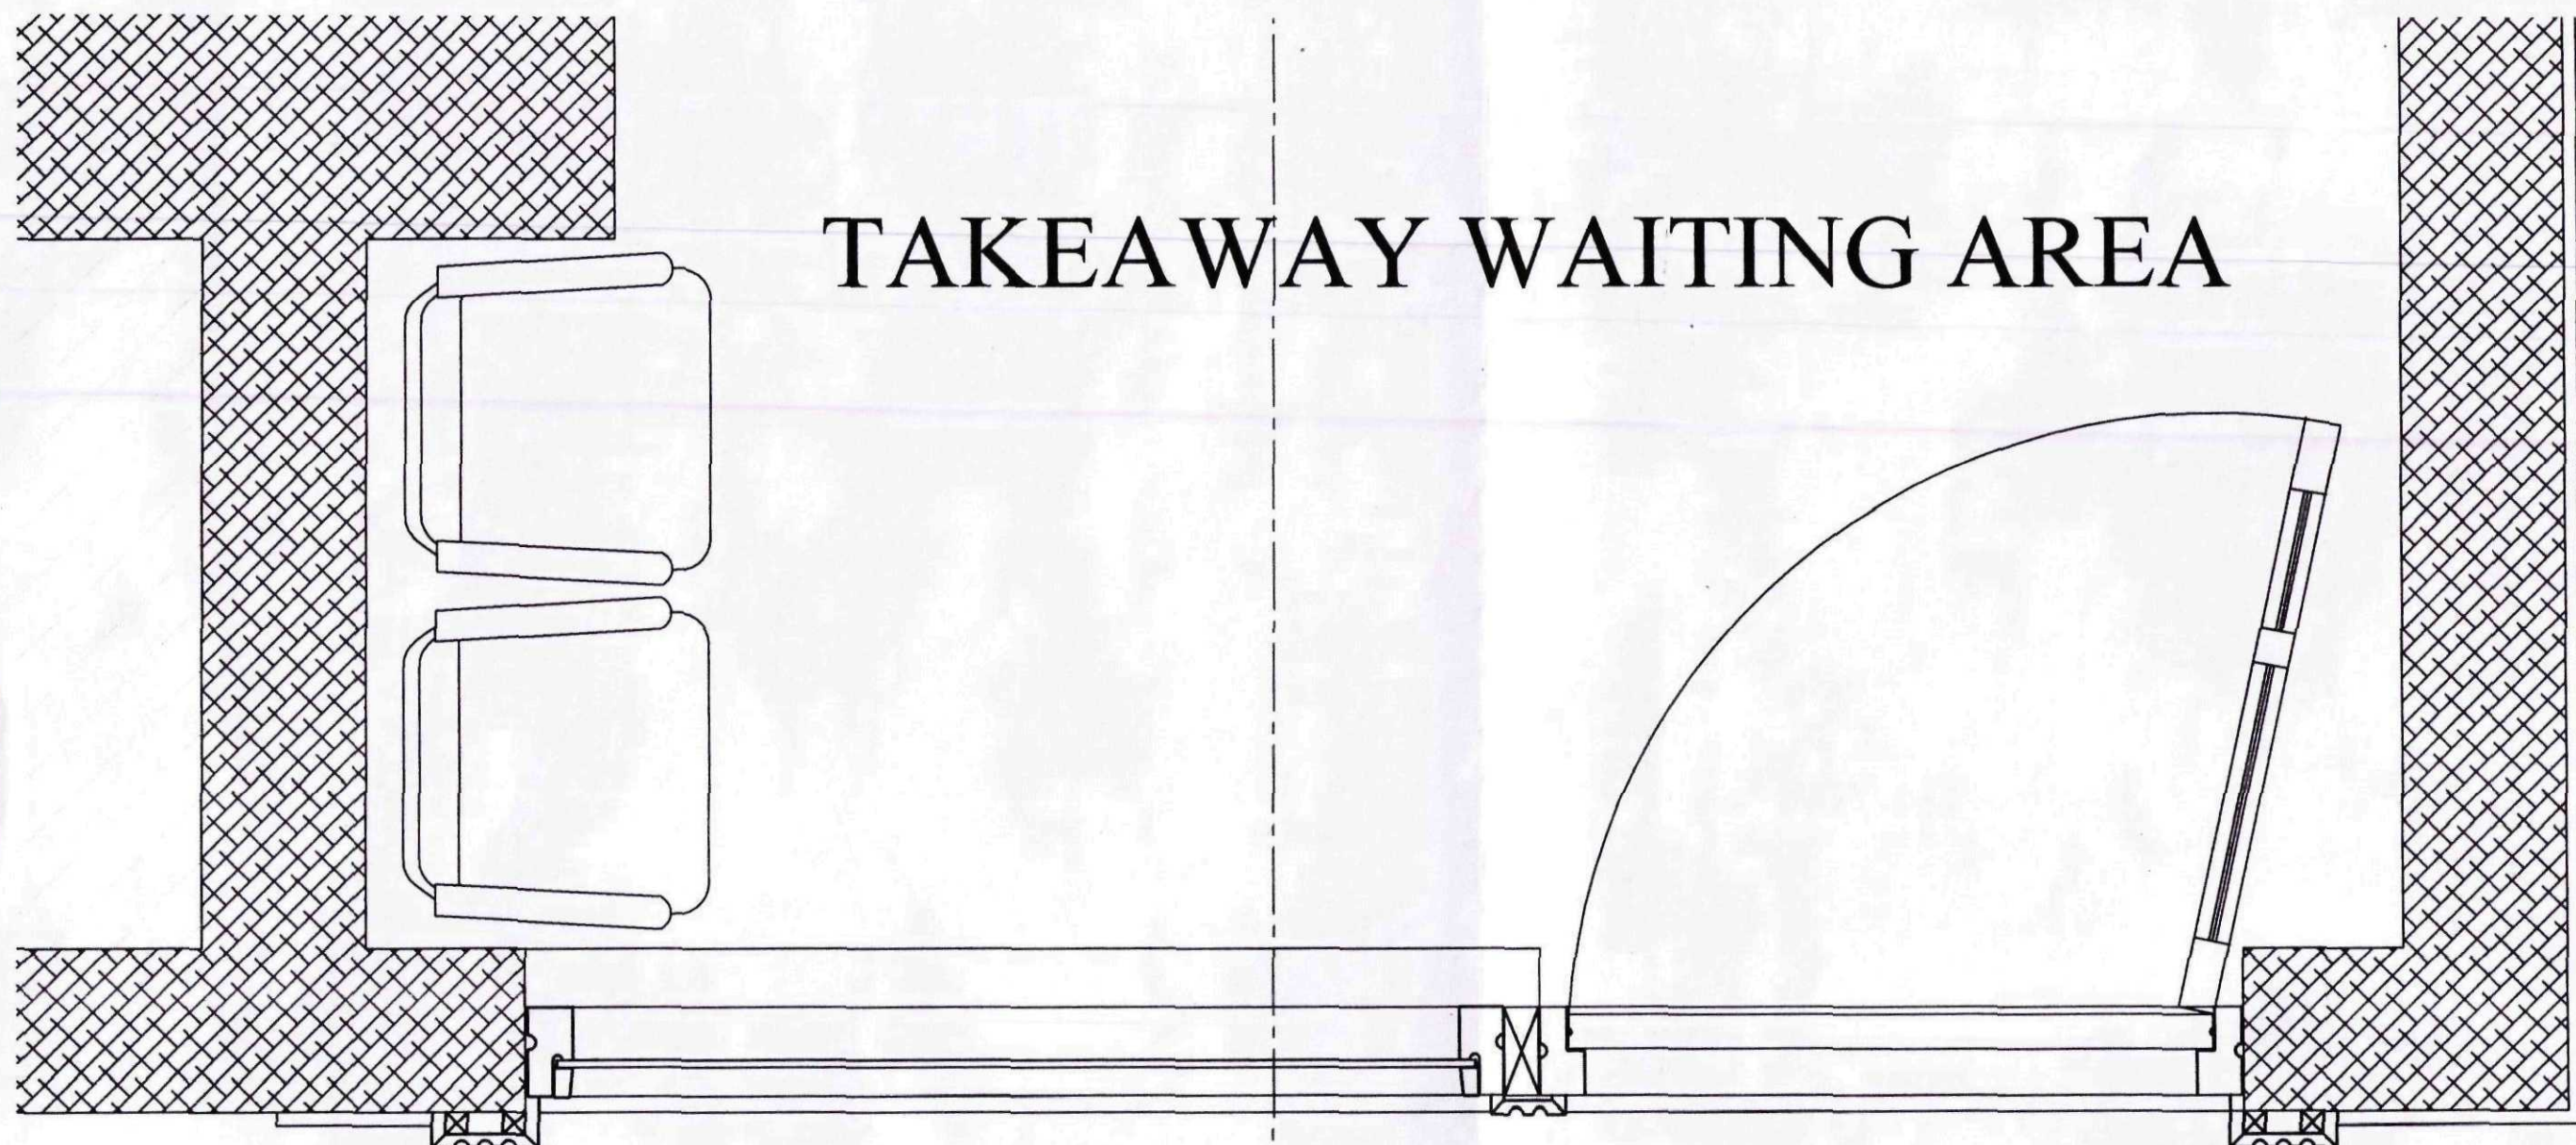


New hardwood timber shopfront



SHDC
PLANNING & DEVELOPMENT
26 FEB 2009
Ref. 0140/09

SUPERSEDED

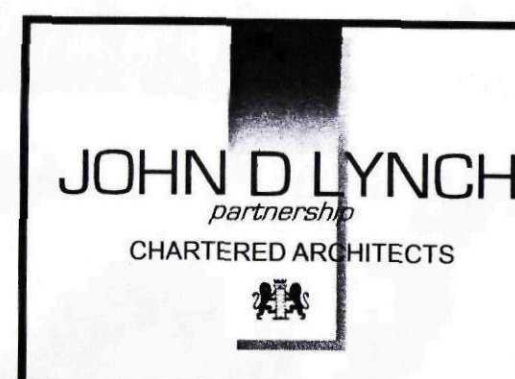

Client
Mr M Lui

Project
Take Away Restaurant,
5 Westlode Street, Spalding

Drawing
Shop front details

Date
Feb. 2009

Drawn
Jdl

Job No.
1695


Drawing No.
WD/3

Scale
1:10, 1:20,
1:50


Revision

28 Havelock Street,
Spalding, Lincs PE11 1QF
Tel : 01775 724187
Email : johndlynchArch@aol.com

TAKEAWAY WAITING AREA

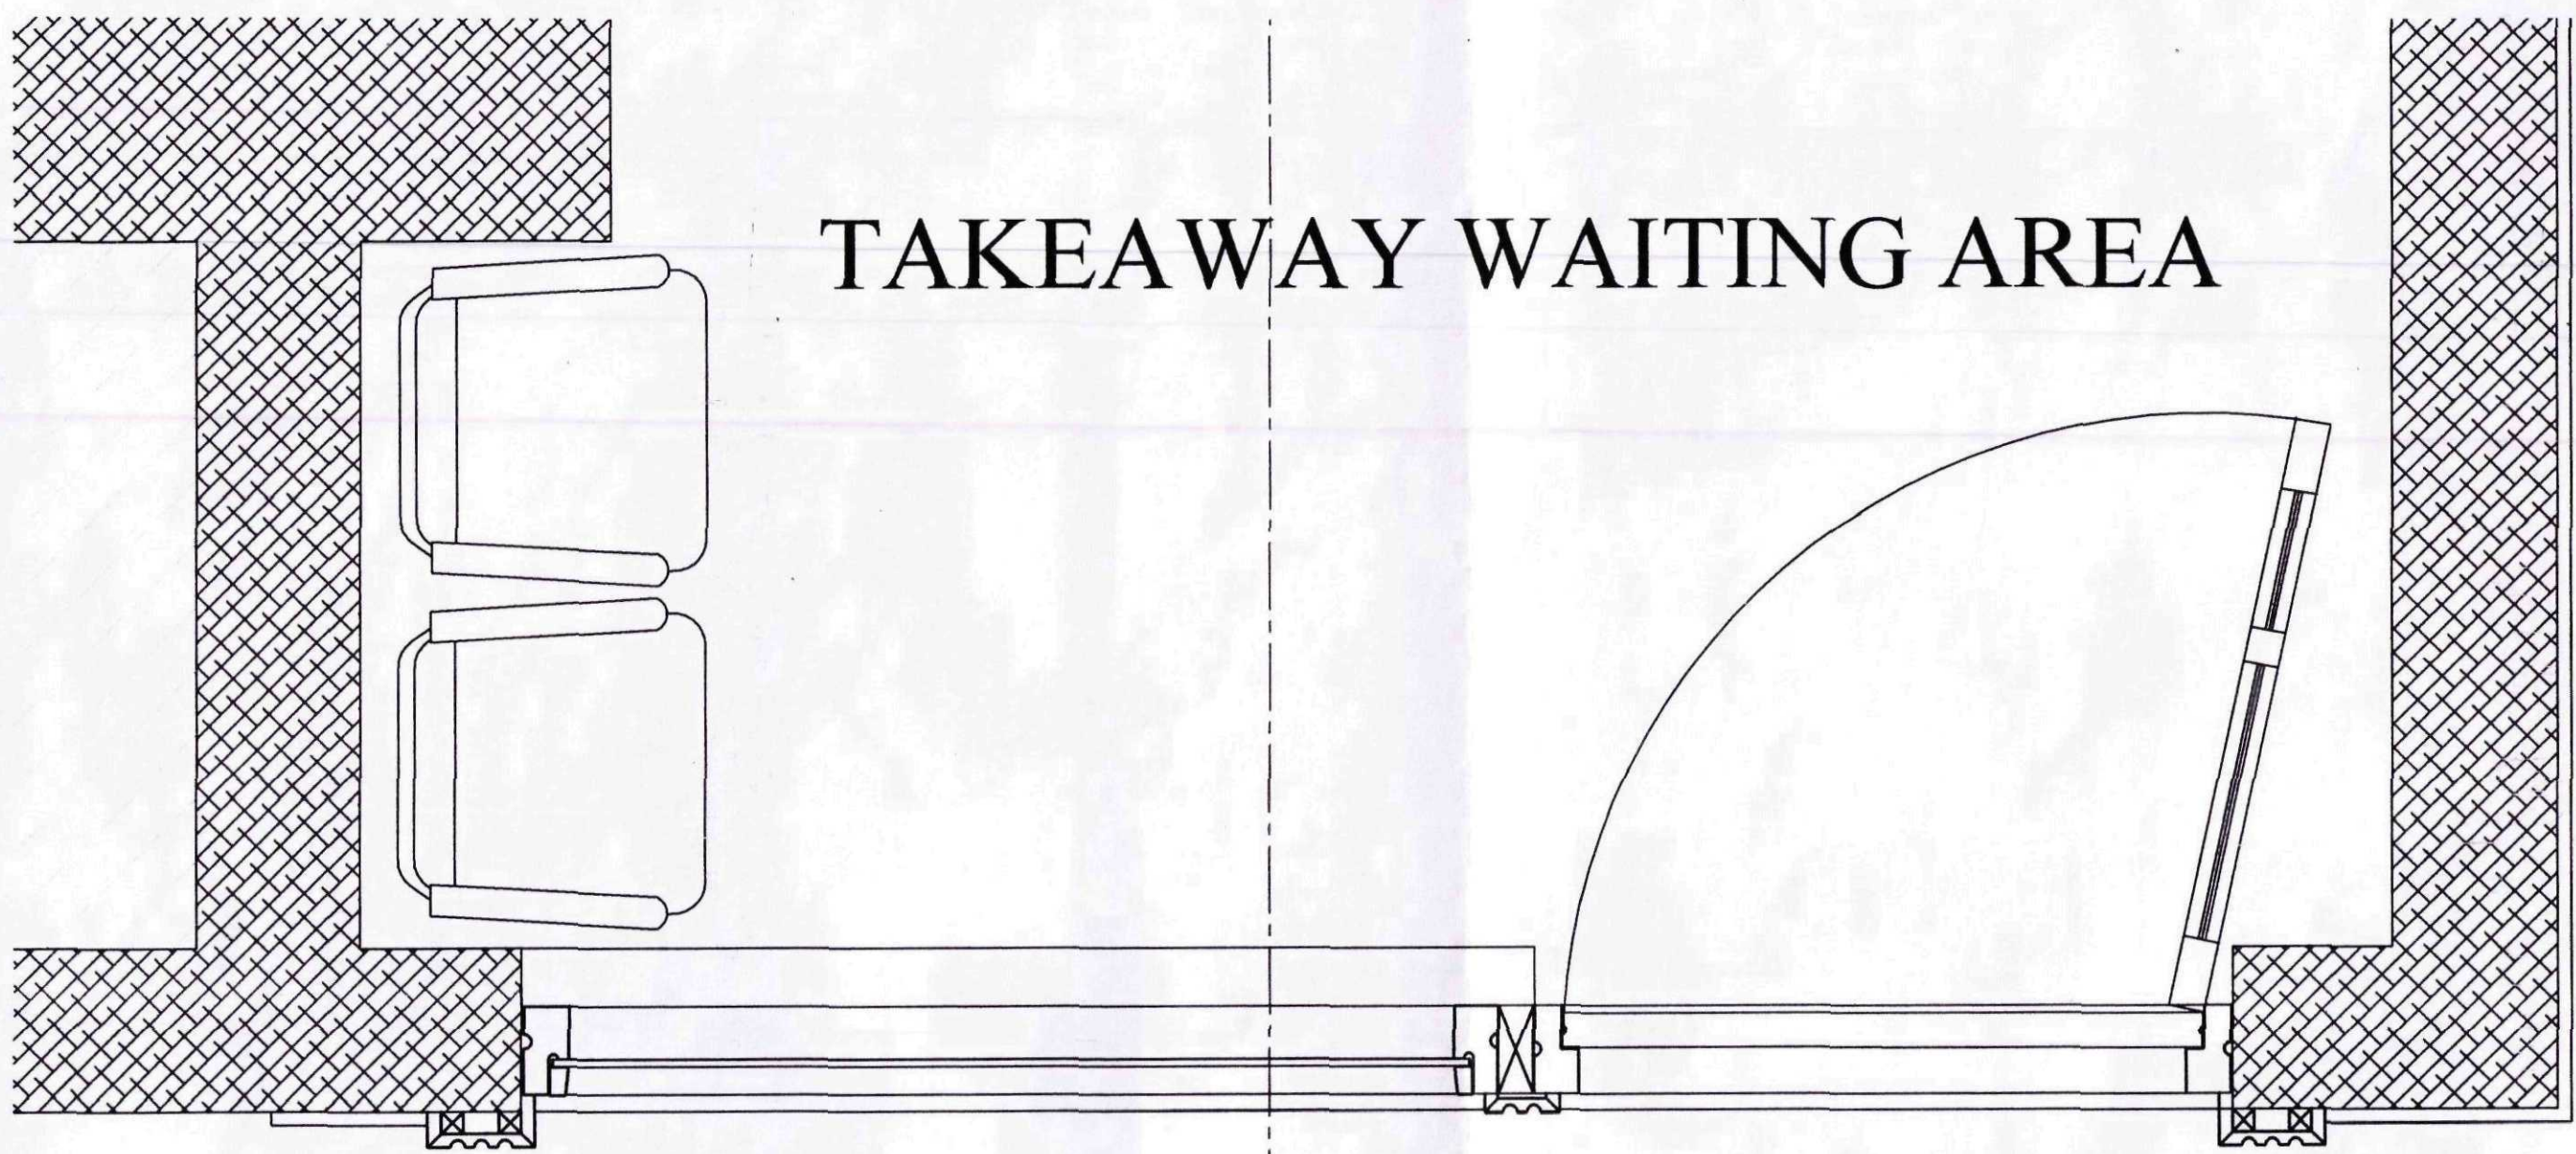


New hardwood timber shopfront

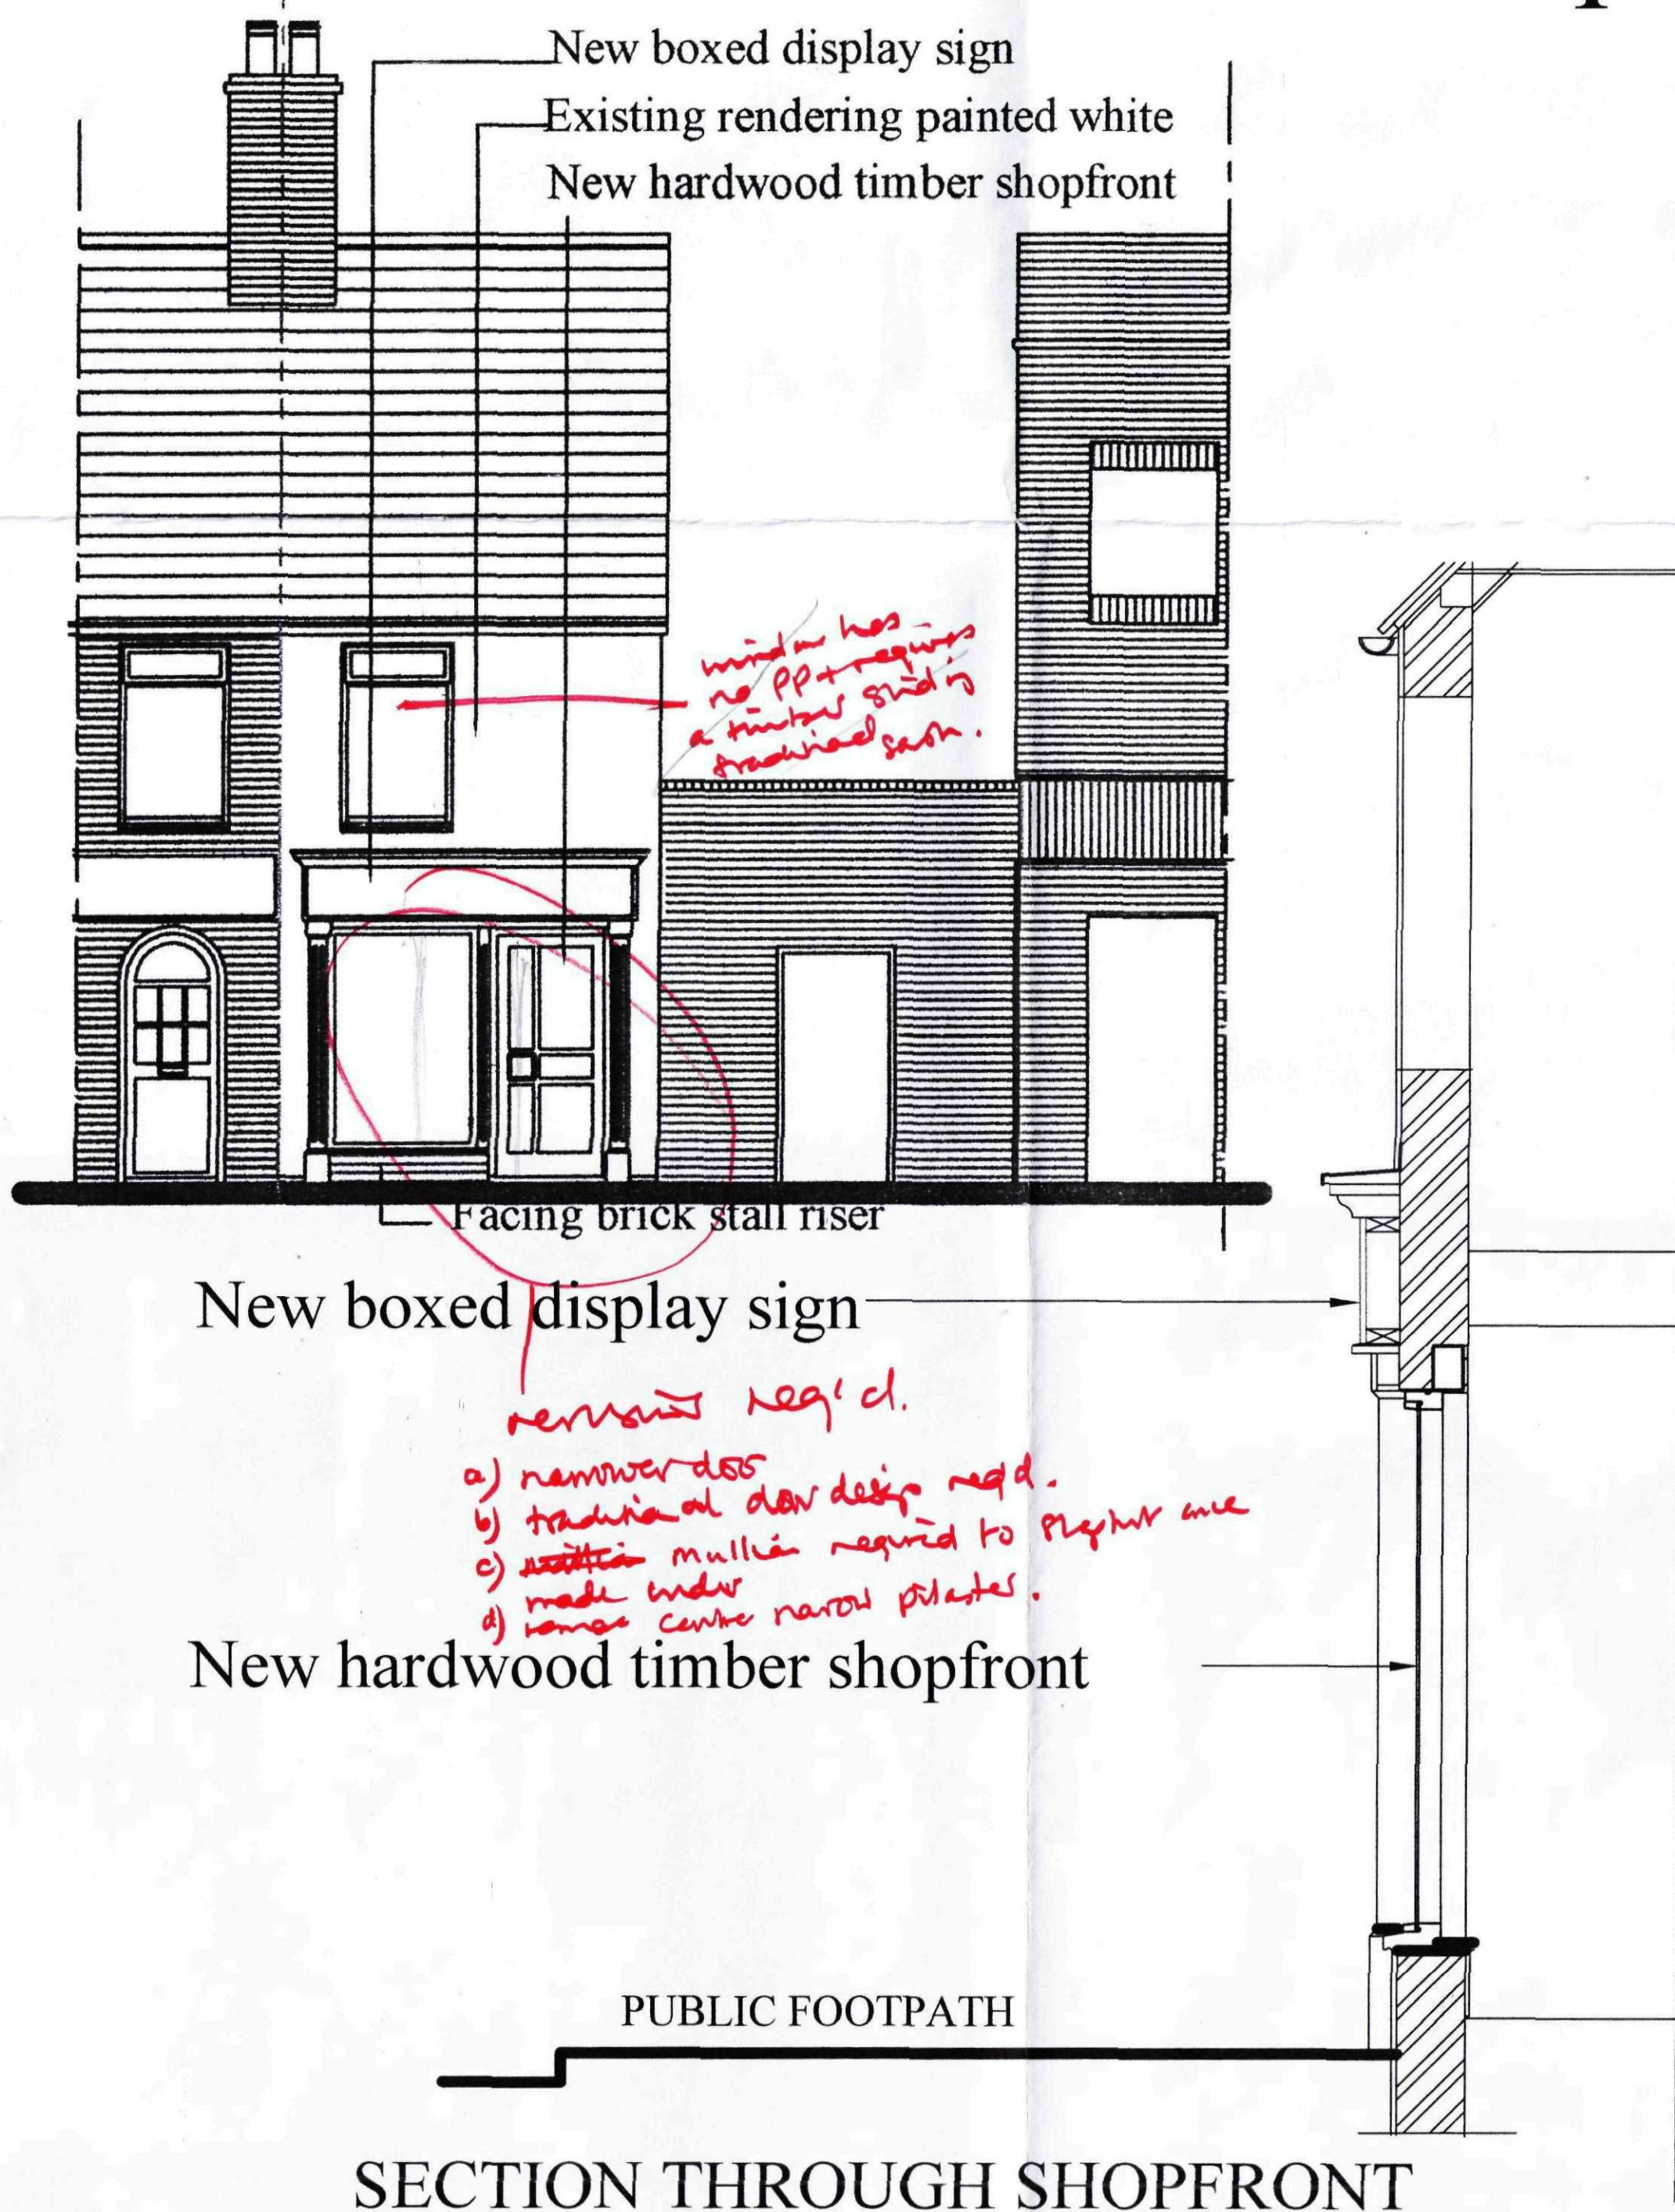

FILE COPY

SHD
PLANNING & DEVELOPMENT
26 FEB 2009
Ref. 0140/09

SUPERSEDED

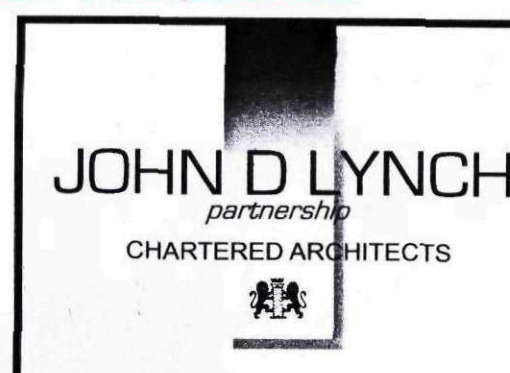

Client
Mr M Lui

Project
Take Away Restaurant,
5 Westlode Street, Spalding

Drawing
Shop front details

Date
Feb. 2009

Drawn
Jdl

Job No.
1695

Drawing No.
WD/3

Scale
1:10, 1:20,
1:50

Revision

28 Havelock Street,
Spalding, Lincs PE11 1QF
Tel: 01775 724187
Email: johndlynchArch@aol.com