


IMPORTANT
THE COPYRIGHTS TO THE DESIGN ON THIS DRAWING REMAINS THE PROPERTY OF THE ARCHITECTS. THE CONTRACTOR, SUB-CONTRACTORS AND SUPPLIERS MUST VERIFY ALL DIMENSIONS, LEVELS, PLINTH HEIGHTS, STEPS & OPENINGS ON SITE, BEFORE COMMENCING SHOP DRAWINGS AND/OR THE FULL REQUIREMENTS OF MUNICIPAL AND/OR OTHER LOCAL AUTHORITIES MUST BE ADHERED TO.


NOTE : Subject to detailed survey being undertaken

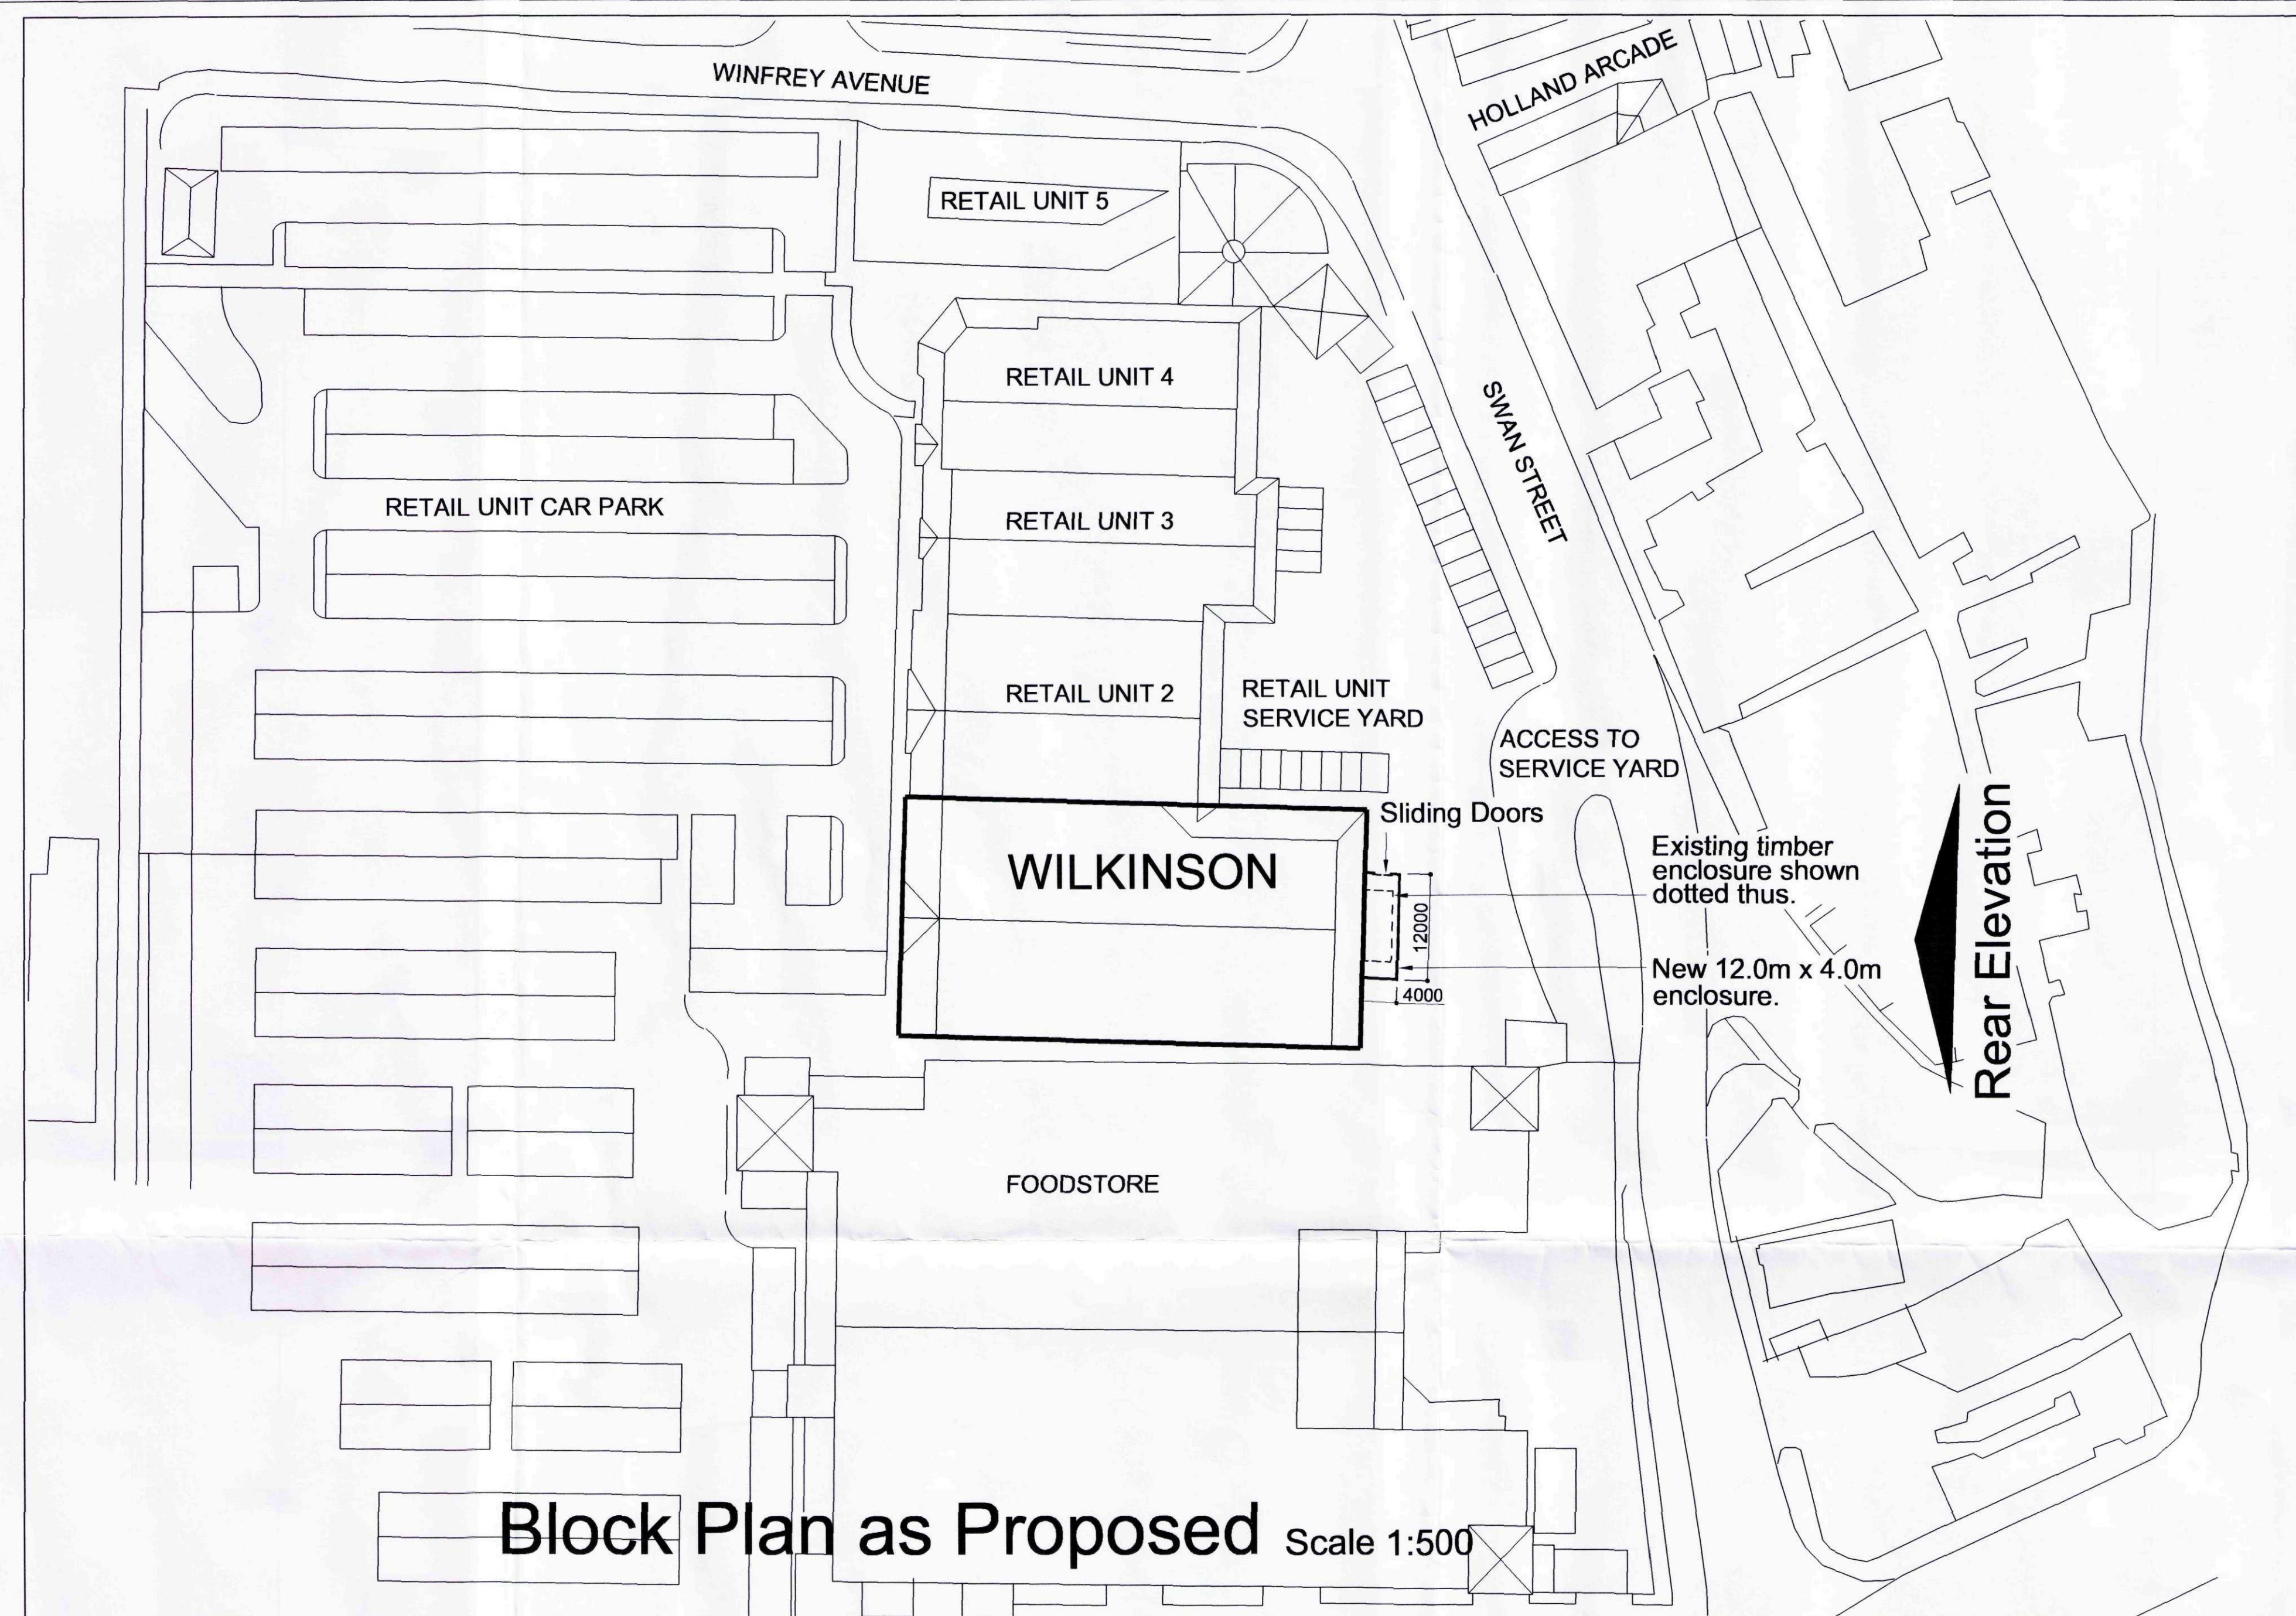

Block Plan as Proposed Scale 1:500

DETERMINED
PLAN

Plan: 345
27 MAR 2009
Ref: 14109

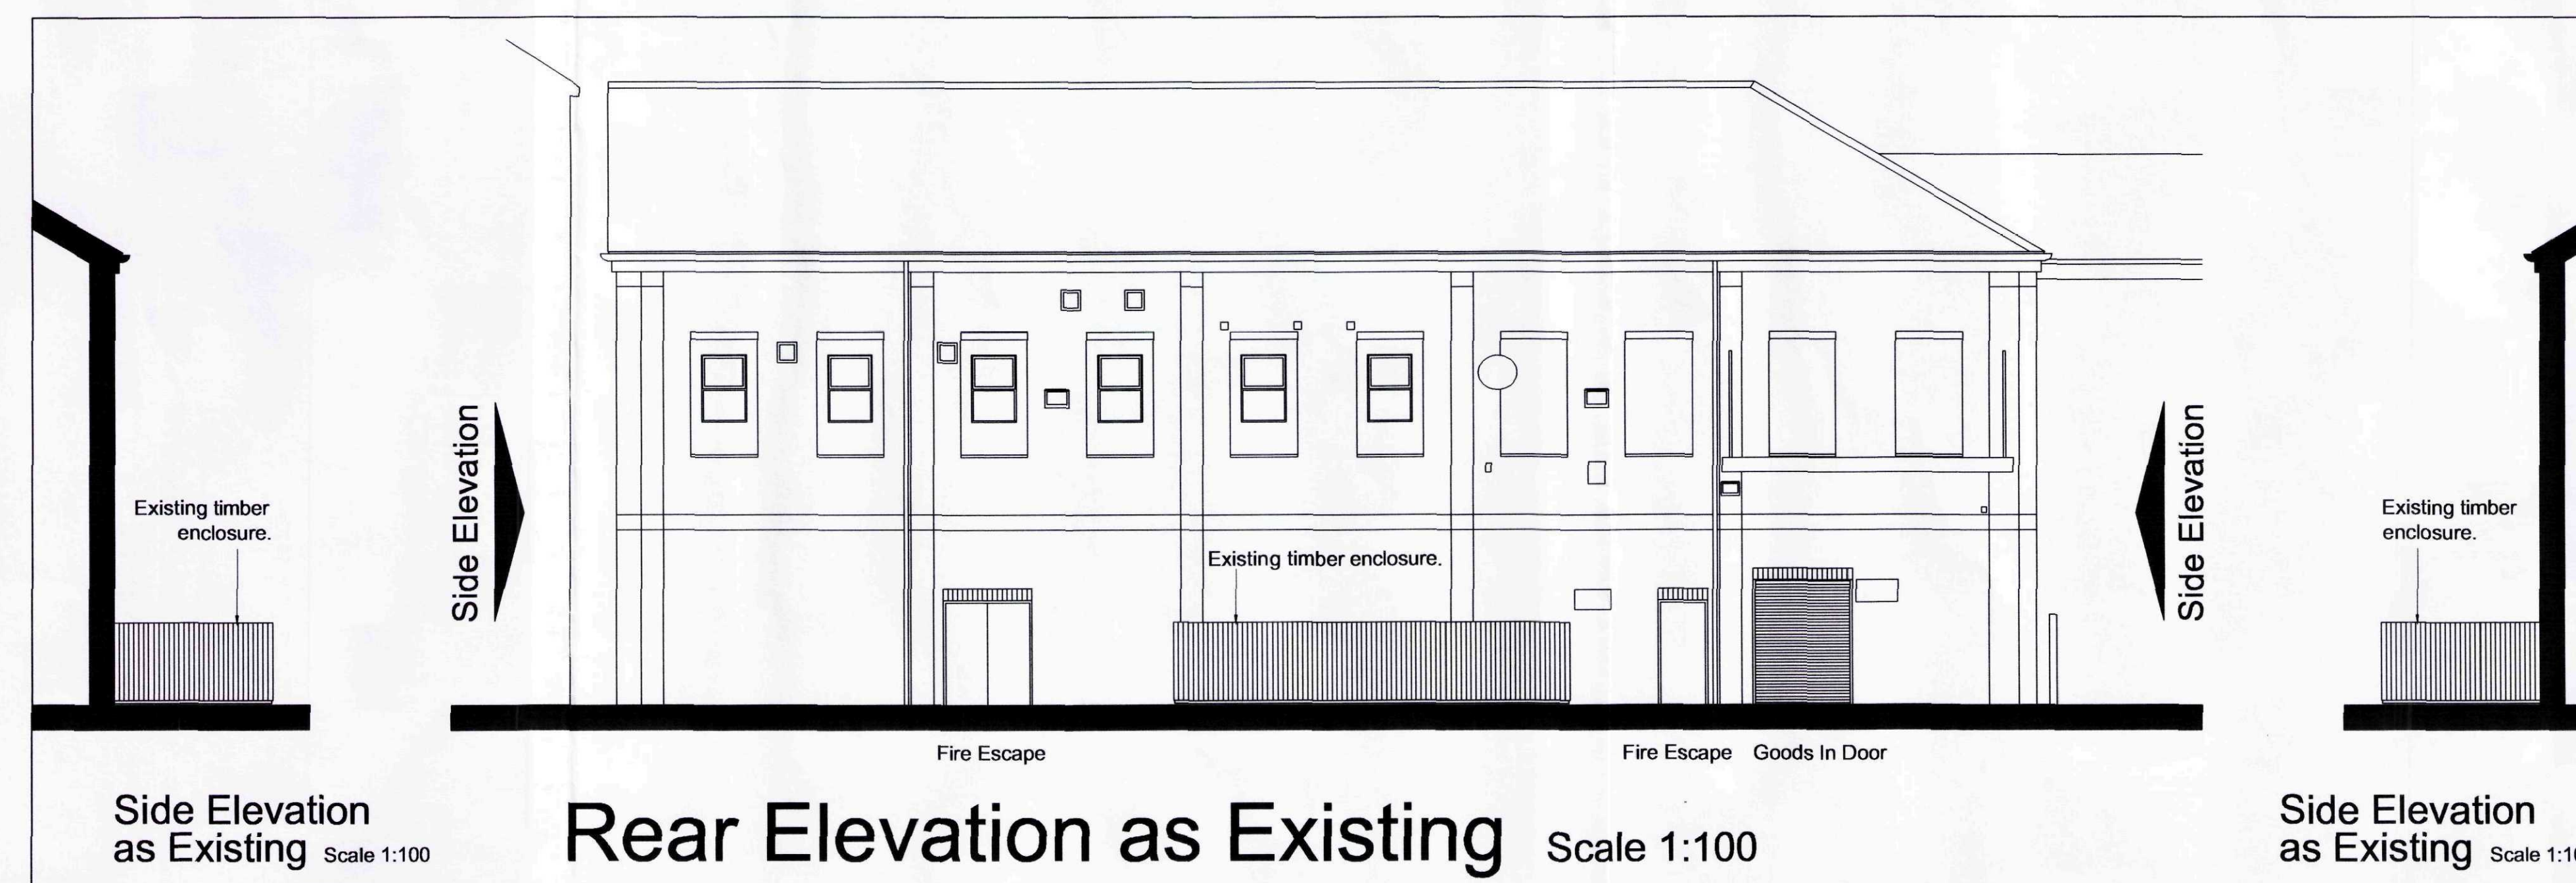

Side Elevation
as Existing Scale 1:100

Rear Elevation as Existing Scale 1:100

Side Elevation
as Existing Scale 1:100

Rev.	Date	Revision
------	------	----------

ABACUS

CHARTERED ARCHITECTS AND DESIGNERS

28 VICTORIA ST
BIRMINGHAM B1 3PE
TEL: 0121 608 3700 FAX: 0121 608 3003
e-mail: email@abacusarchitects.co.uk

Development
WILKINSON
Unit 1, Holland Markets
Spalding PE11 1RQ

Title
Block Plan as Proposed
Rear and Side Elevations
as Existing

Scale 1:100 and 1:500

Date Mar 09 Drawn RJJ

Drg. no 0912 S-01 Rev -