


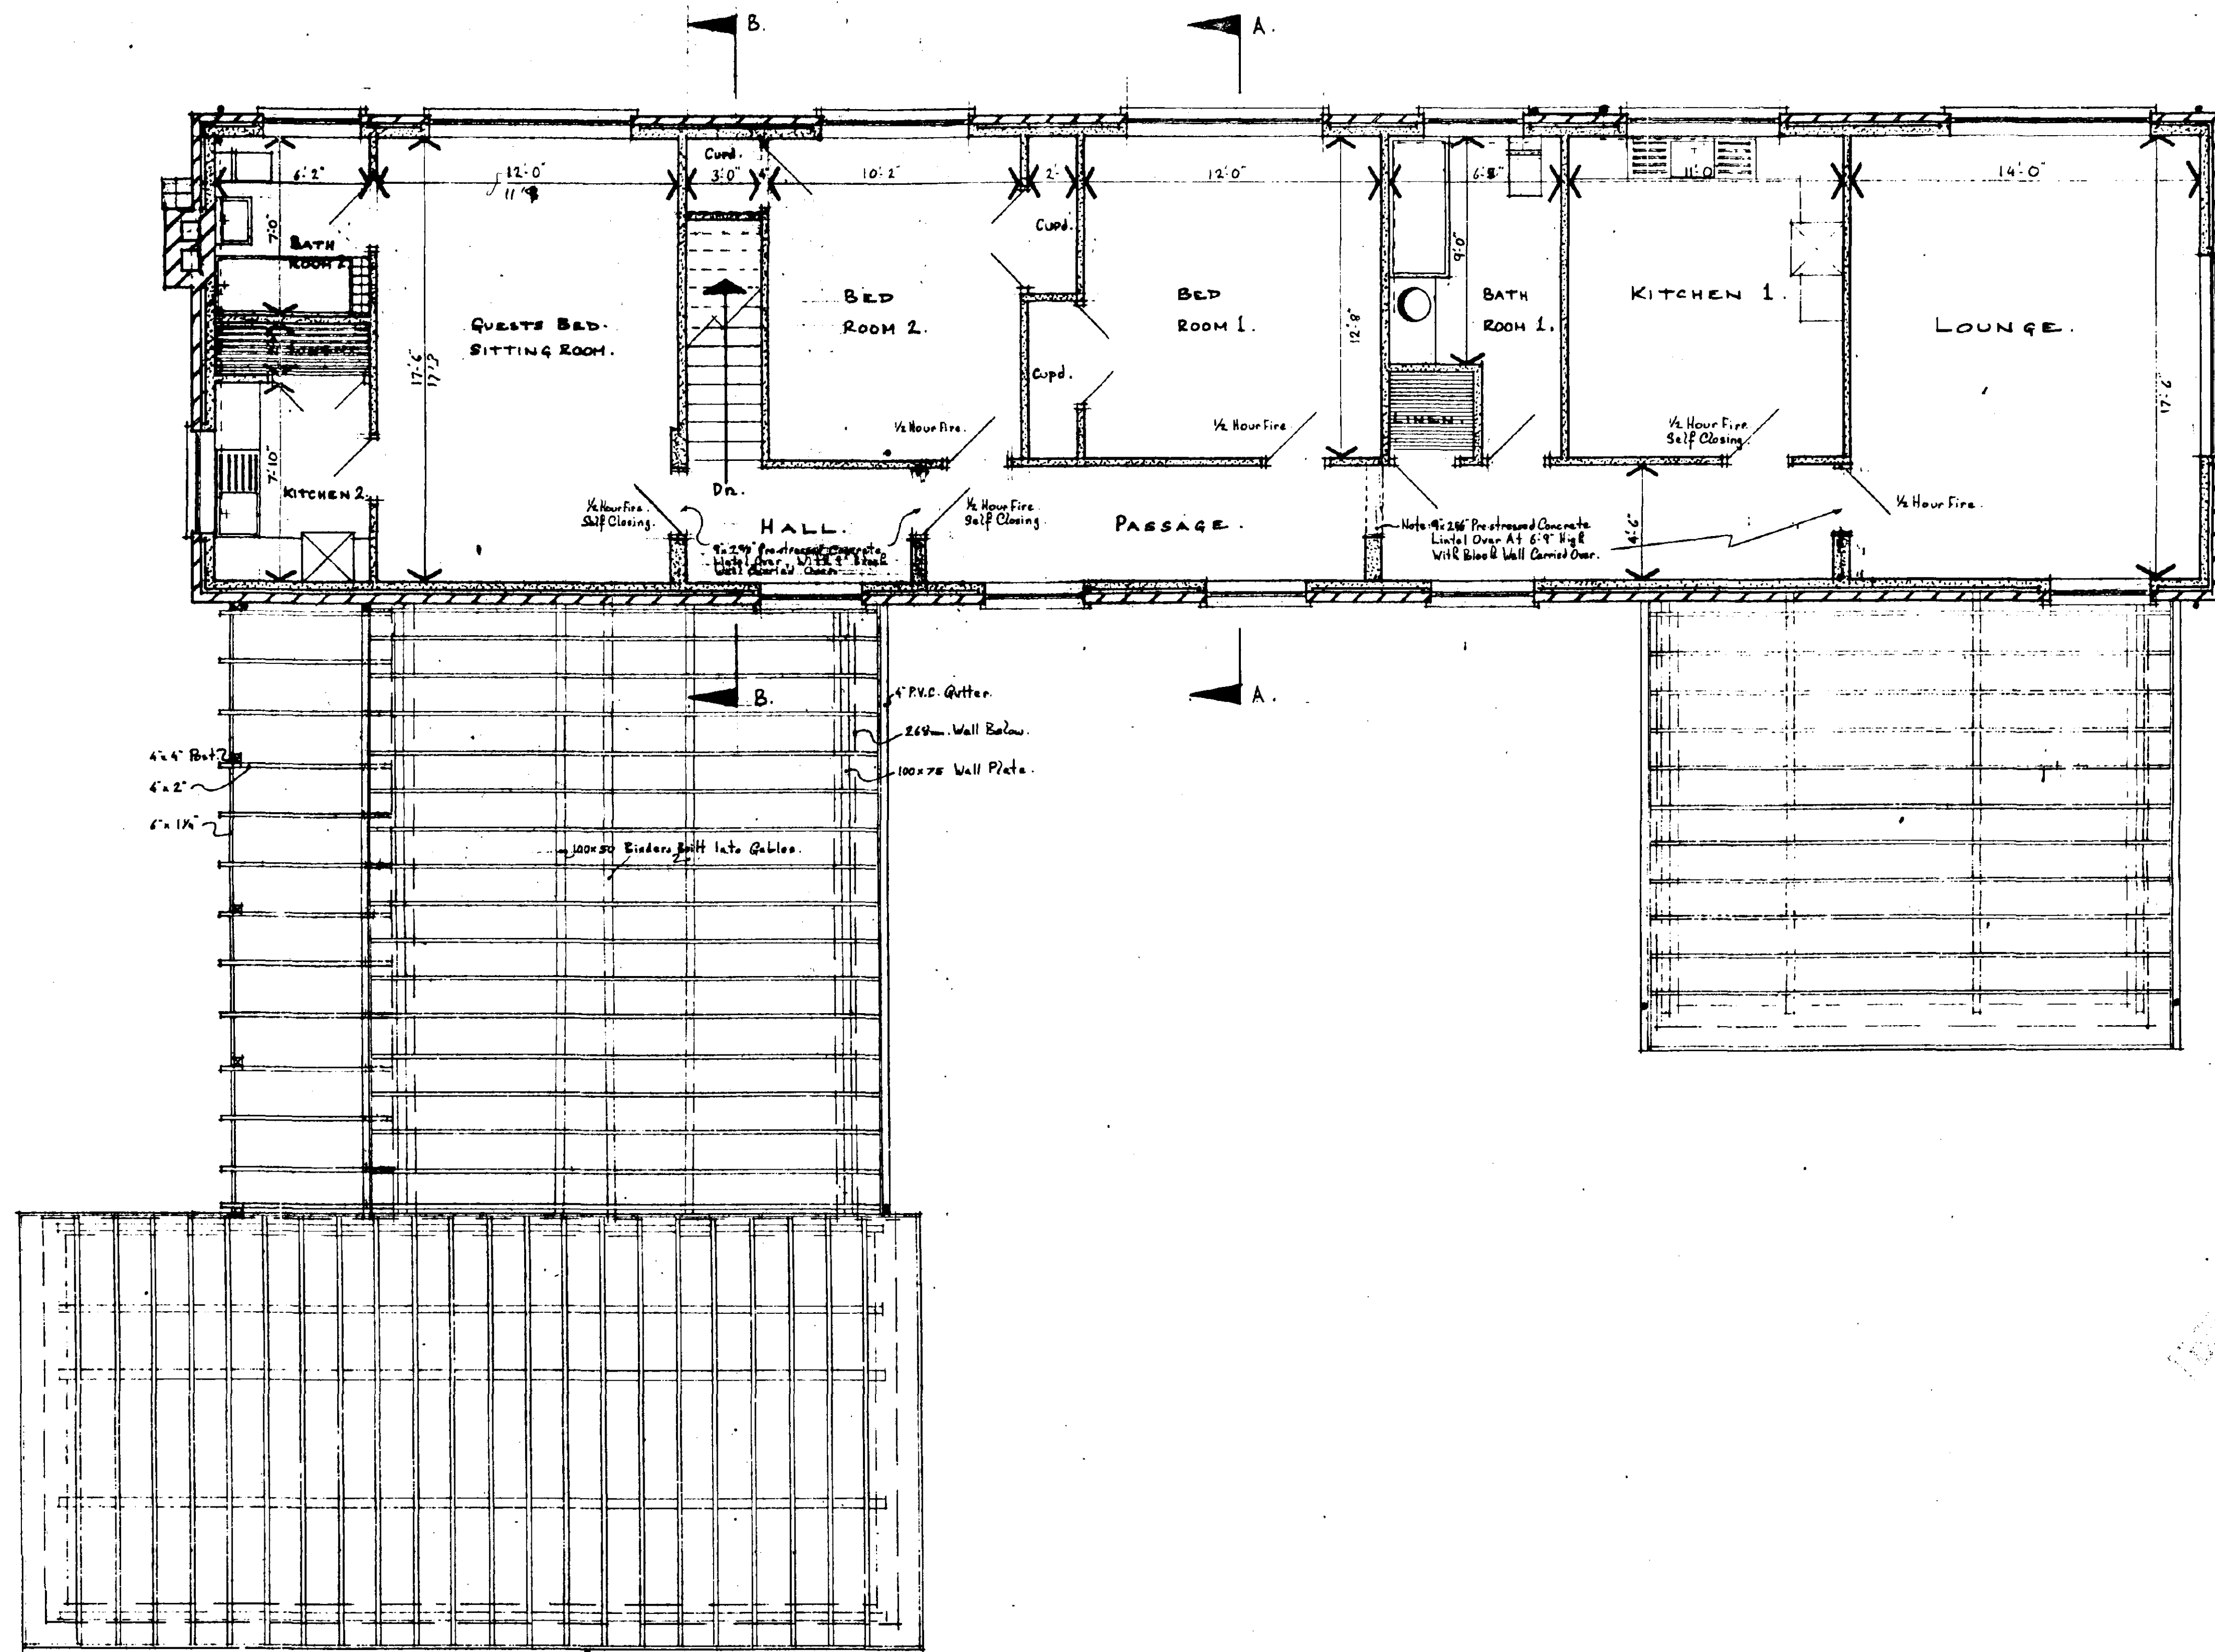

FIRST FLOOR PLAN.

HOUSEHOLD
16 FEB 1996
Ref: 0145/96

**Poddington
designs.**



TITLE
PROPOSED NEW OFFICE
BUILDING AT MILLFIELD
NURSERY, SPALDING,
COMMON, SPALDING,
FOR MESSRS. FARIGO
HORTICULTURAL CO. LTD.

REVISIONS
204.77. Butcher at First Floor Passage.

DATE
21.1.77
DRAWN
P. A. Poddington
SCALE
1/4"

FILED
16 FEB 1960
Ref: 0145/96

2010
2011
2012

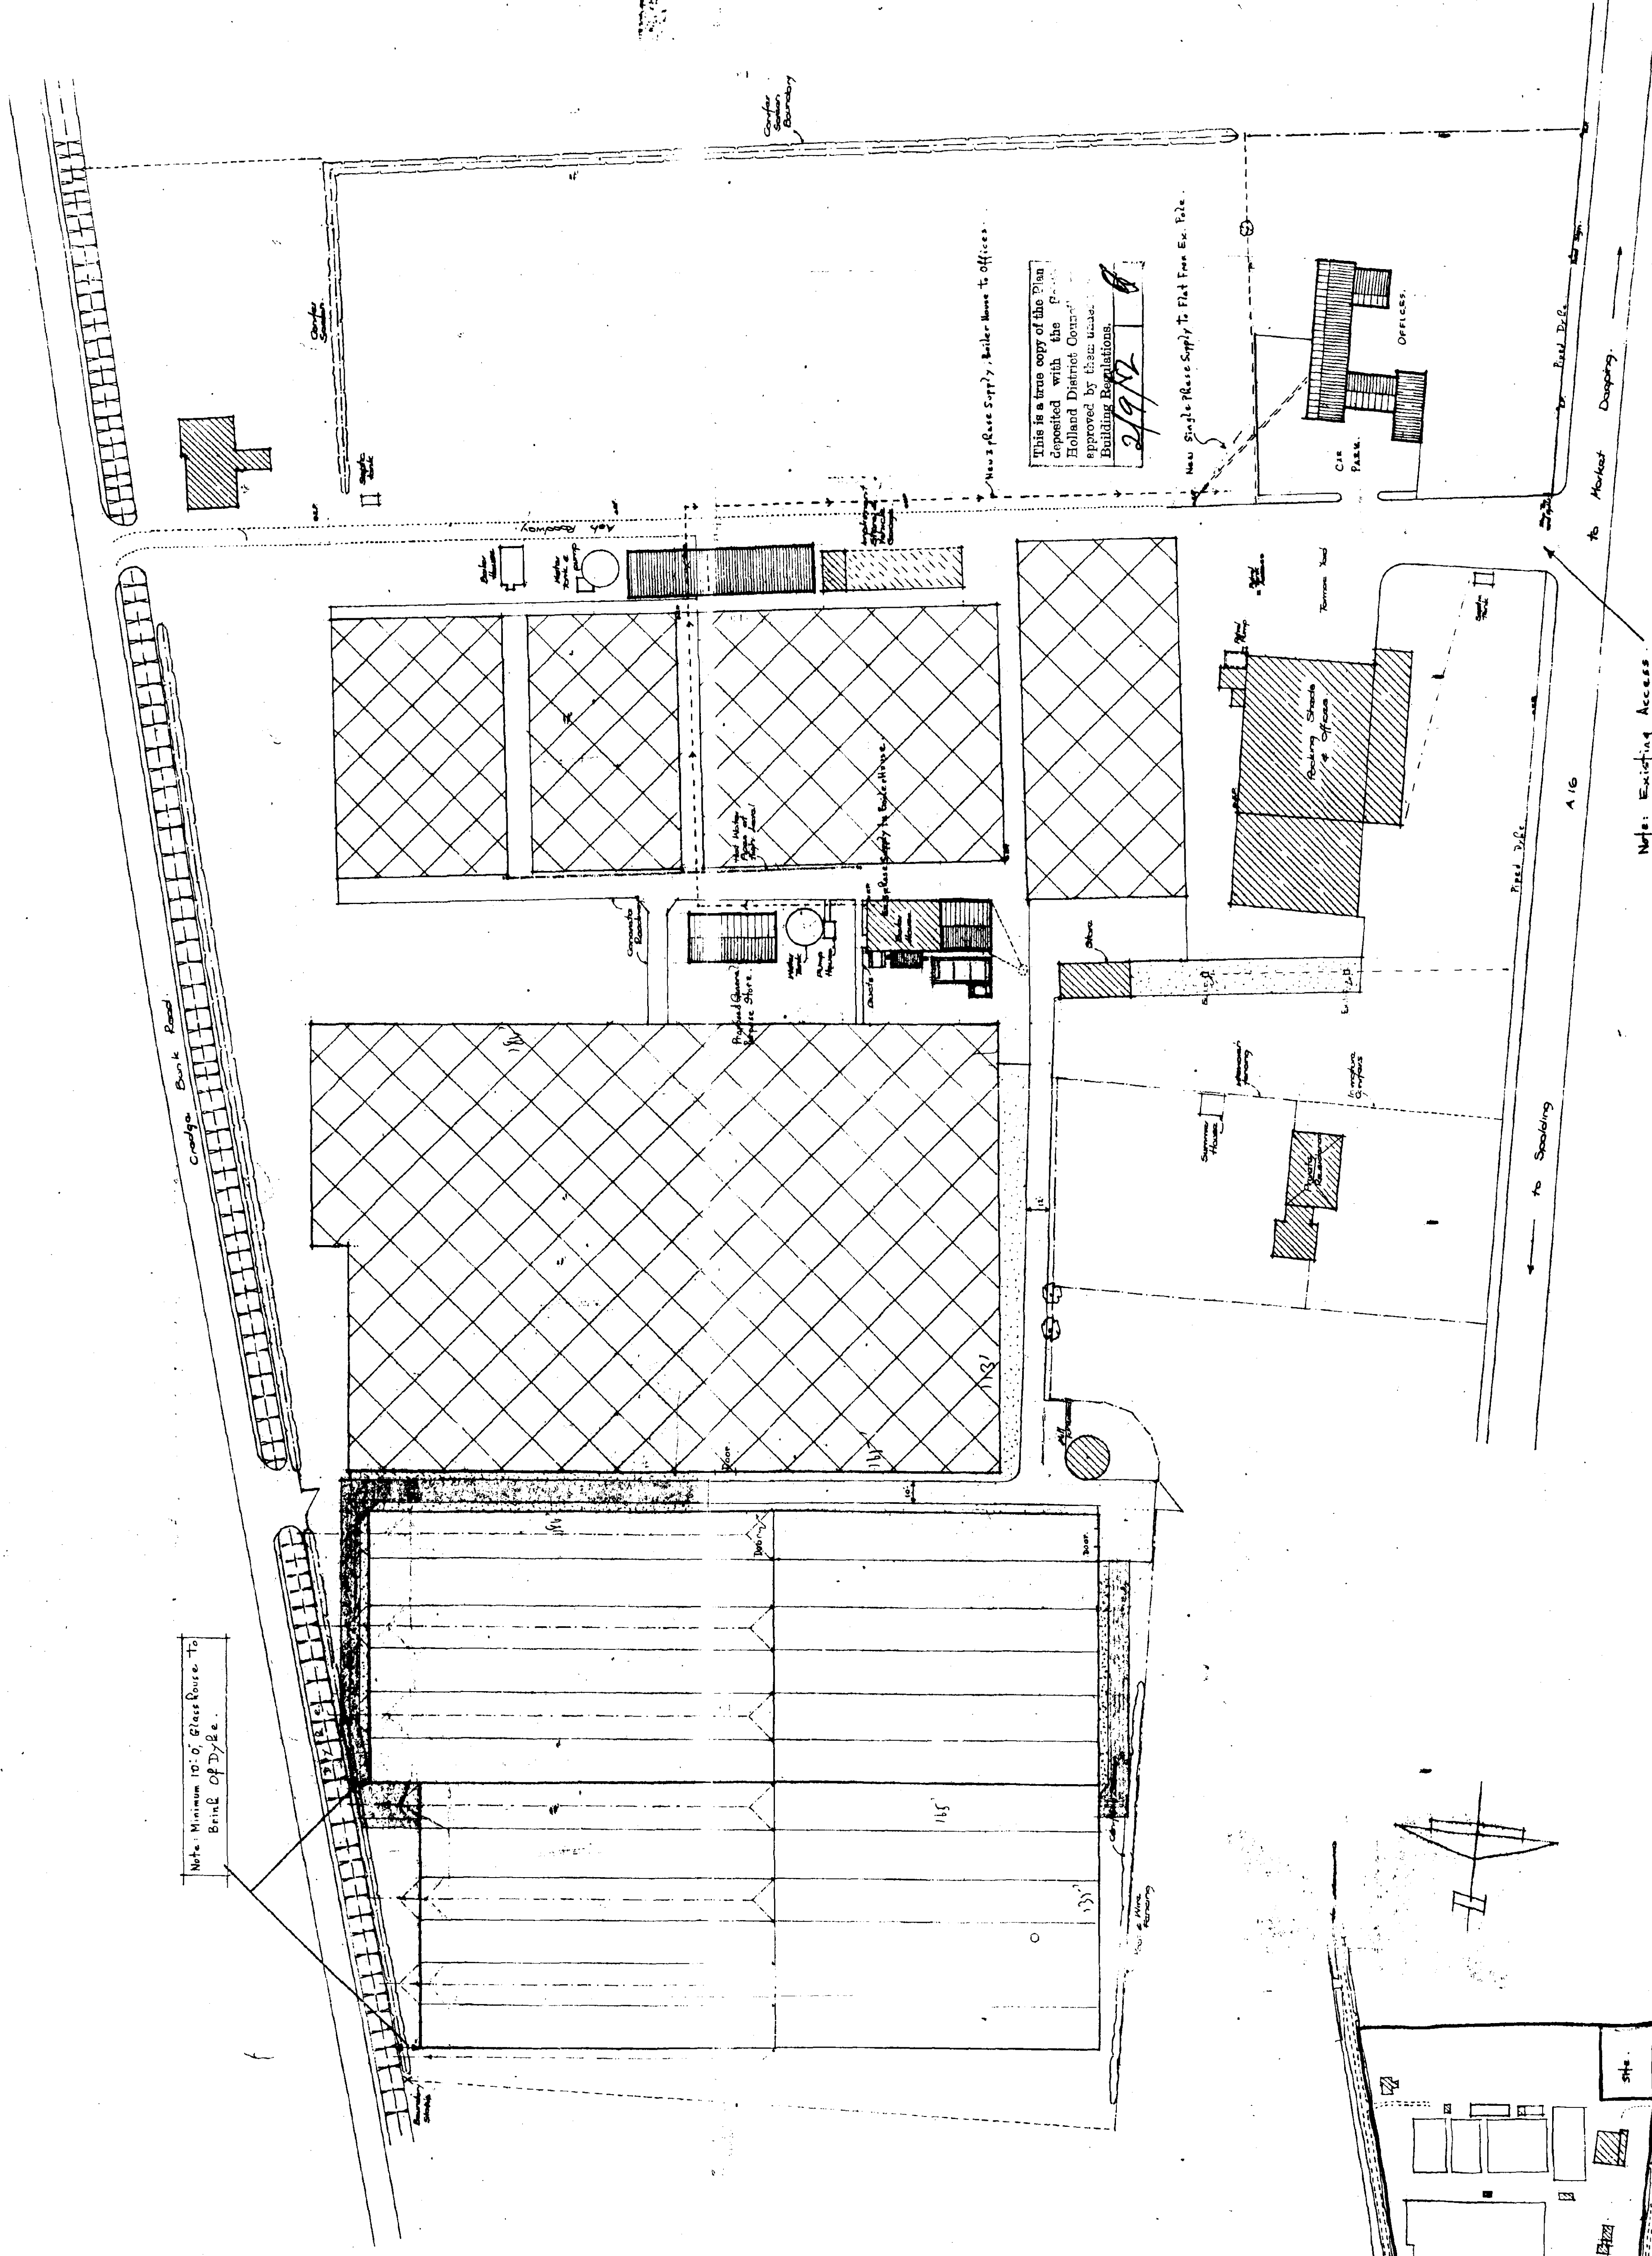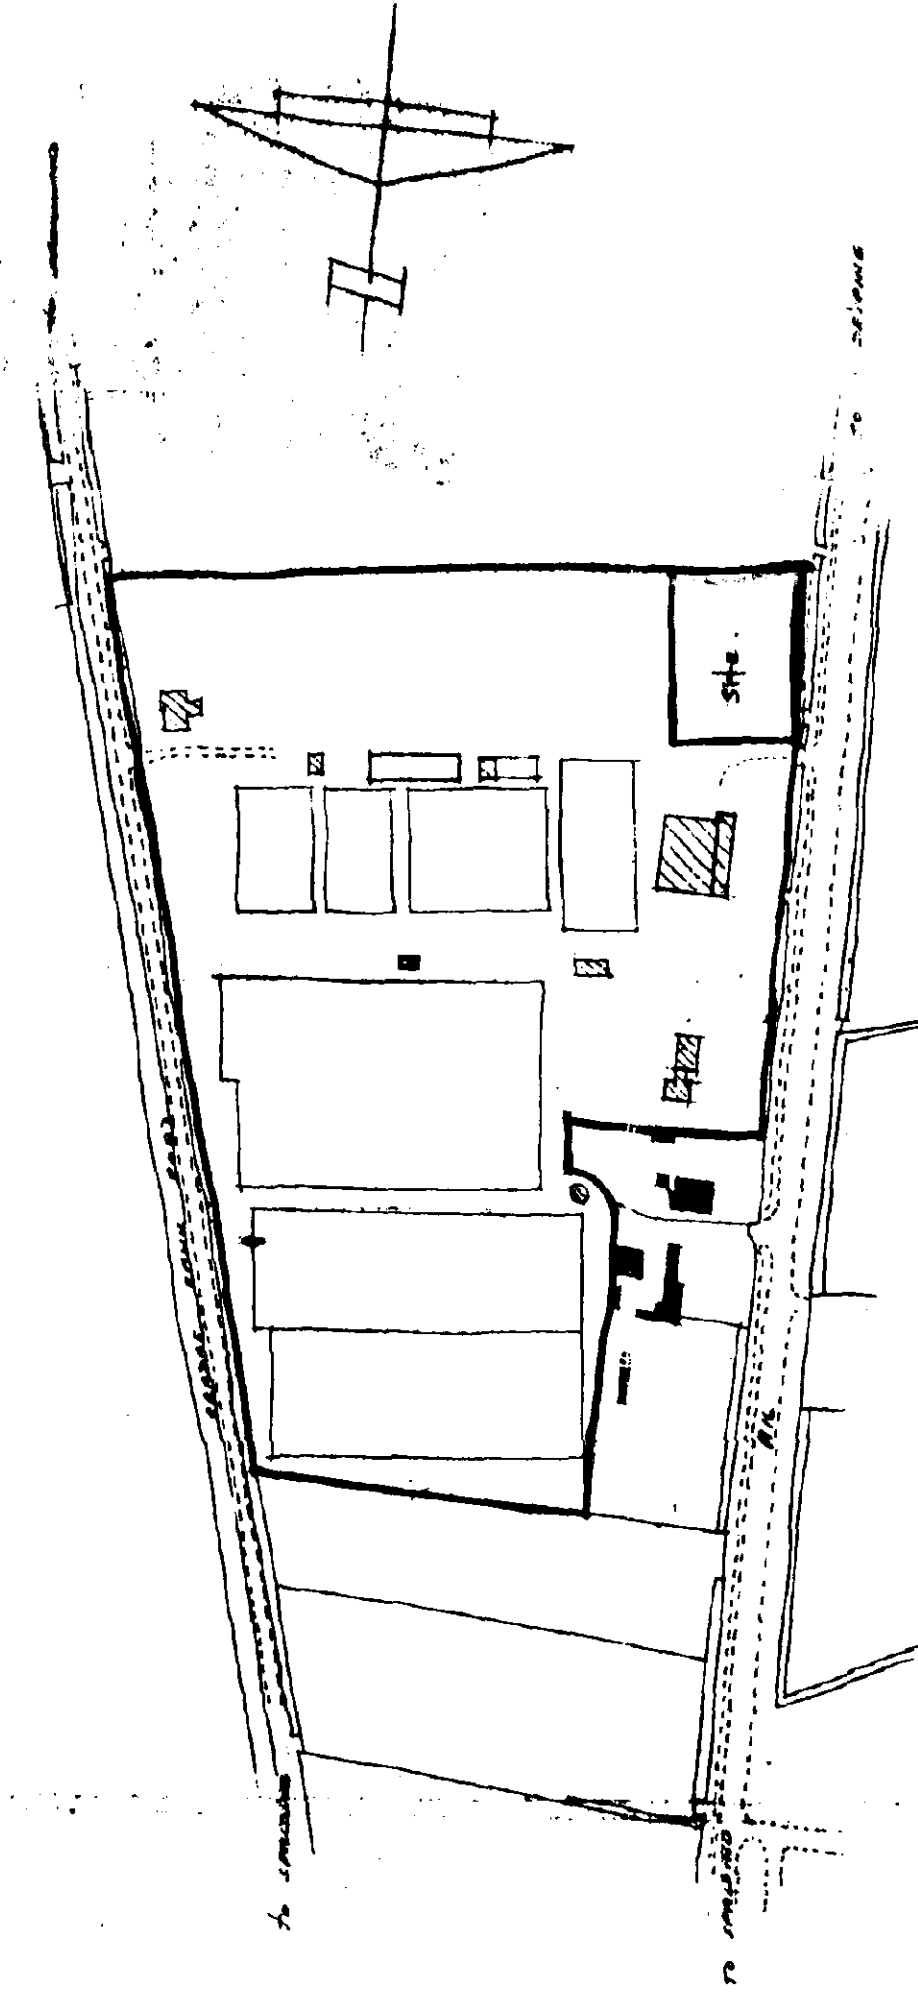

LOCATION PLAN Scale 1/2" = 1'

Site 14m Scale 1/500

Note: Existing Access.