




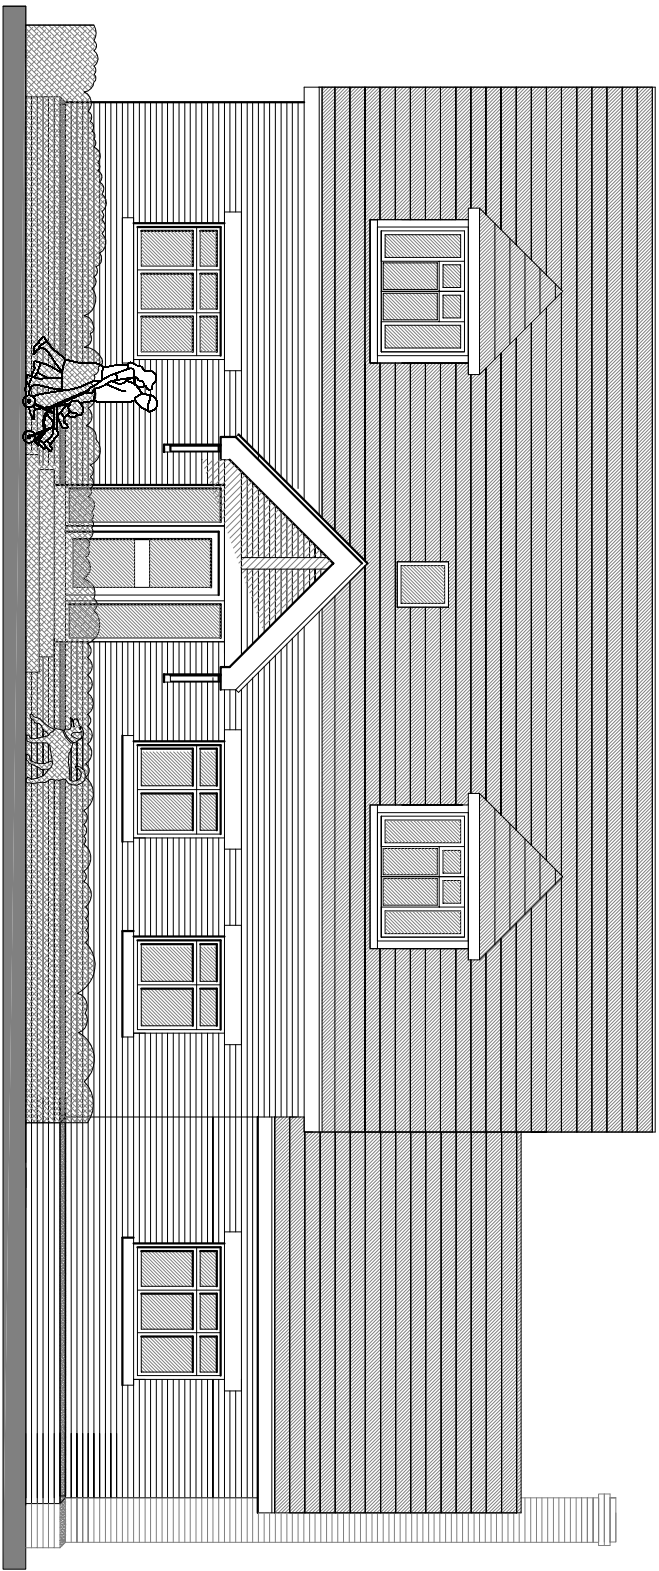


PROPOSED FRONT ELEVATION (south)

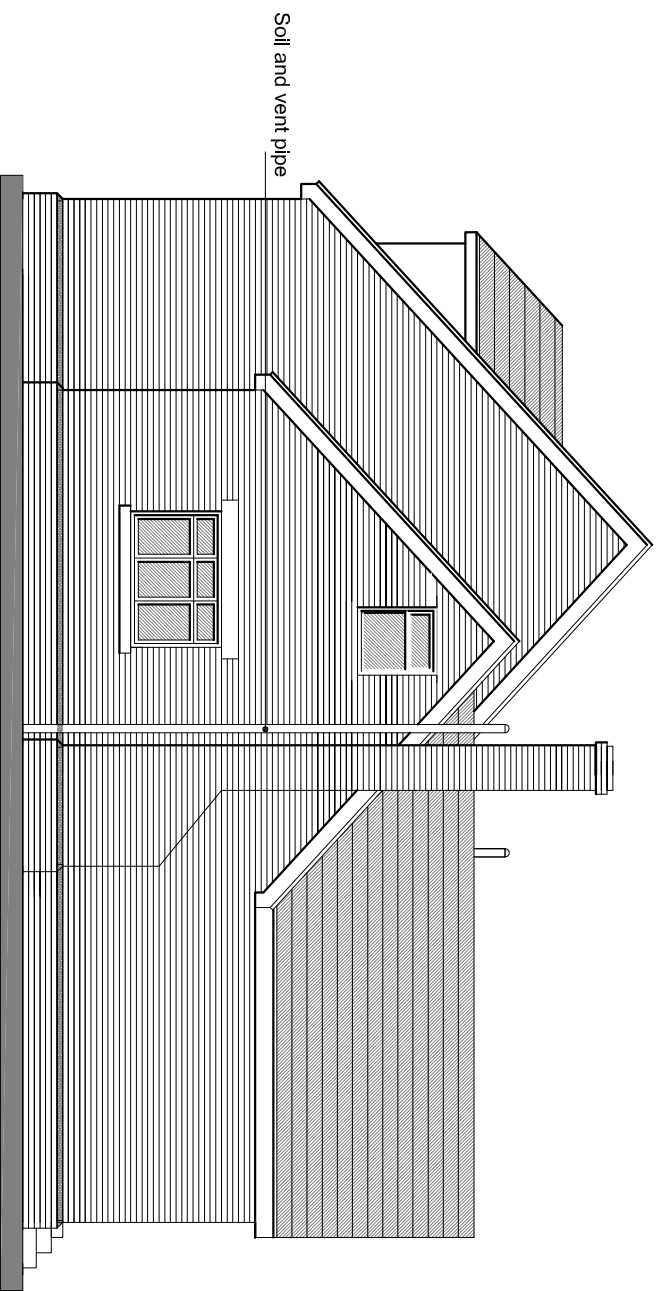

PROPOSED SIDE ELEVATION (east)

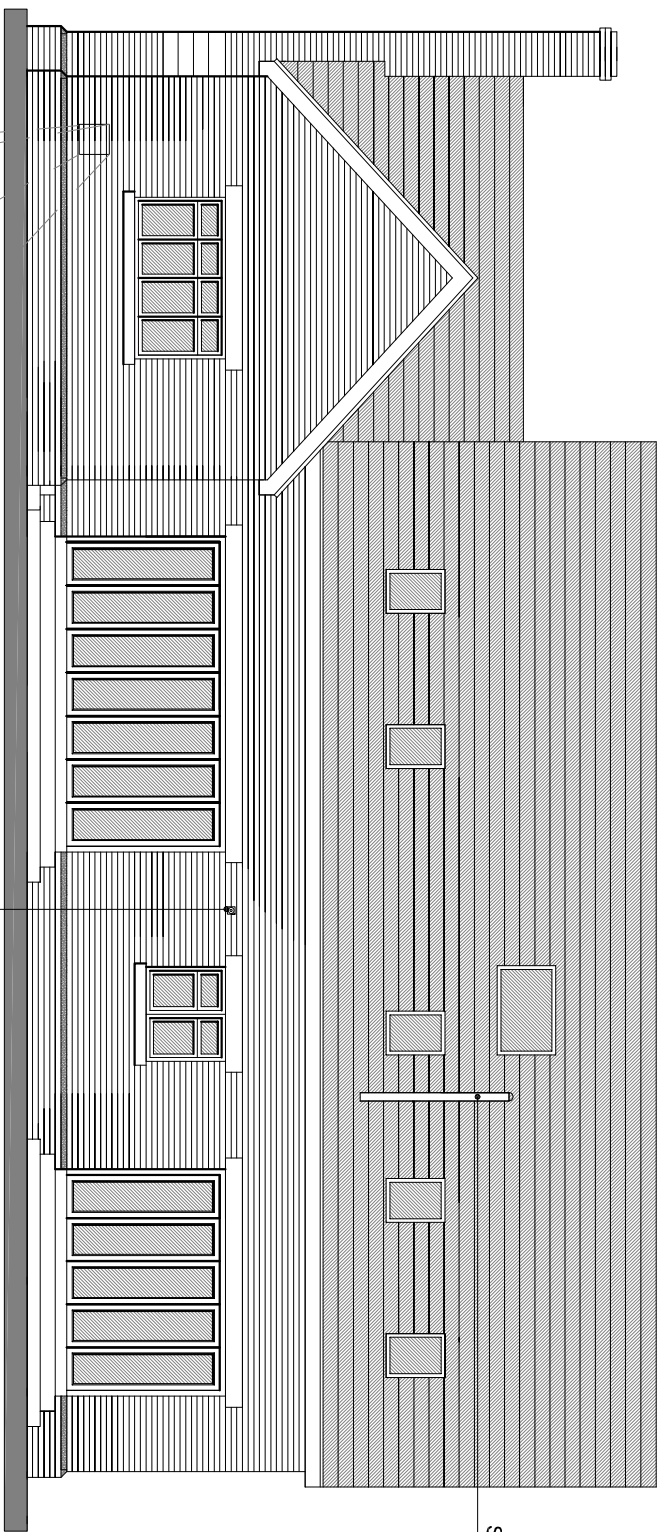

PROPOSED REAR ELEVATION (north)

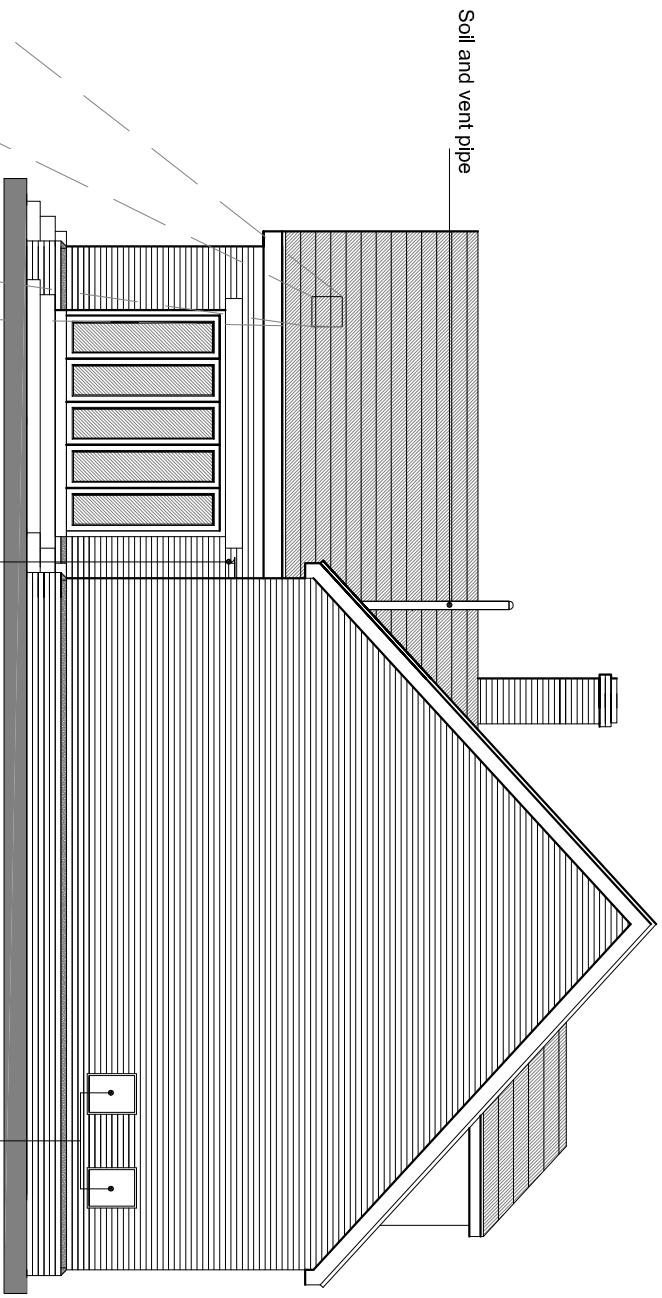

PROPOSED SIDE ELEVATION (west)



CREST SELBOURNE RED



SANDTOFT 20/20 CLAY TILES
(ANTIQUE)

Revision	Date	Drawn	Description
----------	------	-------	-------------

Client **Mr Nigel Hutton**

Project **Chalet Bungalow & Garage @ 109 Woolram Wygate (Garage, Block and location plans)**

Drawing **Condition Compliance**

Scale	1:100,@ A2	Drawn	AWM	Checked	TAC	Date	17/02/2015	Drawing No.	13/338/PA/011
-------	------------	-------	-----	---------	-----	------	------------	-------------	---------------

Trevor A Clay RIBA Ltd, 14 Old Fendike Road, Weston Hills, Spalding, Lincs. PE126DD
01406 380027 07778 597975 trevor@tacarchitects.co.uk www.tacarchitects.co.uk

