


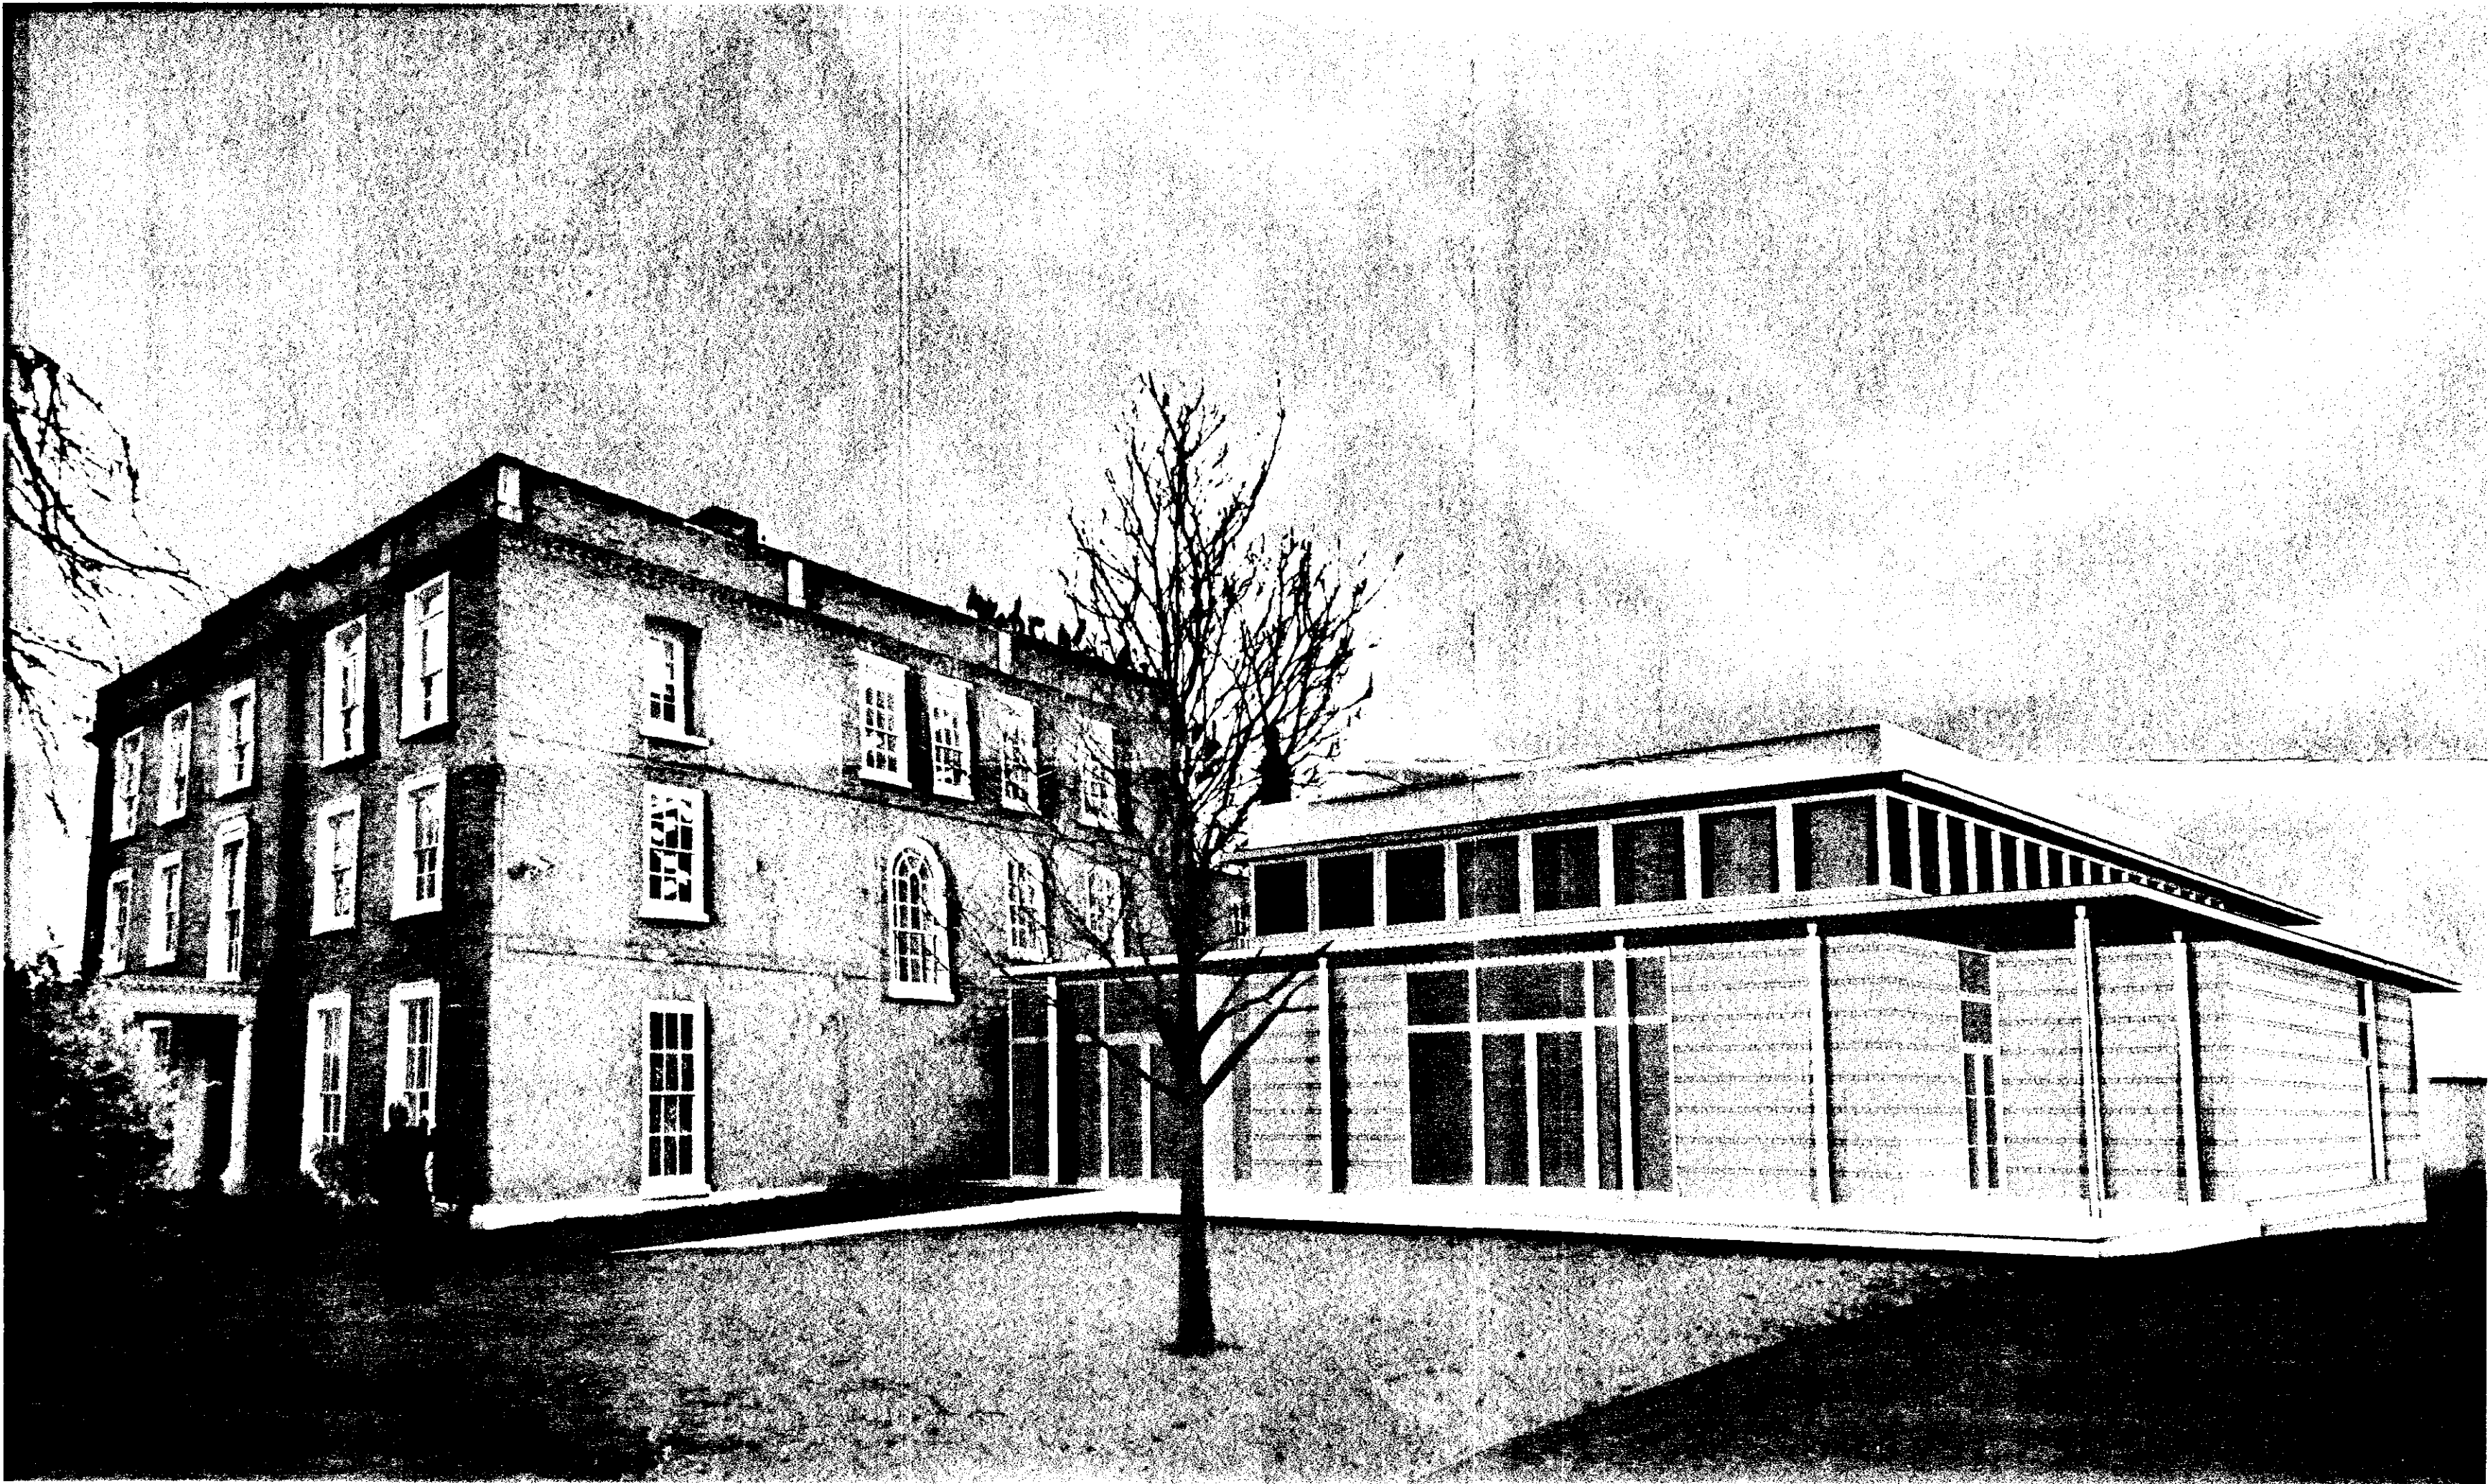

DO NOT SCALE THIS DRAWING USE DIMENSIONS ONLY
VERIFY ALL DIMENSIONS ON SITE BEFORE COMMENCING ANY
WORK OR SHOP DRAWINGS
INFORM THE ARCHITECT BEFORE ANY WORK STARTS IF THIS
DRAWING EXCEEDS THE QUANTITIES IN ANY WAY

Revision Date

DRAWING ISSUE STATUS	REVISION N°	DATE	SIGNED
...	...	...	...
RISK ASSESSMENT UNDERTAKEN			
...			
PLANNING APPLICATION N° 1			
...			
PLANNING APPLICATION N° 2			
...			
PLANNING CONSENT			
...			
LISTED BLDG APPLICATION			
...			
LISTED BLDG CONSENT			
...			
DAG APPROVAL			
...			
B.L.G.S CONTROL APPLICATION			
...			
B.L.G.S CONTROL APPROVAL			
...			
TENDER DOCUMENT			
...			
CONTRACT DOCUMENT			
...			

Client
Ayscoughfee School

Project
New School Hall,
Ayscoughfee School

Title
Photomontage of
Proposed School Hall



Acanthus
Clews
architects

The Old Swan
Great Bourton • Banbury
Oxfordshire • OX17 1QR
Tel: 01295 758101
Fax: 01295 750387
architects@acanthusclews.co.uk
www.acanthusclews.co.uk

SCALE	N/A
DATE	28.01.03
JOB N°	01.015
DRAWN	PC
DRAWING N°	38

Sent
Planning & Development
- 5 FEB 2003
0147103.
Ref. 132079

DEVELOPMENT
PLAN
AMENDED PLAN
Ref. AH

DO NOT SCALE THIS DRAWING USE DIMENSIONS ONLY
VERIFY ALL DIMENSIONS ON SITE BEFORE COMMENCING ANY WORK OR SHOP DRAWINGS
INFORM THE ARCHITECT BEFORE ANY WORK STARTS IF THIS DRAWING EXCEEDS THE QUANTITIES IN ANY WAY

Revision Date
AJan 2003..... Cedar Boarding Omitted, Contrasting Brick Course Amended.



Proposed South-West Elevation




Proposed South-East Elevation

DRAWING ISSUE STATUS	REVISION N°	DATE	SIGNED
RISK ASSESSMENT UNDERTAKEN			
PLANNING APPLICATION N° 1			
PLANNING APPLICATION N° 2			
PLANNING CONSENT			
LISTED BLDG APPLICATION			
LISTED BLDG CONSENT			
DAC APPROVAL			
BLDG CONTROL APPLICATION			
BLDG CONTROL APPROVAL	Silver Anodised Circular Steel Columns		
TENDER DOCUMENT			
CONTRACT DOCUMENT			

CLIENT
Ayscoughlee School.

PROJECT
New School Hall
Ayscoughlee School.

TITLE
Proposed South East &
South West Elevations.
Alternative Roofline

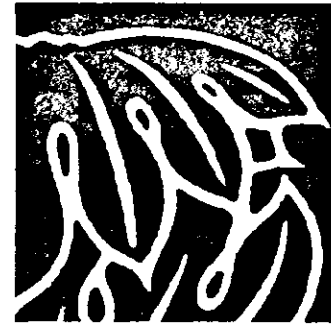


Acanthus
Clews
architects


The Old Swan
Great Bourton • Banbury
Oxfordshire • OX17 1QR
Tel: 01295 758101
Fax: 01295 750387
architects@acanthusclews.co.uk
www.acanthusclews.co.uk

SCALE 1:100	DRAWN DF/MSS
DATE 31.08.2001	DRAWING N° 18A
JOB N° 01.015	


LETTER
PLA

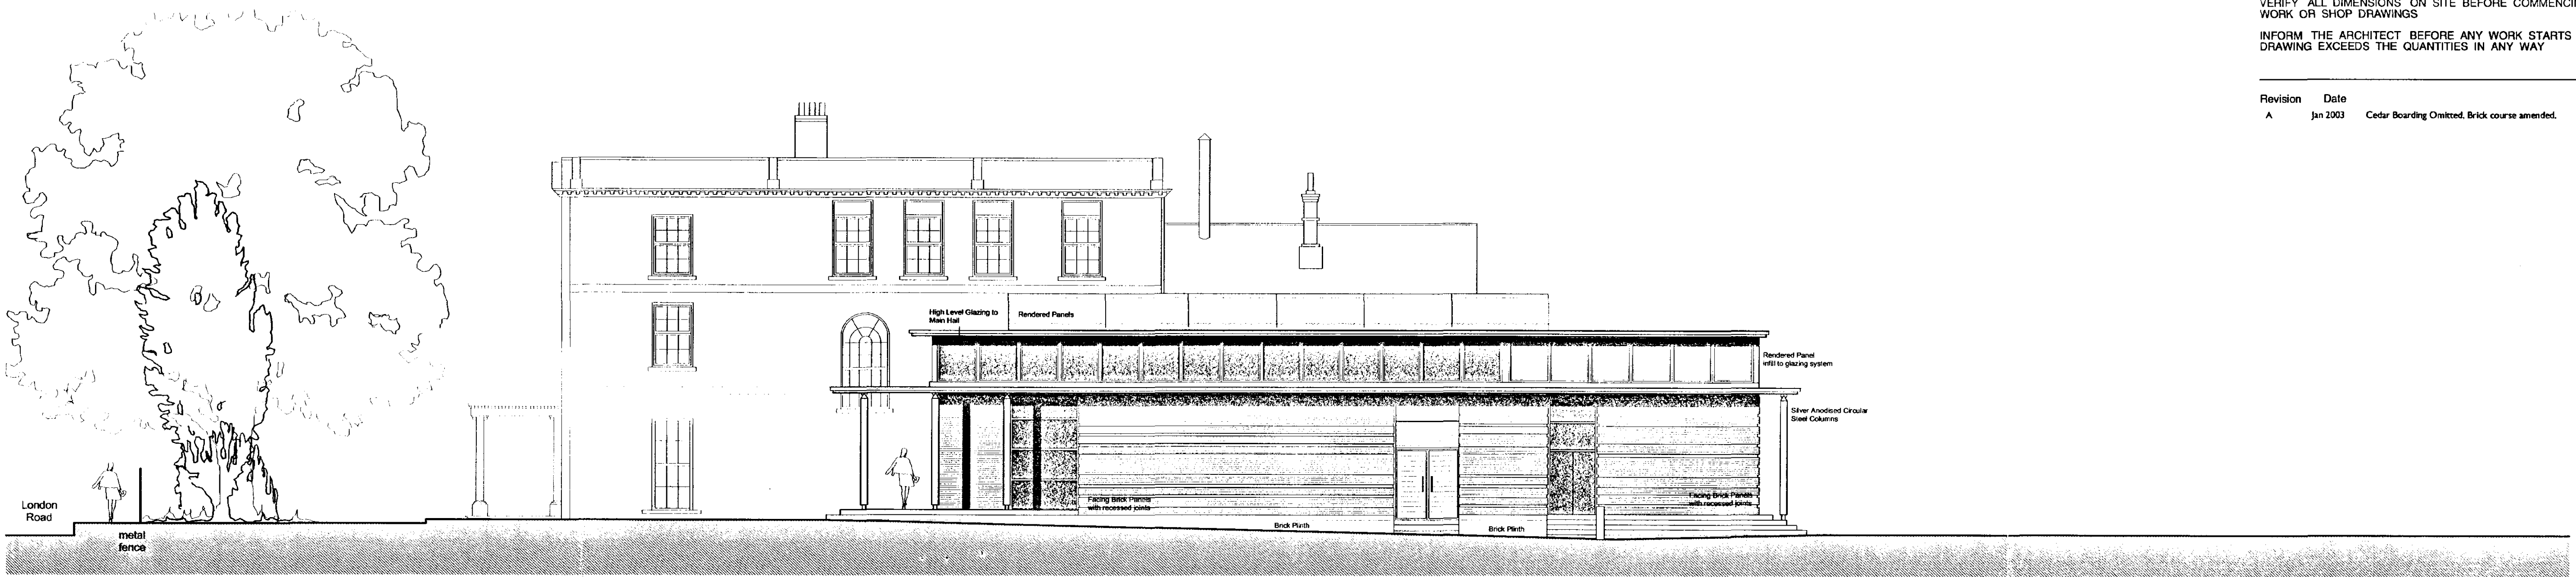

Proposed North-East Elevation

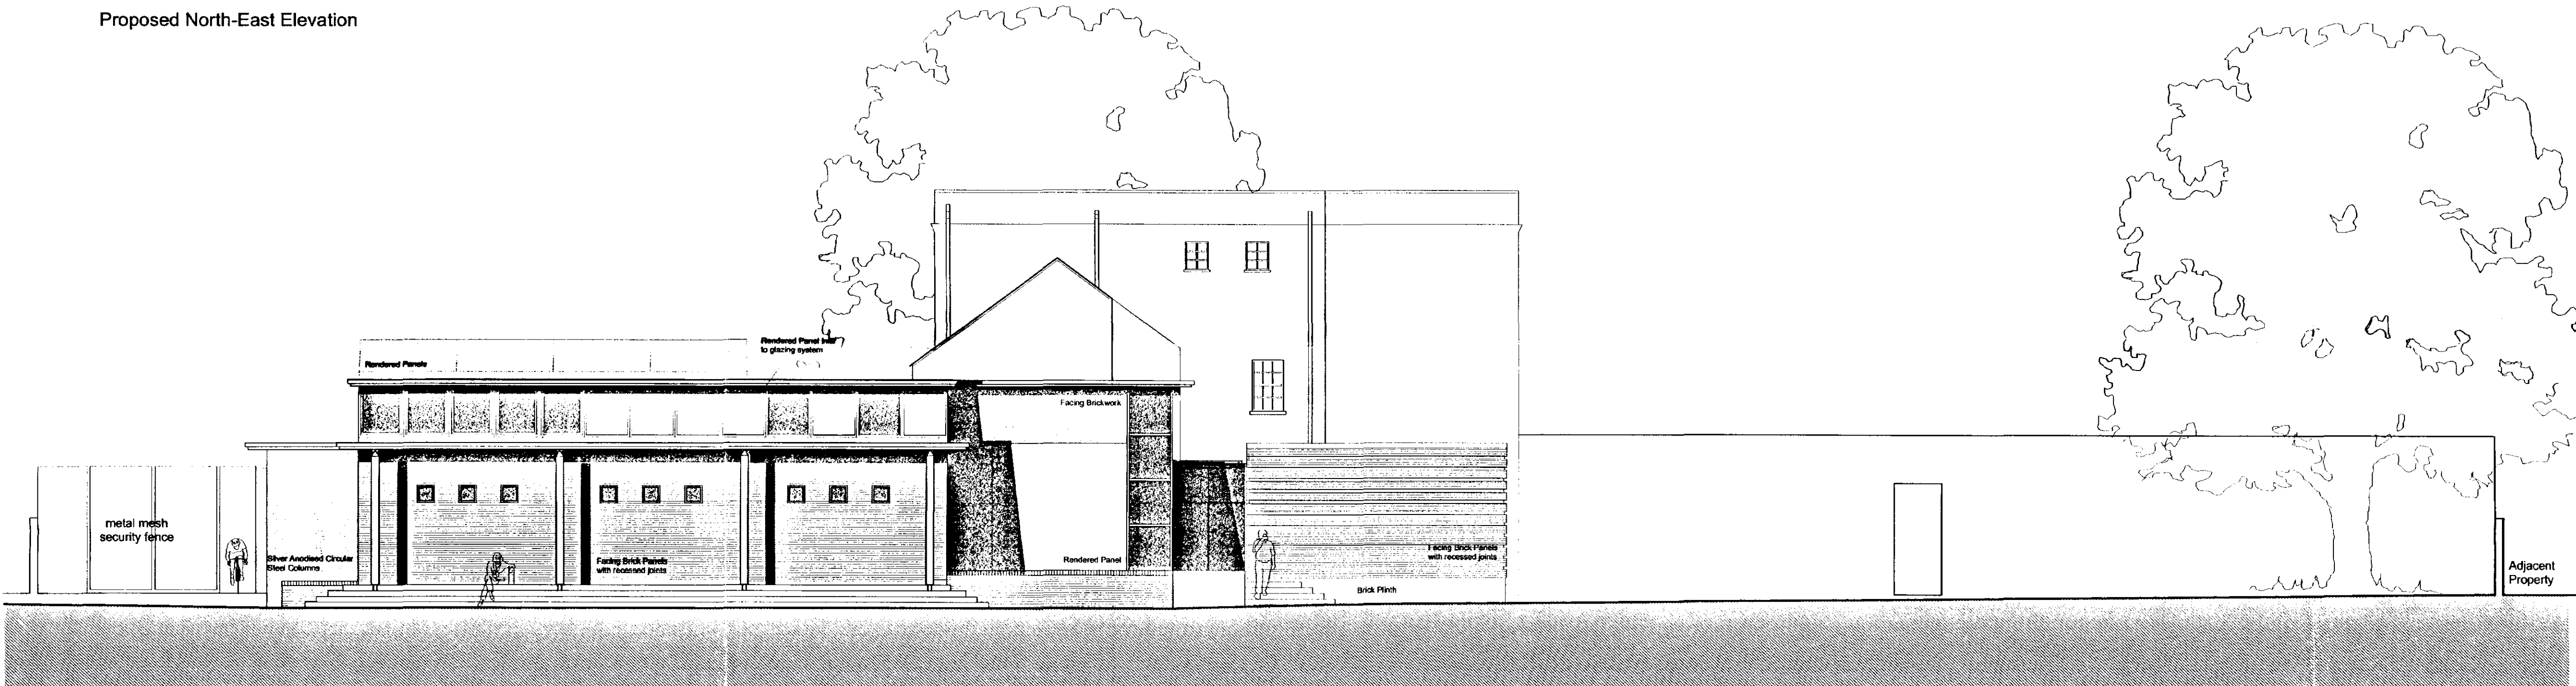

Proposed North-West Elevation

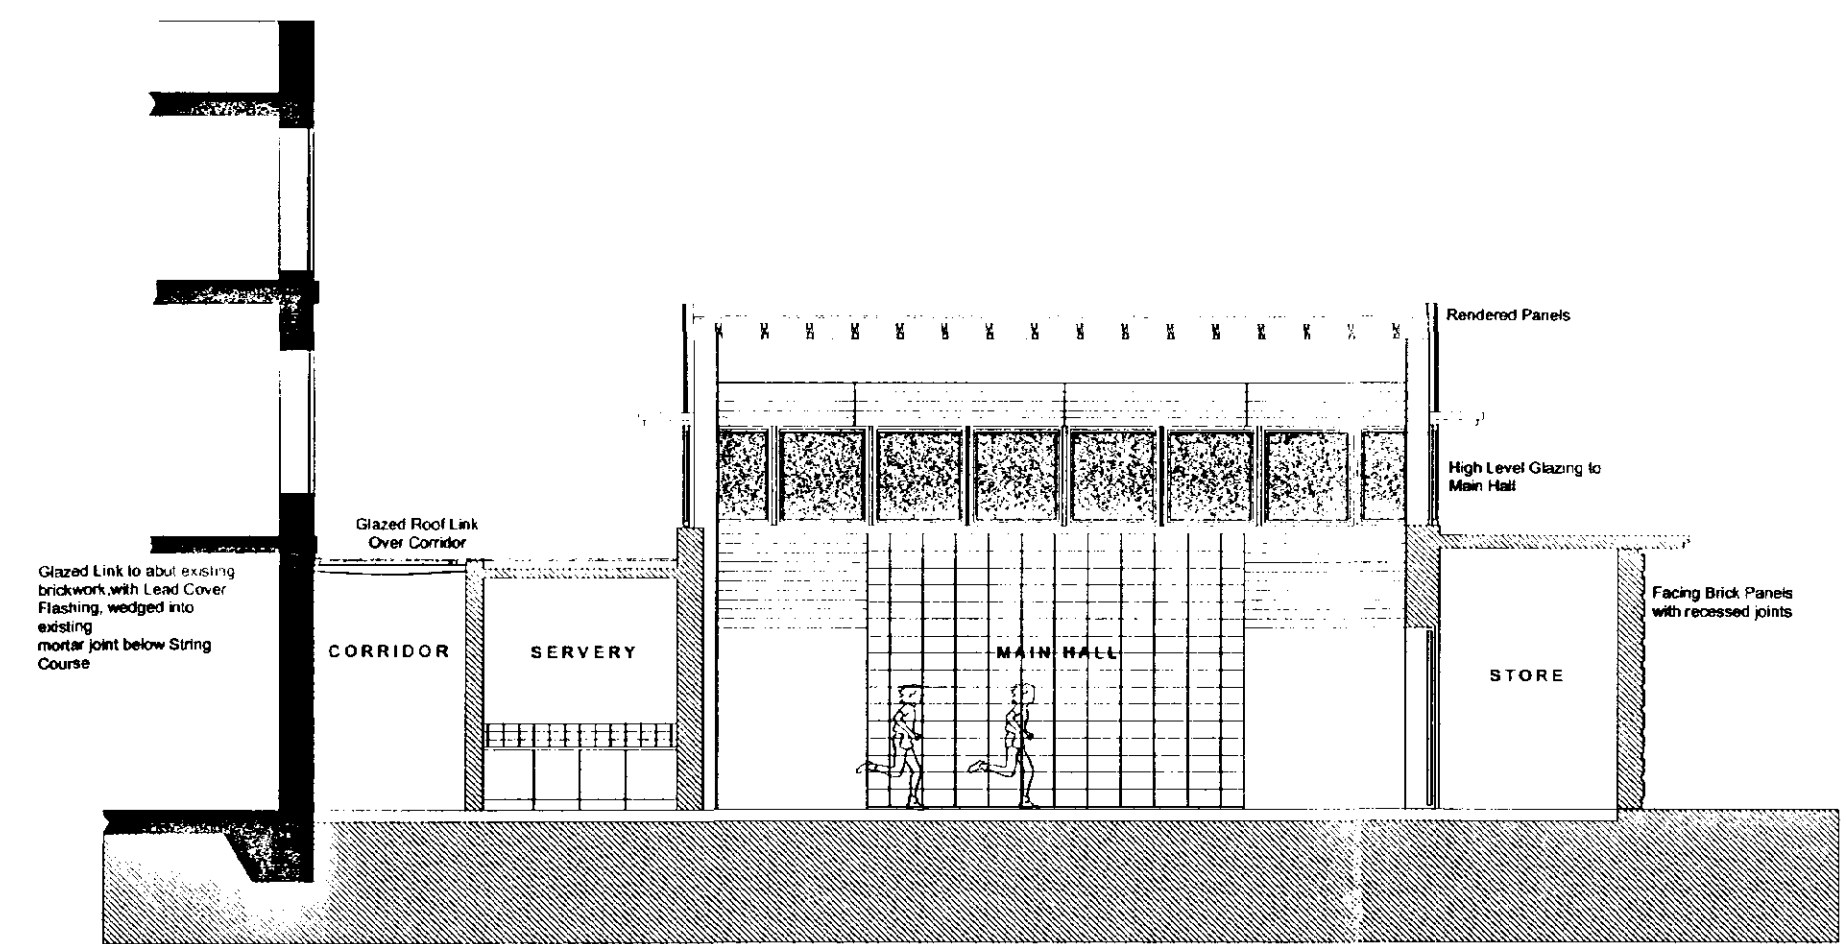

Section B B

DO NOT SCALE THIS DRAWING USE DIMENSIONS ONLY
VERIFY ALL DIMENSIONS ON SITE BEFORE COMMENCING ANY WORK OR SHOP DRAWINGS
INFORM THE ARCHITECT BEFORE ANY WORK STARTS IF THIS DRAWING EXCEEDS THE QUANTITIES IN ANY WAY

Revision	Date	
A	Jan 2003	Cedar Boarding Omitted, Brick course amended.

DRAWING ISSUE STATUS	REVISION N°	DATE	SIGNED
RISK ASSESSMENT UNDERTAKEN			
PLANNING APPLICATION N° 1			
PLANNING APPLICATION N° 2			
PLANNING CONSENT			
LISTED BLDG APPLICATION			
LISTED BLDG CONSENT			
DAC APPROVAL			
BLDG CONTROL APPLICATION			
BLDG CONTROL APPROVAL			
TENDER DOCUMENT			
CONTRACT DOCUMENT			

SHDC
Planning & Development

15 FEB 2003

0147/03

Ref 123456

AMENDED PLAN

Ref. 0147/03

CLIENT
Ayscoughfee School.

PROJECT
New School Hall
Ayscoughfee School.

TITLE
Proposed North East &
North West Elevation
Alternative Roofline

SCALE
1:100

DATE
31.08.2001

JOB N°
01.015


DRAWN
DF/ MSS

DRAWING N°
19A


The Old Swan
Great Bourton • Banbury
Oxfordshire • OX17 1QR
Tel: 01295 758101
Fax: 01295 750387
architects@acanthusclews.co.uk
www.acanthusclews.co.uk

DO NOT SCALE THIS DRAWING USE DIMENSIONS ONLY
VERIFY ALL DIMENSIONS ON SITE BEFORE COMMENCING ANY WORK OR SHOP DRAWINGS
INFORM THE ARCHITECT BEFORE ANY WORK STARTS IF THIS DRAWING EXCEEDS THE QUANTITIES IN ANY WAY

Revision	Date
A	Jan 2003 Brick Coursing Design Amended

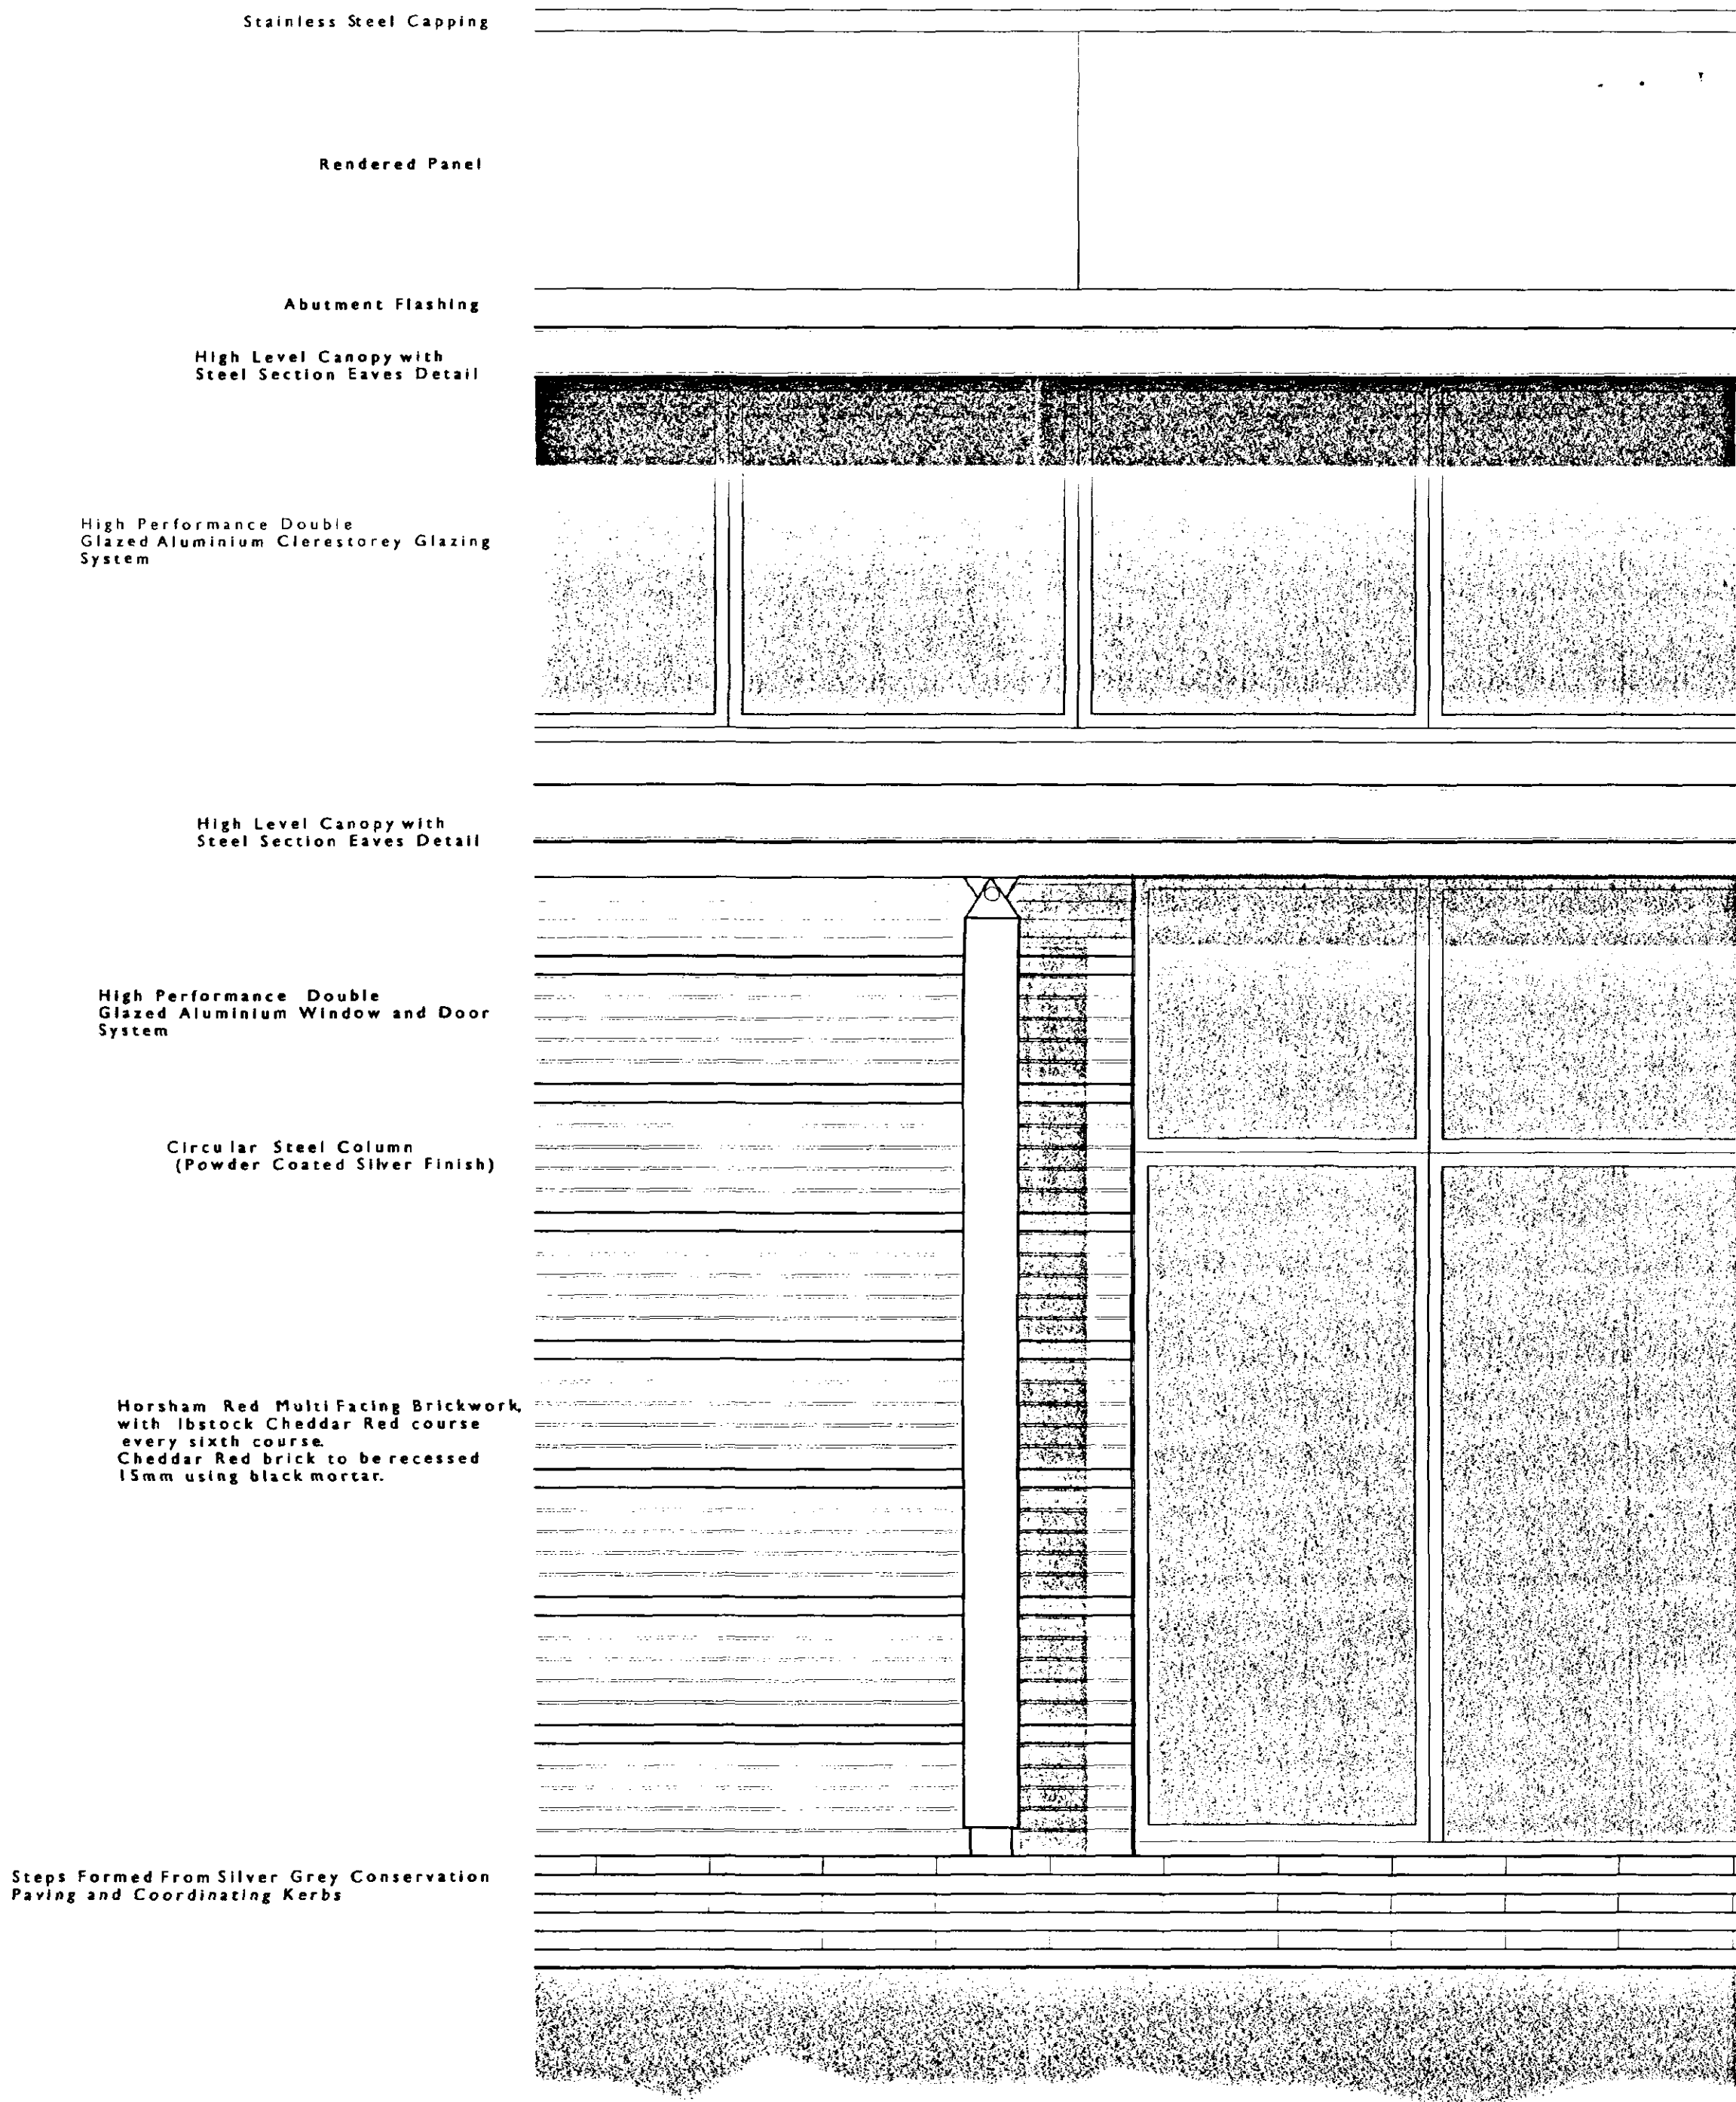

PART ELEVATION -SOUTH EAST 1:20

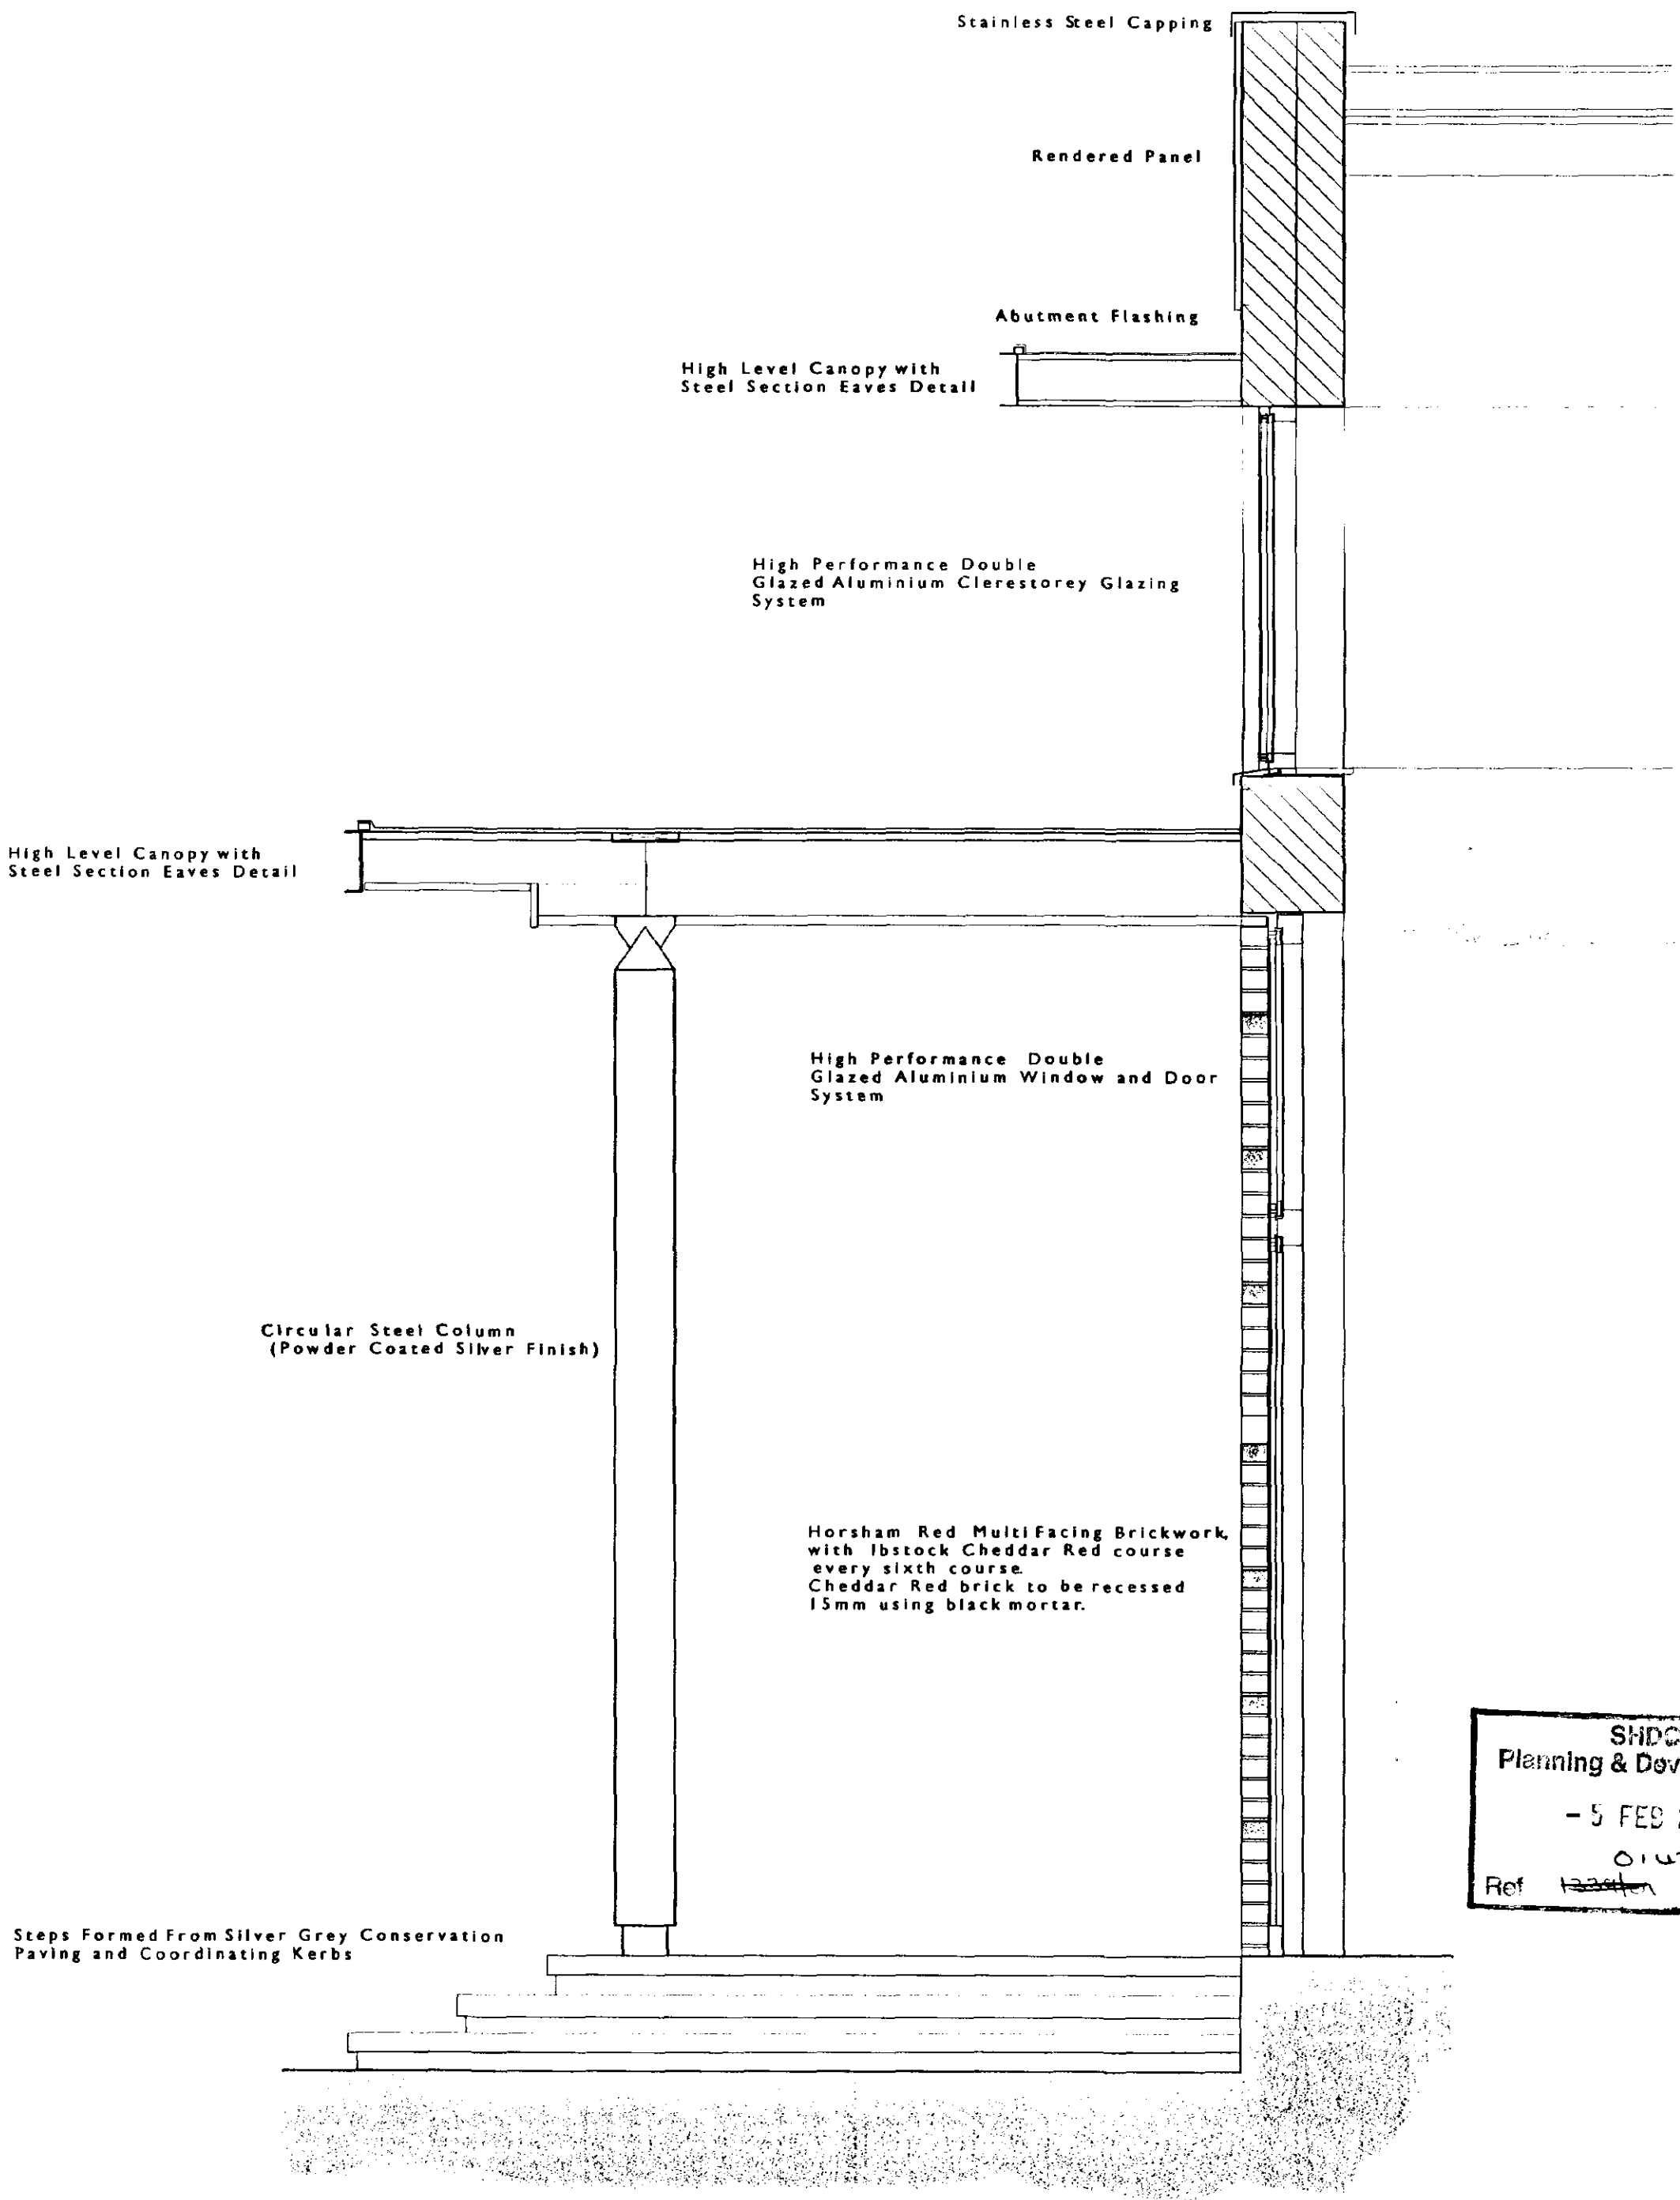

SCHEMATIC SECTION (Through South East Elevation) 1:20

DRAWING ISSUE STATUS	REVISION N°	DATE	SIGNED
RISK ASSESSMENT UNDERTAKEN			
PLANNING APPLICATION N° 1			
PLANNING APPLICATION N° 2			
PLANNING CONSENT			
LISTED BLDG APPLICATION			
LISTED BLDG CONSENT			
DAC APPROVAL			
BLDG CONTROL APPLICATION			
BLDG CONTROL APPROVAL			
TENDER DOCUMENT			
CONTRACT DOCUMENT			

SHDC
Planning & Development
- 5 FEB 2003
Ref 12244

AMENDED P
Ref. AH

CLIENT
Ayscoughfee School

PROJECT
New School Hall
Ayscoughfee School

TITLE
Part Elevation and Section
South East Elevation

SCALE 1:20	DRAWN mss
DATE June 2002	DRAWING N° 20A
JOB N° 01.015	



Acanthus
Clews
architects

The Old Swan
Great Bourton • Banbury
Oxfordshire • OX17 1QR
Tel: 01295 758101
Fax: 01295 750387
architects@acanthusclews.co.uk
www.acanthusclews.co.uk