


ENTRANCE ELEVATION

ELEVATION TO CAR PARK

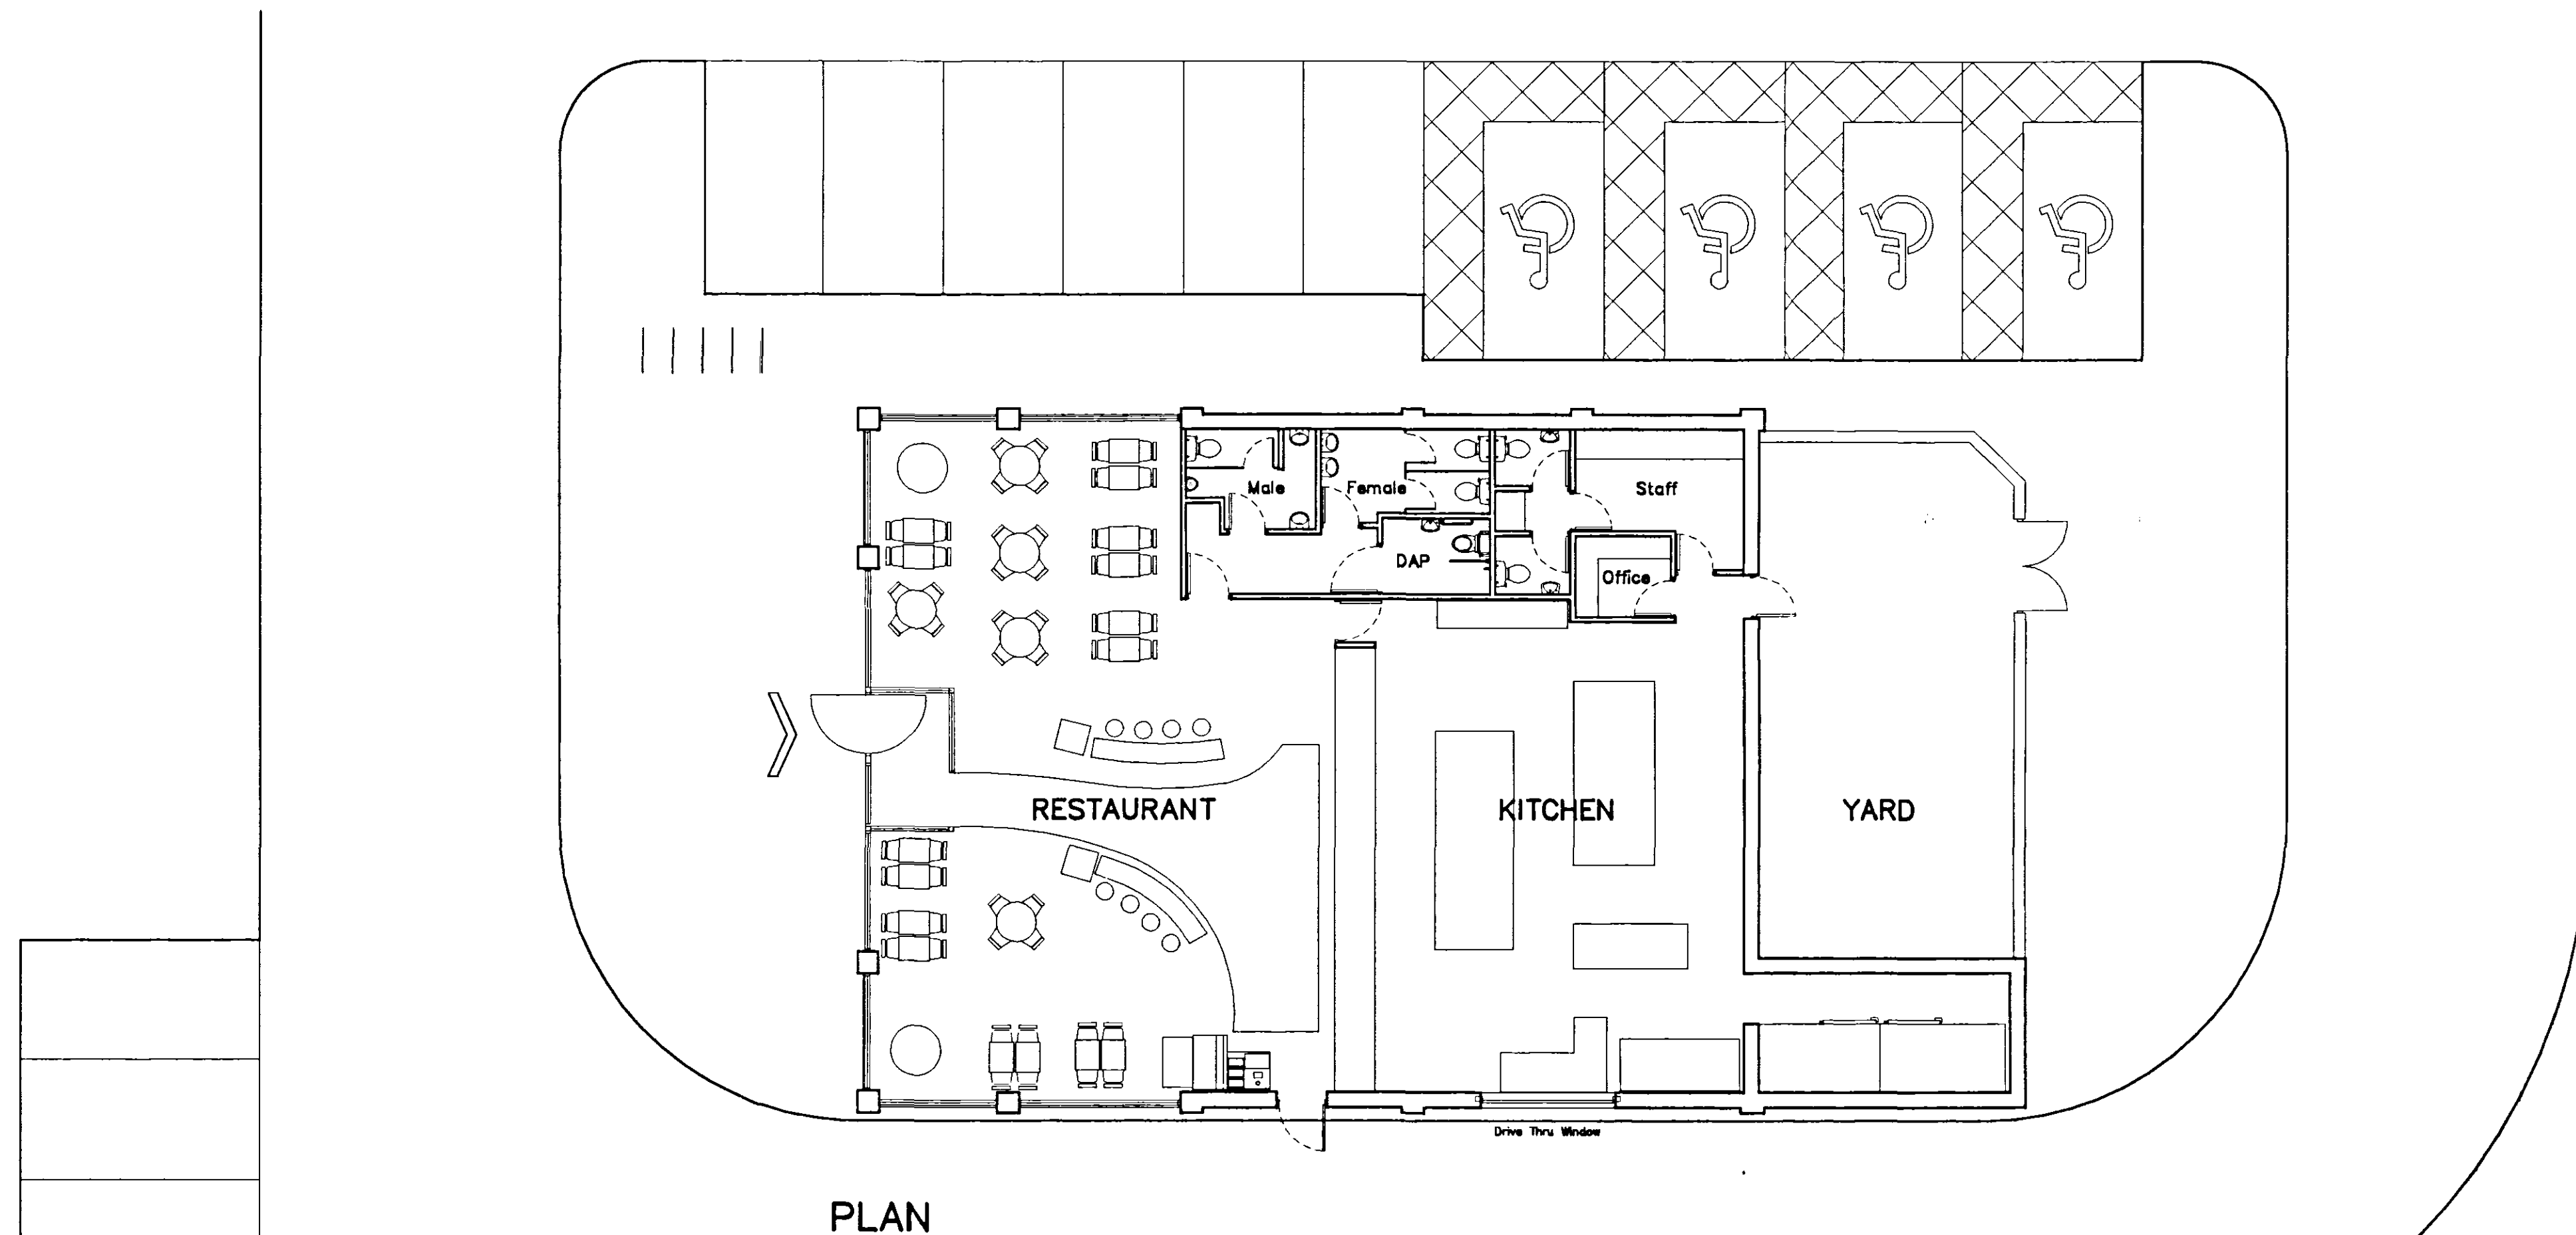

PLAN



ELEVATION TO ROAD

REAR ELEVATION

Rev.
 Planning & Development
 - 4 FEB 2004
 Ref: 147/04

Not an
 CIRCULAR

		Architects and Planning Supervisors 1 De Montfort Square Leicester LE1 7ER Tel: (0116) 255 6405 Fax: (0116) 254 3487 E-Mail: adwptners@aol.com	
		Client JOHN H KING (SECURITIES) Ltd	Project DEVELOPMENT SITE A16/A151 INTERSECTION SPALDING
Subject RESTAURANT - Plan & elevations	Scale 1:500 A1	Date January 2004	Job No. 99247
Dwg No. 54	Rev. 1	Rev. 1	Rev. 1