



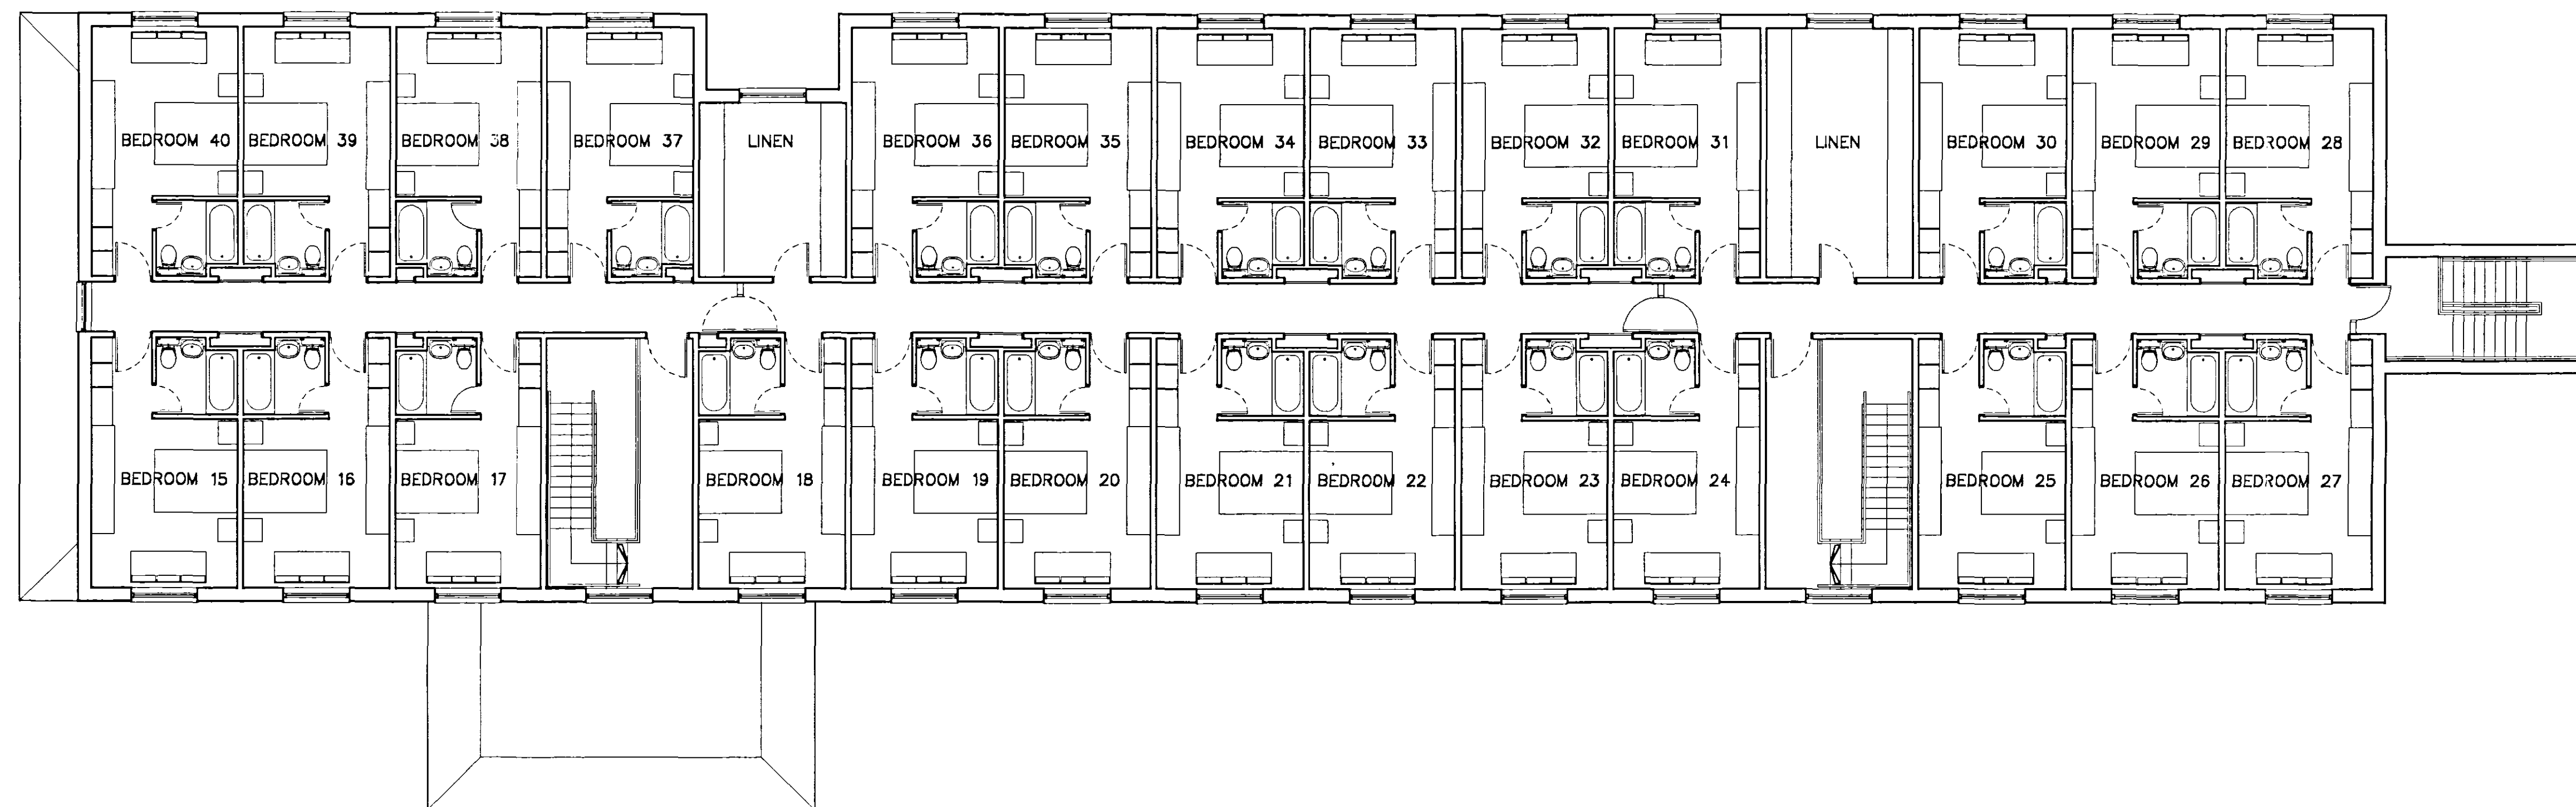

FIRST FLOOR PLAN

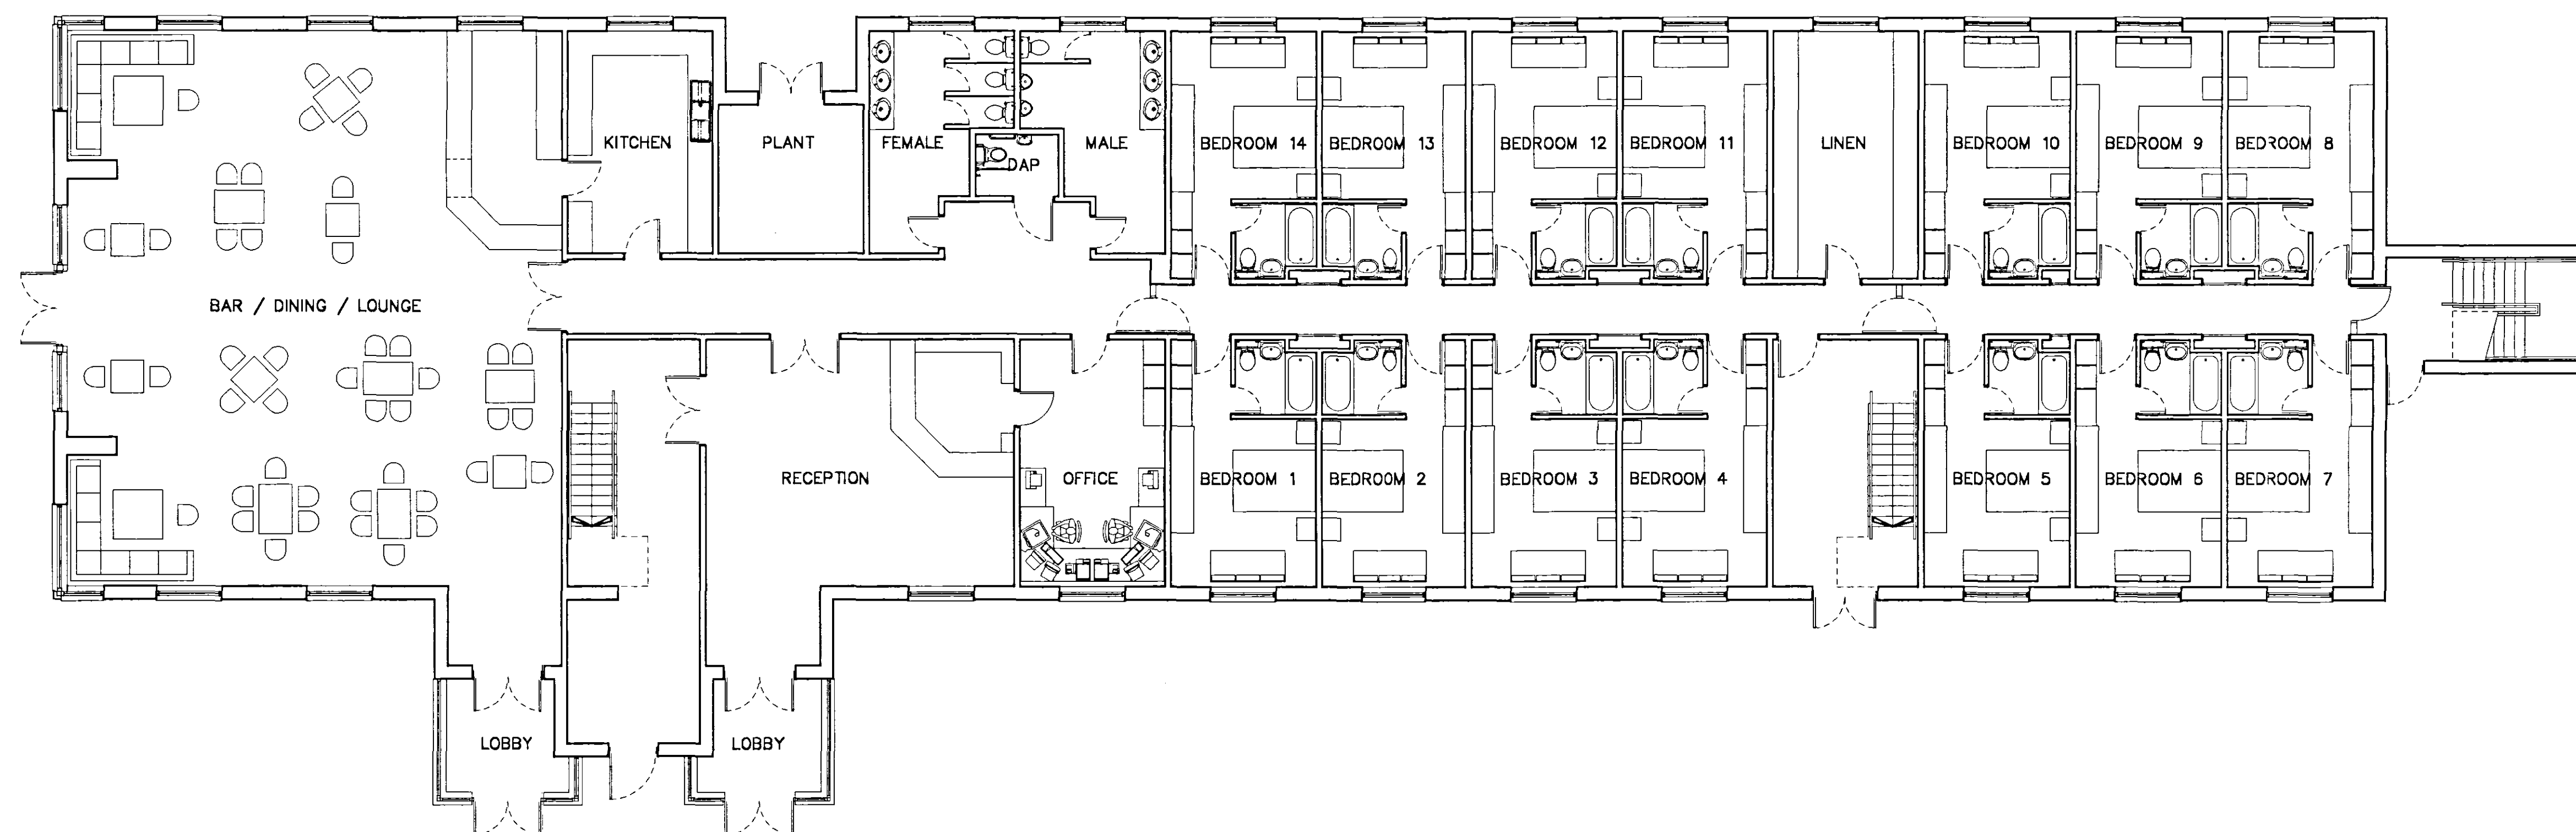

GROUND FLOOR PLAN

SHD
 Planning & Development
 - 4 FEB 2004
 Ref: 147/04

SUPERIMPOSED
 Retain

ADW Architects and Planning Supervisors 1 De Montfort Square Leicester LE1 7ER Tel: (0116) 255 0405 Fax: (0116) 254 3487 E-Mail: adwptnrs@aol.com	
Client	JOHN H KING (SECURITIES) Ltd
Project	DEVELOPMENT SITE A16/A151 INTERSECTION SPALDING
Subject	HOTEL - Plans
Scale	1:1000 A1
Date	January 2004
Job No	99247
Dwg No	51
Rev	A