




MAIN ENTRANCE ELEVATION

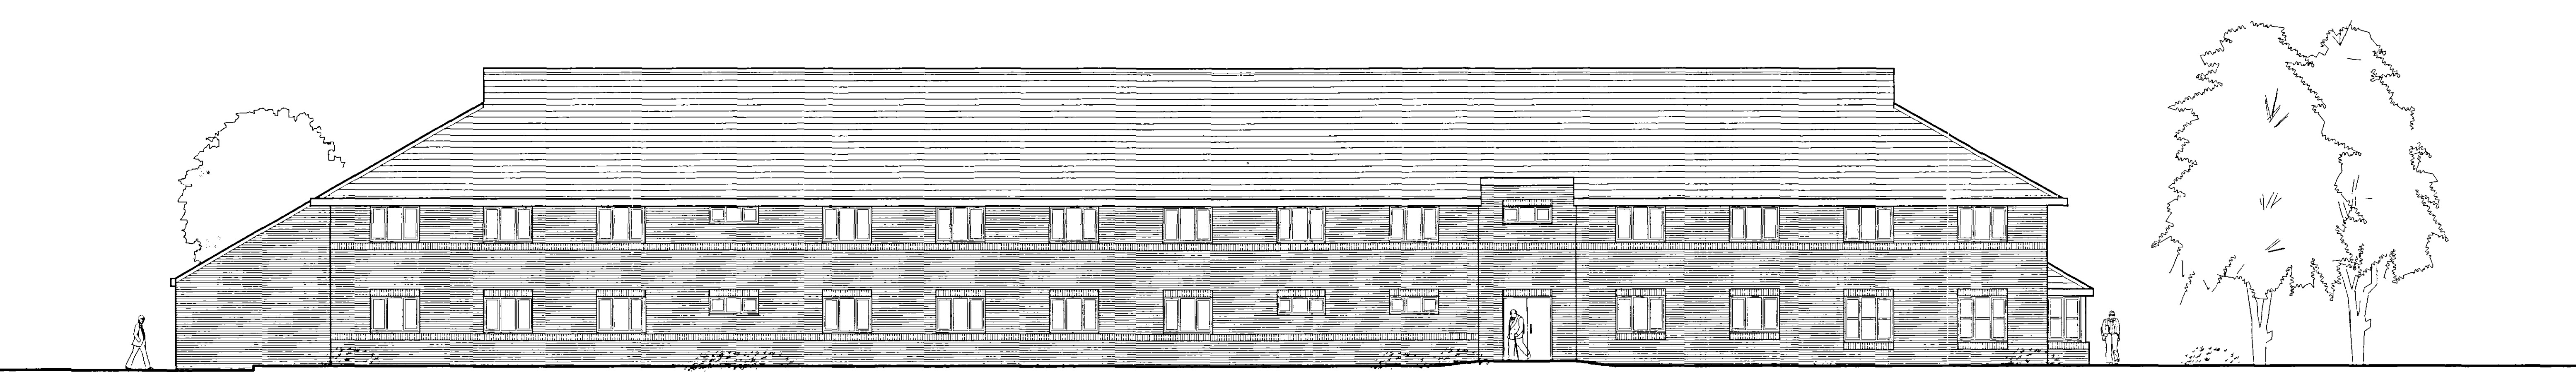

REAR ELEVATION

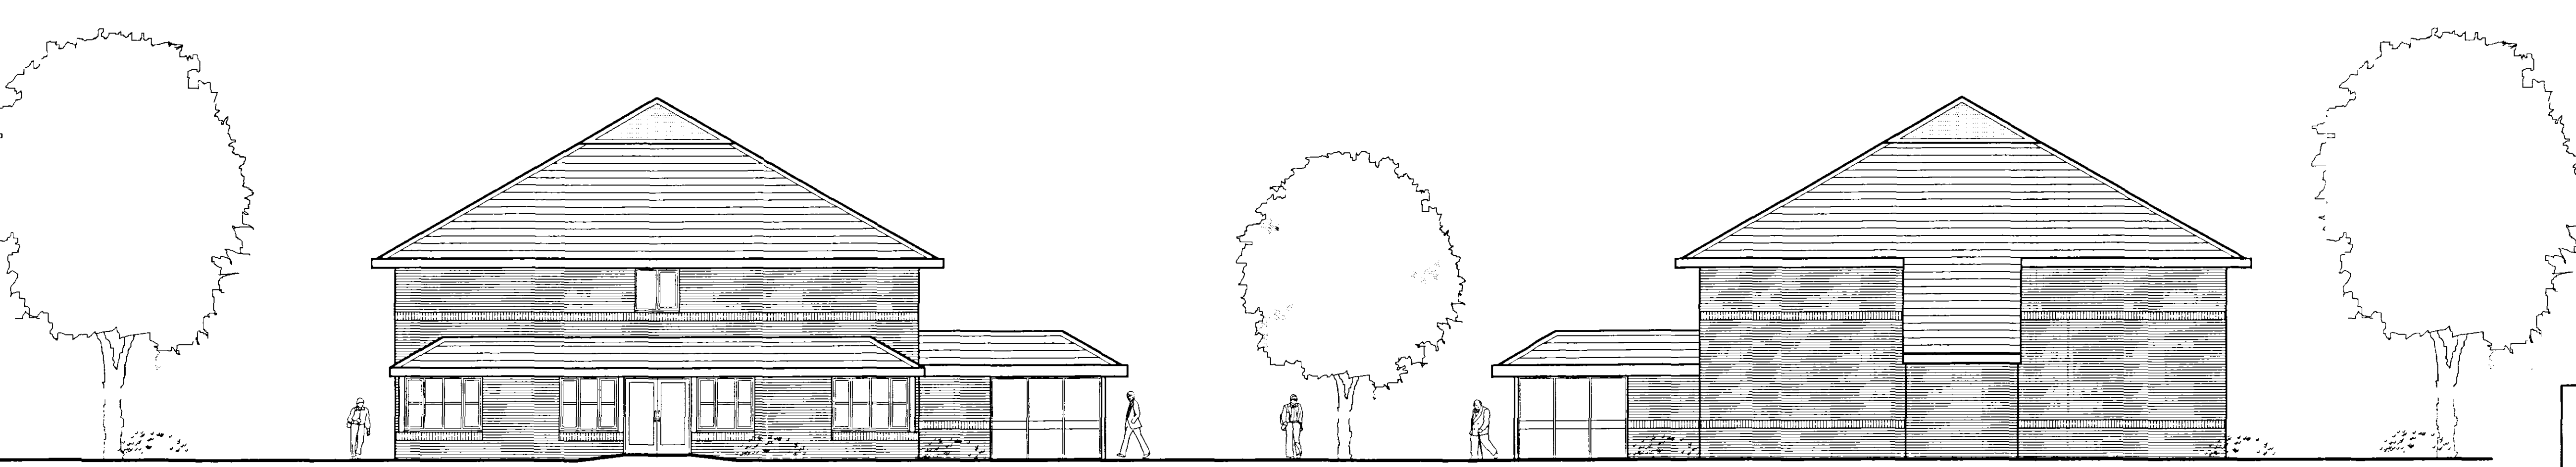

SIDE ELEVATION

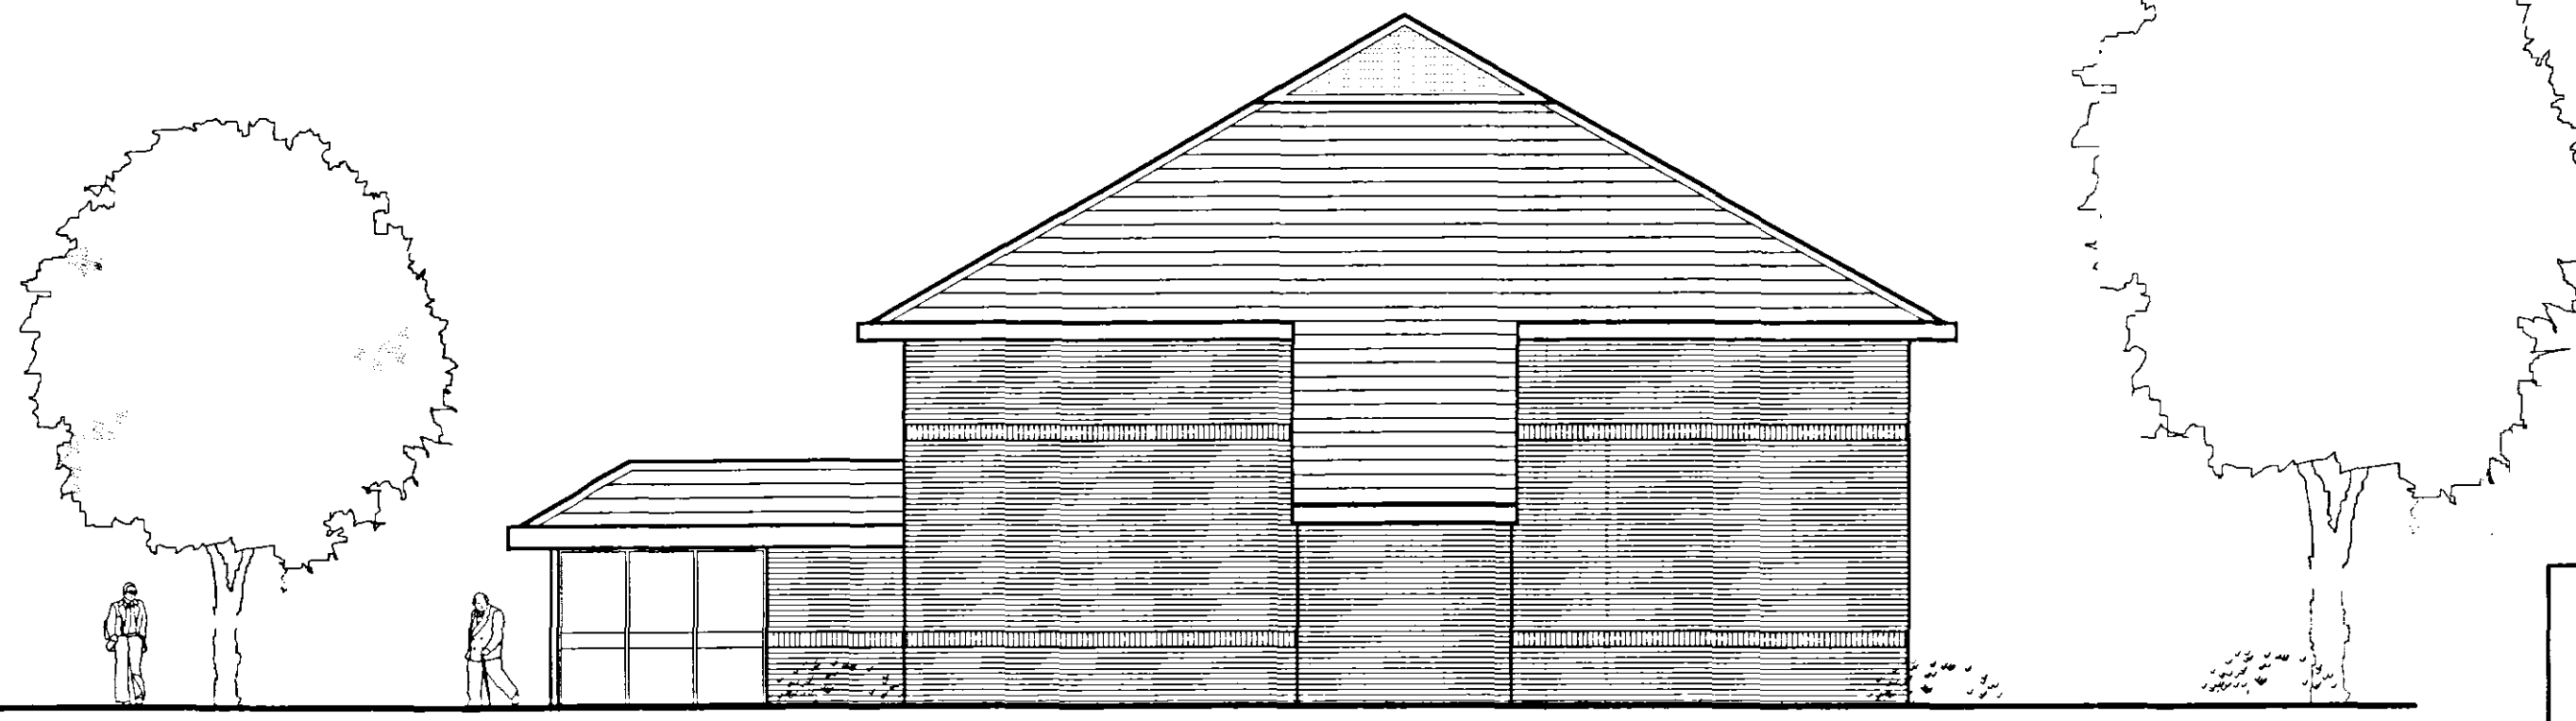

SIDE ELEVATION

8000
 Planning & Development
 - 4 JUL 2004
 Ref 147/04

SUPERSEDED
 Action

ADW
 PARTNERSHIP
 Architects and Planning Supervisors
 1 De Montfort Square Leicester LE1 7ER
 Tel: (0116) 255 6405 Fax: (0116) 254 3487
 E-Mail: adwptnrs@aol.com

Client JOHN H KING (SECURITIES) Ltd		Project DEVELOPMENT SITE A16/A151 INTERSECTION SPALDING	
Subject HOTEL - Elevations	Scale 1:1000 A1	Date January 2004	Rev A
Job No 99247	Dwg No 52	Rev A	