



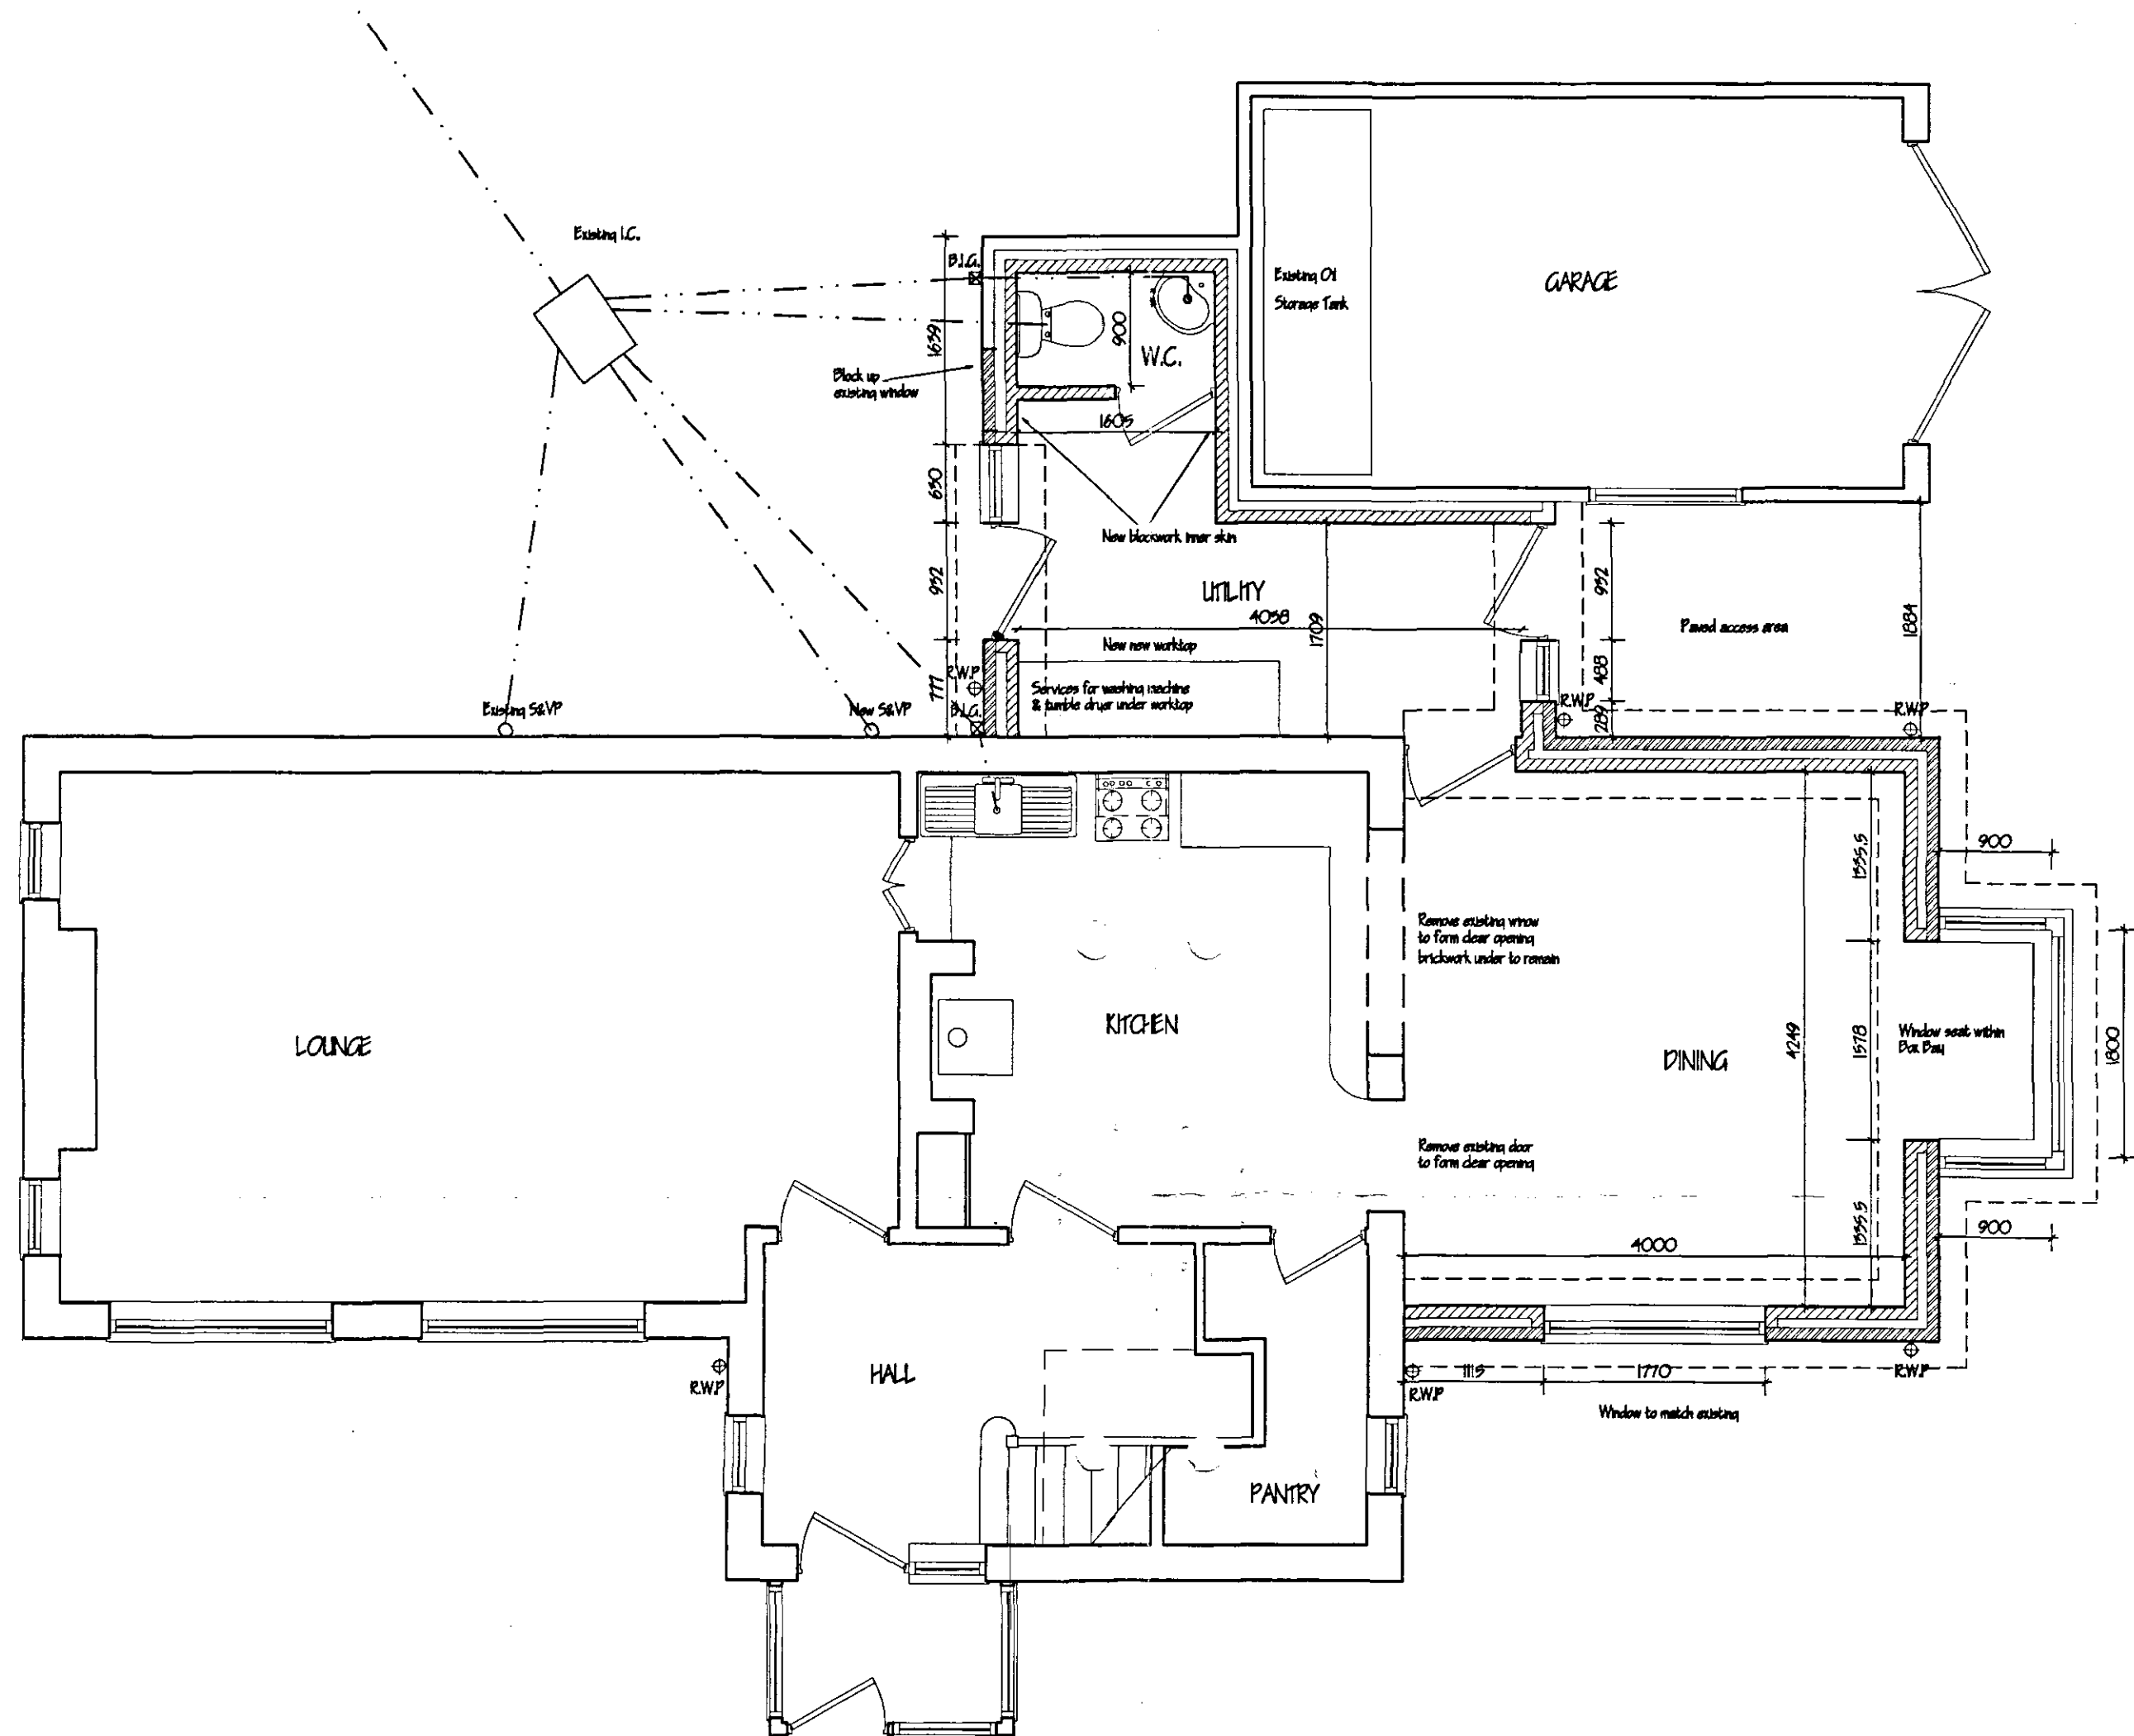

PROPOSED GROUND FLOOR PLAN 1:50

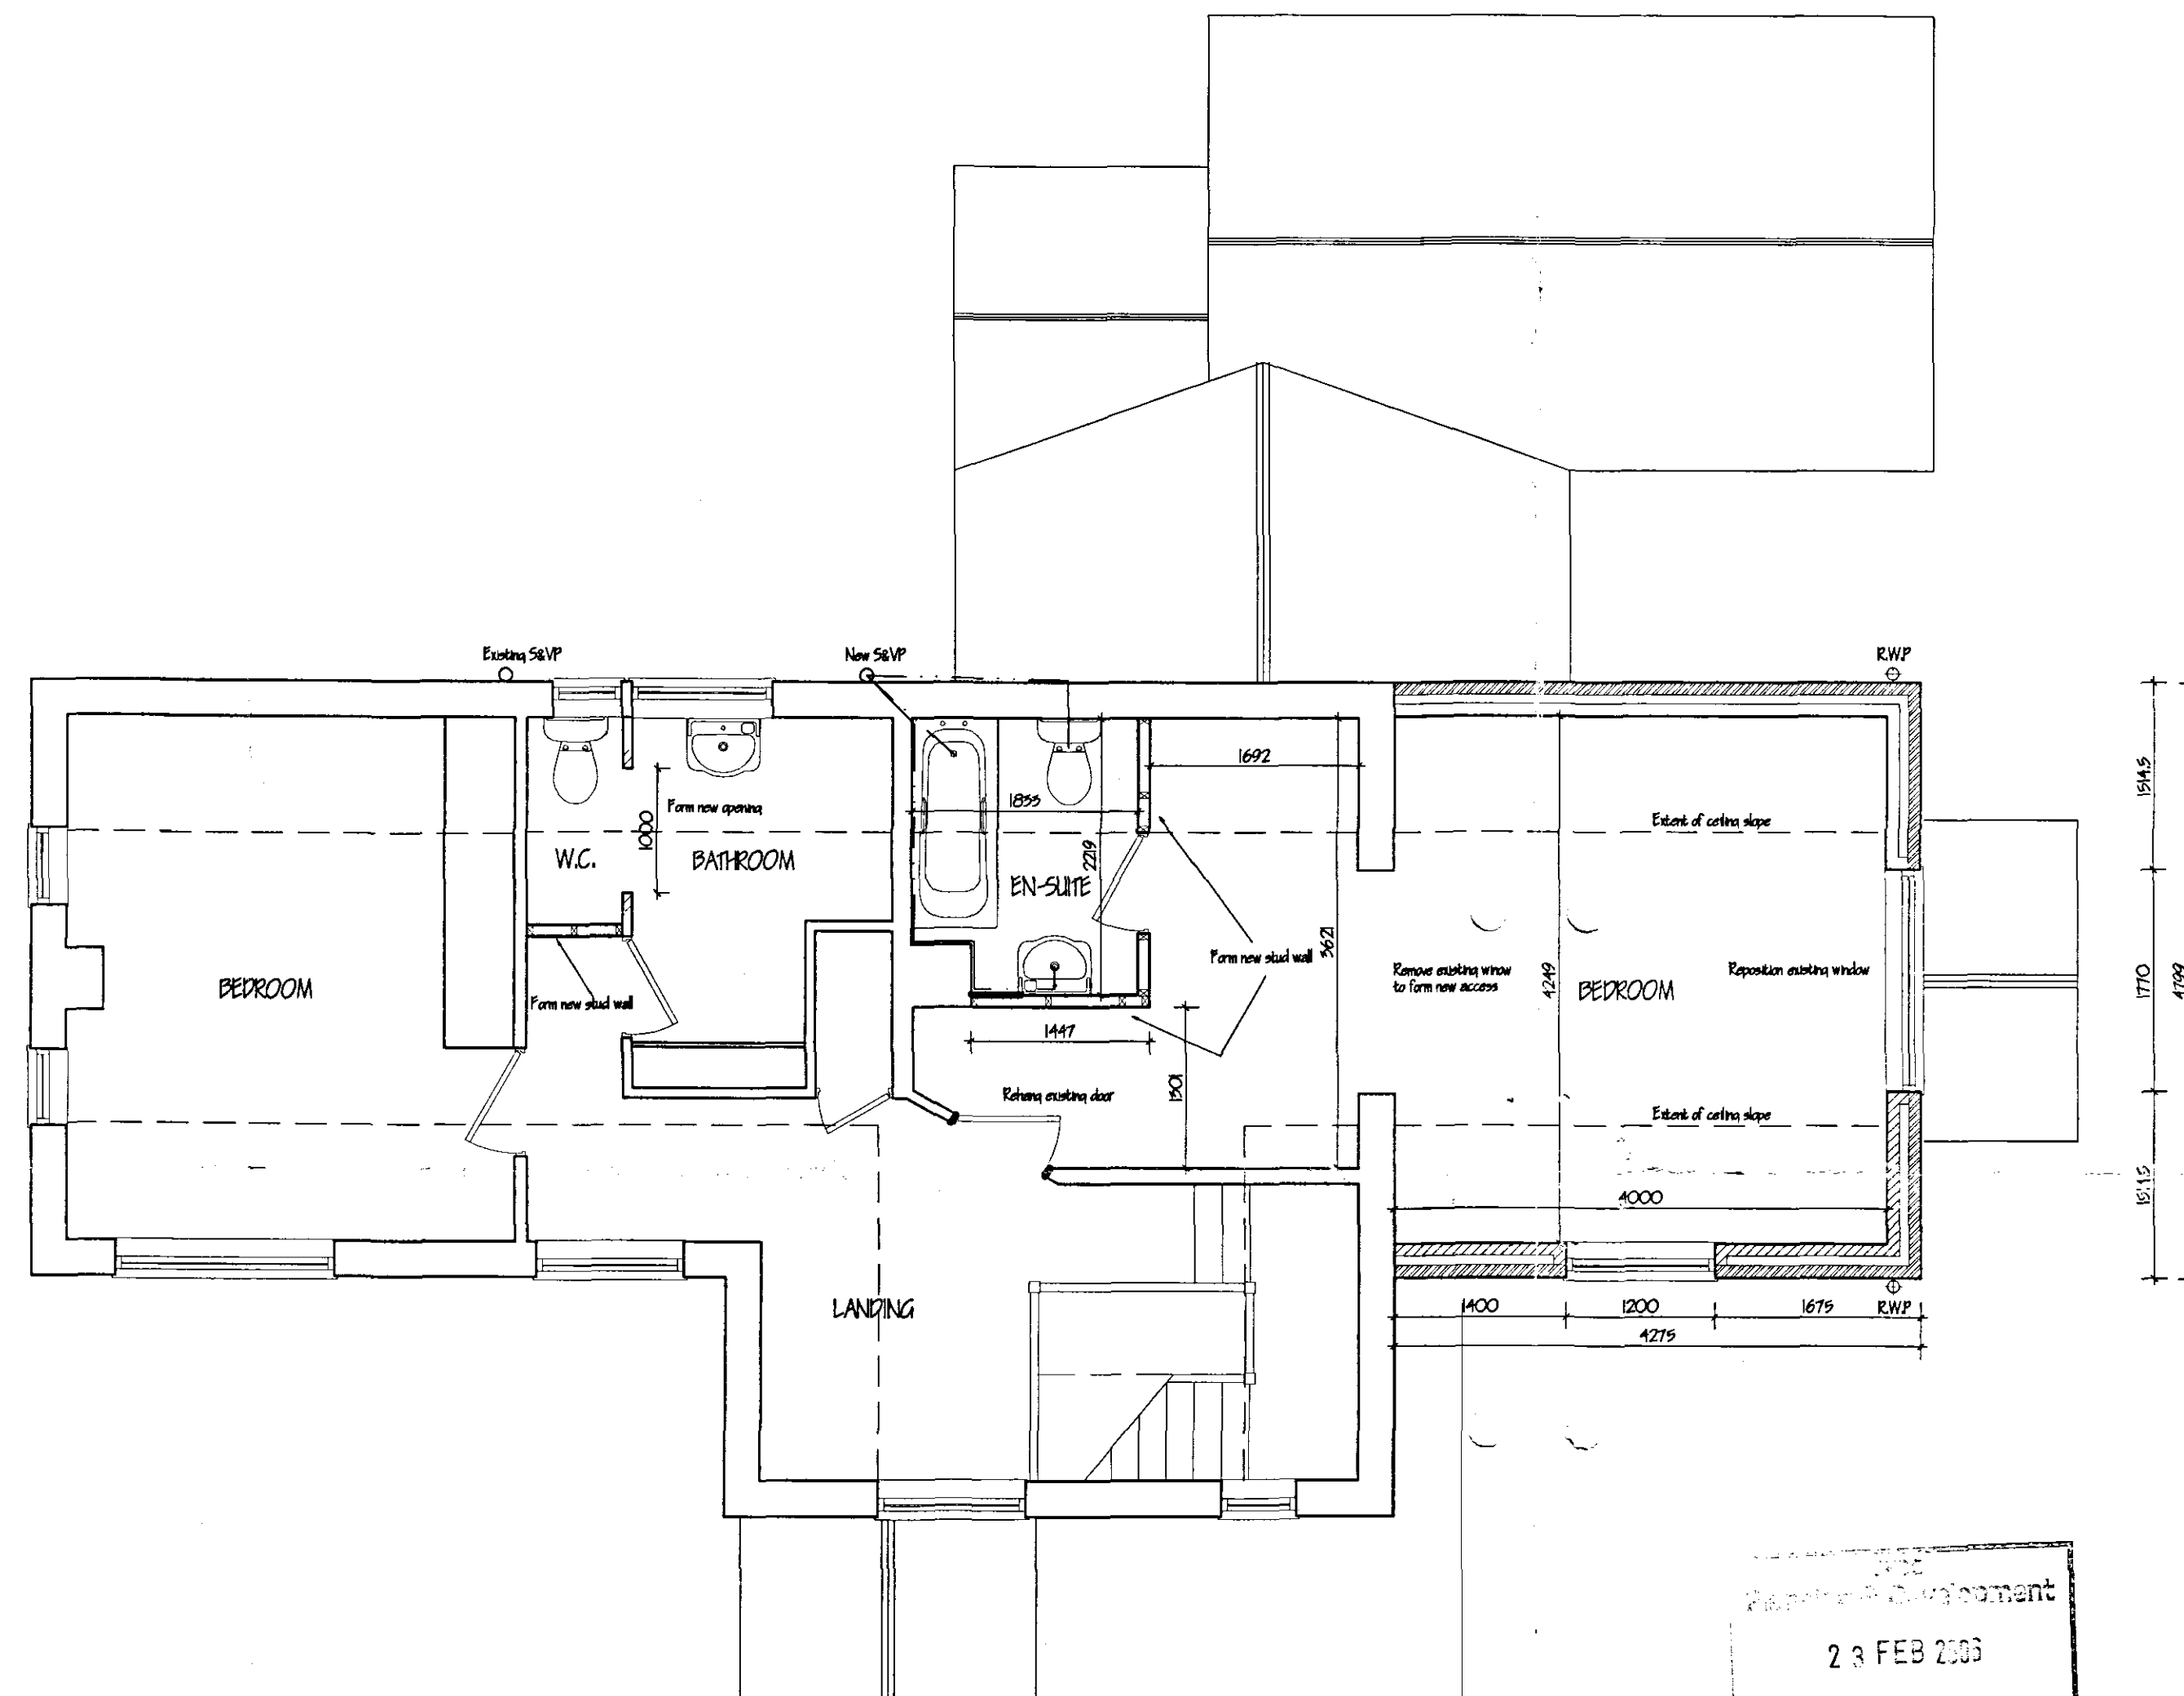

PROPOSED FIRST FLOOR PLAN 1:50

23 FEB 2006
0147/06

AMENDED PLAN
Ref. A/1

ref.	revision	date
A	Owner added - Planning Requirement	20/2/06

G. R. MERCHANT
I.E.N.O. AMICE FI.WO
ARCHITECTURAL, STRUCTURAL
AND LAND DRAINAGE
CONSULTANTS
Unit 4, Wrights Mews
12A Park Road, Holbeach,
Spalding, Lincs. PE12 7EZ
Tel: 01405 430000
Fax: 01405 435744
E-Mail: G. R. Merchant @ Merchant. FB.
Co. UK

Project
PROPOSED EXTENSION
39 HALMERGATE
SPALDING

Client
MR & MRS C PRYKE

Drawing
PROPOSED PLANS

Job Ref.
1295/05

Drawing No.
02A

Date
JAN 2006

Drawn
SLB

Scales
AS NOTED

DO NOT SCALE FROM THIS DRAWING
This drawing is copyright and may not be altered, traced, photographed or used for any other purpose other than that for which it is issued. The Client/Contractor is to check all dimensions on site and report any discrepancies to the Architect. All details shown on this drawing including foundations are based upon typical site conditions related to the area. No responsibility can be accepted for abnormal conditions which may be discovered during construction unless reported to the Architect so that design amendments may be considered. Site soil surveys are recommended in respect of foundations to establish specific site conditions before foundation work is undertaken. This drawing is limited to the amount of information contained and does not purport to contain a full specification of the works. It is solely for the purpose of obtaining Planning / Building Regulation approval. This drawing must not be used as a contract document alone. The works will not be executed or inspected on site by G.R. Merchant or any representative thereof. It is the client or their appointed agents responsibility to control workmanship, substitution of materials, adherence to specification, selection of correct size and materials to be used unless otherwise stated and all components and materials etc. to be used fixed and installed etc. in strict accordance with manufacturers instruction and relevant code of practice. Materials shall conform to appropriate British standards specification or BS4 certification or European code equivalent. The Employer / Client shall ensure that the selected contractor is competent with and adopts all measures necessary to achieve compliance with Health and Safety legislation for Building and Work in place. The Employer / Client is advised that should the works need to comply with the Construction Design and Management Regulations an independent Planning Supervisor will be required. The works shall comprise of all that is shown on the drawing and details. Work that may not specifically be shown but may be reasonably inferred as necessary to carry out the works shall be deemed to be included. It is the client / and owners responsibility to be aware of the Party Wall etc. Act 1996 when building in close proximity to adjoining neighbour boundaries.