



24 FEB 2011


Ref: 0147-11

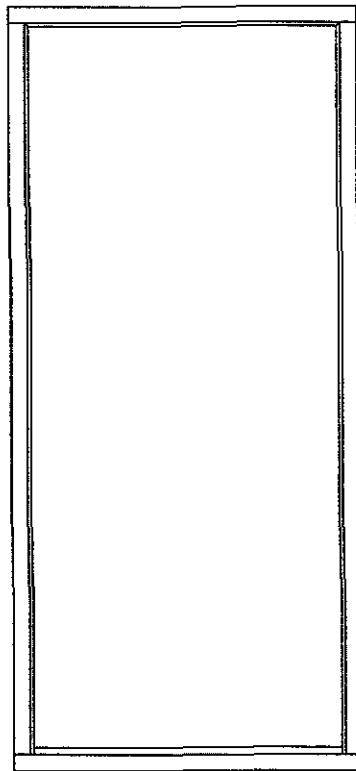


REPLACEMENT FRAMES

 

Black ironwork
door handles
and letter box

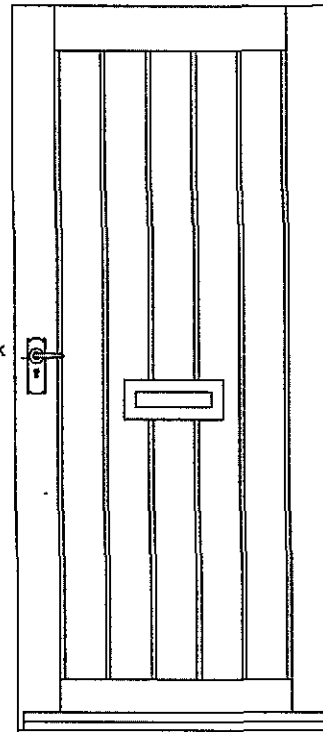

FRONT DOOR

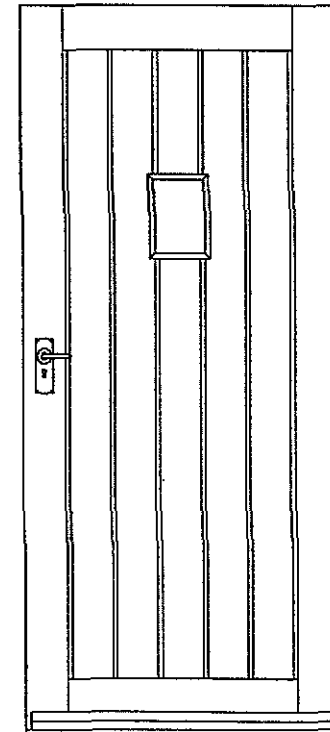

Small vision
panel with
obscured glass

BACK DOOR

PROJECT

REPLACEMENT OF THE DOORS AT THE SQUARE,
CHURCH STREET, SPALDING

DATE

22nd FEB 2011

DRAWN

K. POTTER


SCALE

1:20

DRAWING No.

JOB No.

SHDC
Planning & Development
 24 FEB 2011
 Ref: 0147-11

 


PROJECT	DATE	SCALE	JOB No.
REPLACEMENT OF THE DOORS AT THE SQUARE, CHURCH STREET, SPALDING DOOR CONSTRUCTION DETAIL	22nd FEB 2011	1:5	
	DRAWN K. POTTER	DRAWING No.	



SHDC 10
Planning & Development
 24 FEB 2011
 Ref: 0147-11

PROJECT	DATE	SCALE	JOB No.
REPLACEMENT OF THE DOORS AT THE SQUARE, CHURCH STREET, SPALDING CENTRAL BLOCK, SOUTH ELEVATION	22nd FEB 2011	1:100	
	DRAWN	DRAWING No.	
	K. POTTER		

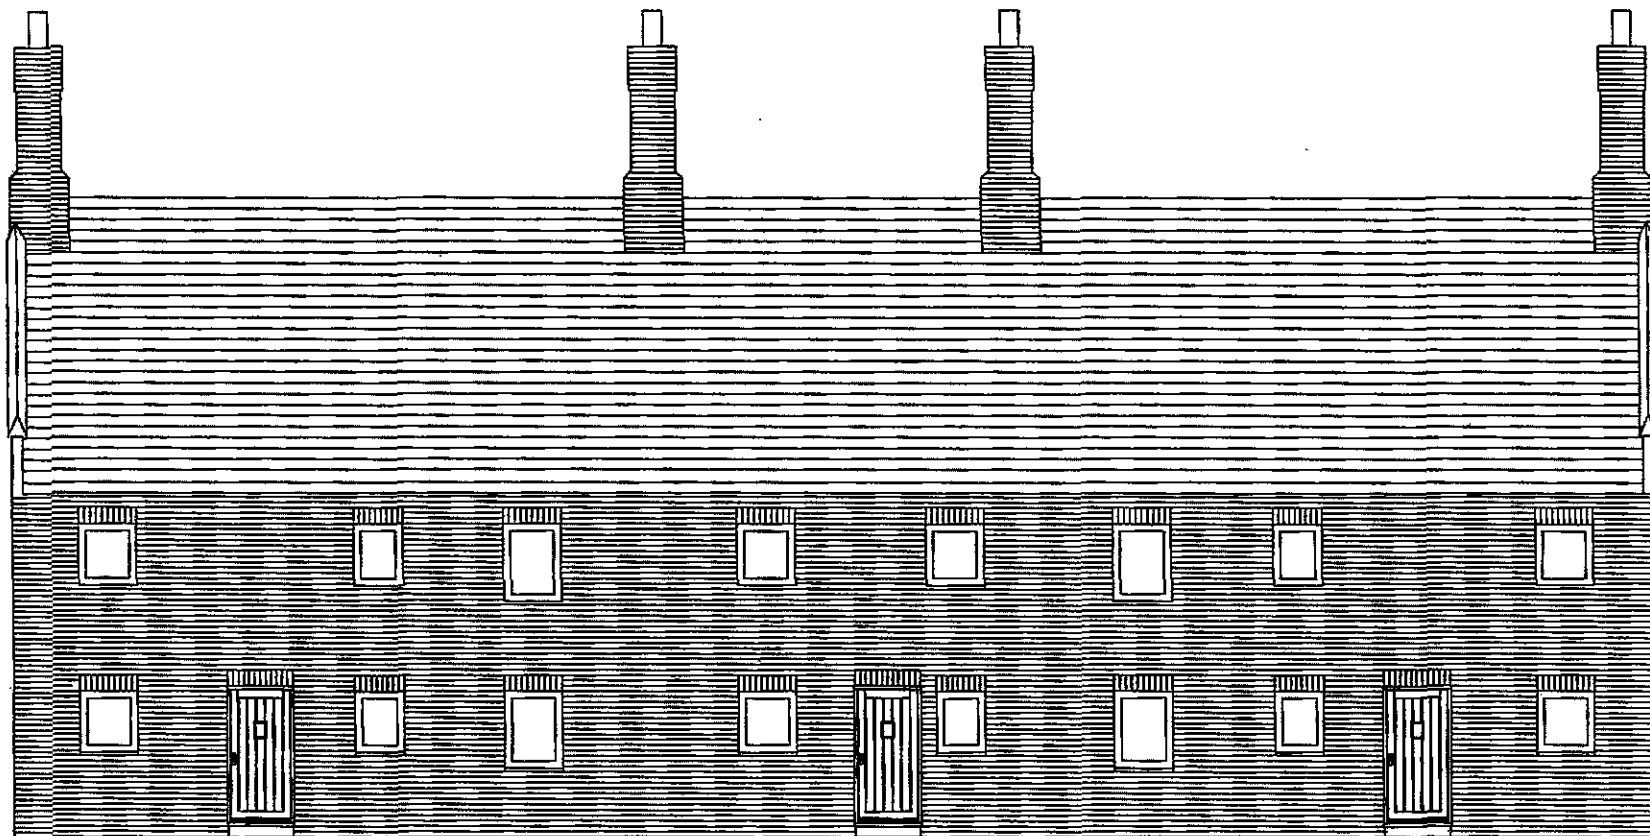

11

9 SHDC
Planning & Development

7

24 FEB 2011

Ref: 0147-11



Property Services
South Holland District Council
Council Offices
Priory Road
Spalding
Lincs. PE11 2XE

Tel: (01775) 761161
Fax: (01775) 761048

PROJECT

REPLACEMENT OF THE DOORS AT THE SQUARE,
CHURCH STREET, SPALDING
CENTRAL BLOCK, NORTH ELEVATION

DATE

22nd FEB 2011

DRAWN

K. POTTER

SCALE


1:100

DRAWING No.

JOB No.


Antique Ironwork

Postal Knockers. Letter Plates, Cylinder Latch Covers & Pulls
Bolts and Nuts included where necessary

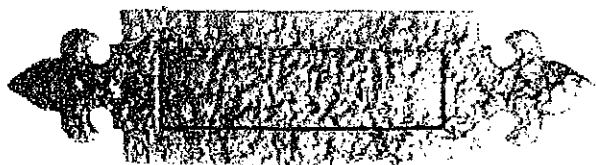

1073

Outside measure 12" x 3" 304mm x 76mm
Opening 6" x 1 1/2" 152mm x 38mm
Outside measure 14 1/2" x 3 1/2" 362mm x 88mm
G.P.O. Opening 8" x 1 1/2" 203mm x 44mm
Outside measure 16 1/2" x 3" 419mm x 76mm
Opening 10 1/2" x 1 1/2" 260mm x 38mm

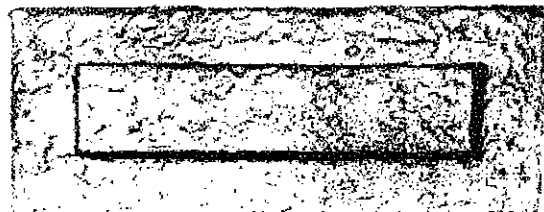


1083

Outside measure 8" x 3" 203mm x 76mm
Opening 5 1/2" x 1 1/2" 139mm x 38mm
Outside measure 10 1/2" x 4 1/2" 266mm x 108mm
Opening 8" x 1 1/2" 203mm x 44mm
Outside measure 13 1/2" x 4" 349mm x 102mm
Opening 9 1/2" x 2 1/2" 248mm x 57mm
Outside measure 13 1/2" x 5" 349mm x 127mm
Opening 11" x 2 1/2" 279mm x 63mm

SHDC
Planning & Development

24 FEB 2011

Ref: 0147-11

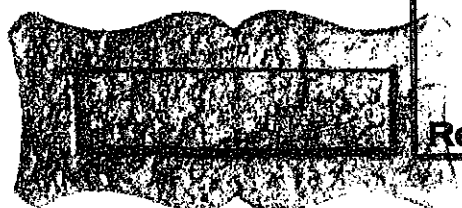


962

Outside measure 9" x 4" 228mm x 101mm
Opening 6 1/2" x 1 1/2" 171mm x 41mm



1324

Outside measure 9" x 3" 228mm x 76mm
Opening 6 1/2" x 1 1/2" 155mm x 41mm
Outside measure 10 1/2" x 4" 267mm x 102mm
Opening 8" x 1 1/2" 203mm x 45mm

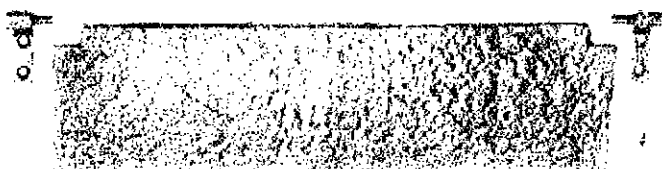

1100


10" x 3 1/2"
250mm x 80mm

1102

12" x 3 1/2"
304mm x 80mm

1103

14" x 4"
355mm x 101mm

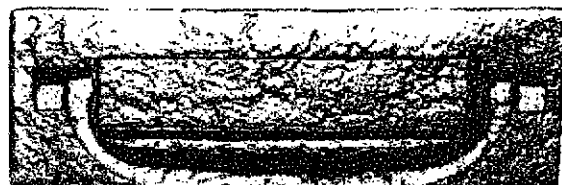


1963

Outside measure 11 1/2" x 4 1/2" 295mm x 108mm
Opening 8" x 1 1/2" 203mm x 44mm



967

Outside measure
12 1/2" x 3" 317mm x 76mm
Opening
5 1/2" x 1 1/2" 139mm x 38mm

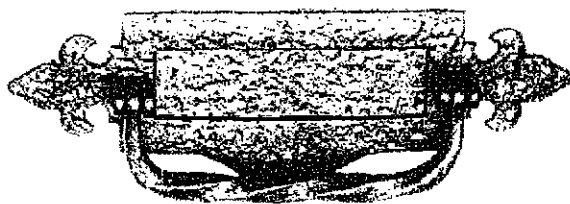

1085

Outside measure 12" x 4" 304mm x 101mm
Opening 5 1/2" x 1 1/2" 139mm x 38mm
Outside measure 14 1/2" x 4 1/2" 362mm x 104mm
G.P.O. Opening 8" x 1 1/2" 203mm x 44mm



1484

2 1/2" x 2 1/2"
63mm x 57mm



1498

2 1/2" x 2 1/2"
58mm x 58mm



1485

3 1/2" x 2"
89mm x 51mm



1486

5" x 2 1/2"
127mm x 63mm



1487

5" x 2 1/2"
127mm x 63mm



1233

Outside measure
12 1/2" x 2 1/2" 311mm x 57mm
Opening
5 1/2" x 1 1/2" 133mm x 28mm


24 FEB 2011

Ref:


0147-1/

Antique Ironwork


Lever Door Handles can be made Lock, Latch or Bathroom where feasible (All Spring Loaded)

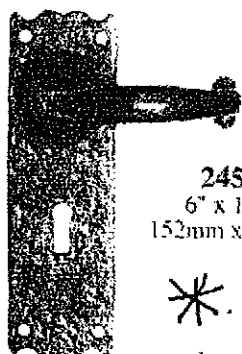


2451
6" x 1 1/2"
152mm x 47mm

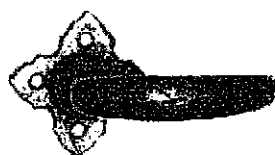


2471
Plate 2" x 2"
50mm x 50mm

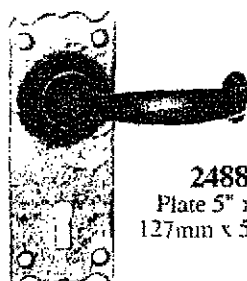


2488
Plate 5" x 2"
127mm x 50mm

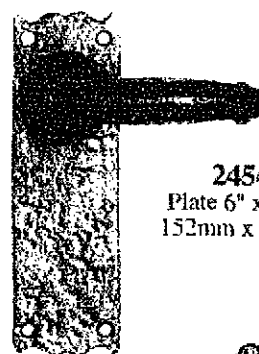


2454
Plate 6" x 1 1/2"
152mm x 47mm

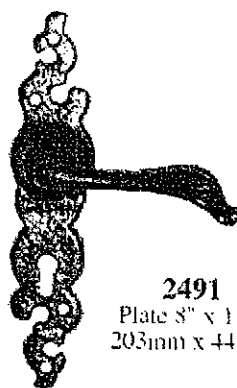


2491
Plate 8" x 1 1/2"
203mm x 44mm

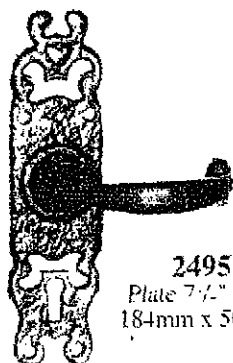

2495
Plate 7 1/2" x 2"
184mm x 50mm

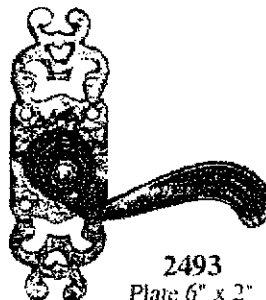


2493
Plate 6" x 2"
152mm x 50mm

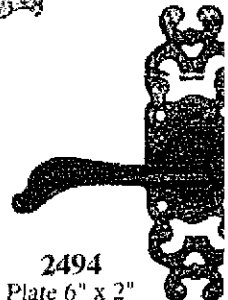


2494
Plate 6" x 2"
152mm x 50mm


Euro Lock Plates 3-Way Locking System

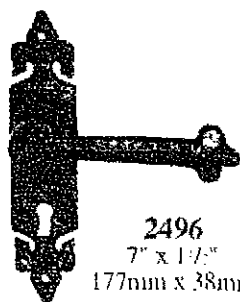

2496
7" x 1 1/2"
177mm x 38mm

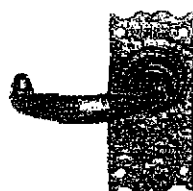


2520
Plate 4 1/2" x 2"
108mm x 50mm

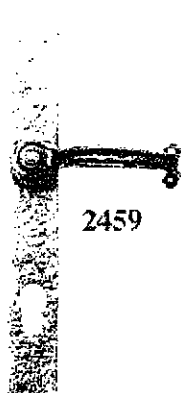


2459



2460

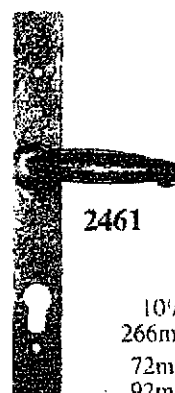

2461

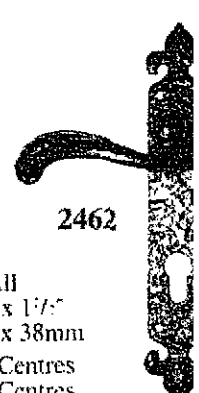

2462

All
10 1/2" x 1 1/2"
266mm x 38mm
72mm Centres
92mm Centres

Escutcheons



1501M



1502M



1503M



1504M



1494



1493



1064
3 1/4" 82mm



1402



1401
Euro



1400
Euro



3011



1190



1490



1065

Door Studs to Drive or Screw




153
7/8" Head
22mm



1081
5/8" 16mm
3/4" 19mm
7/8" 22mm
1" 25mm

Bathroom, Euro, and Oval Profile available where pattern allows but at extra cost.

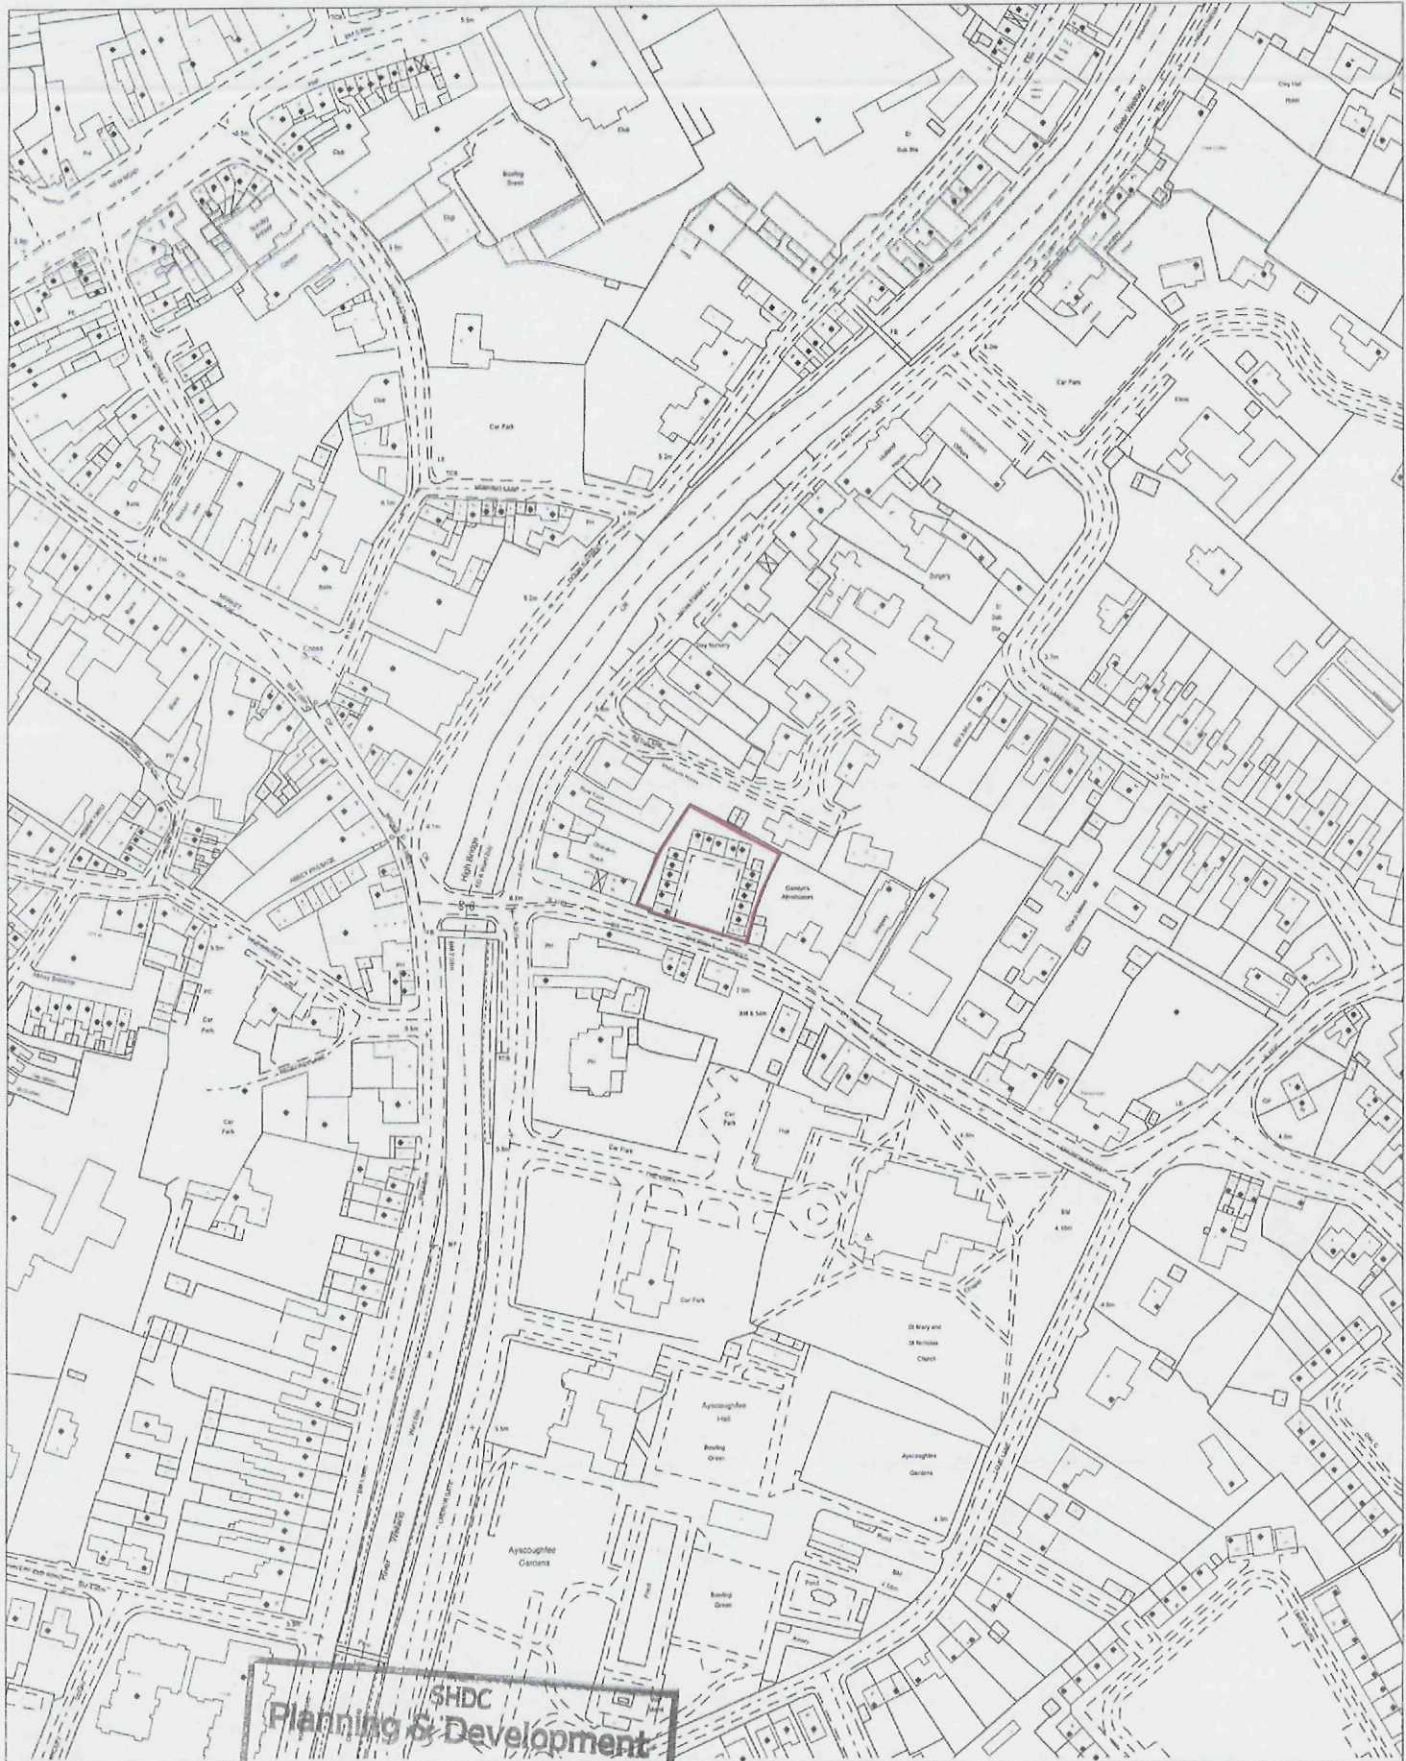

SHDC
Planning & Development

24 FEB 2011

Ref: 0147-11

Scale: 1:2500.

Date: 16/12/2008

Mapref: TF2422NE


This map is reproduced from Ordnance Survey material with permission of Ordnance S



SOUTH

HOLLAND
DISTRICT COUNCIL

Environmental Health
Council Offices, Priory Road,
Spalding, Lincolnshire PE11 2XE

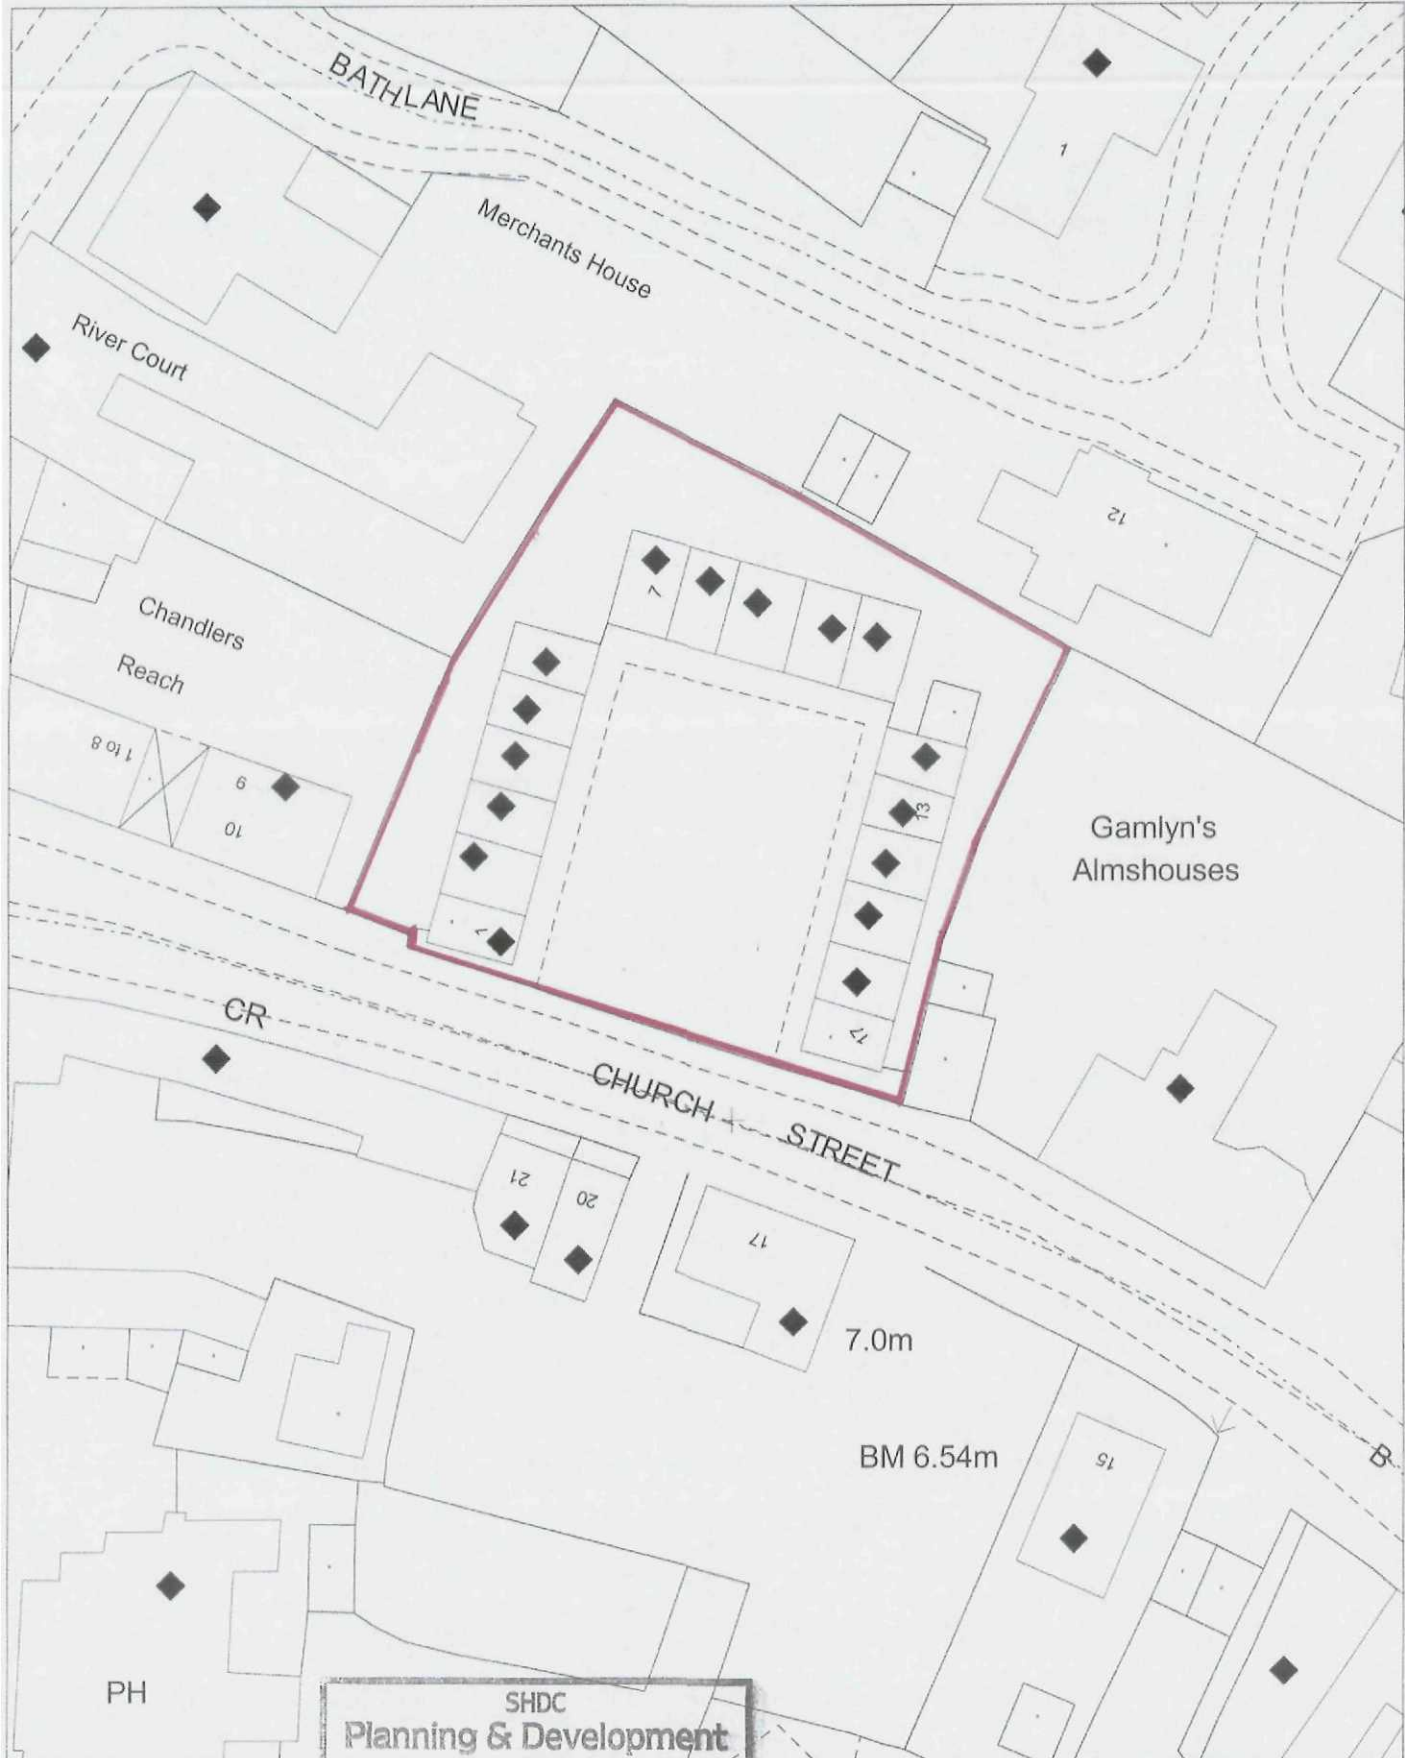

SHDC
Planning & Development

24 FEB 2011

Ref: 0147-11

This map is reproduced from Ordnance Survey material with permission of Ordnance S

Scale: 1:500.

Date: 16/12/2008

Mapref: TF2422NE



Environmental Health
Council Offices, Priory Road,
Spalding, Lincolnshire PE11 2XE