




Contractor to check all Dimensions on site prior to ordering materials / commencing work. Do Not Scale from this Drawing - If in doubt then please ask

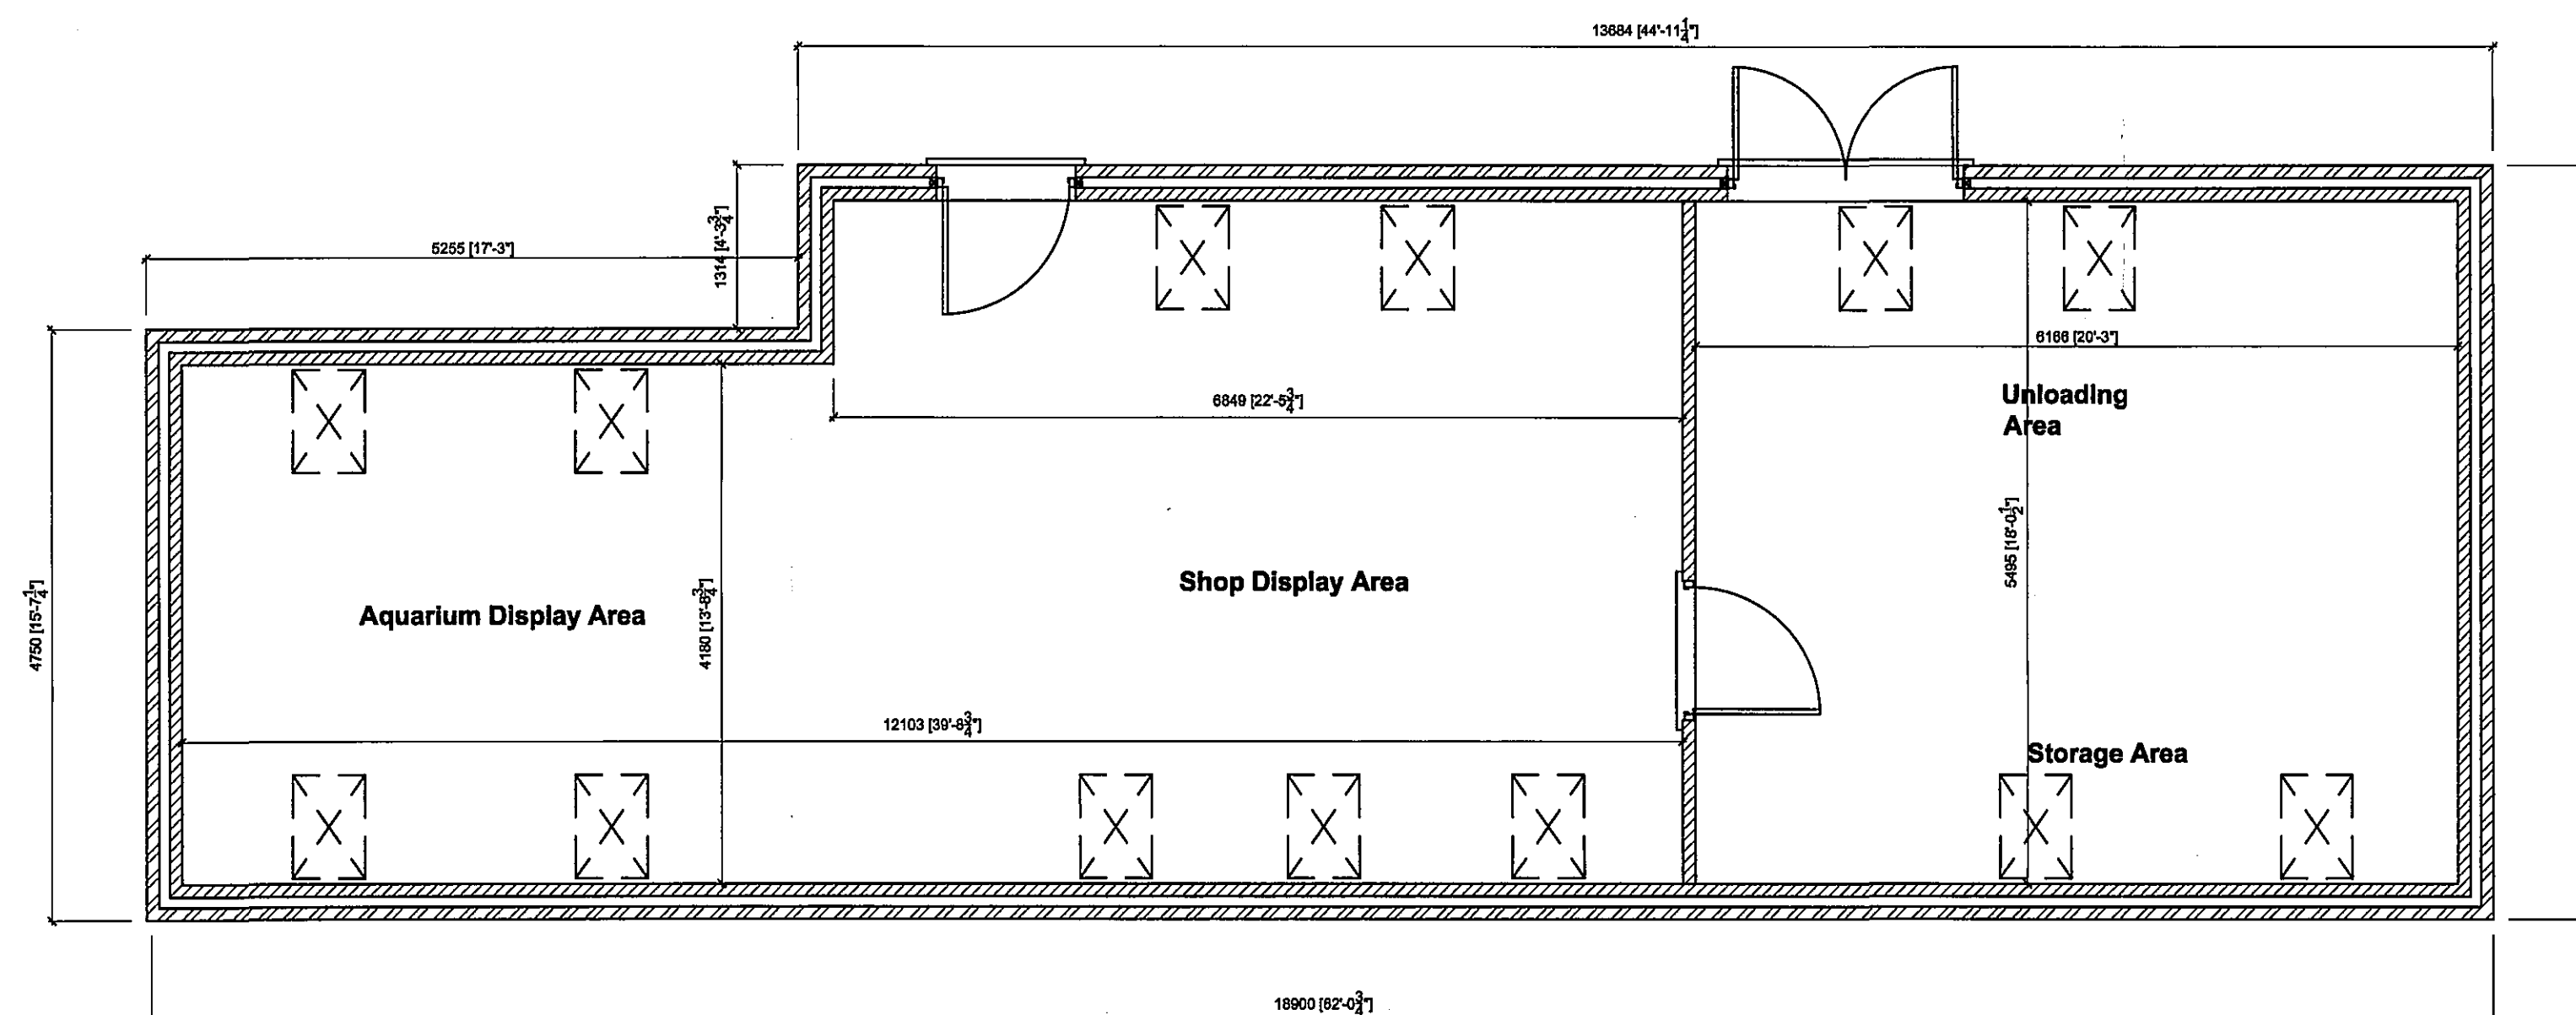

Ground Floor Plan
Scale 1:50

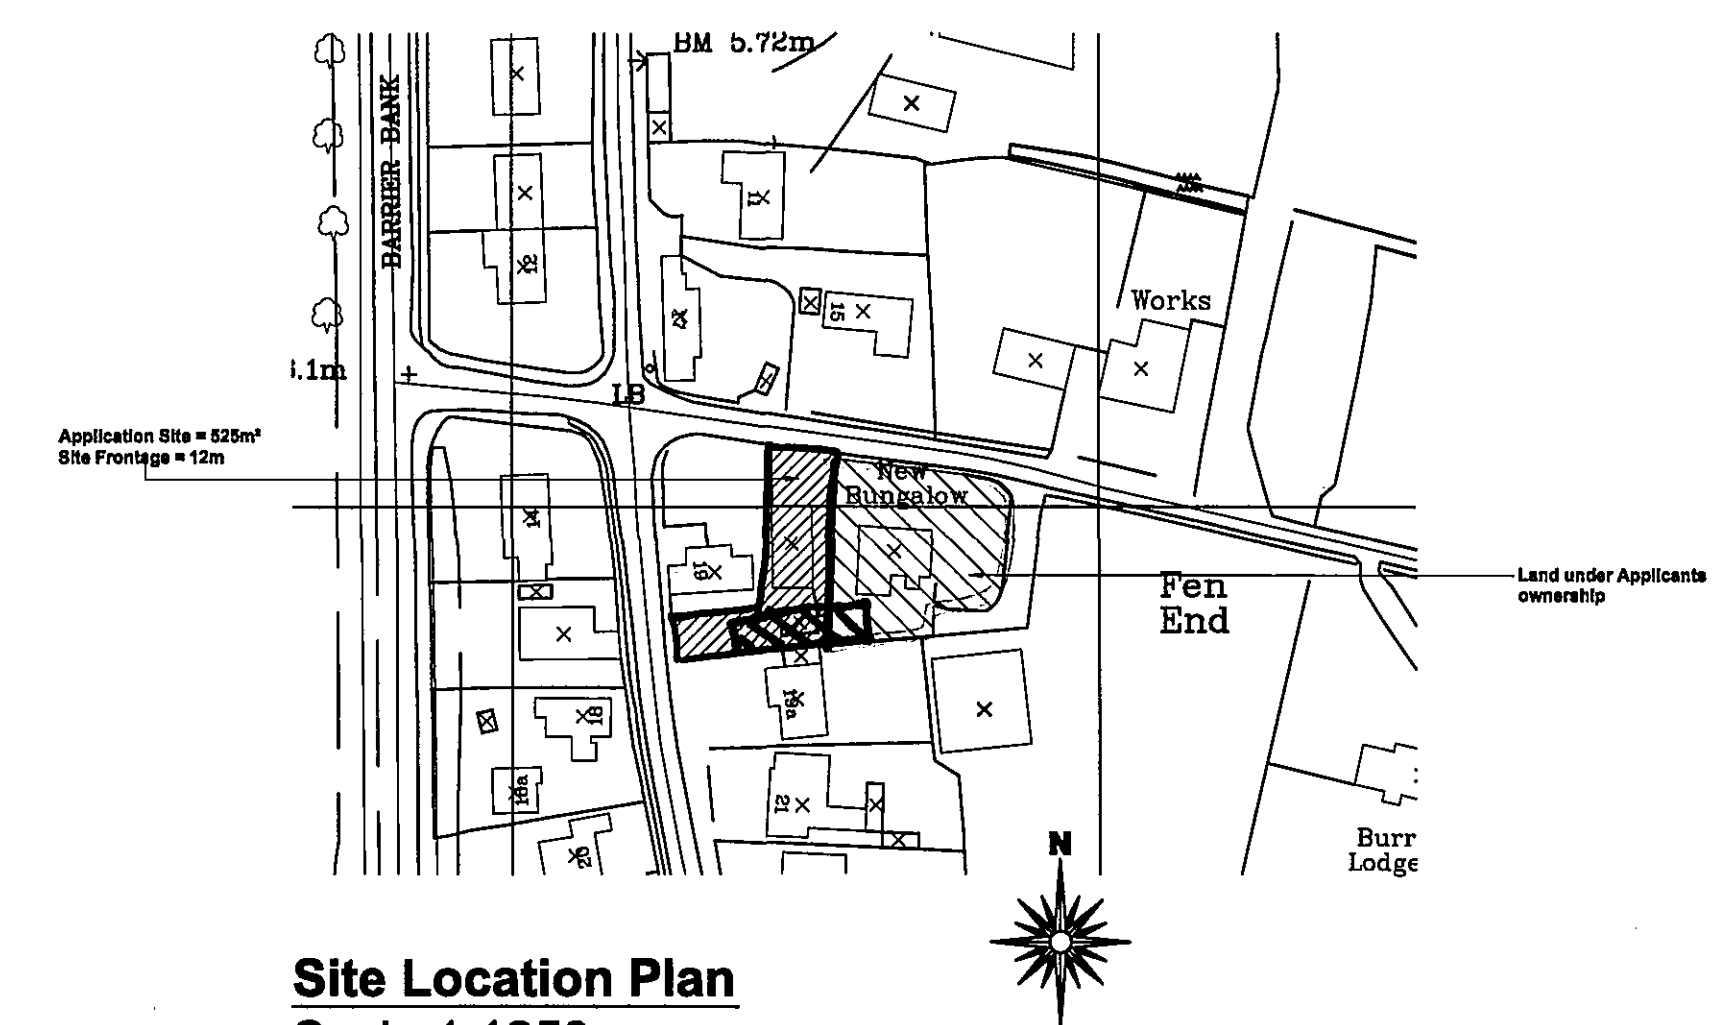

Site Location Plan
Scale 1:1250

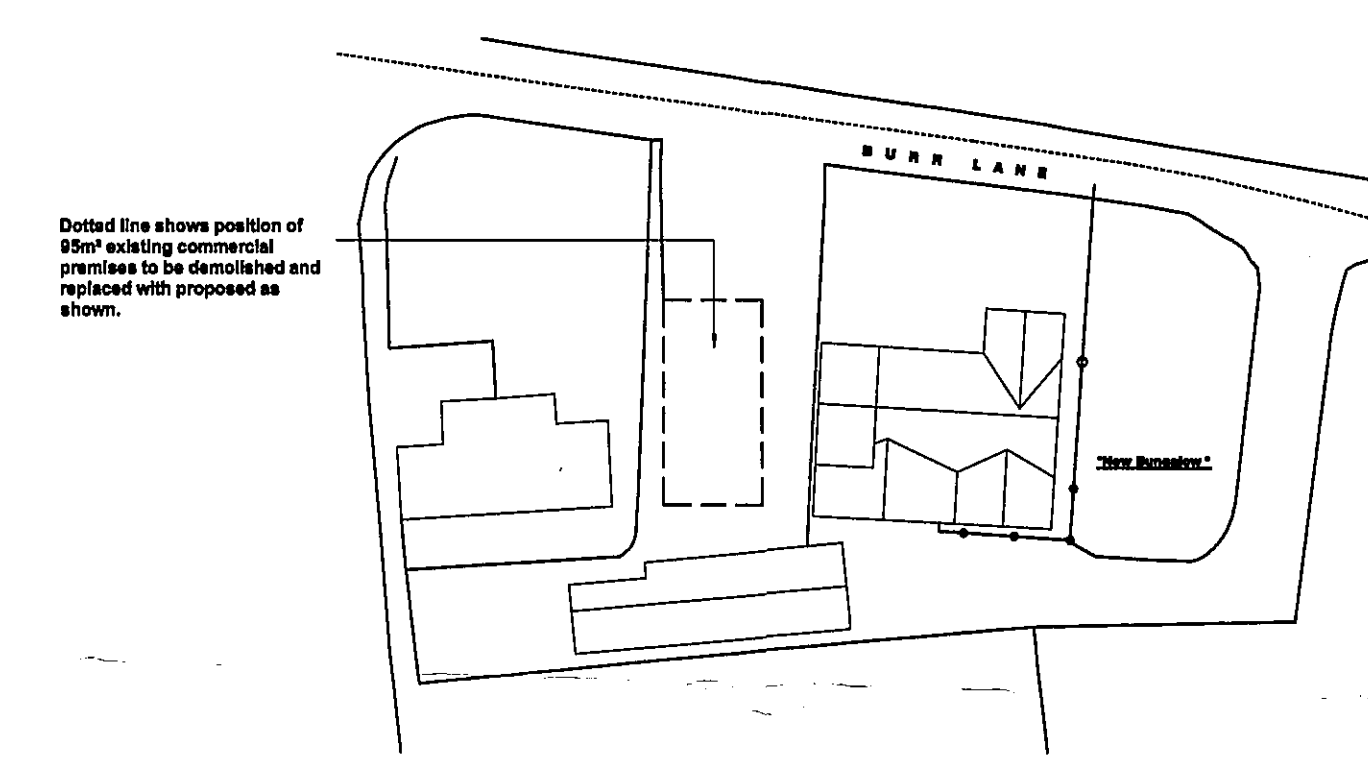

Site Block Plan
Scale 1:500

Planning
0 8 FEB 2008
Ref: 148108

rev 'A' - 14.11.07 - Amended to suit Clients comments

Client :
Mr J Wilson
Tidswell Tackle
Burr Lane
Spalding
PE12 6AZ


Site :
Proposed Replacement
Commercial Premises

remway
Design Ltd
2 Red Lion Street
Spalding
PE 11 1 8 X
Tel / Fax: 01775 768 921
Mobile: 07815 112 058
e-mail: jason@remwaydesign.co.uk


DETERMINED
PLAN

Date: Oct07 Scale: As Noted


Drawing No:
1400 - 01 "A"

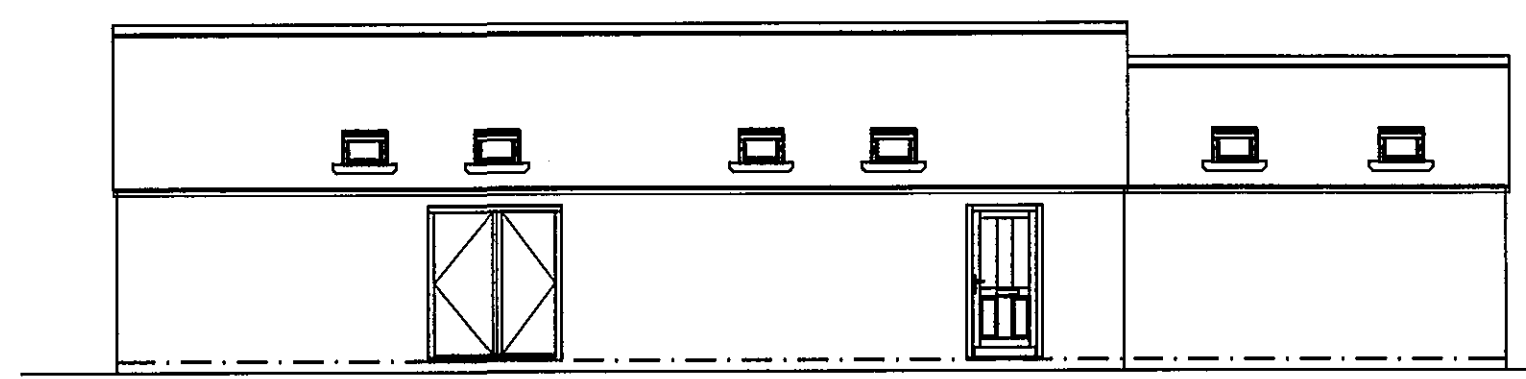


Front Elevation
Scale 1:100

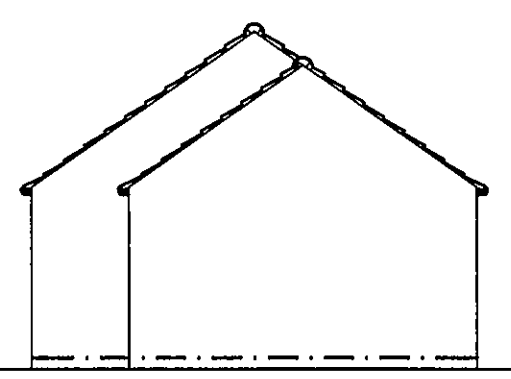

Side Elevation
Scale 1:100

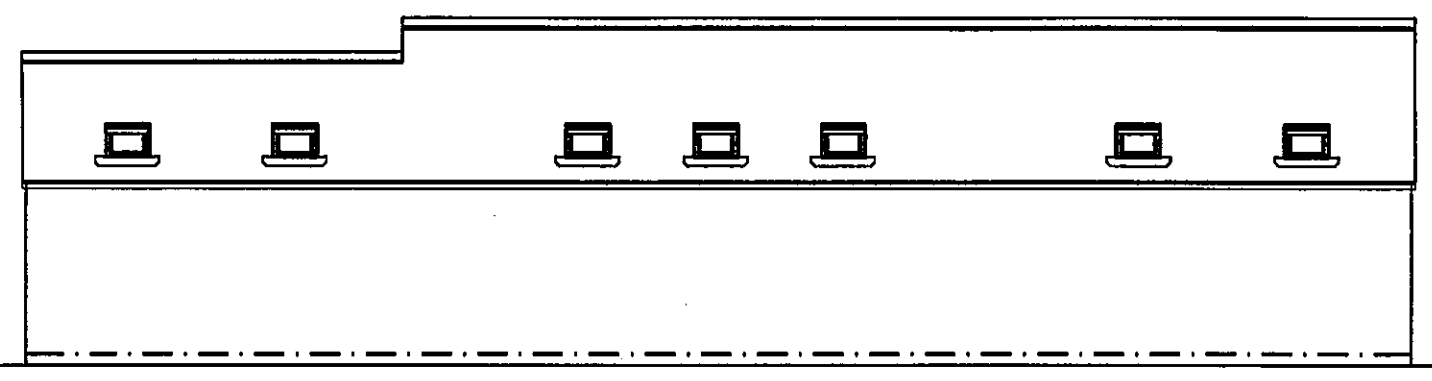

Rear Elevation
Scale 1:100

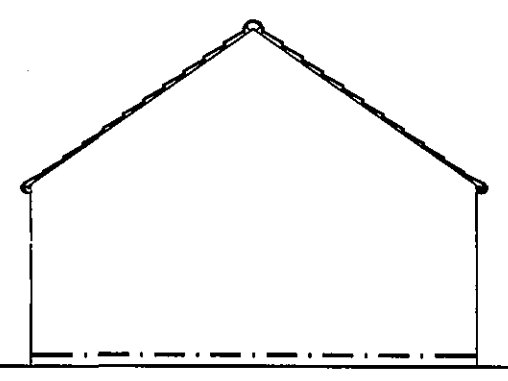

Side Elevation
Scale 1:100