



Do not scale off this drawing - All dimensions and setting out to be verified on site. If in doubt contact the originator for clarification.
 This drawing is the property of BANKS LONG & Co. Copyright is reserved by them and the drawing is issued on the condition that it is not copied, reproduced, retained or disclosed to any unauthorized person, either wholly or in part without the consent in writing of BANKS LONG & Co.

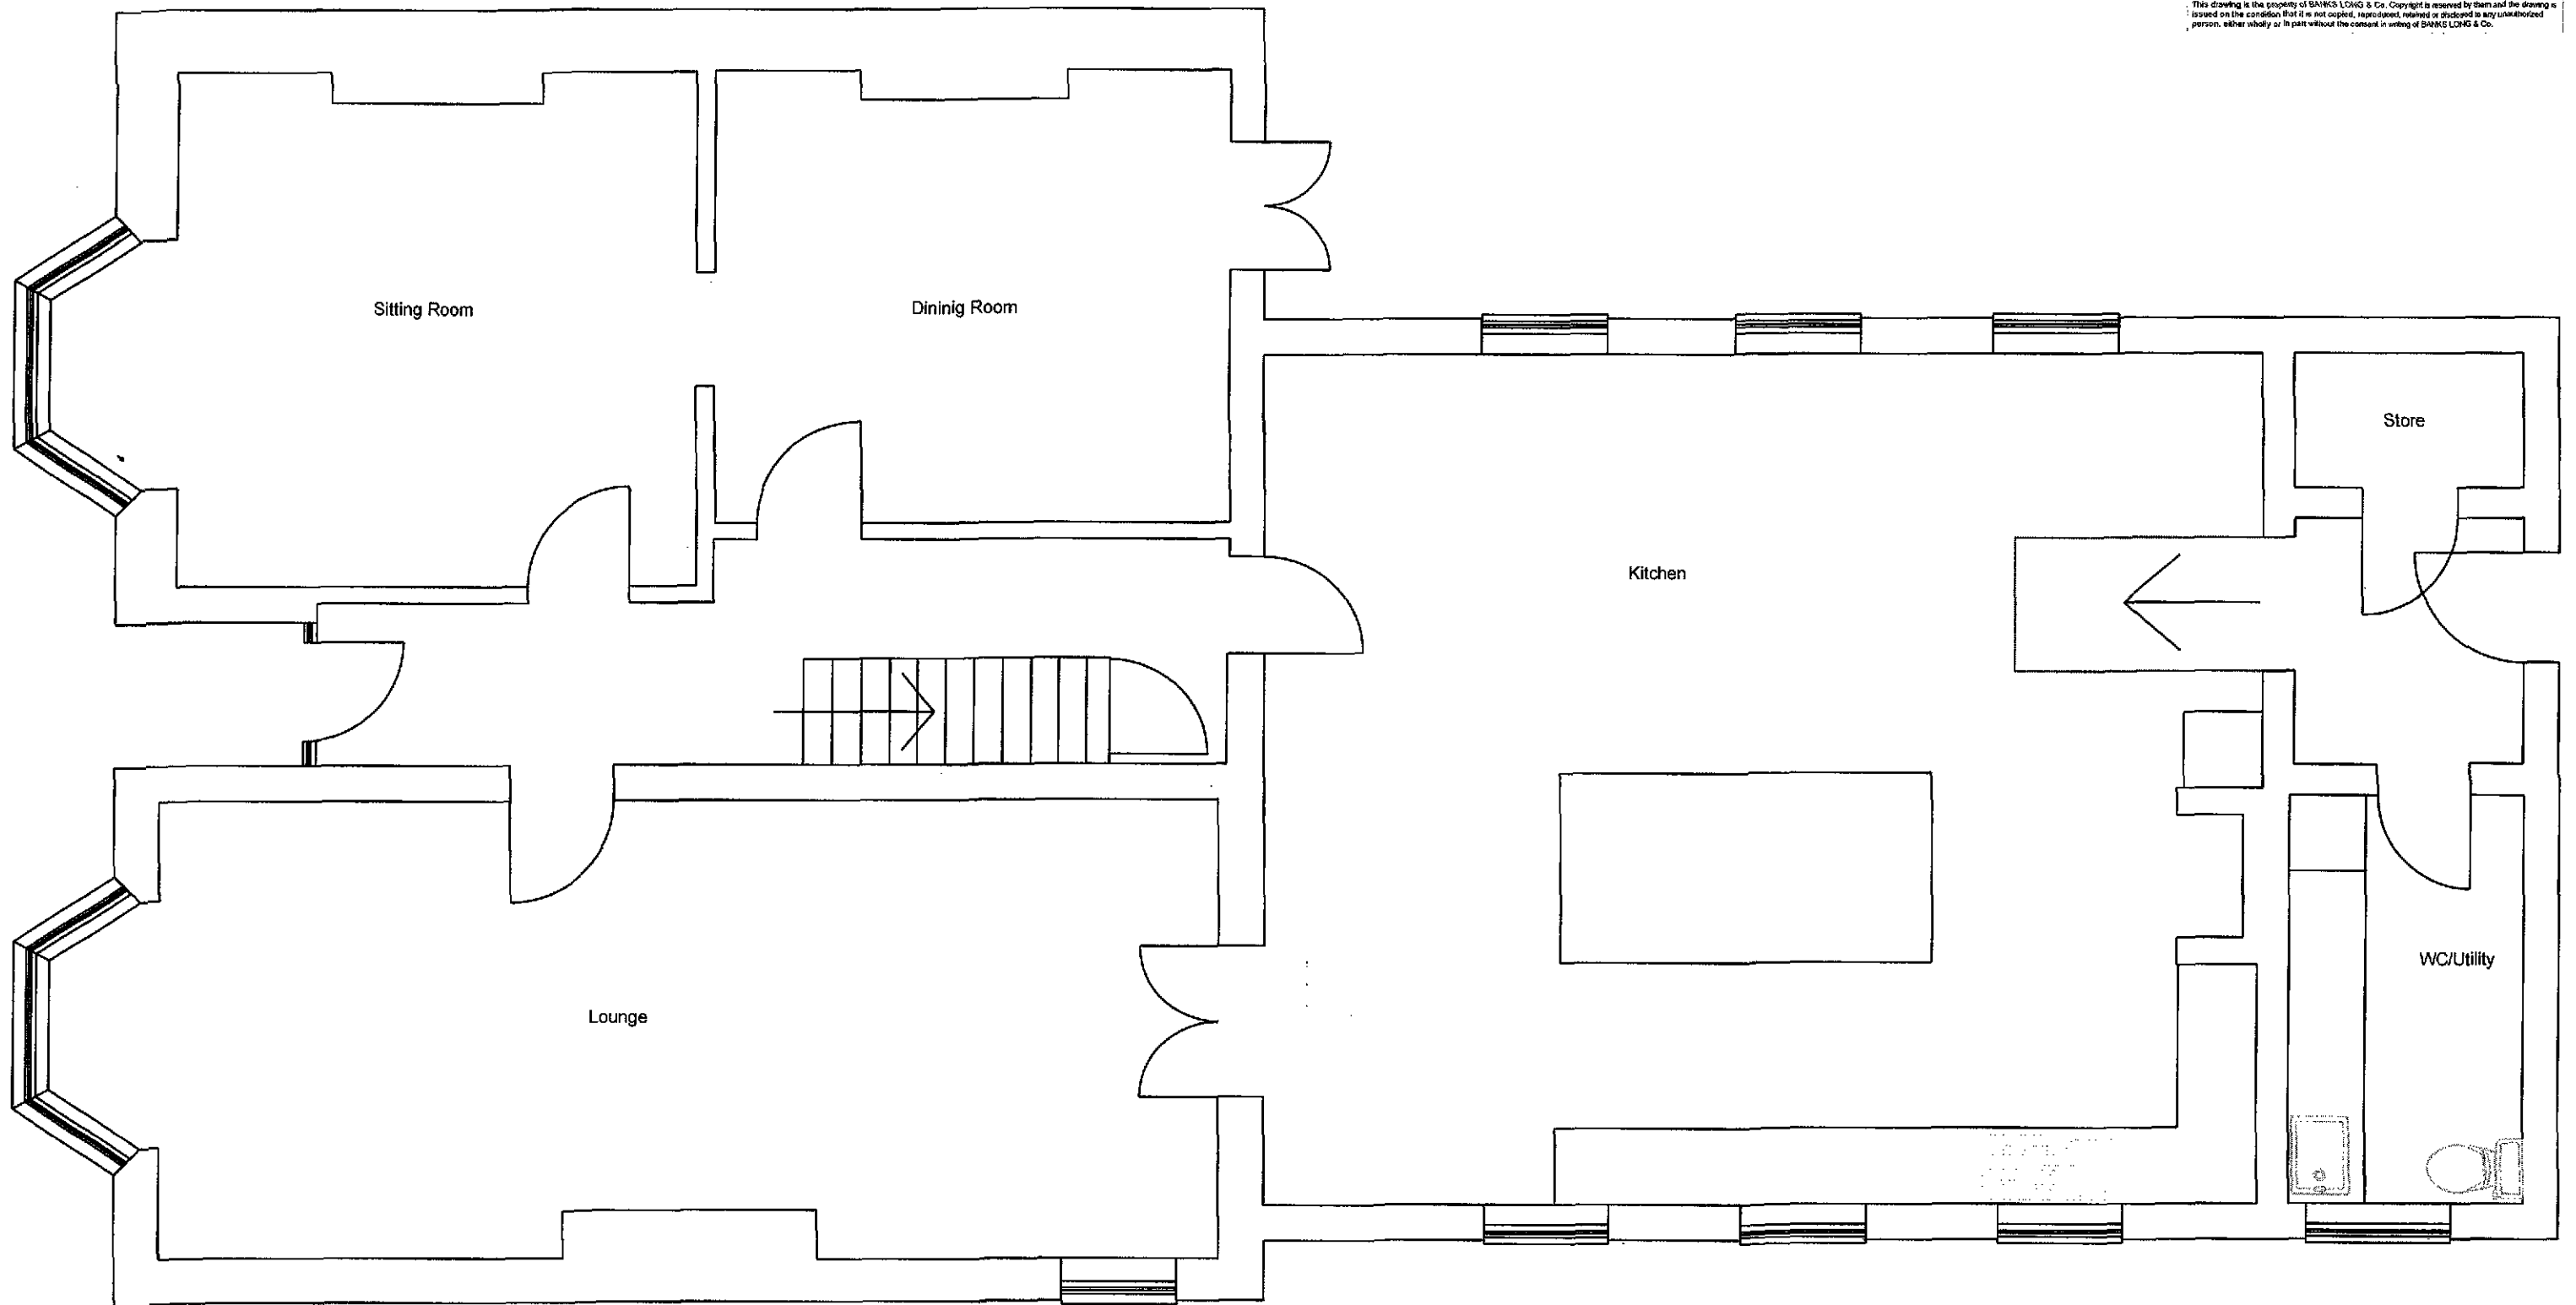

SHDC
 Planning & Development
 25 FEB 2010
 Ref: 0150-10

REV	REVISION NOTE	DATE	DRAWN BY
PROJECT 150 Winsor Road Spelking			
CLIENT Making Space			
TITLE Ground Floor Plan - As Existing			
DRAWN BY SDB	DWG NO. B733-5-01	DATE Dec 09	SCALE 1:50
Banks Long & Co. 15 ST MARY'S STREET, LINCOLN LN5 7EQ		Tel: 01522 544516 Fax: 01522 544522 Email: enquiries@bankslong.com	
		RICS	


Do not scale off this drawing. All dimensions and setting out to be verified on site. If in doubt contact the originator for clarification.
This drawing is the property of BANKS LONG & Co. Copyright is reserved by them and the drawing is issued on the condition that it is not copied, reproduced, retained or disclosed in any unauthorized person, either wholly or in part without the consent in writing of BANKS LONG & Co.

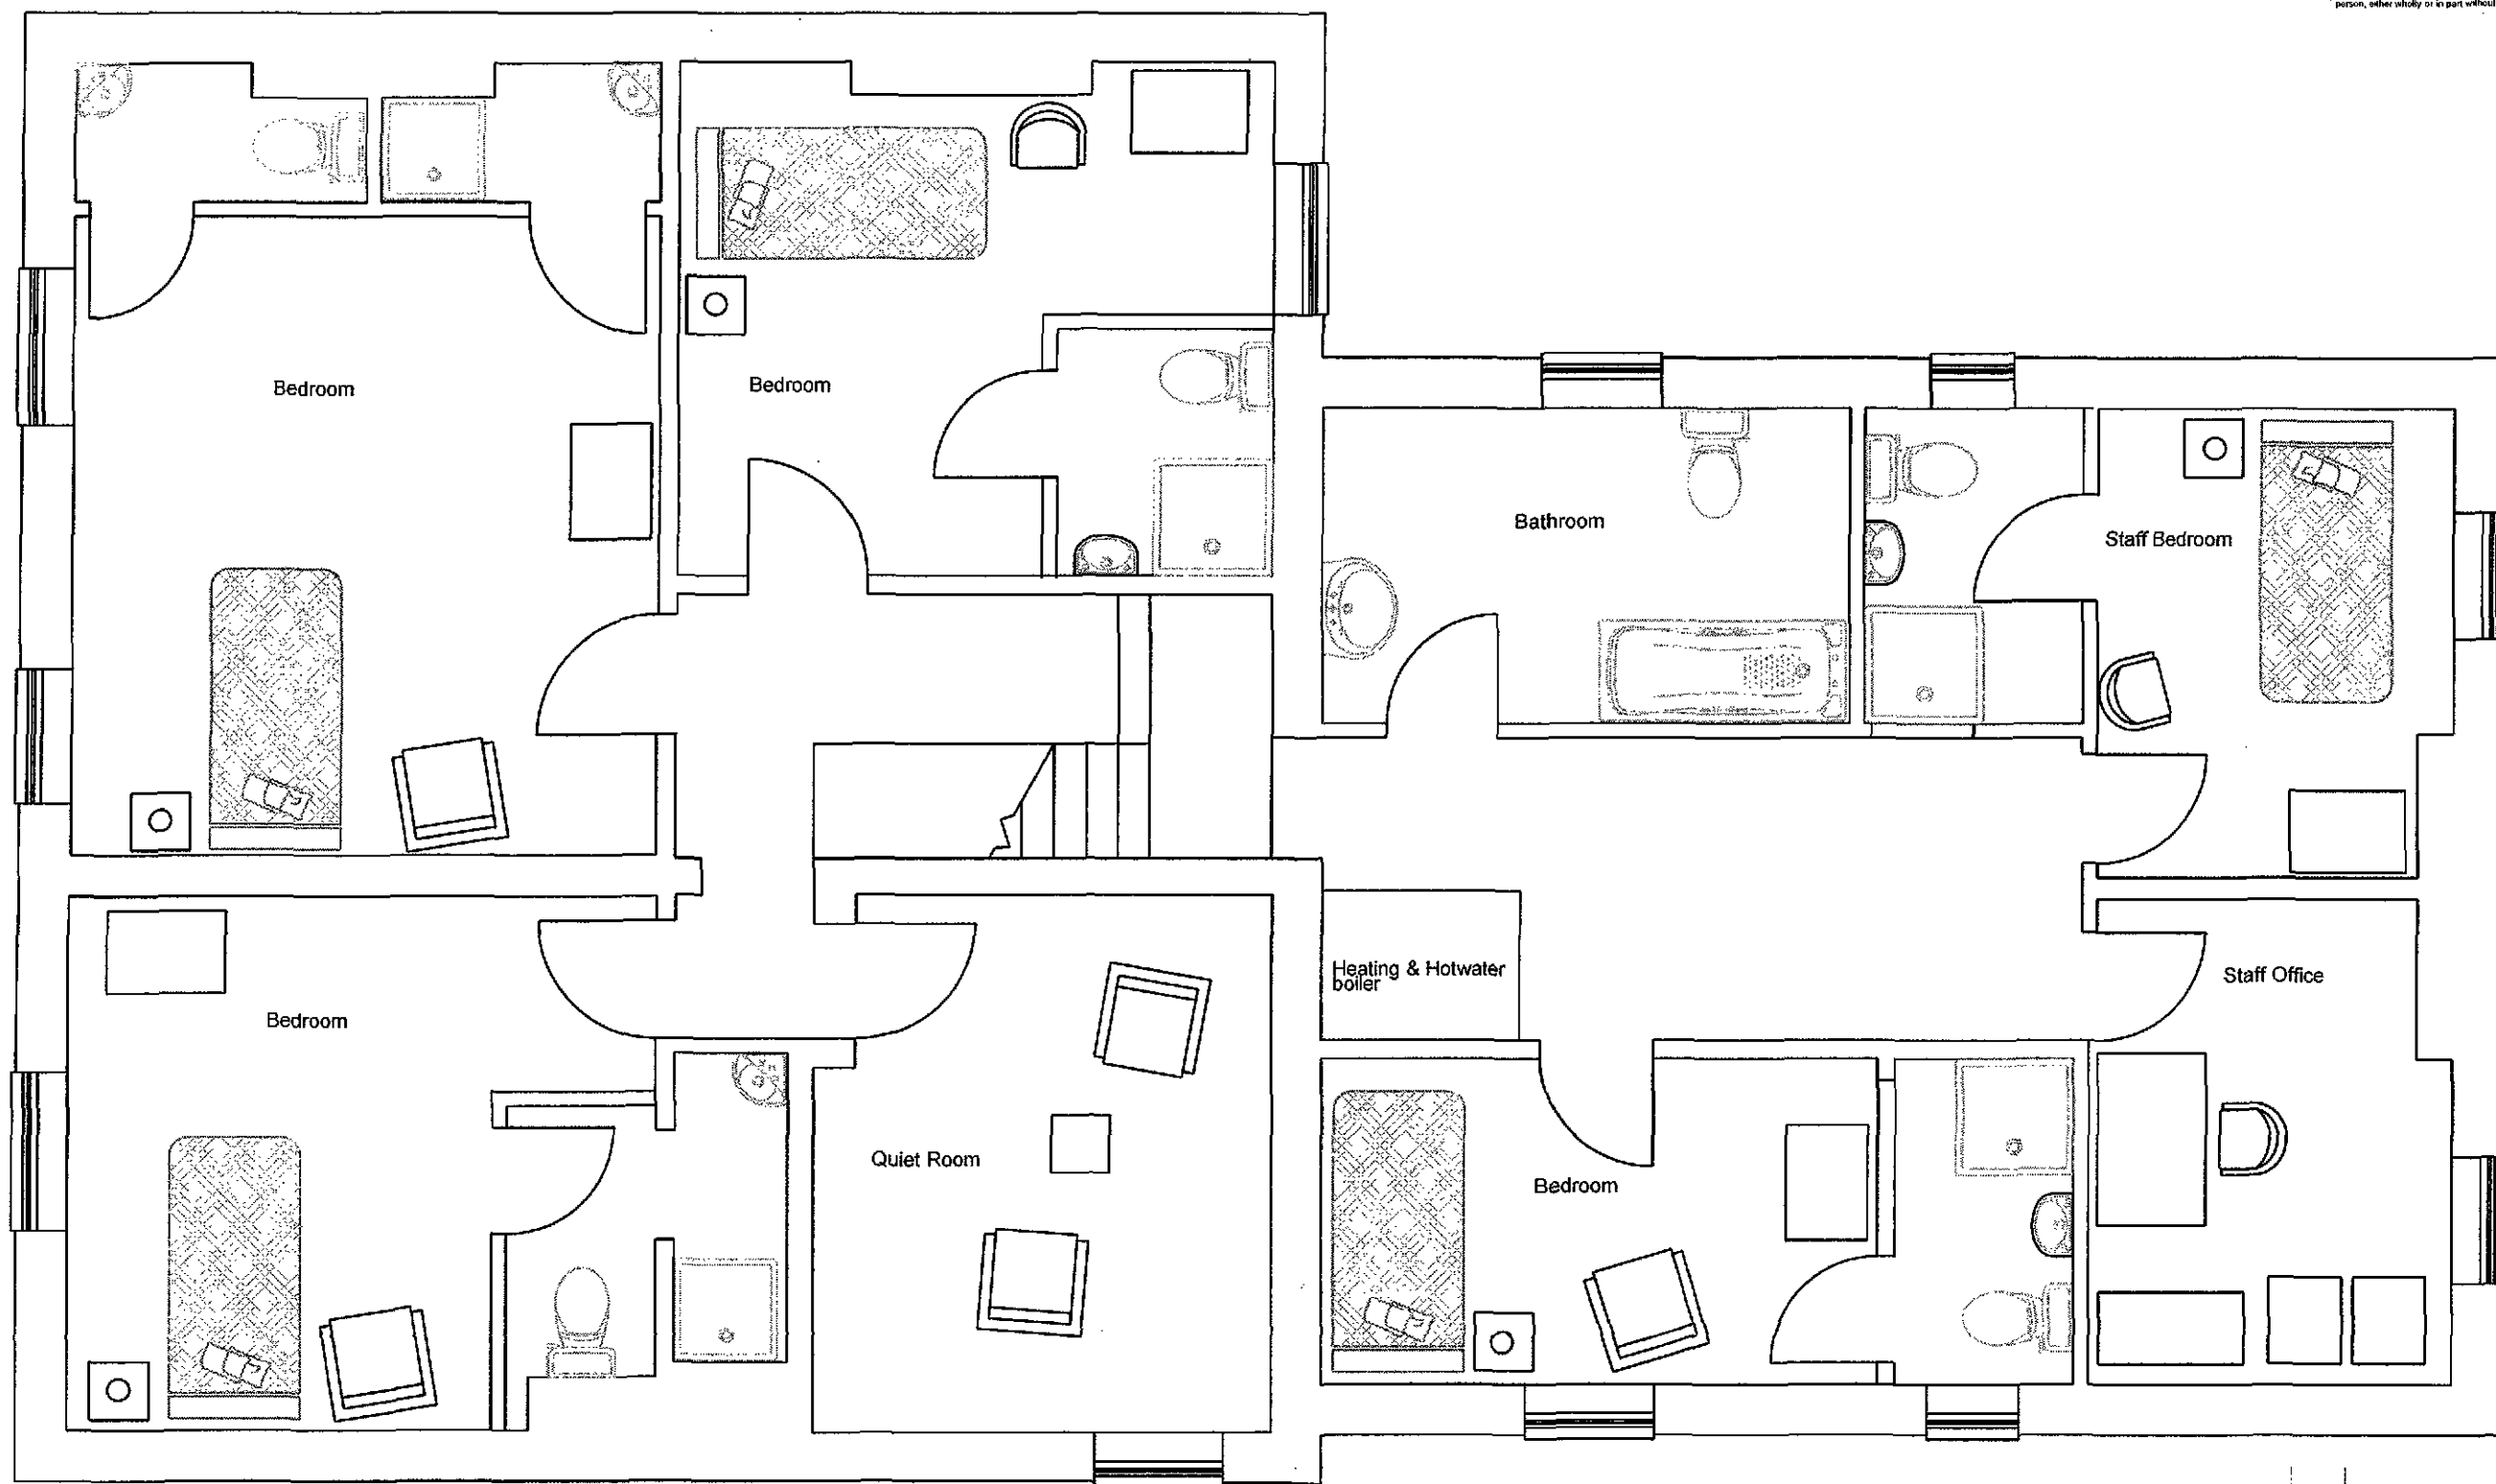

SHDC
Planning & Development
25 FEB 2010
Ref: 0150-10


A	Room usages changed	FEB 10	SDB
REV	REVISION NOTE	DATE	DRAWN BY
PROJECT 150 Winsor Road Spalding			
CLIENT Making Space			
TITLE First Floor Plan - As Proposed			
DRAWN BY SDB	DWG NO. B733-5-04	DATE Dec 09	SCALE 1:50
Banks Long & Co. 15 ST MARY'S STREET, LINCOLN LN5 7EQ		Tel: 01522 544515 Fax: 01522 544522 Email: enquiries@bankslong.com	
		RICS	

COPYRIGHT 2008 BANKS LONG & CO. ALL RIGHTS RESERVED.

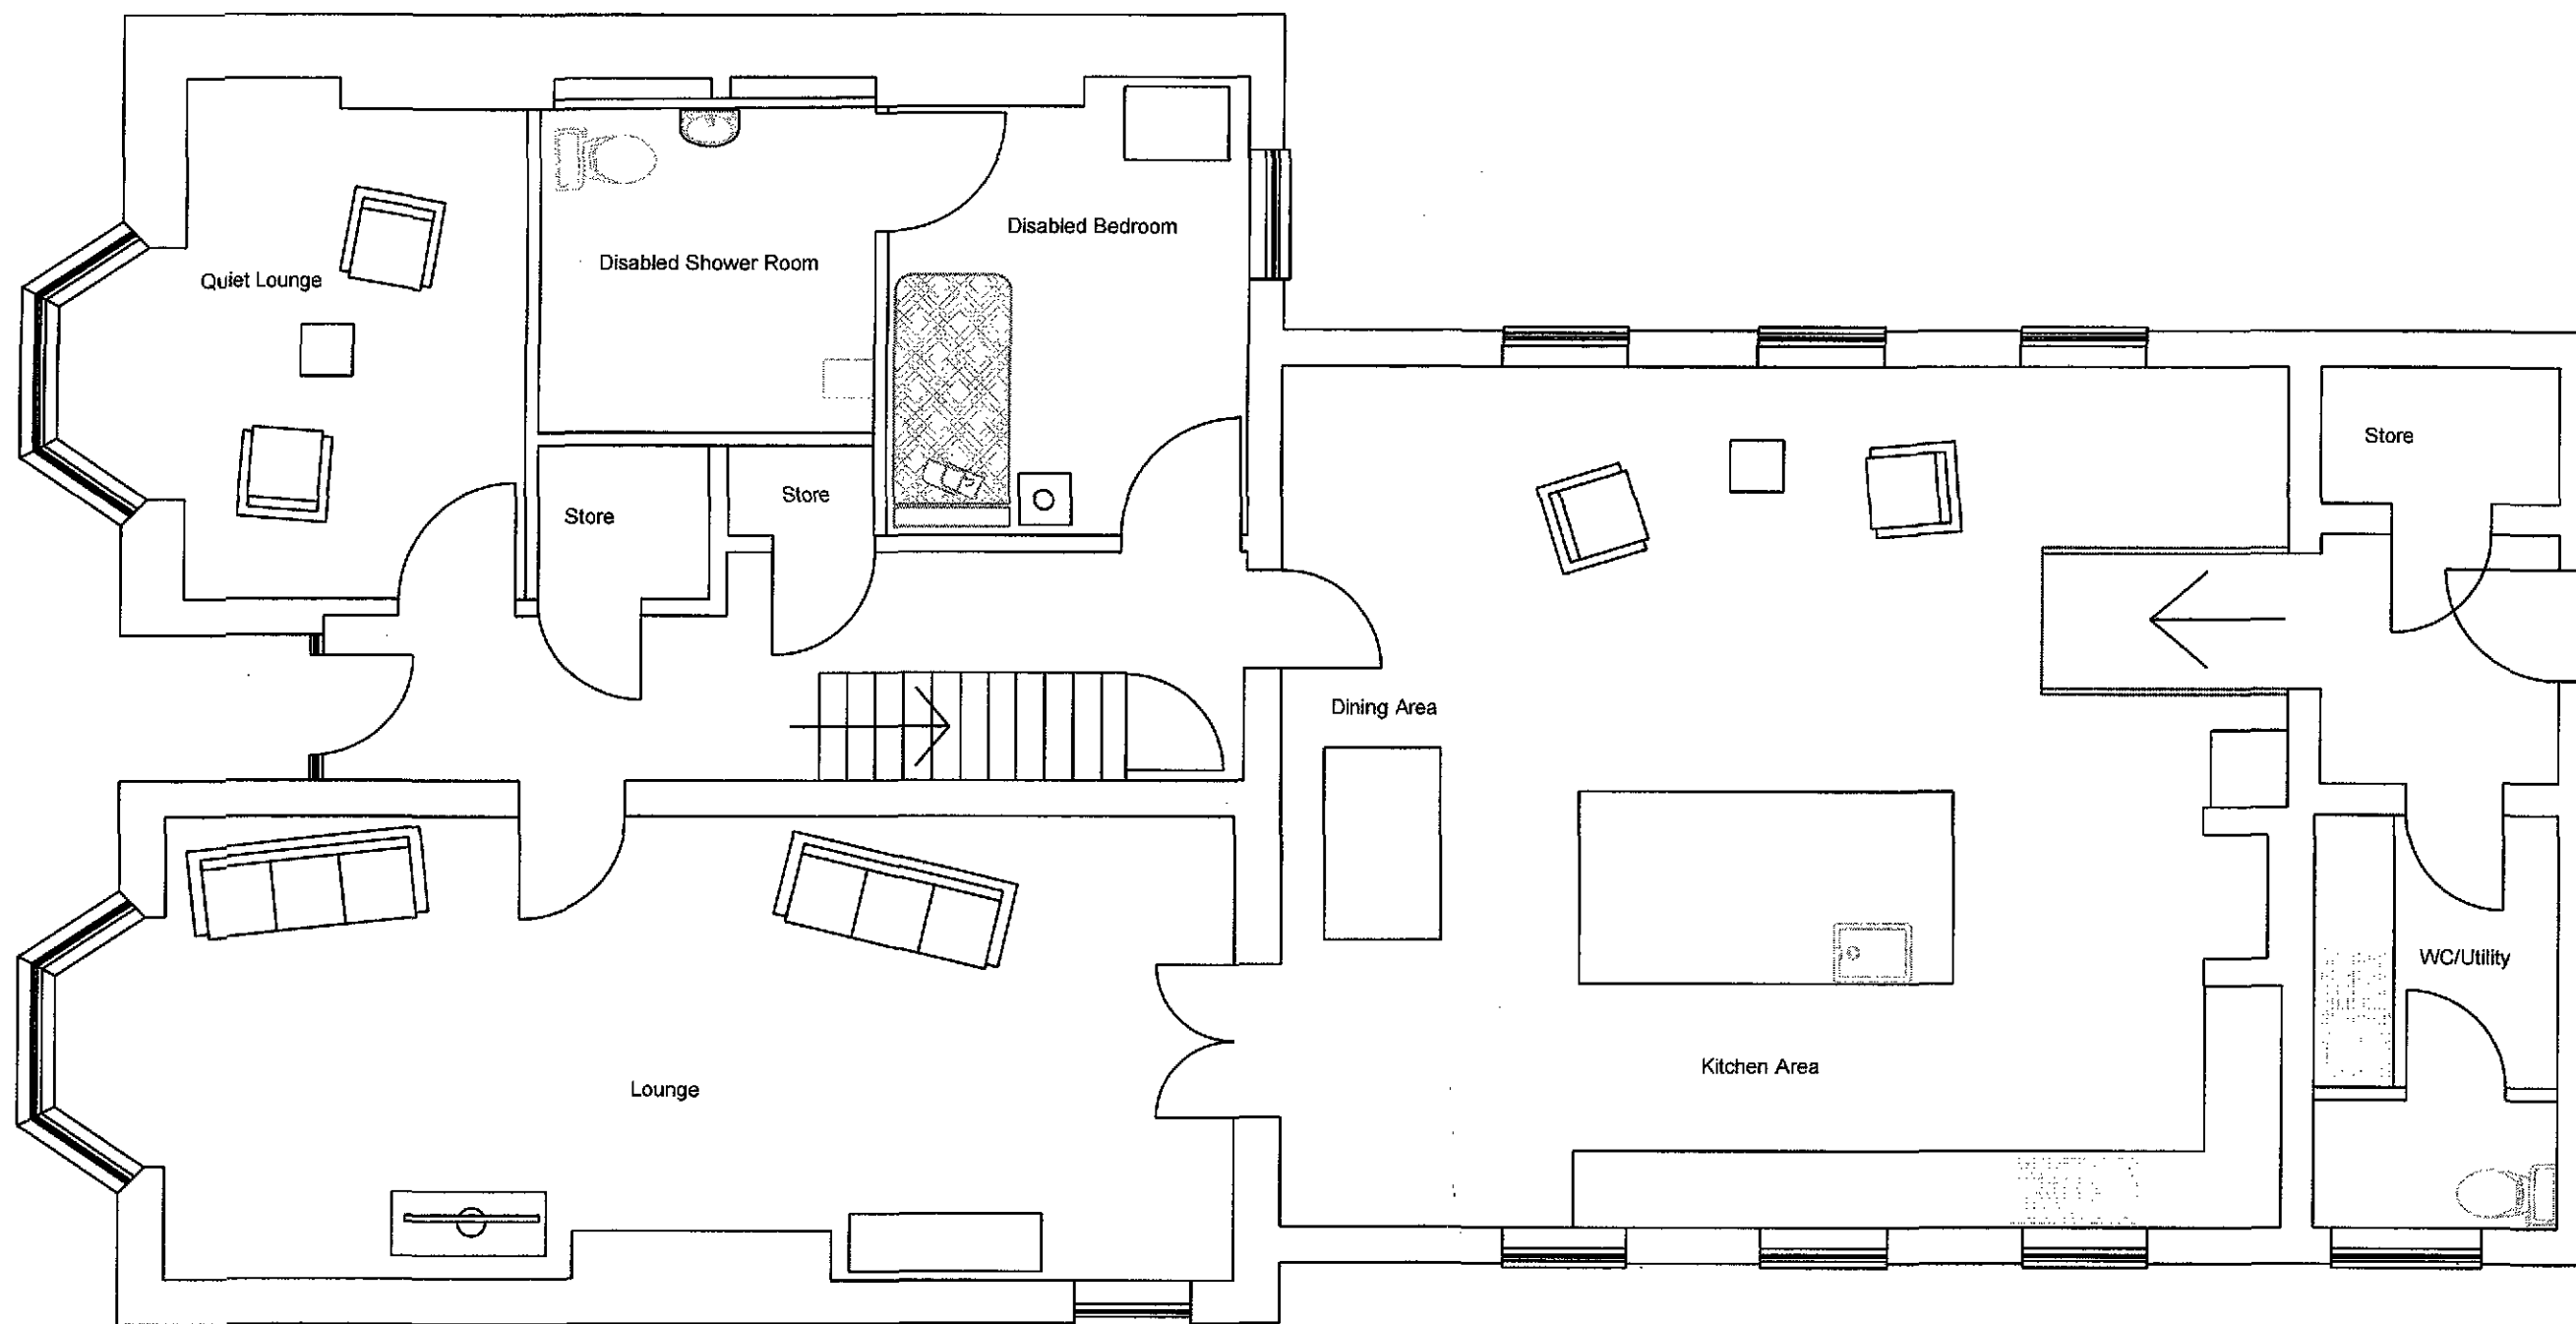

SHDC
Planning & Development
25 FEB 2010
Ref: 0150-10

A	Door added to quiet lounge and wc	FEB 10	SDB
REV	REVISION NOTE	DATE	DRAWN BY
PROJECT			
150 Winsover Road, Spalding			
CLIENT			
Making Space			
TITLE			
Ground Floor Plan - As Proposed			
DRAWN BY SDB	DWG NO. B733-5-03	DATE Dec 09	SCALE 1:50

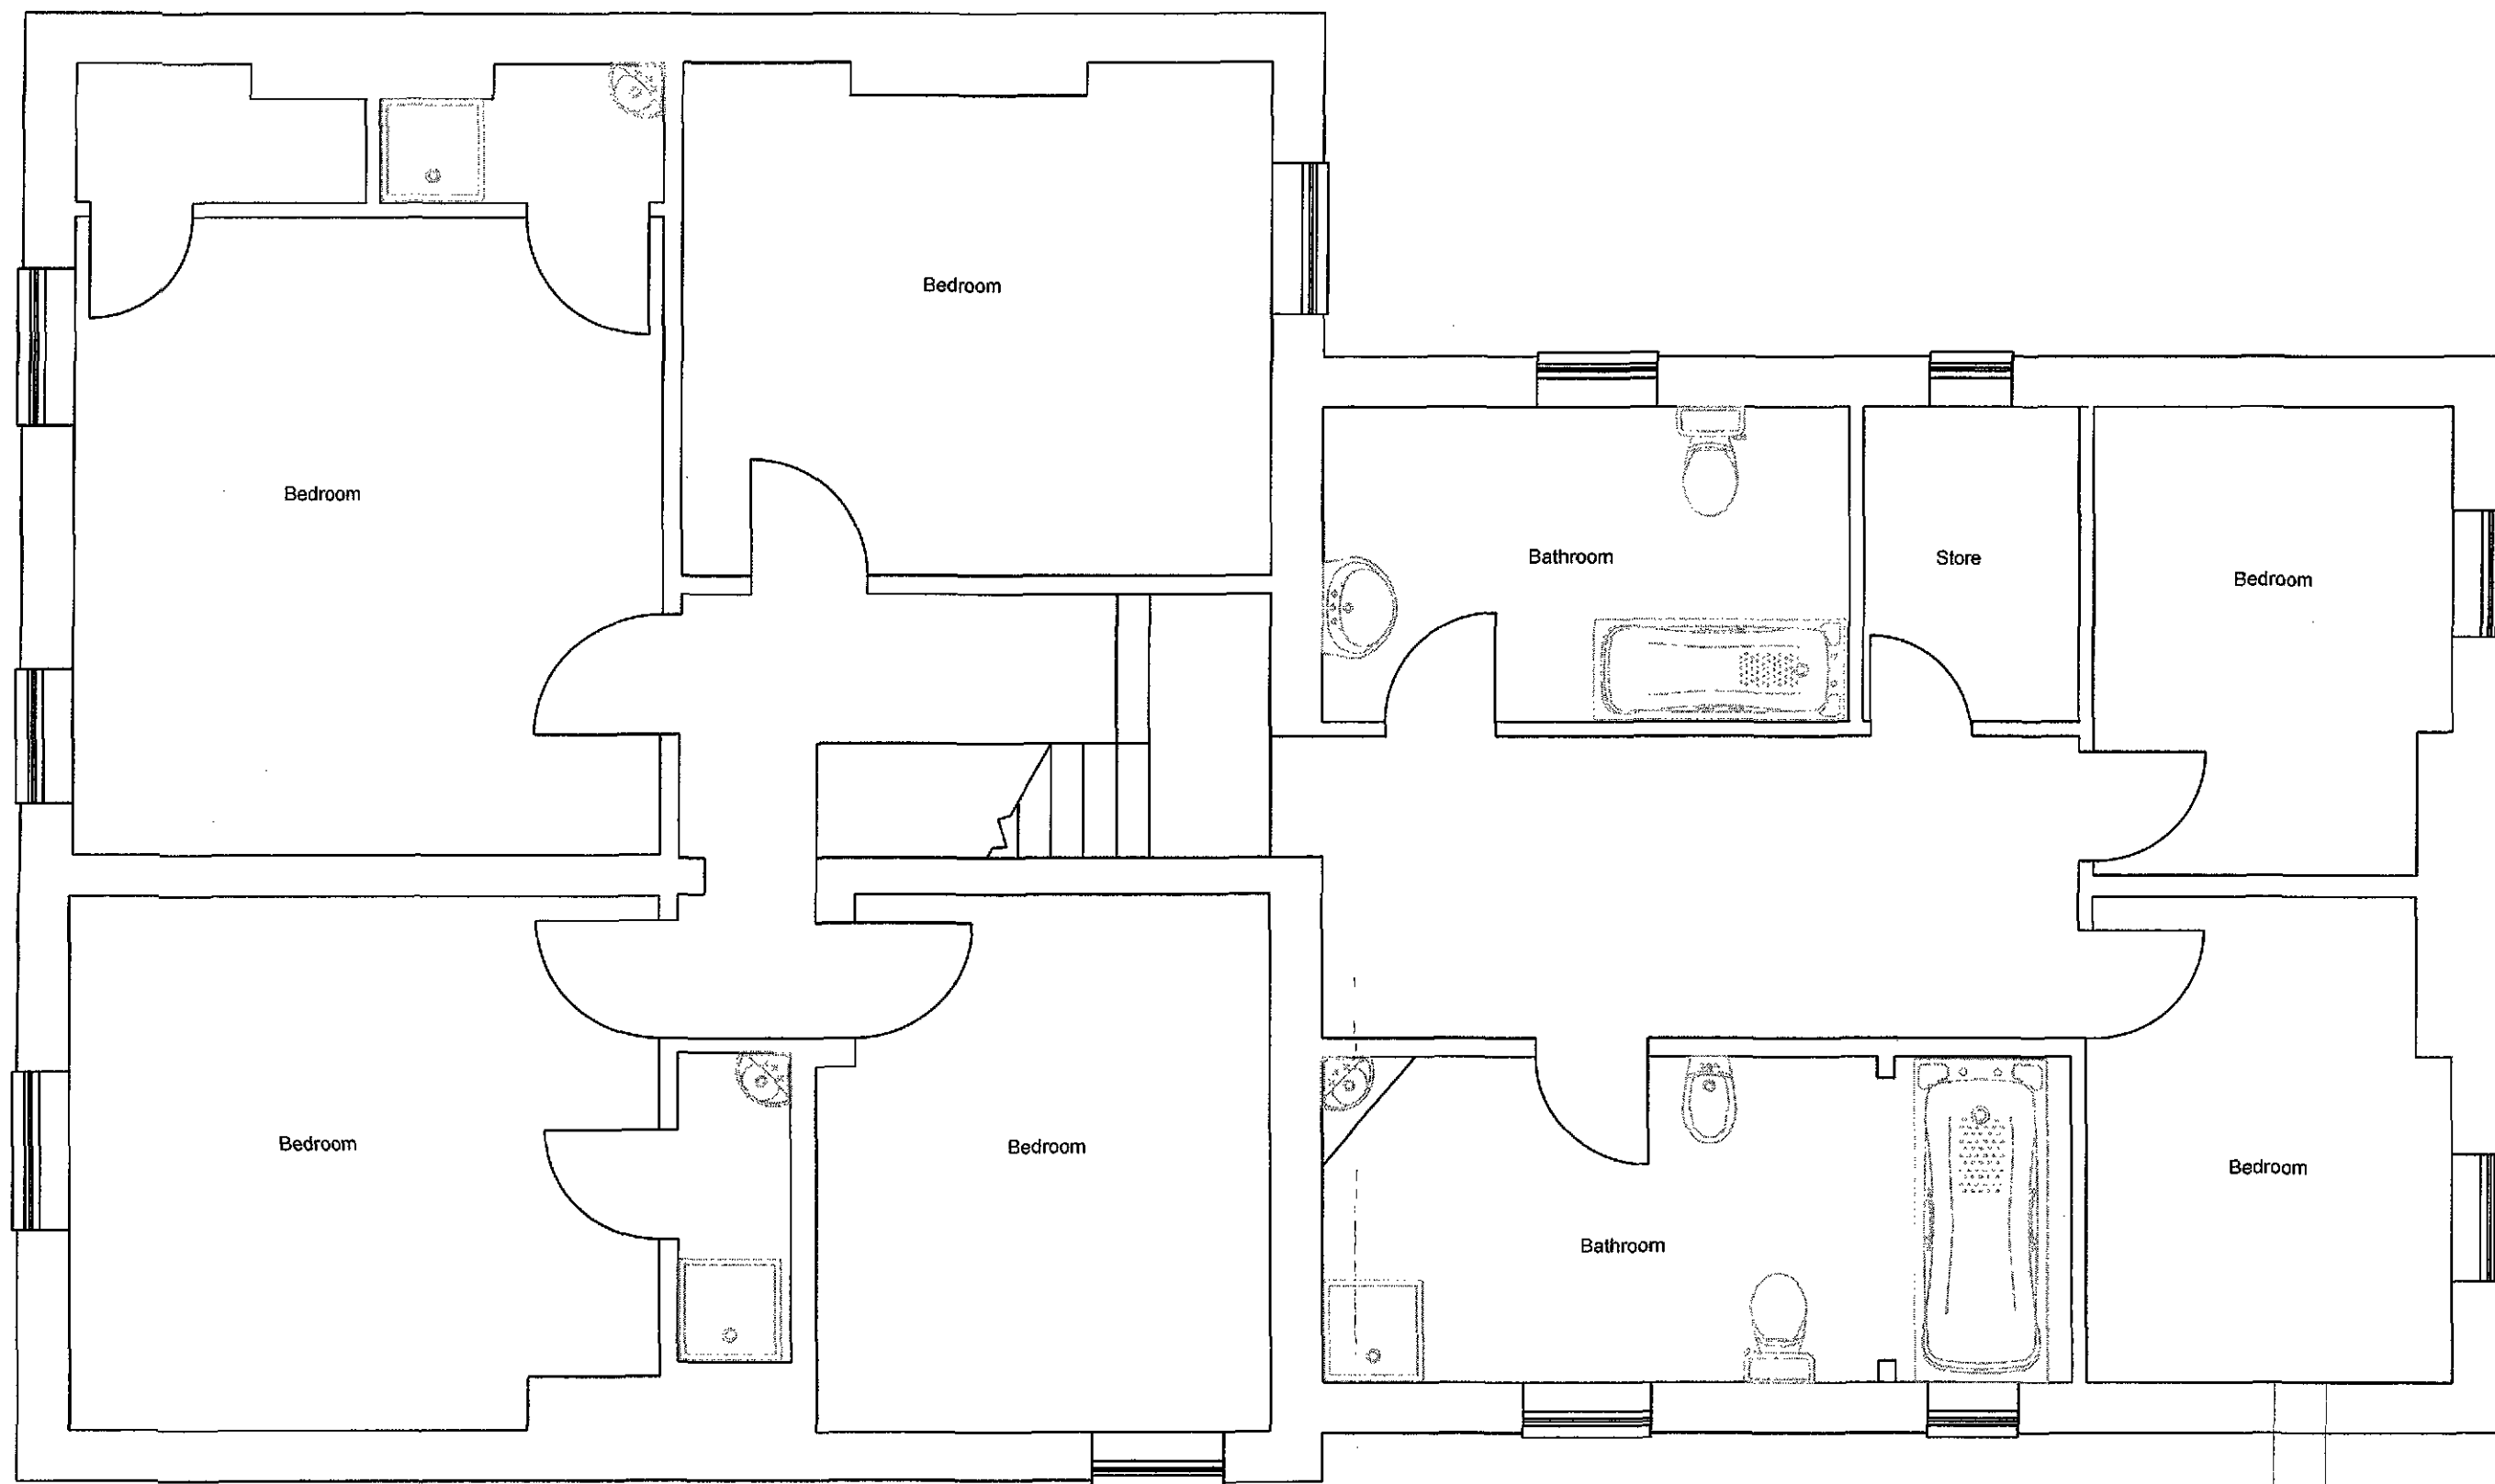


SHDC
Planning & Development
25 FEB 2010
Ref: 0150-10

REV	REVISION NOTE	DATE	DRAWN BY
PROJECT 150 Winsover Road Spalding			
CLIENT Making Space			
TITLE First Floor Plan - As Existing			
DRAWN BY SDB	DWG NO. B733-5-02	DATE Dec 09	SCALE 1:50

Land Registry
Official copy of
title plan

Title number LL267614
Ordnance Survey map reference TF2322SE
Scale 1:1250
Administrative area LINCOLNSHIRE: SOUTH
HOLLAND

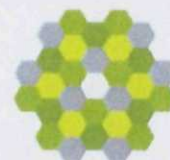

© Crown Copyright. Produced by Land Registry. Reproduction in whole or in part is prohibited without the prior written permission of Ordnance Survey. Licence Number 100026316.




SHDC
Planning & Development

25 FEB 2010

Ref: 0150-10

Do not scale off this drawing - All dimensions and setting out to be verified on site. If in doubt contact the originator for clarification.


This drawing is the property of BANKS LONG & Co. Copyright is reserved by them and the drawing is issued on the condition that it is not copied, reproduced, retained or disclosed to any unauthorized person, either wholly or in part without the consent in writing of BANKS LONG & Co.

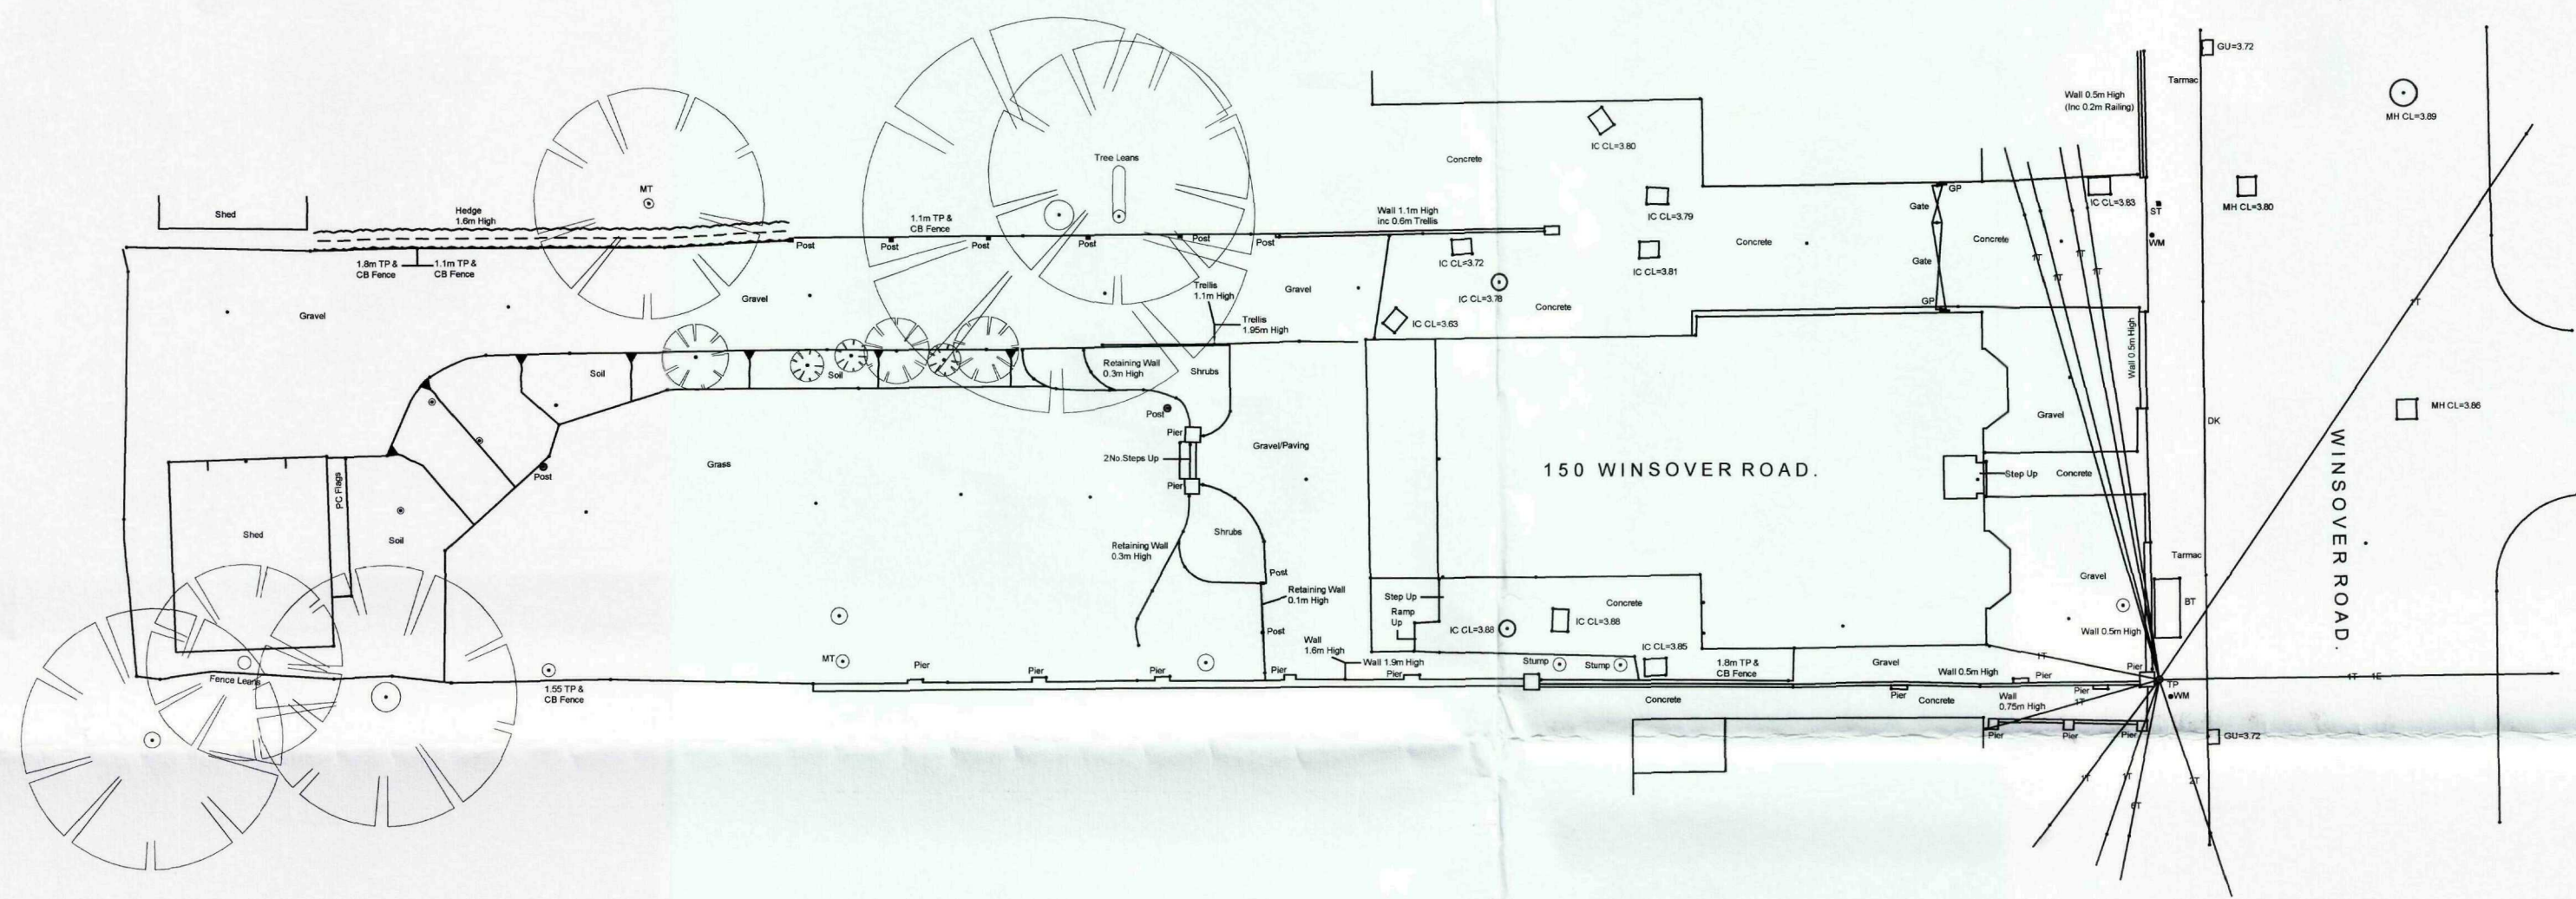

SHDC
Planning & Development
25 FEB 2010
Ref: 0150-10

REV	REVISION NOTE	DATE	DRAWN BY
PROJECT 150 Winsover Road Spalding			
CLIENT Making Space			
TITLE Site As Existing			
DRAWN BY SDB	DWG NO. B733-5-05	DATE Jan 10	SCALE 1:200
Tel: 01522 544515 Fax: 01522 544522 Email: enquiries@bankslong.com			
RICS			

This drawing is the property of BANKS LONG & Co. Copyright is reserved by them and the drawing is issued on the condition that it is not copied, reproduced, retained or disclosed to any unauthorized person, either wholly or in part without the consent in writing of BANKS LONG & Co.

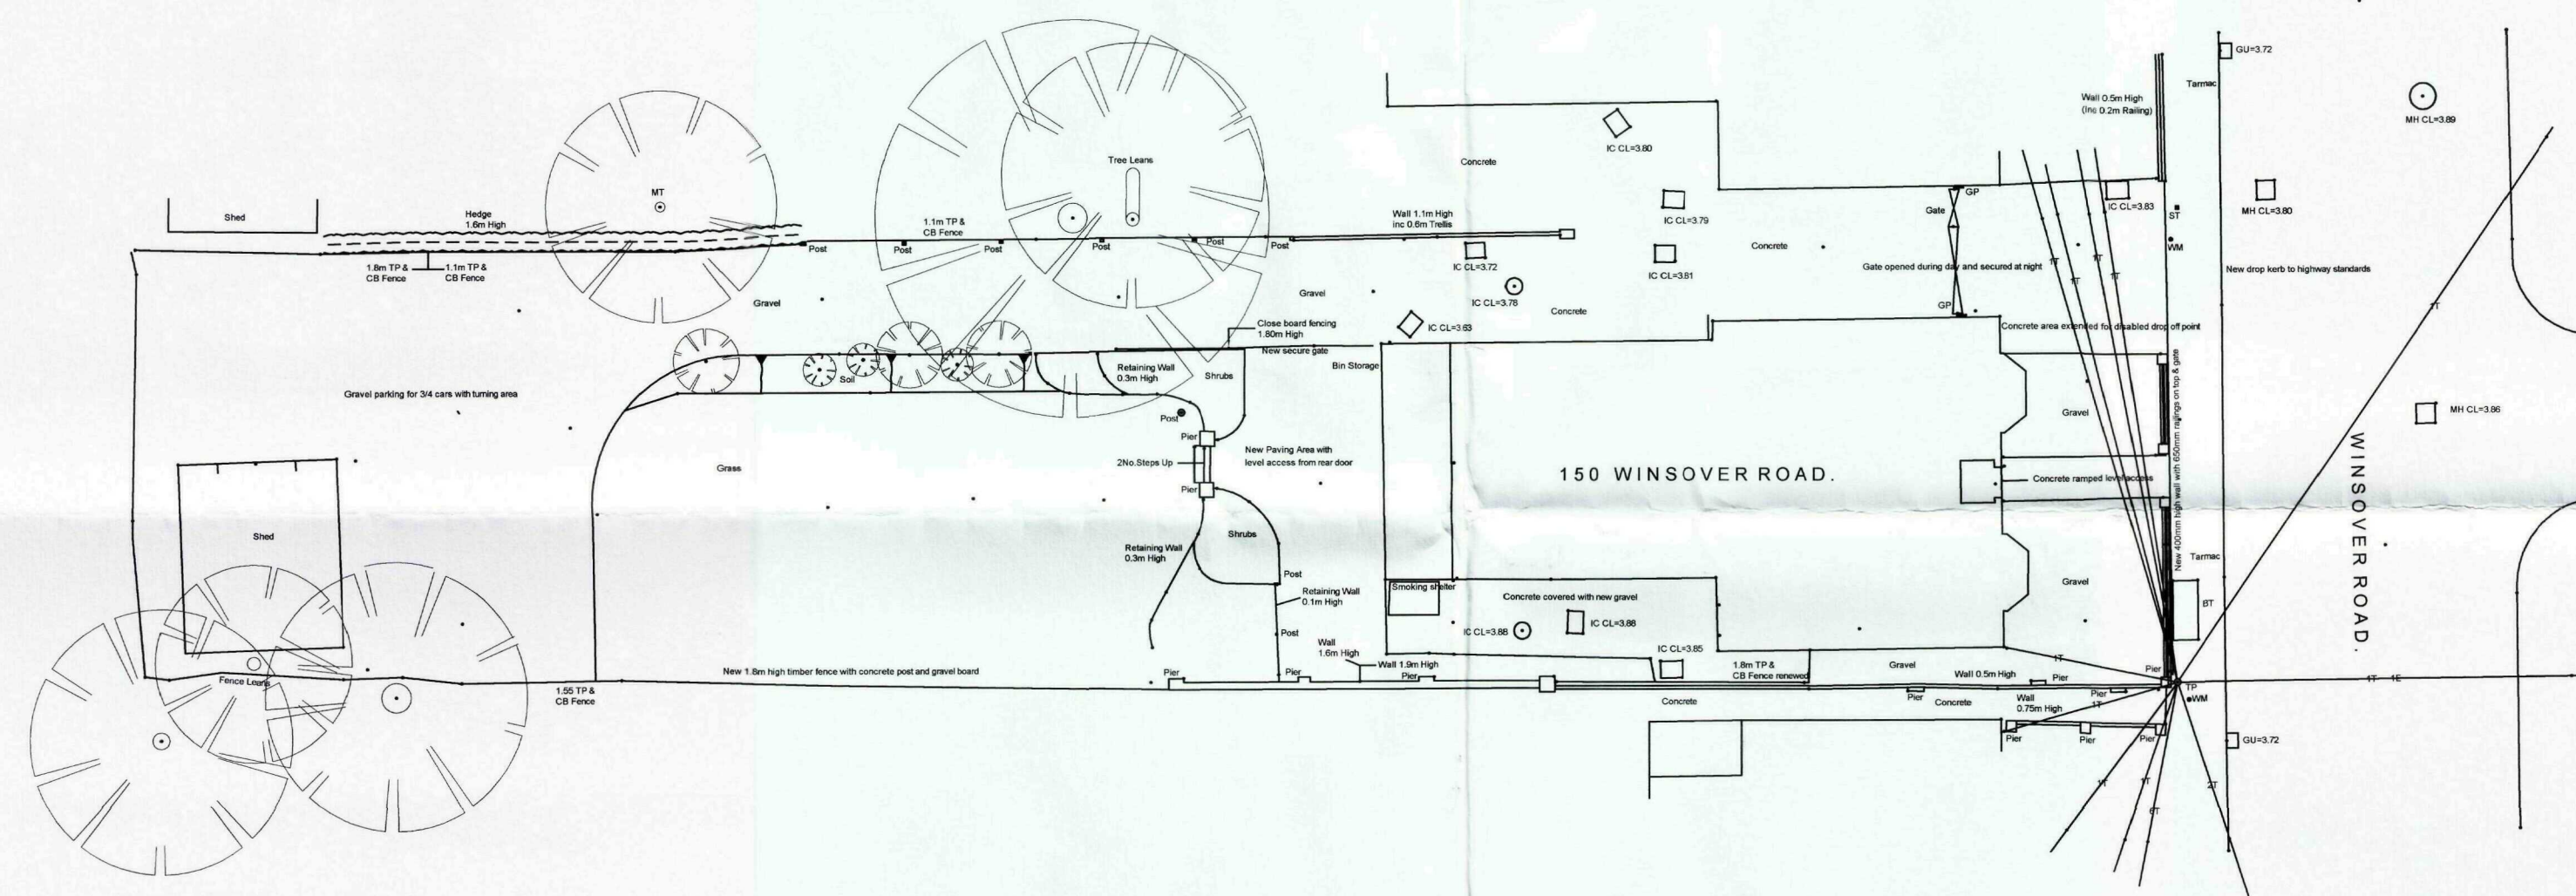

SHDC
Planning & Development
25 FEB 2010
Ref: 0150-10

A	Front wall added, carparking altered.	FEB 10	SDB
REV	REVISION NOTE	DATE	DRAWN BY
PROJECT 150 Winsover Road Spalding			
CLIENT Making Space			
TITLE Site As Proposed			
DRAWN BY SDB	DWG NO. B733-5-06	DATE Jan 10	SCALE 1:200
Tel: 01522 544515 Fax: 01522 544522 Email: enquiries@banksiong.com			

COPYRIGHT 2008 BANKS LONG & CO. ALL RIGHTS RESERVED.