


DO NOT SCALE THIS DRAWING. THE CONTRACTOR IS DEEMED TO HAVE CHECKED ALL DIMENSIONS ON SITE AND REPORT ANY DISCREPANCIES TO OGLESBY & LUMB LTD.



THE CONTENTS OF THIS DRAWING ARE COVERED BY COPYRIGHT AND REMAIN THE PROPERTY OF OGLESBY & LUMB LTD. WRITTEN APPROVAL MUST BE OBTAINED FROM OGLESBY & LUMB LTD PRIOR TO DUPLICATION OR REPRODUCTION OF THIS DRAWING OR ITS CONTENTS.

ANY DIMENSIONS NOT SHOWN ARE TO BE CHECKED AND AGREED WITH OGLESBY & LUMB LTD.

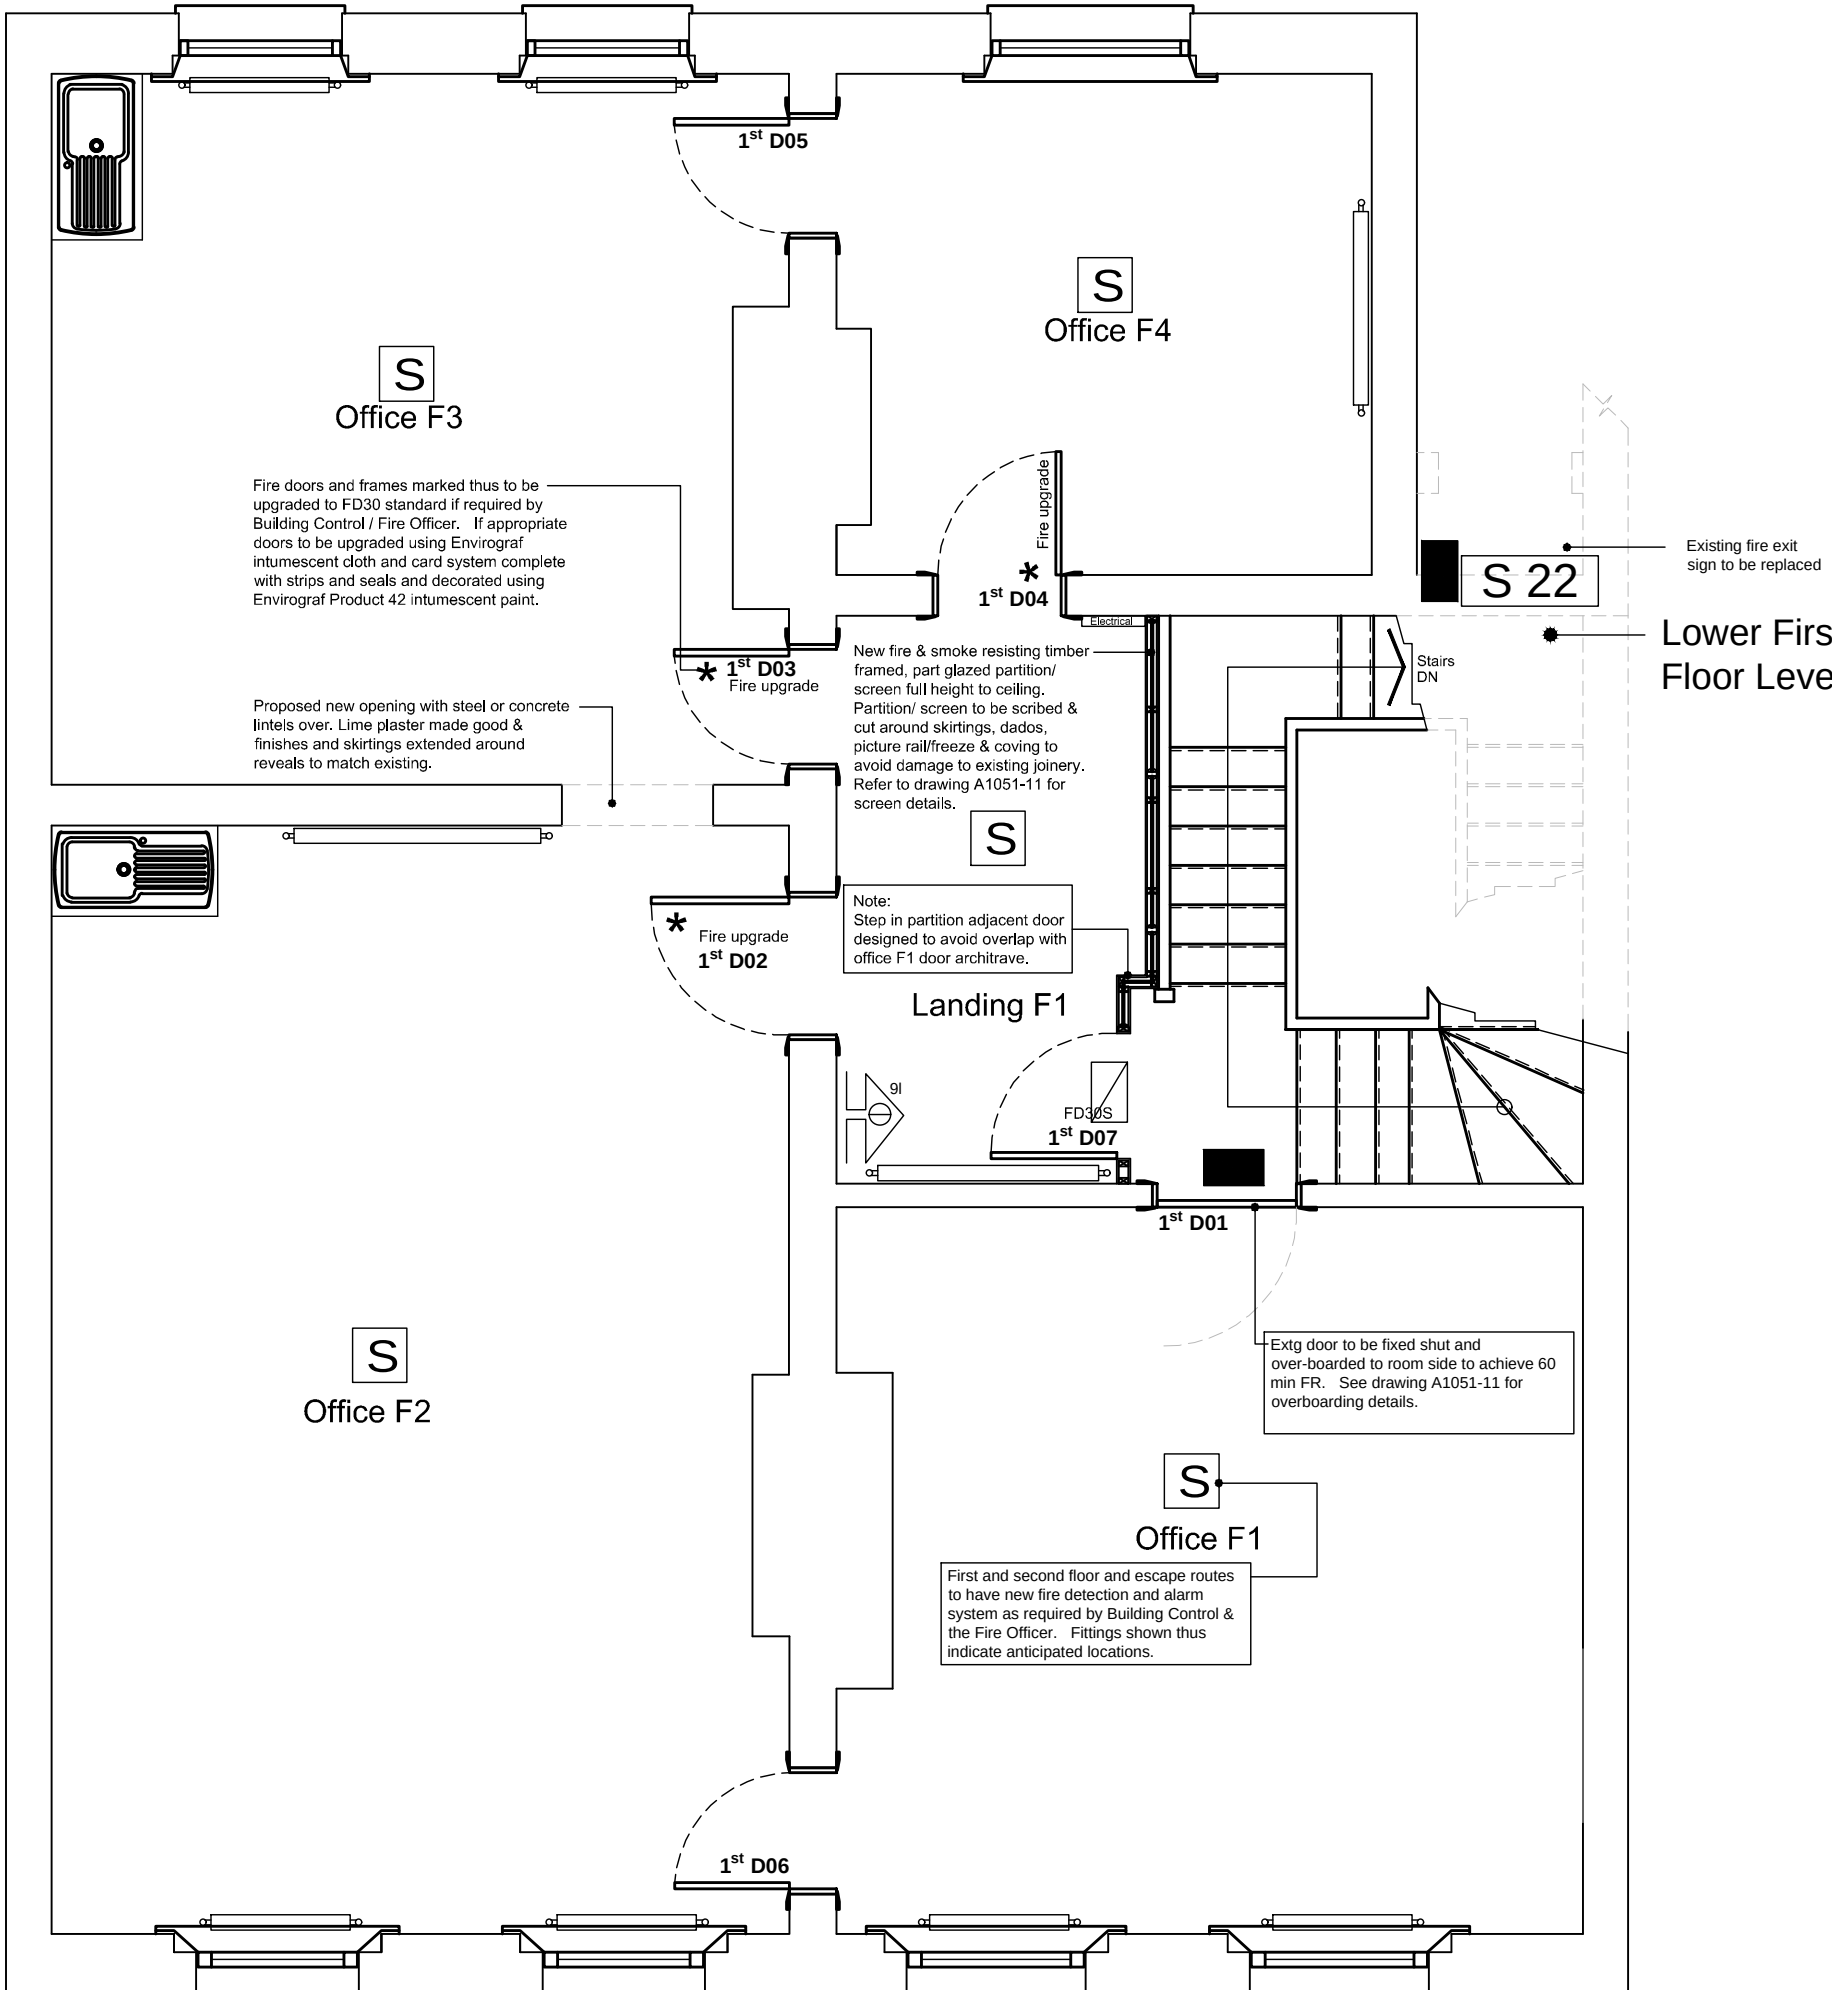


First Floor Plan as proposed

Scale 1 : 50

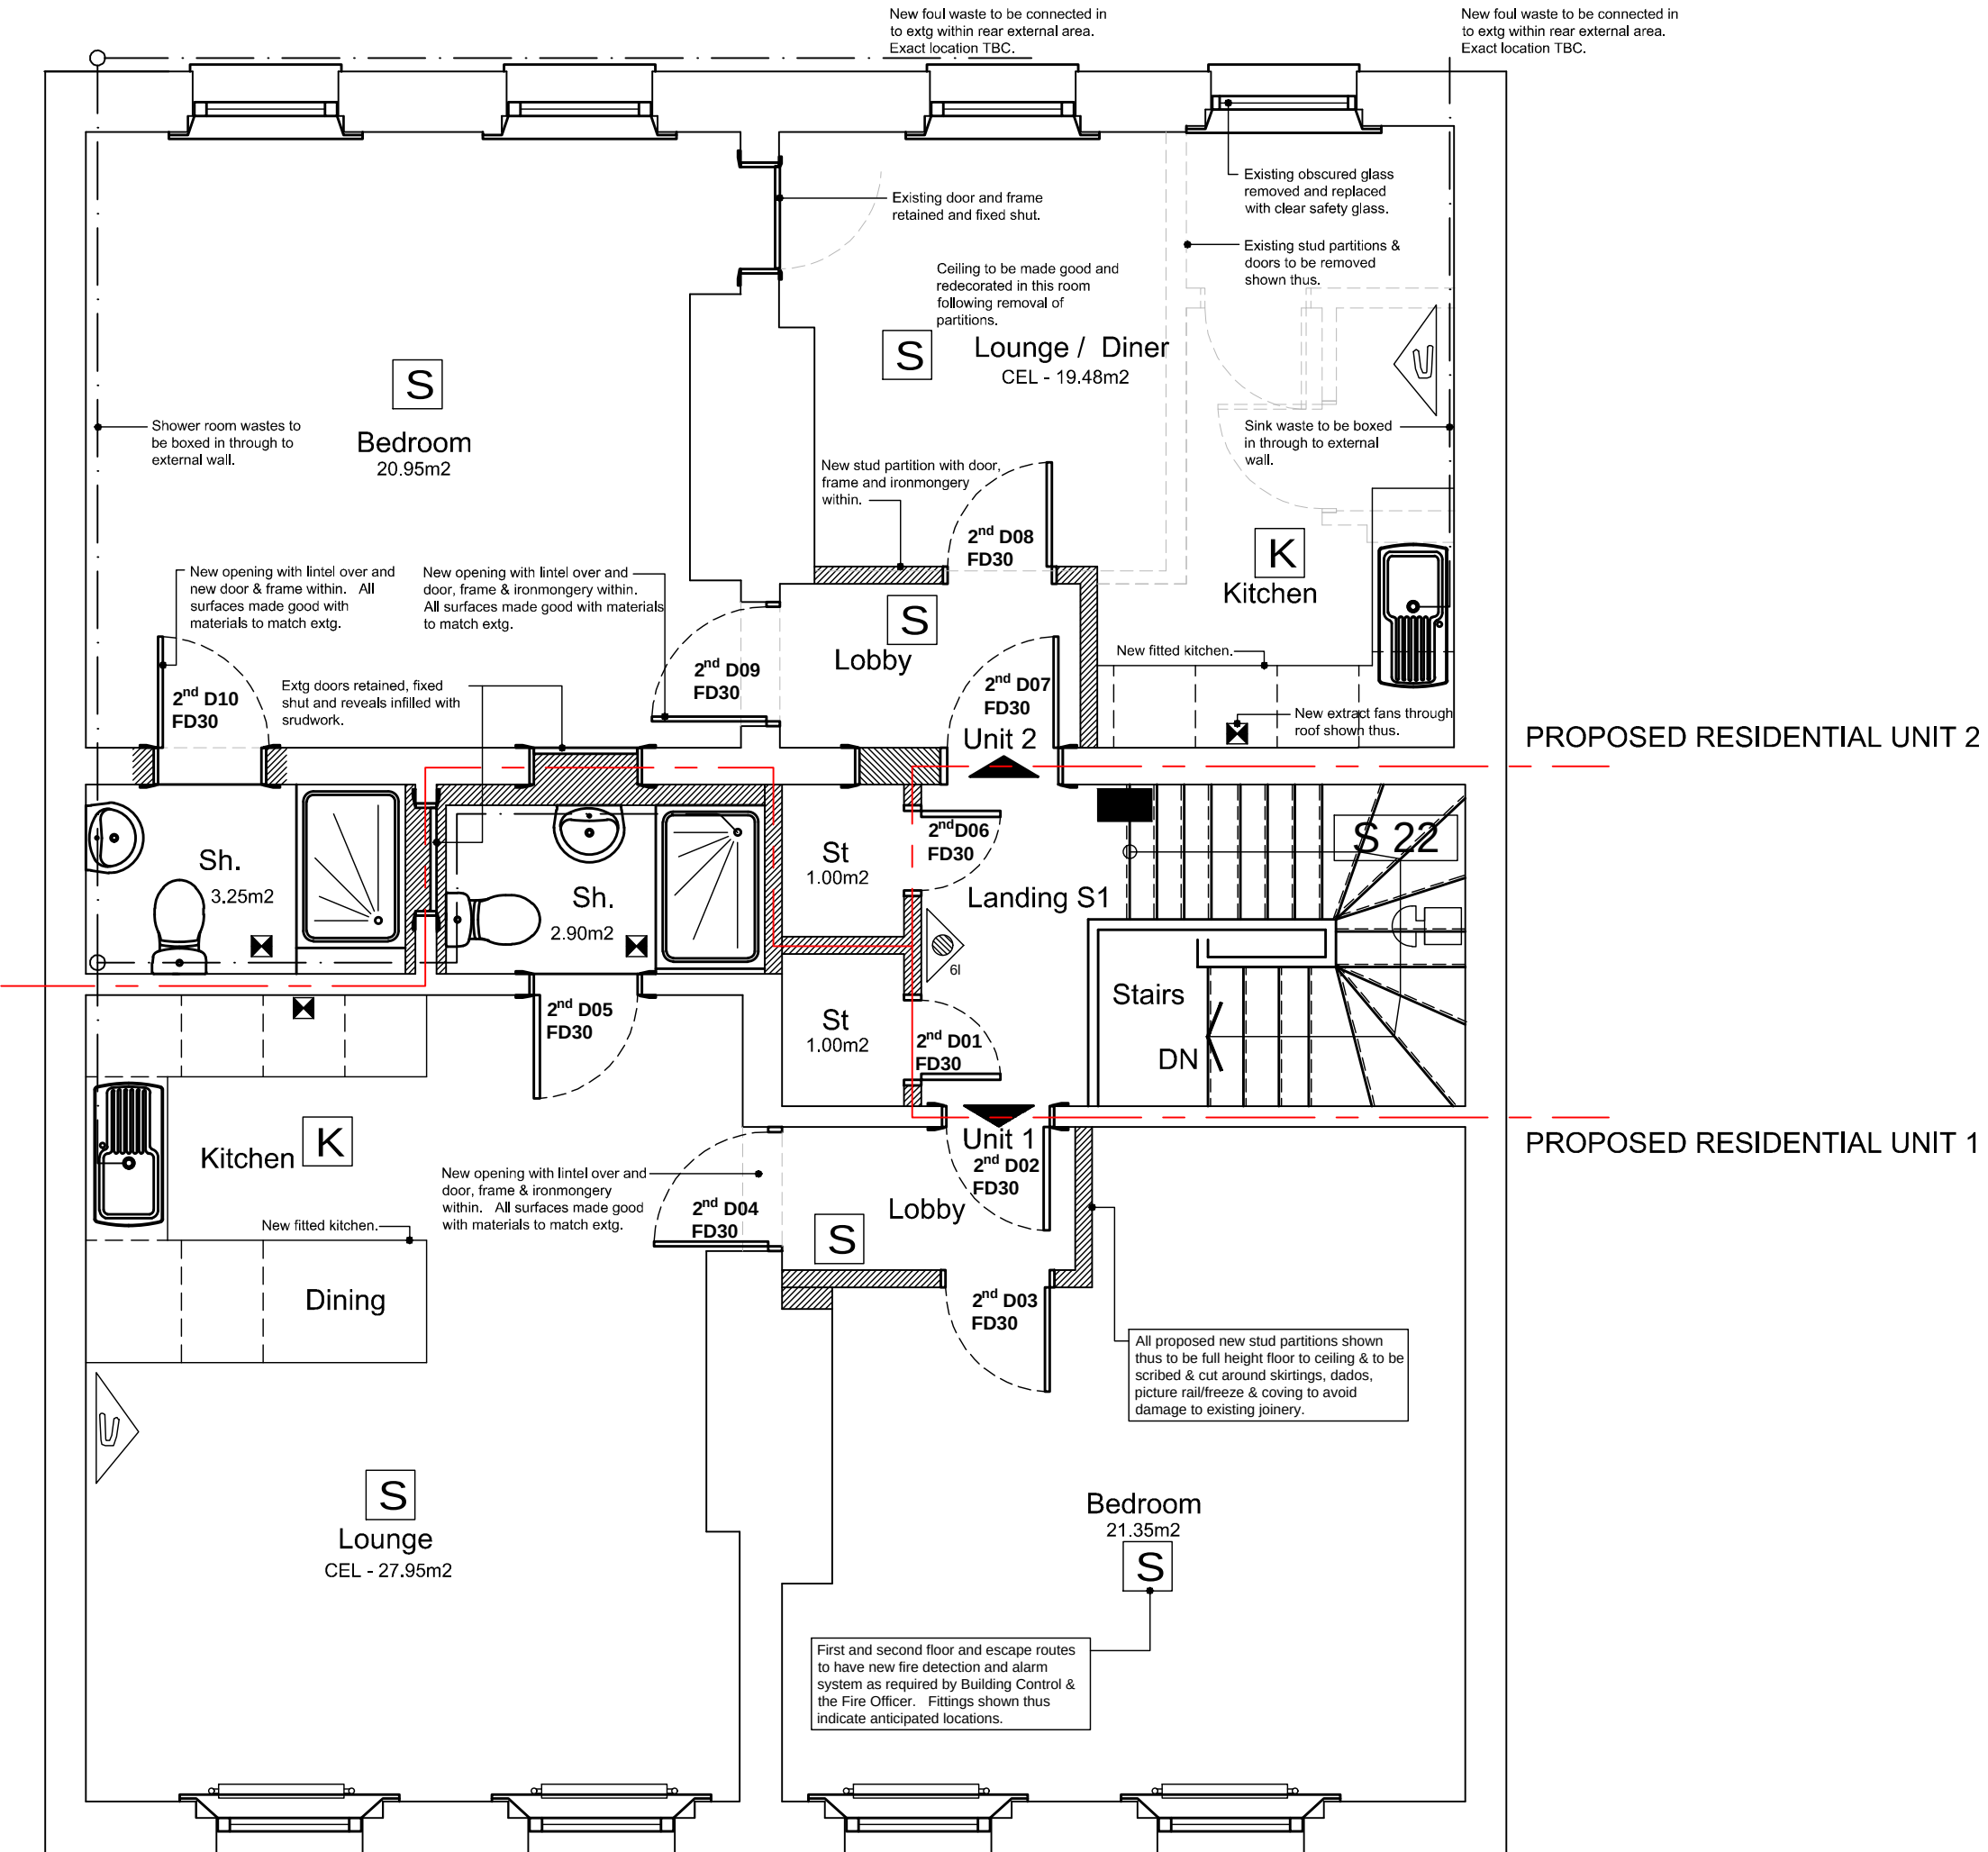 

Second Floor Plan as proposed

Scale 1 : 50

 

	xx.xx.xx	Xx	xxx
ref.	Date	Description	Initial

Oglesby & Limb Ltd

Chartered Architect

Suites 4 & 5, Market Chambers
12 Market Place, Spalding, Lincs
PE11 1SL

Tel: 01775 761196

e-mail: design@o-l-ltd.co.uk

Client:

Mr N Revill

Project:

**Proposed conversion & alterations to
12 Market Place
Spalding
Lincolnshire
PE11 1SL**

Drawing Title:

General Arrangement Floor Plans as proposed

PLANNING APPLICATION ISSUE

Rate:	24.03.16	Scale:	1:50 @ A1
Drawn by:	LS	Checked by:	AJO

Drawing Number:	Rev:
A1051 - 10	