



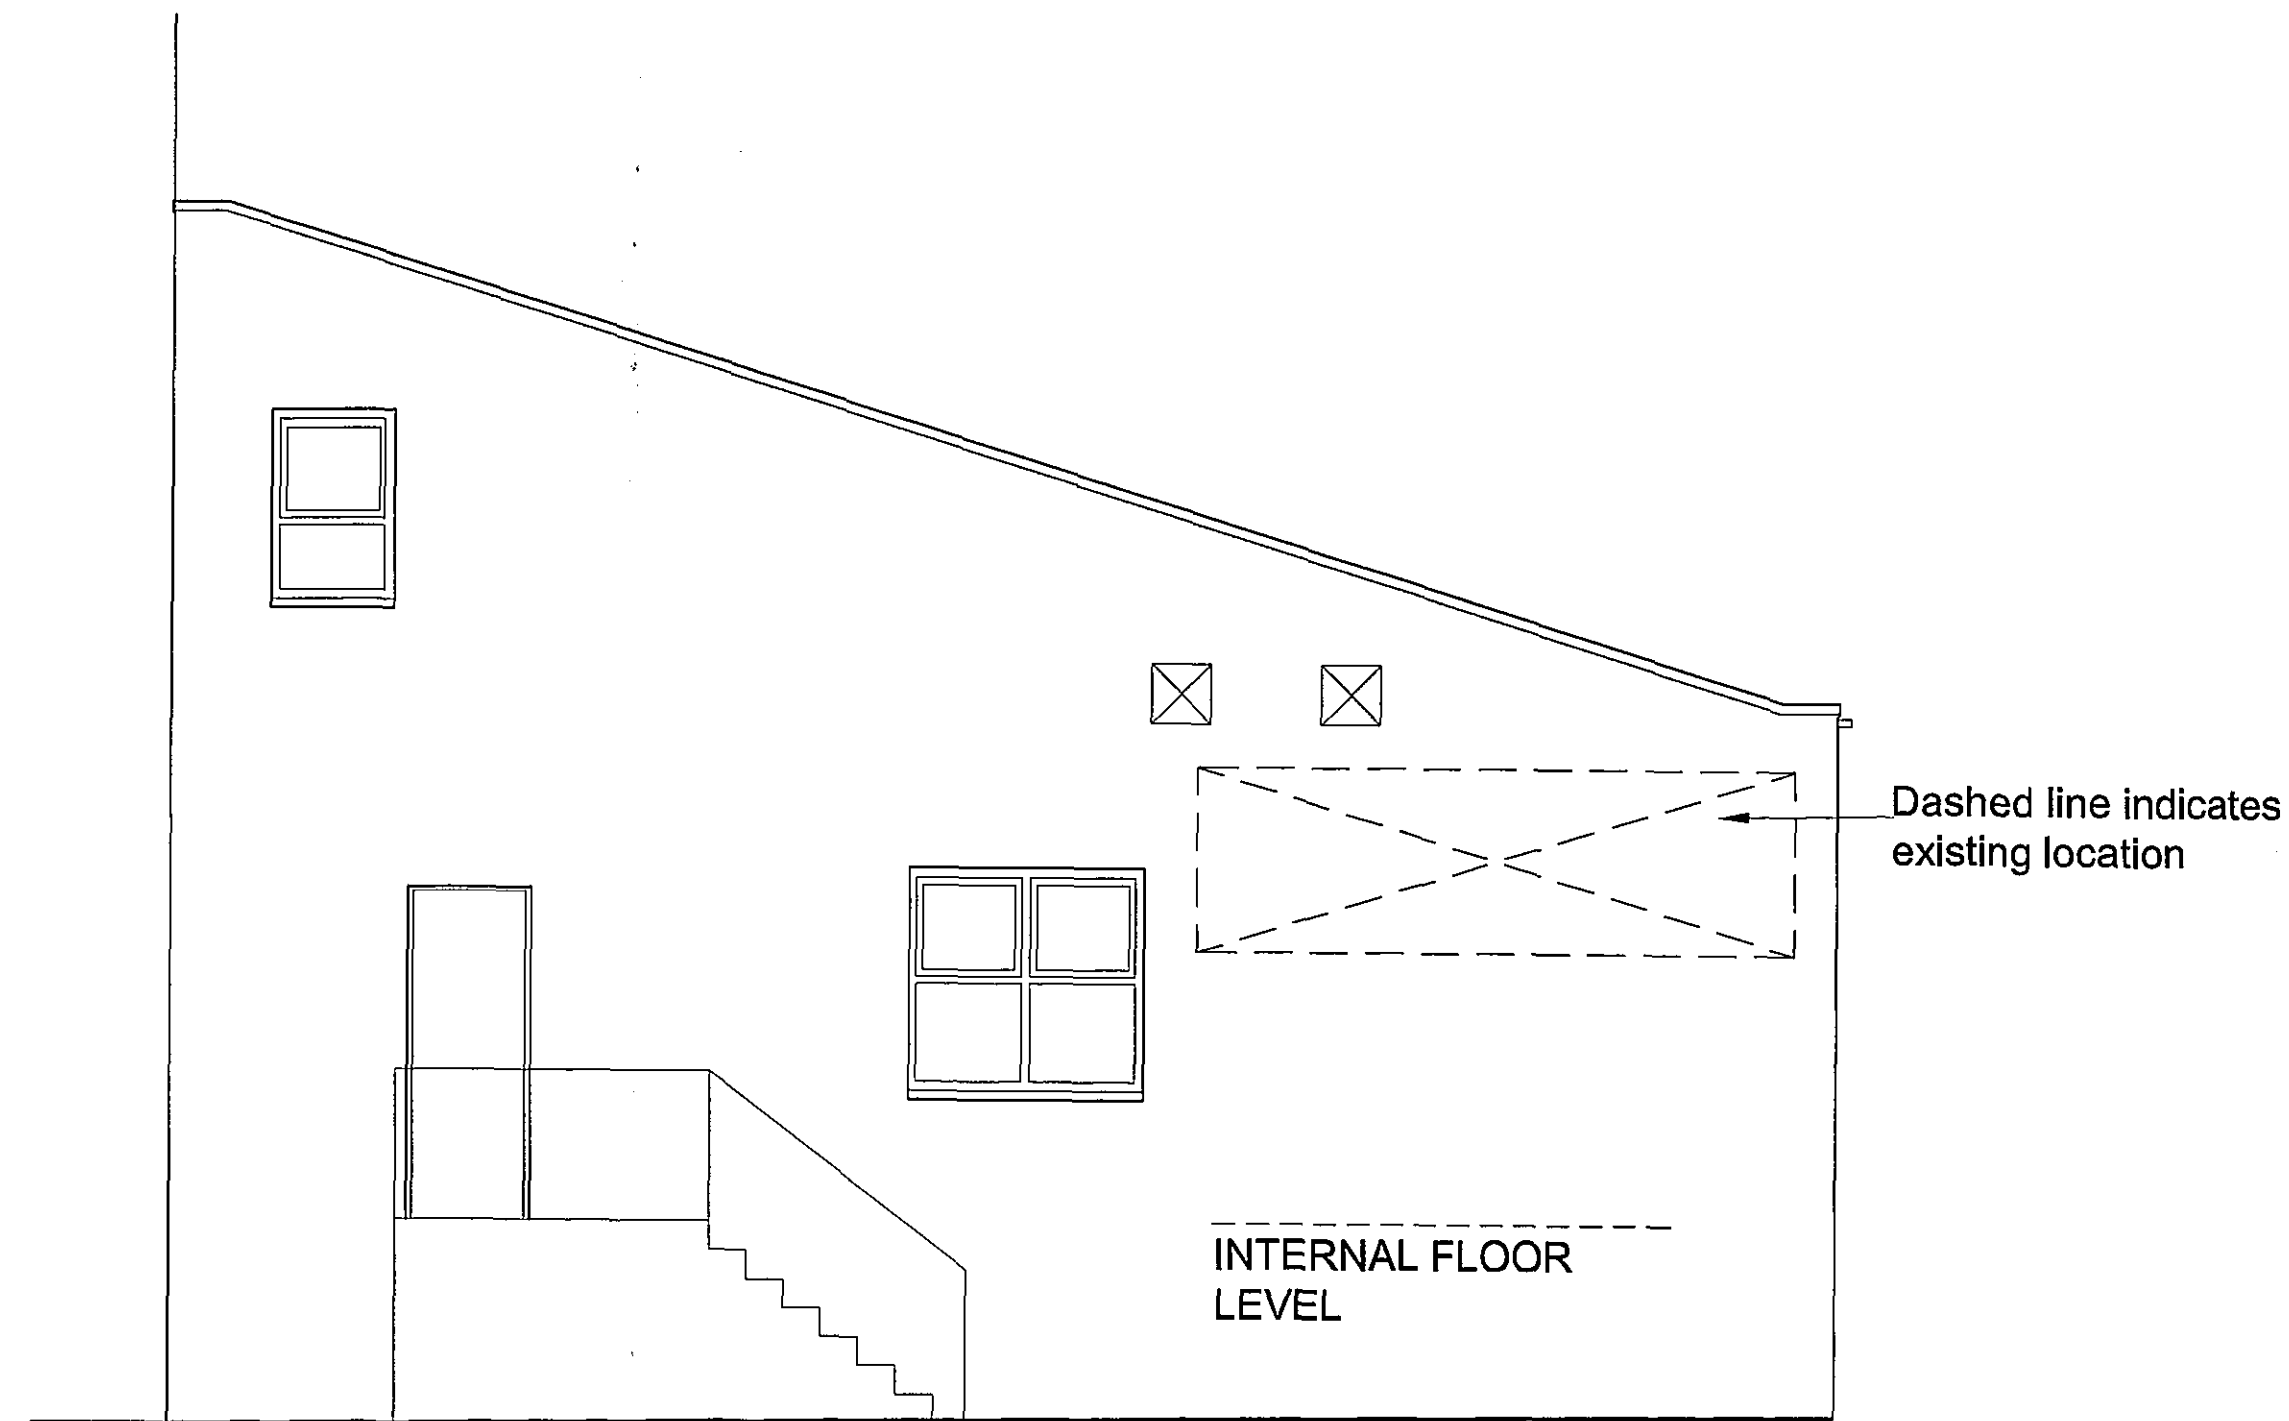

REAR ELEVATION A CURRENT

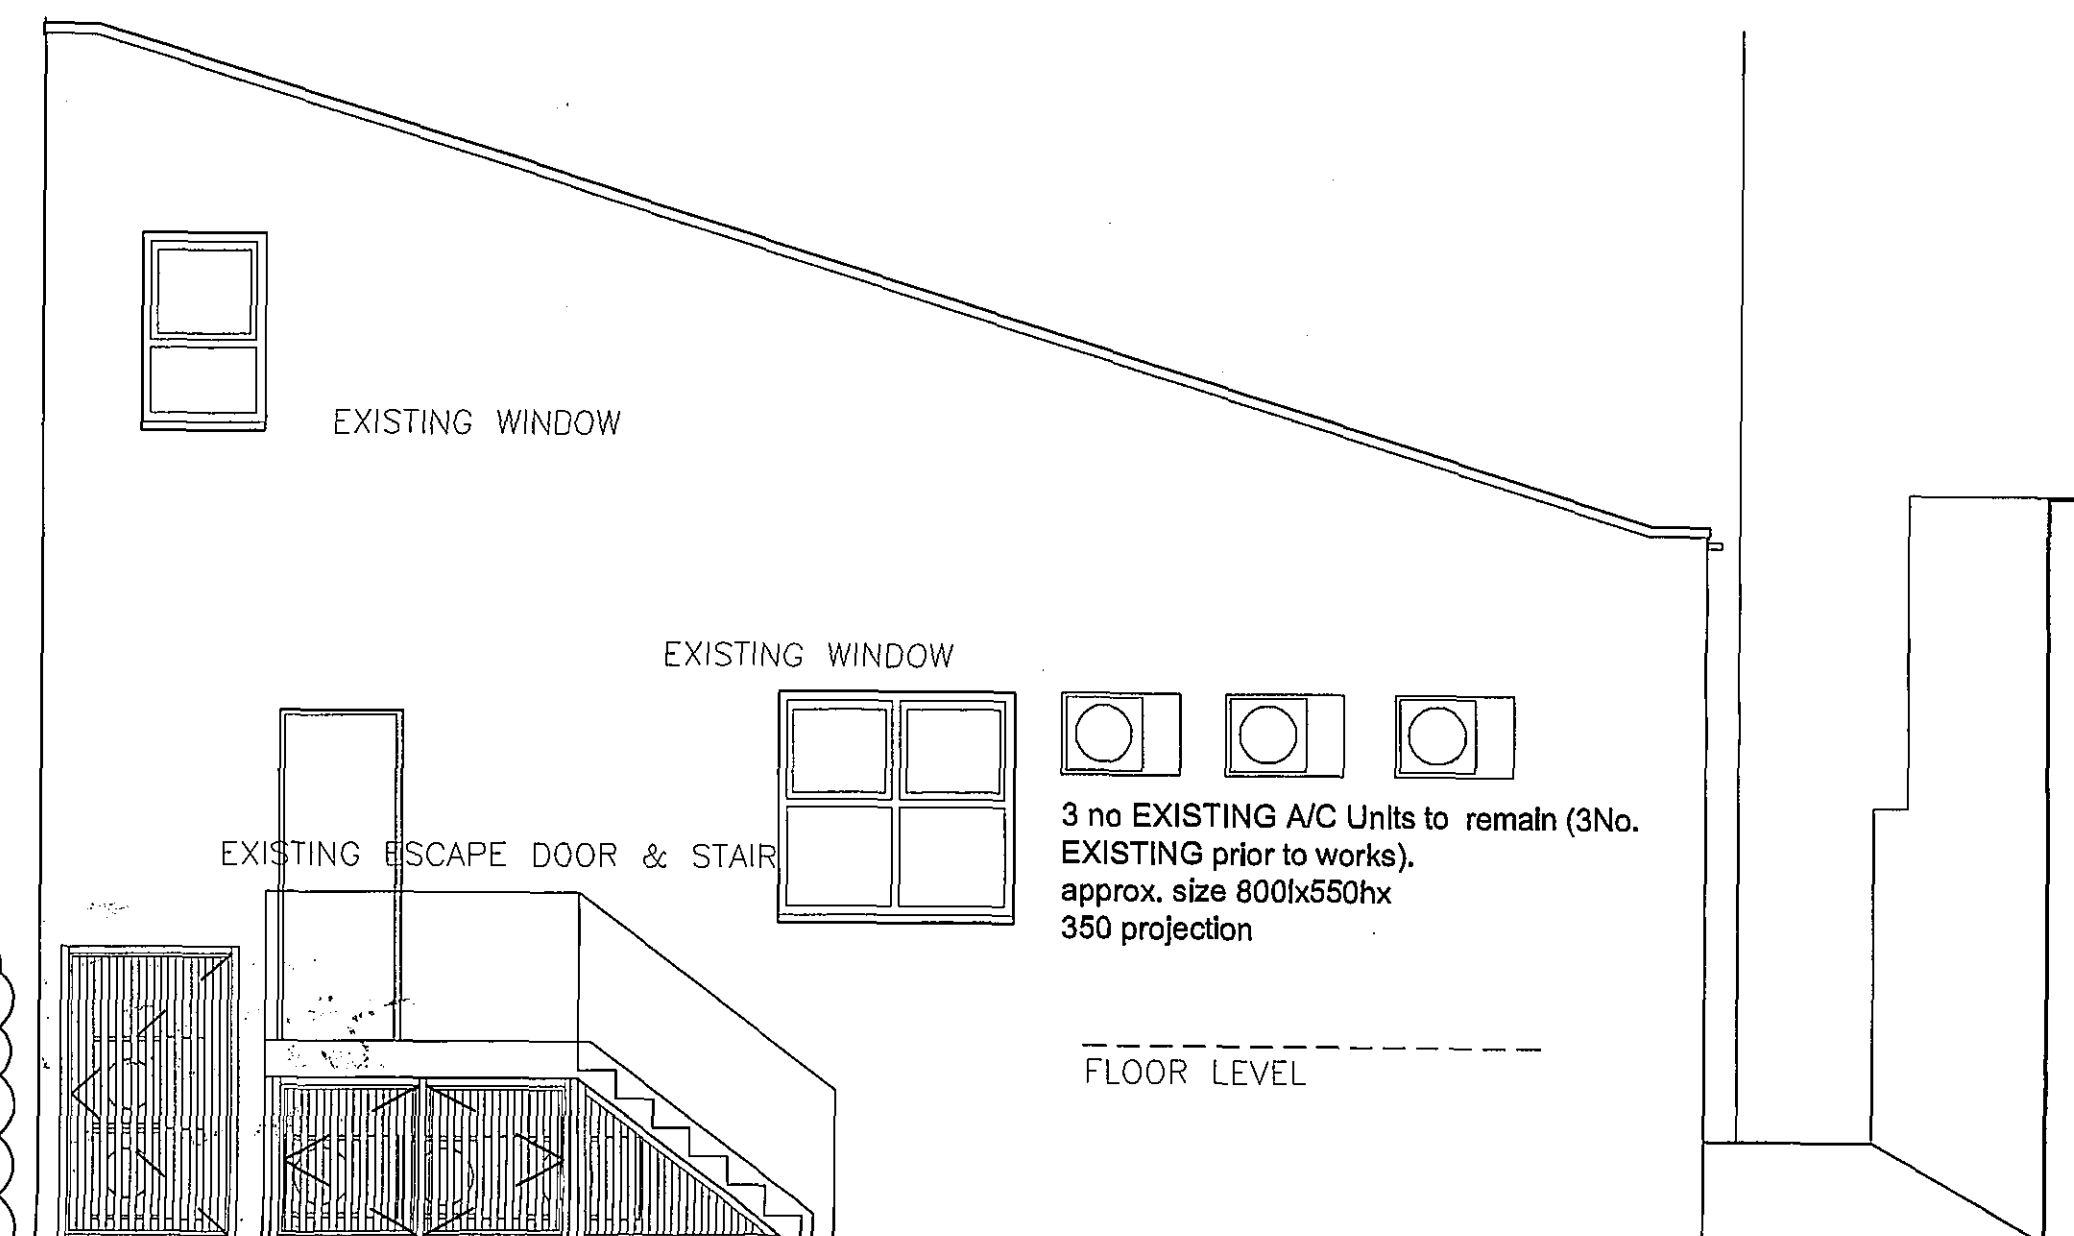


Timber 'cages' created to protect A/C units. 3No. Doors to open into car park for maintenance and 1No. Infil panel to understir section. Construction to be of roughly 50mm x 50mm timber structure with 50mm hit and miss slats forming the doors, sides and top of 'cage'.

All access to be though the basement level within the bank.

Doors to be pad locked and keys held within branch.


REAR ELEVATION A OPTION 1

MARKET PLACE

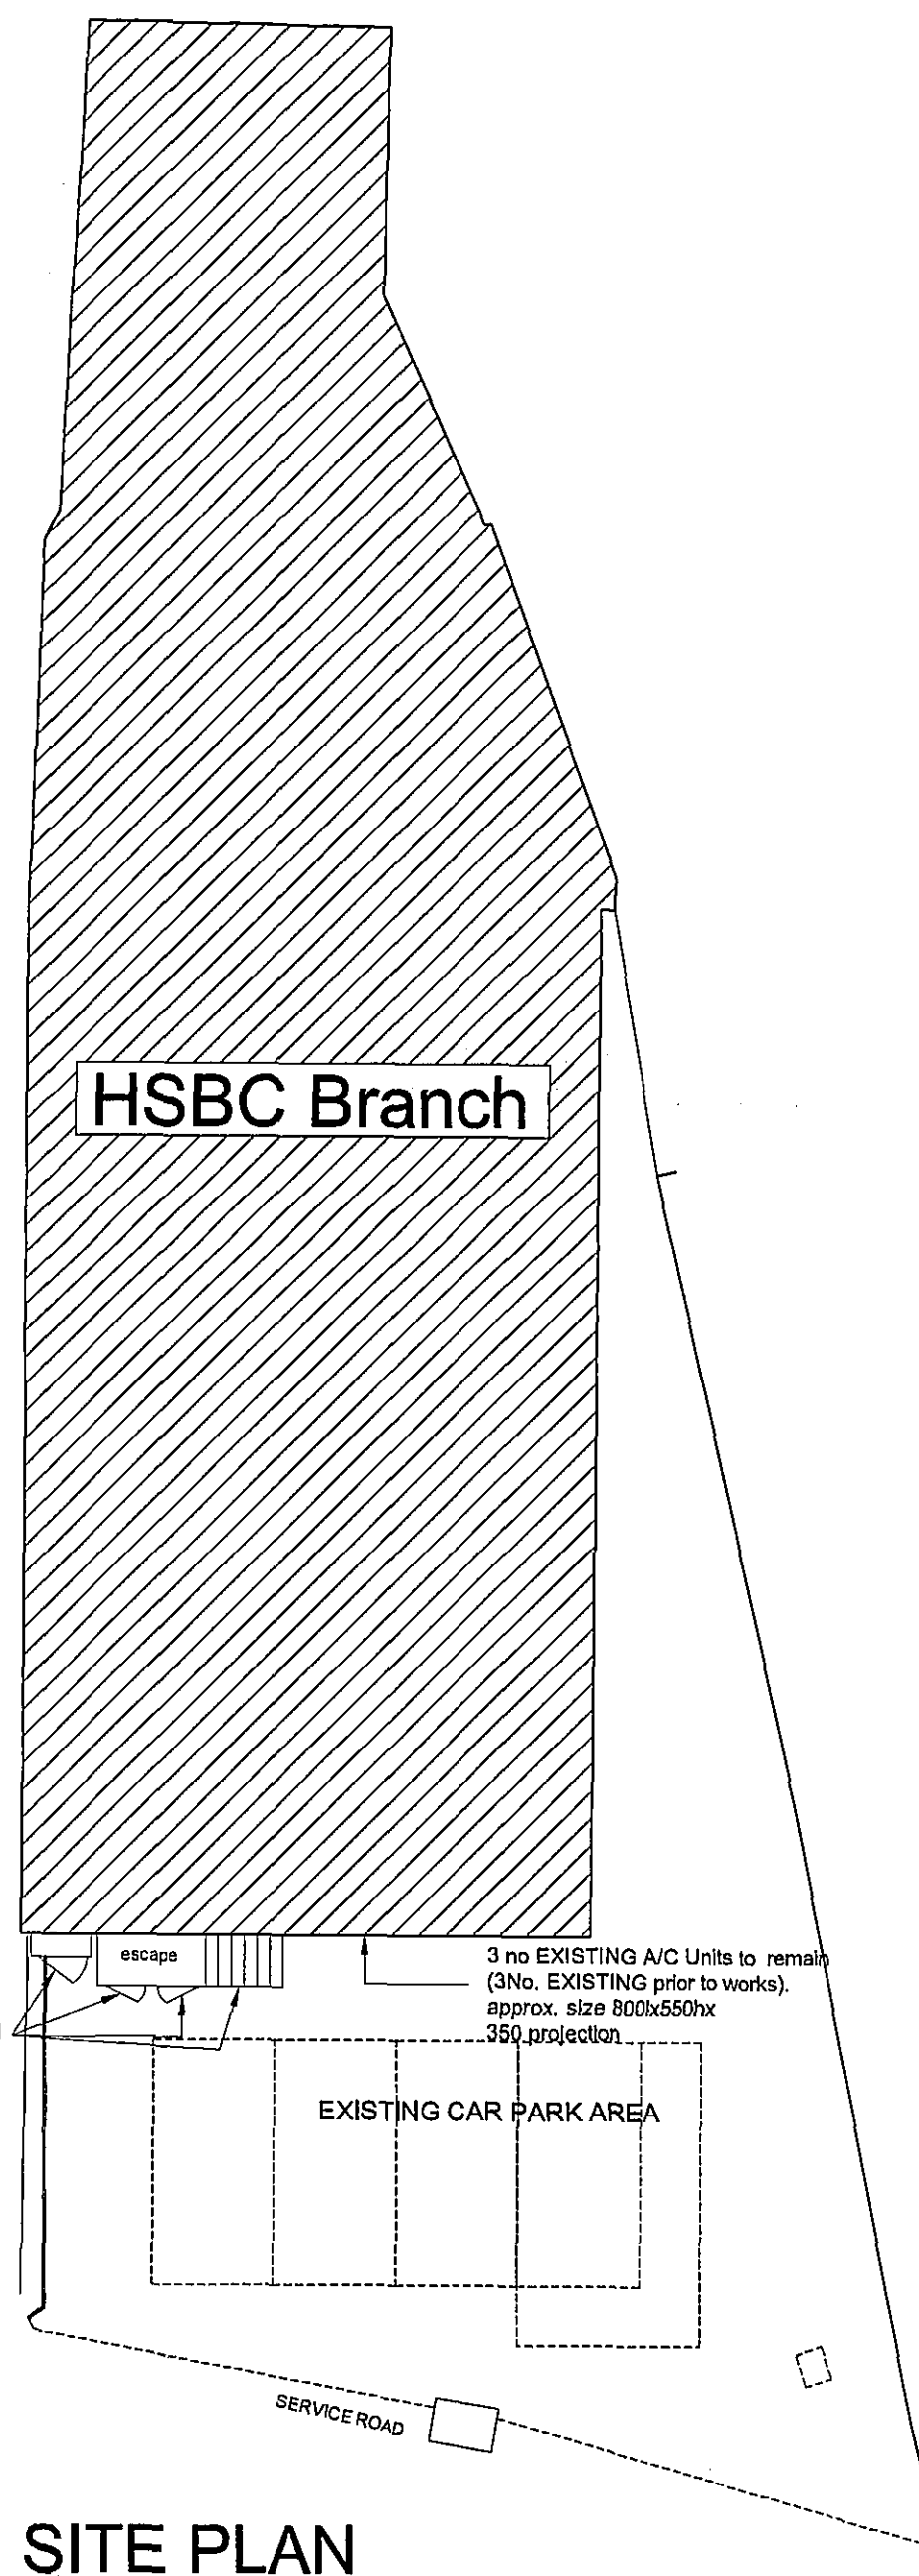

4 no CURRENT A/C Units to moved to PROPOSED location under stairs. (4No. ADDED during works), approx. size 800lx550hx 350 projection

SITE PLAN

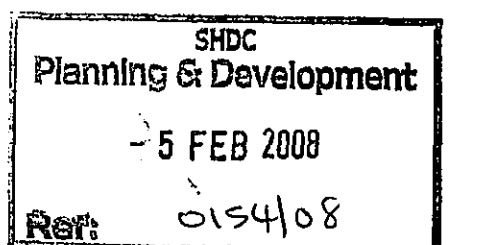

A NOTE CLARIFIED AS CLOUDED 31.01.08



TALBOT CHAMBERS 2 NORTH CHURCH STREET SHEFFIELD S1 2DH
TEL 0114 2480944 FAX 0114 2480998 www.axis-architecture.com

SPALDING

8 Market Place

HSBC

Corporate Real Estate

REAR ELEVATION to car park

A/C OPTION 1

SCALE	A1 ISSUE	A3 ISSUE	DATE	DRAWN	CHECKED
1:50	1:100	30.01.08	RAS		

DRAWING NUMBER
25061/ELE OP1 A

© COPYRIGHT EXISTS ON THE DESIGNS AND INFORMATION SHOWN ON THIS DRAWING
The Contractor must verify all dimensions on site before making shop drawings
or commencing work of any kind. No dimensions to be scaled from this drawing.