




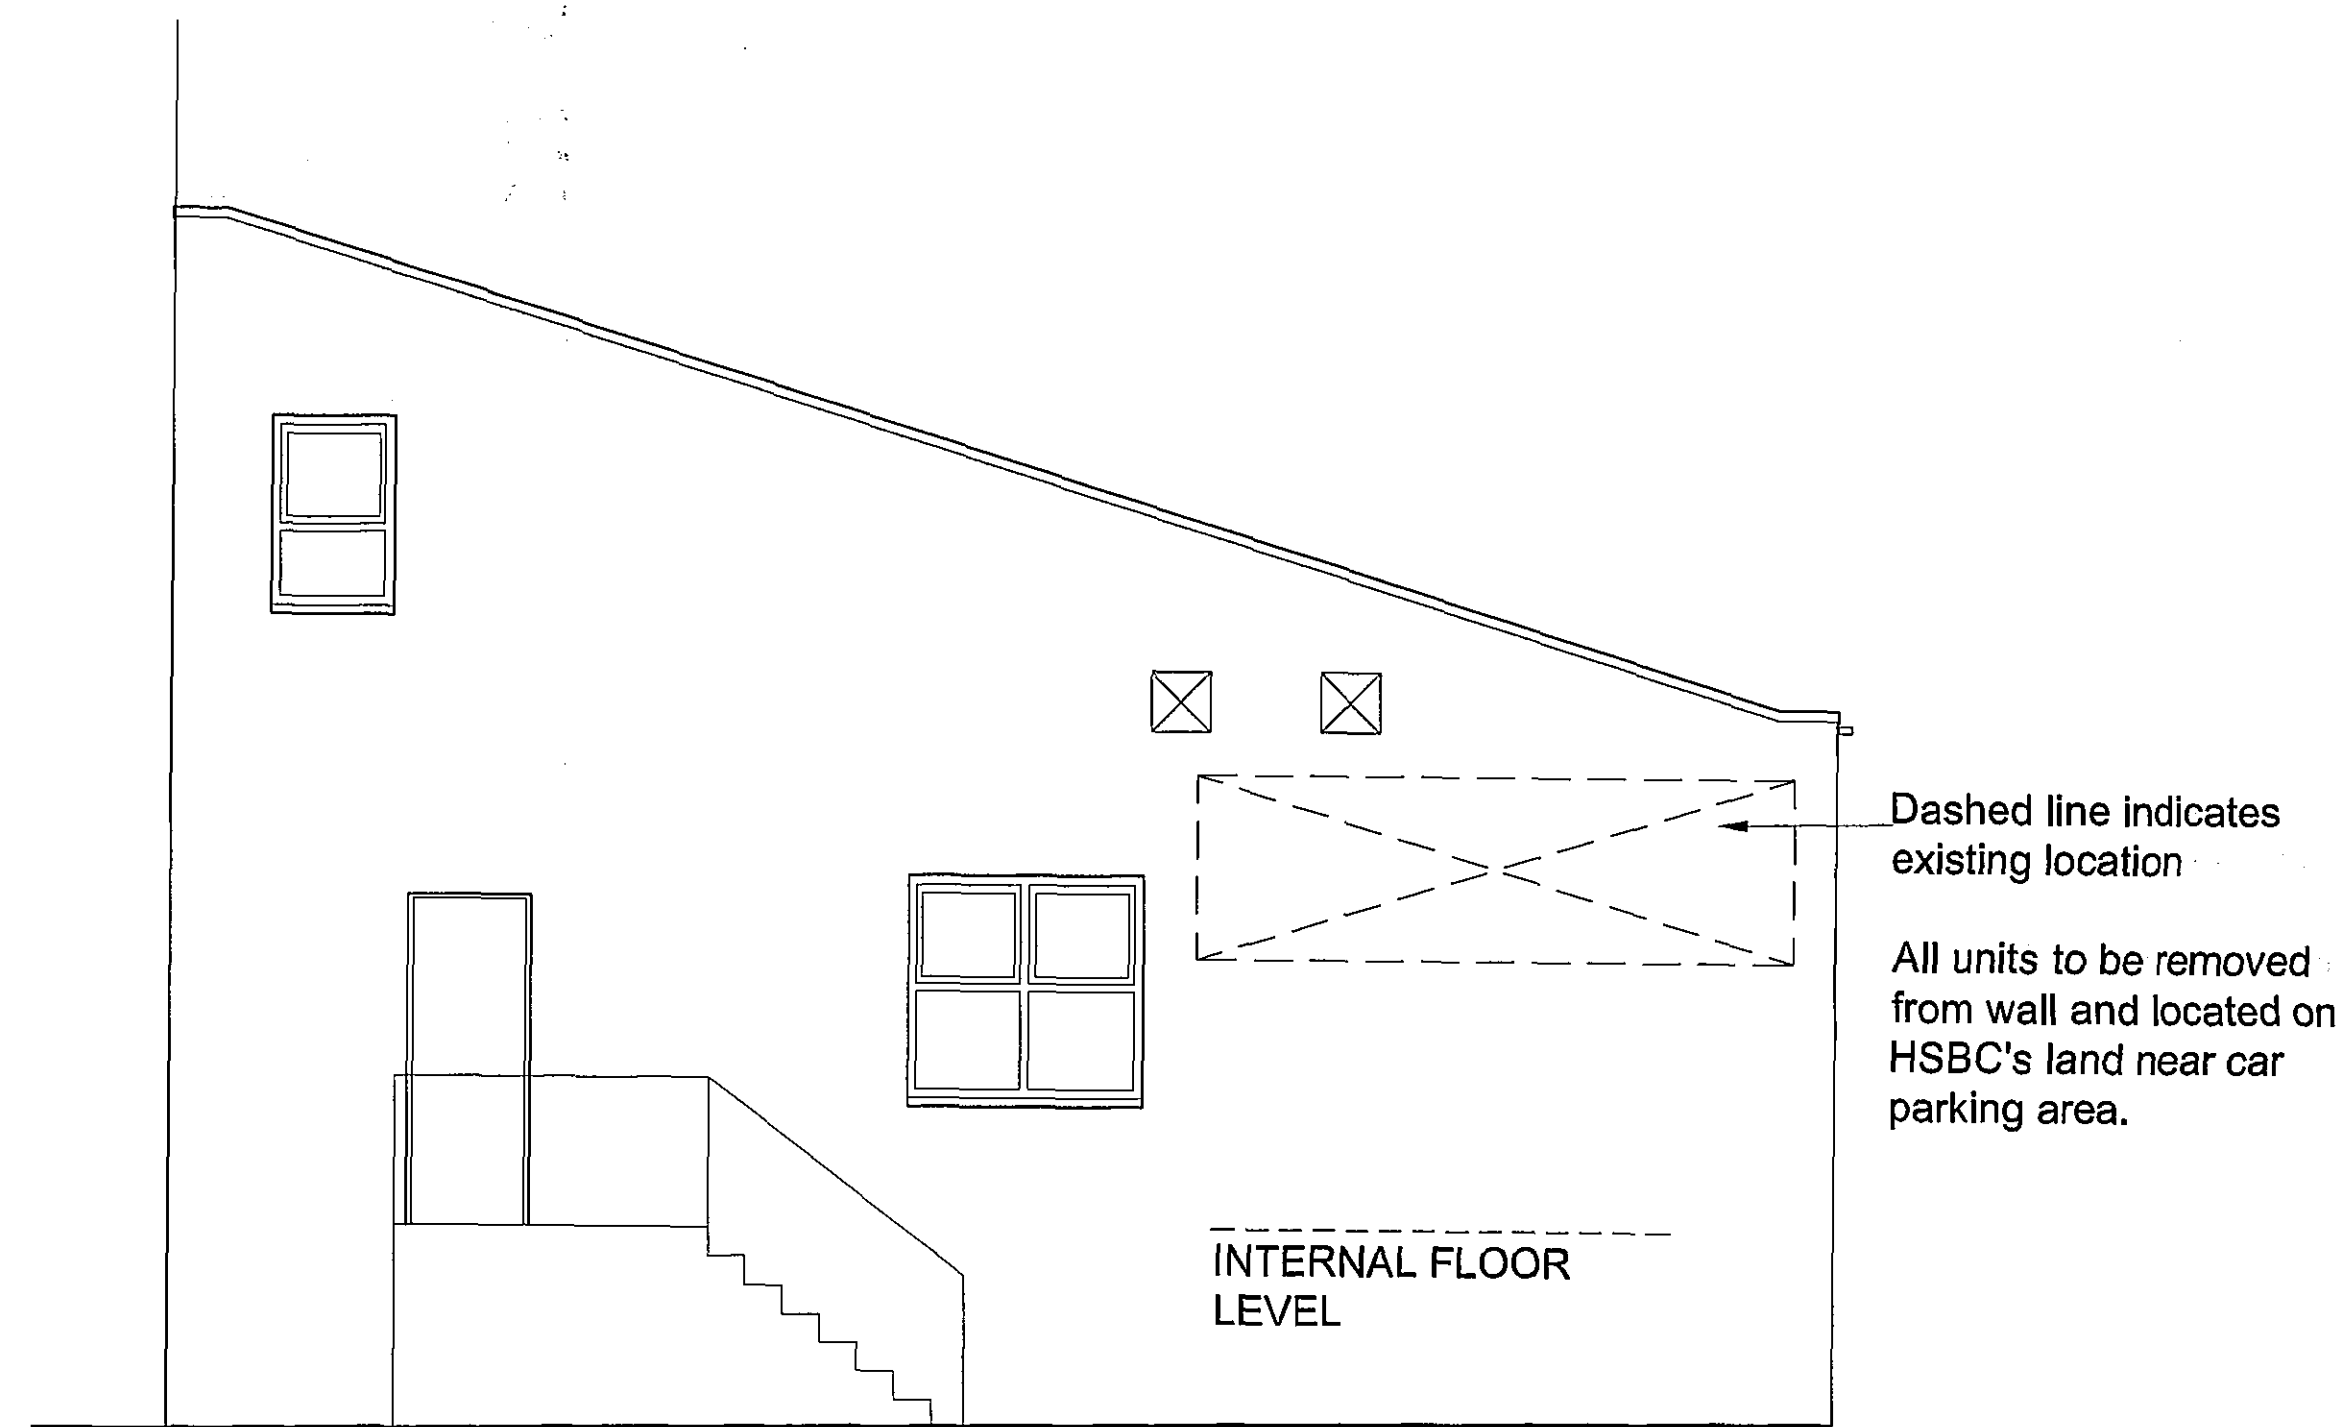

REAR ELEVATION A
PROPOSED

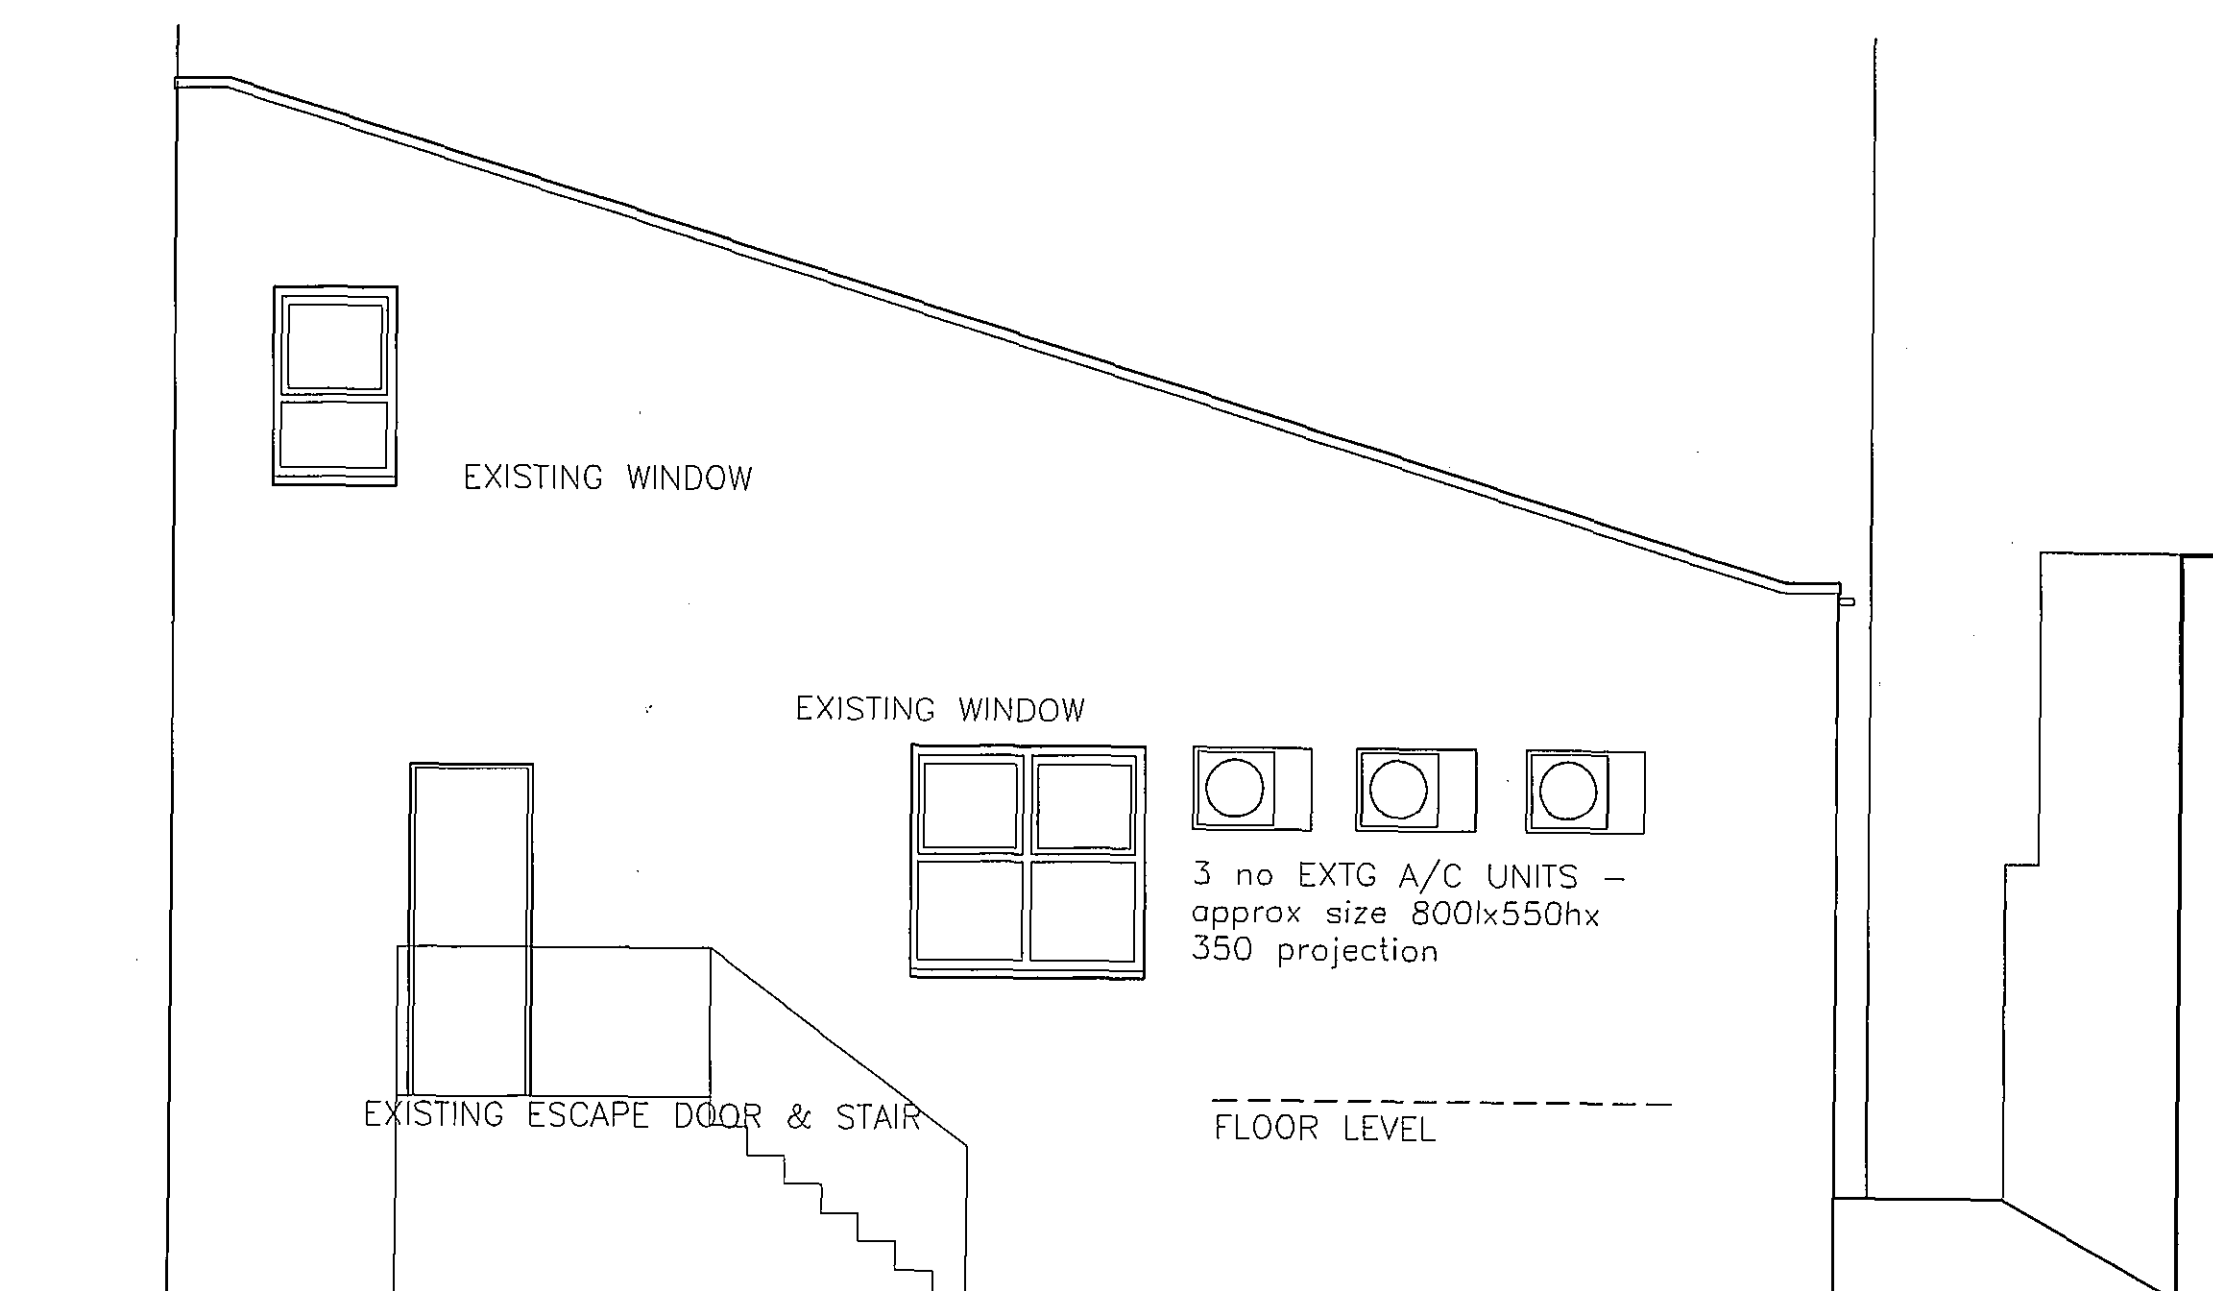

REAR ELEVATION A
EXISTING

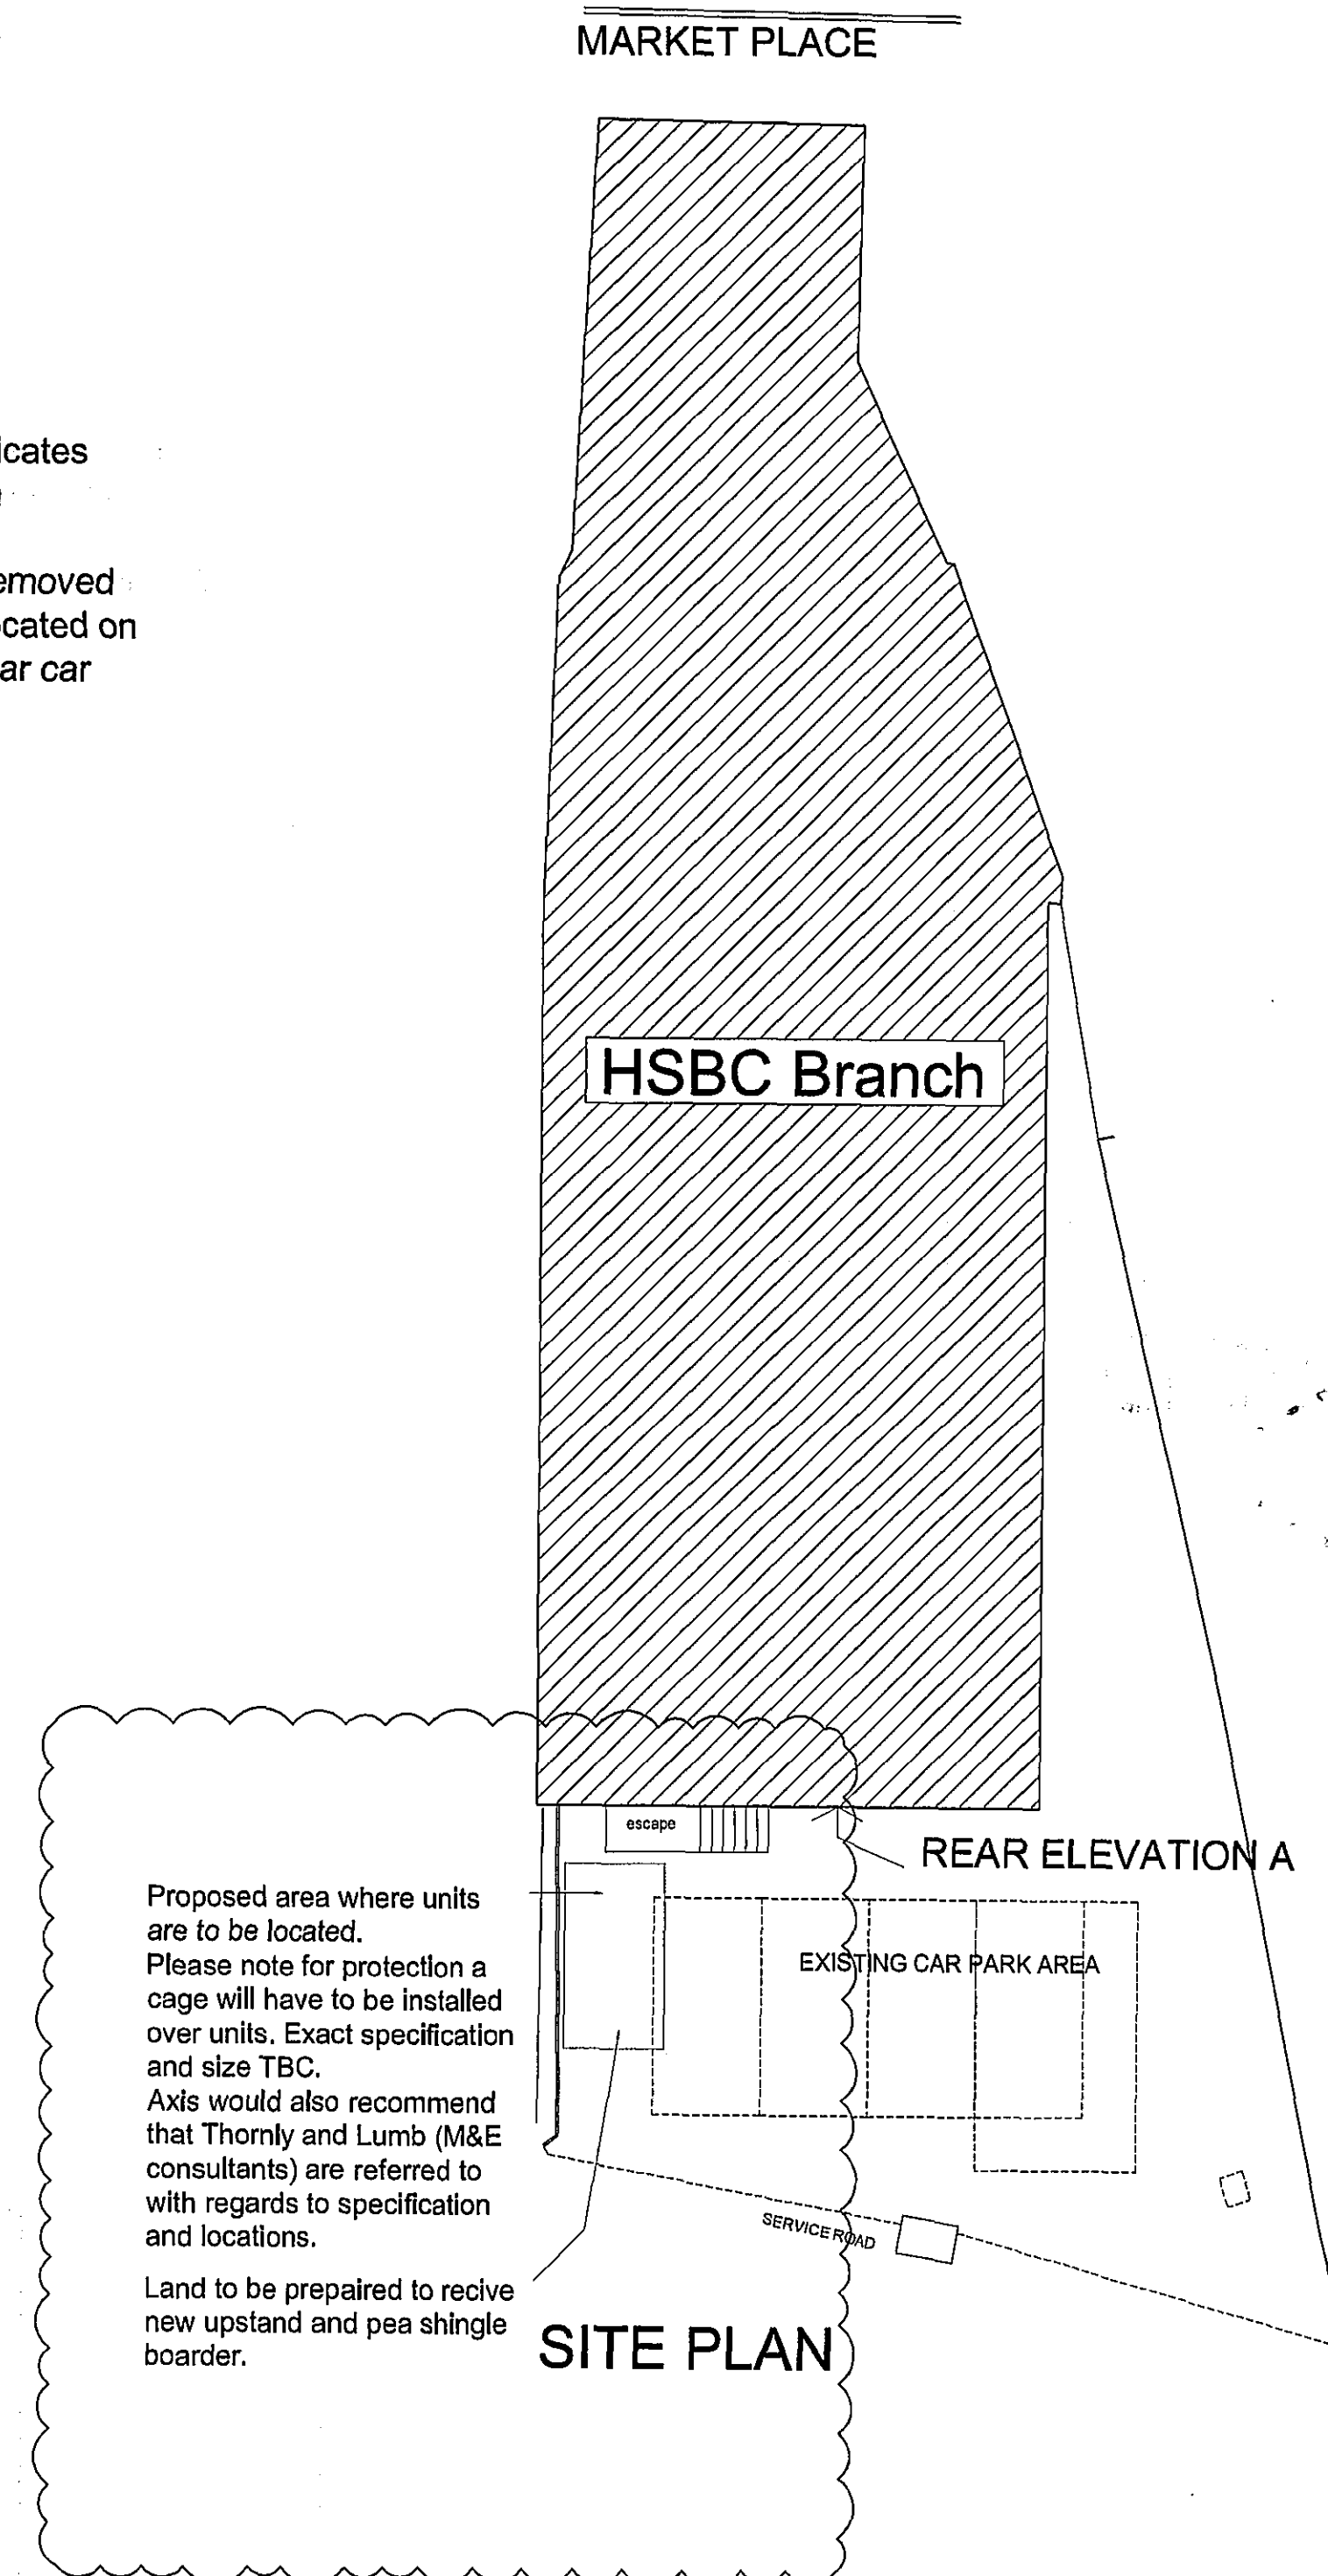

D	REVISED TO NEW SCHEME	11.12.07
C	NEW AND EXISTING UNITS RELOCATED FROM WALLS TO GROUND FLOOR	20.11.07
B	NEW AND EXISTING UNITS LOWERED	17.08.07
A	UPDATED FOR PLANNING APPLICATION	13.06.07



TALBOT CHAMBERS 2 NORTH CHURCH STREET SHEFFIELD S1 2DH
TEL 0114 2490644 FAX 0114 2490666 www.axis-architecture.com

SPALDING

8 Market Place

HSBC

Corporate Real Estate

ELEVATIONS

REAR ELEVATION to car park

SCALE	A3 ISSUE	DATE	DRAWN	CHECKED
1:50	1:100	Aug 2006	RS	

DRAWING NUMBER 25061/ELE_3 REVISION D

© COPYRIGHT EXISTS ON THE DESIGNS AND INFORMATION SHOWN ON THIS DRAWING
The Contractor must verify all dimensions on site before making shop drawings
or commencing work of any kind. No dimensions to be scaled from this drawing.