



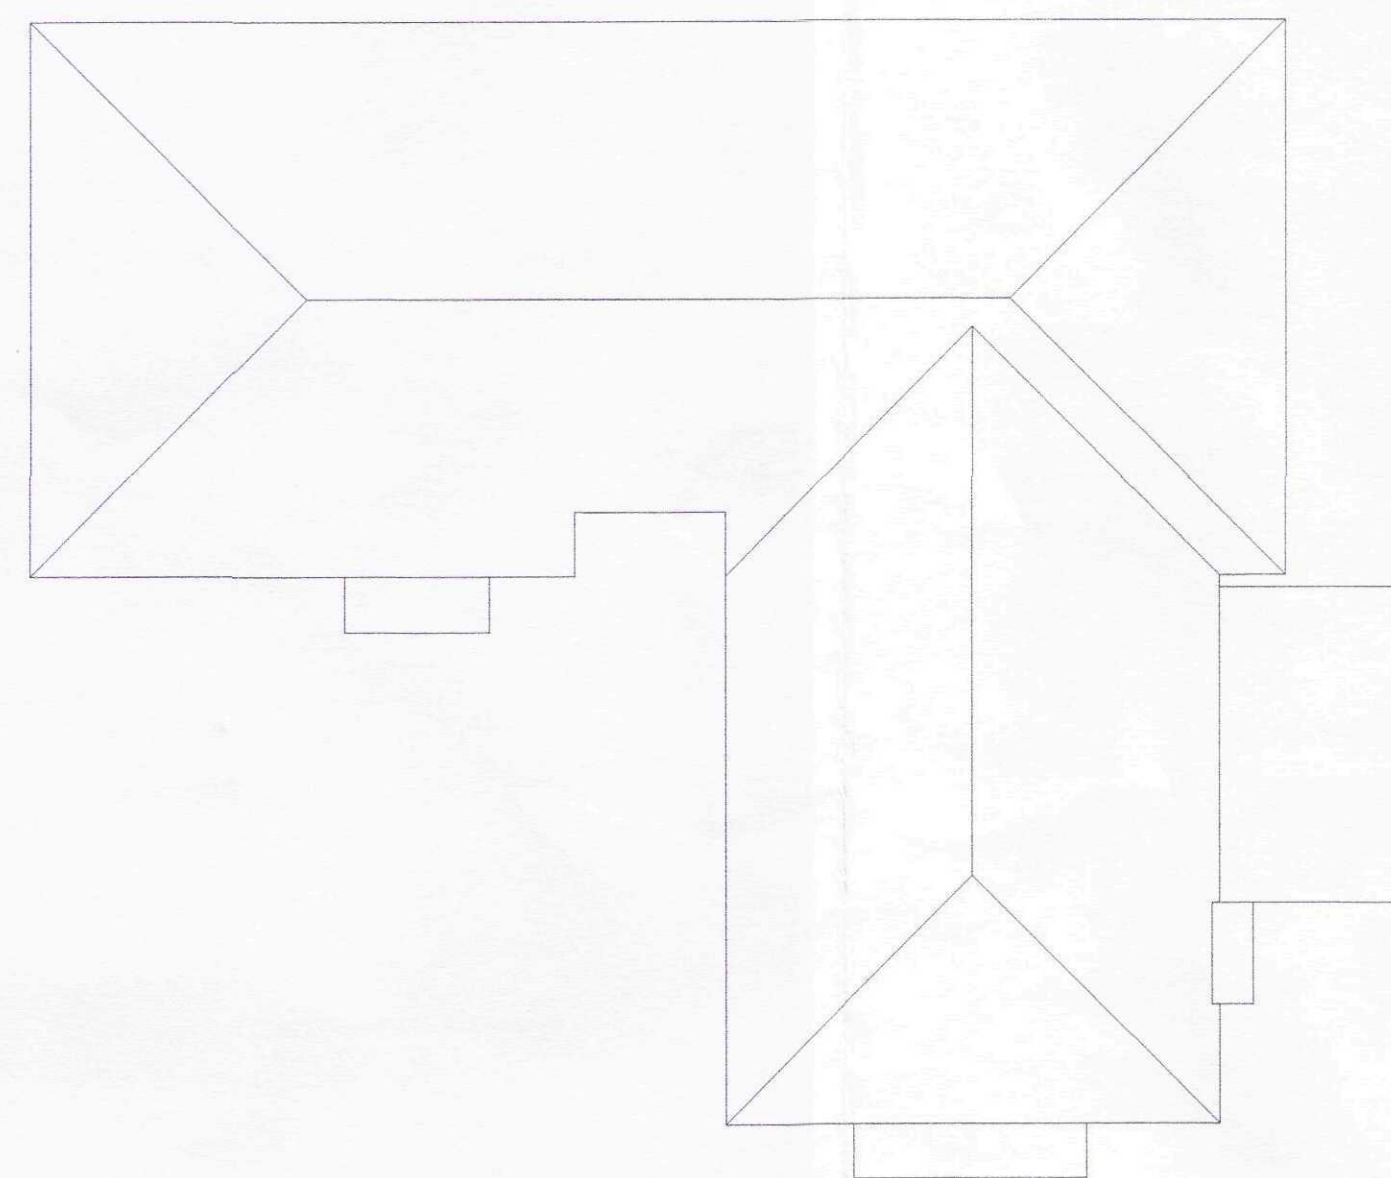


SOUTH ELEVATION - Front

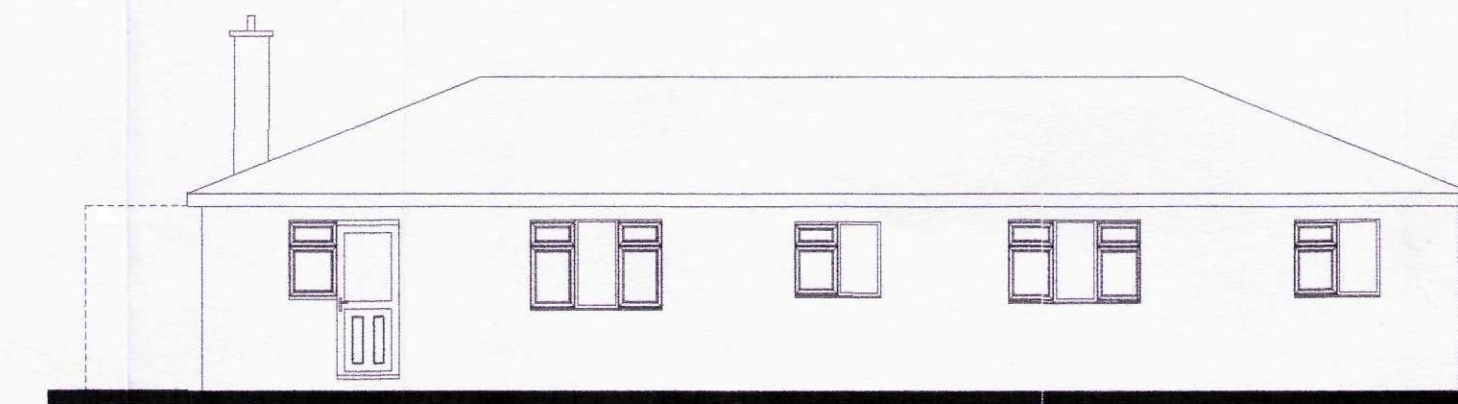


NORTH ELEVATION - Rear



GROUND FLOOR PLAN

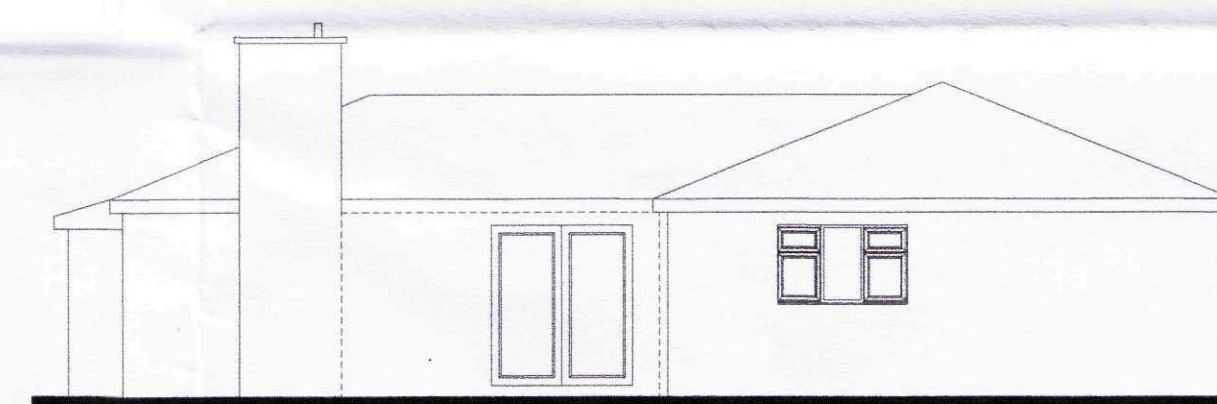

EAST ELEVATION - Side

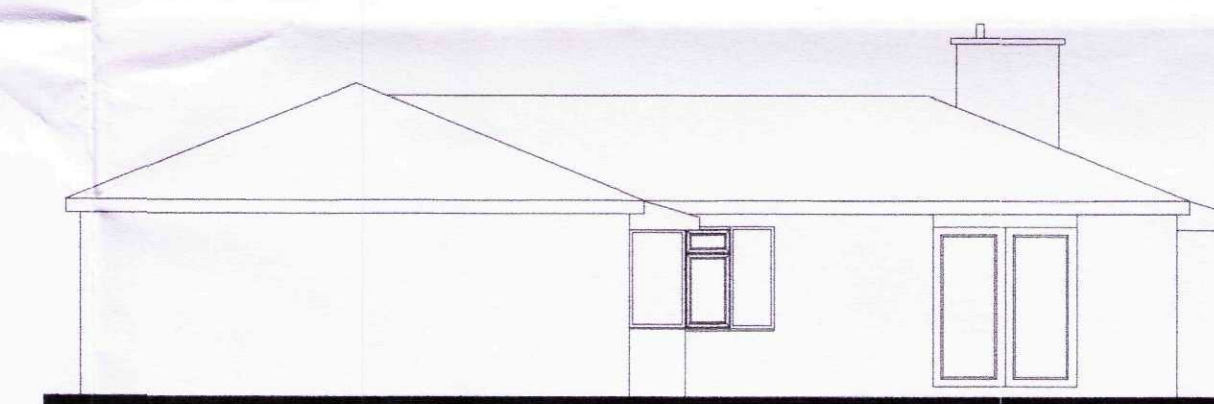

WEST ELEVATION - Side

Title: EXISTING.PROPERTY AT.32.BIRCH.GROVE.SPALDING FOR.MR.AND.MRS.S.EAGLE	
Drawing Number: 10/250/PA/001	Rev: A




Drawing: MEASURED.SURVEY
Do not measure from this drawing. All discrepancies should be reported to the architects. This drawing should be read in conjunction with the specification and standard details. All intellectual property rights are the copy right of Trevor A Clay RIBA Ltd ©

Revision:			
Scales: 1:100	Sheet Size: A1	Date: 01.02.11	Drawn: AVM


14 Old Fendike Road
Weston Hills
SPALDING
Lincolnshire PE12 6DD

Tel/Fax 01406 380027
Mobile 07778 597975



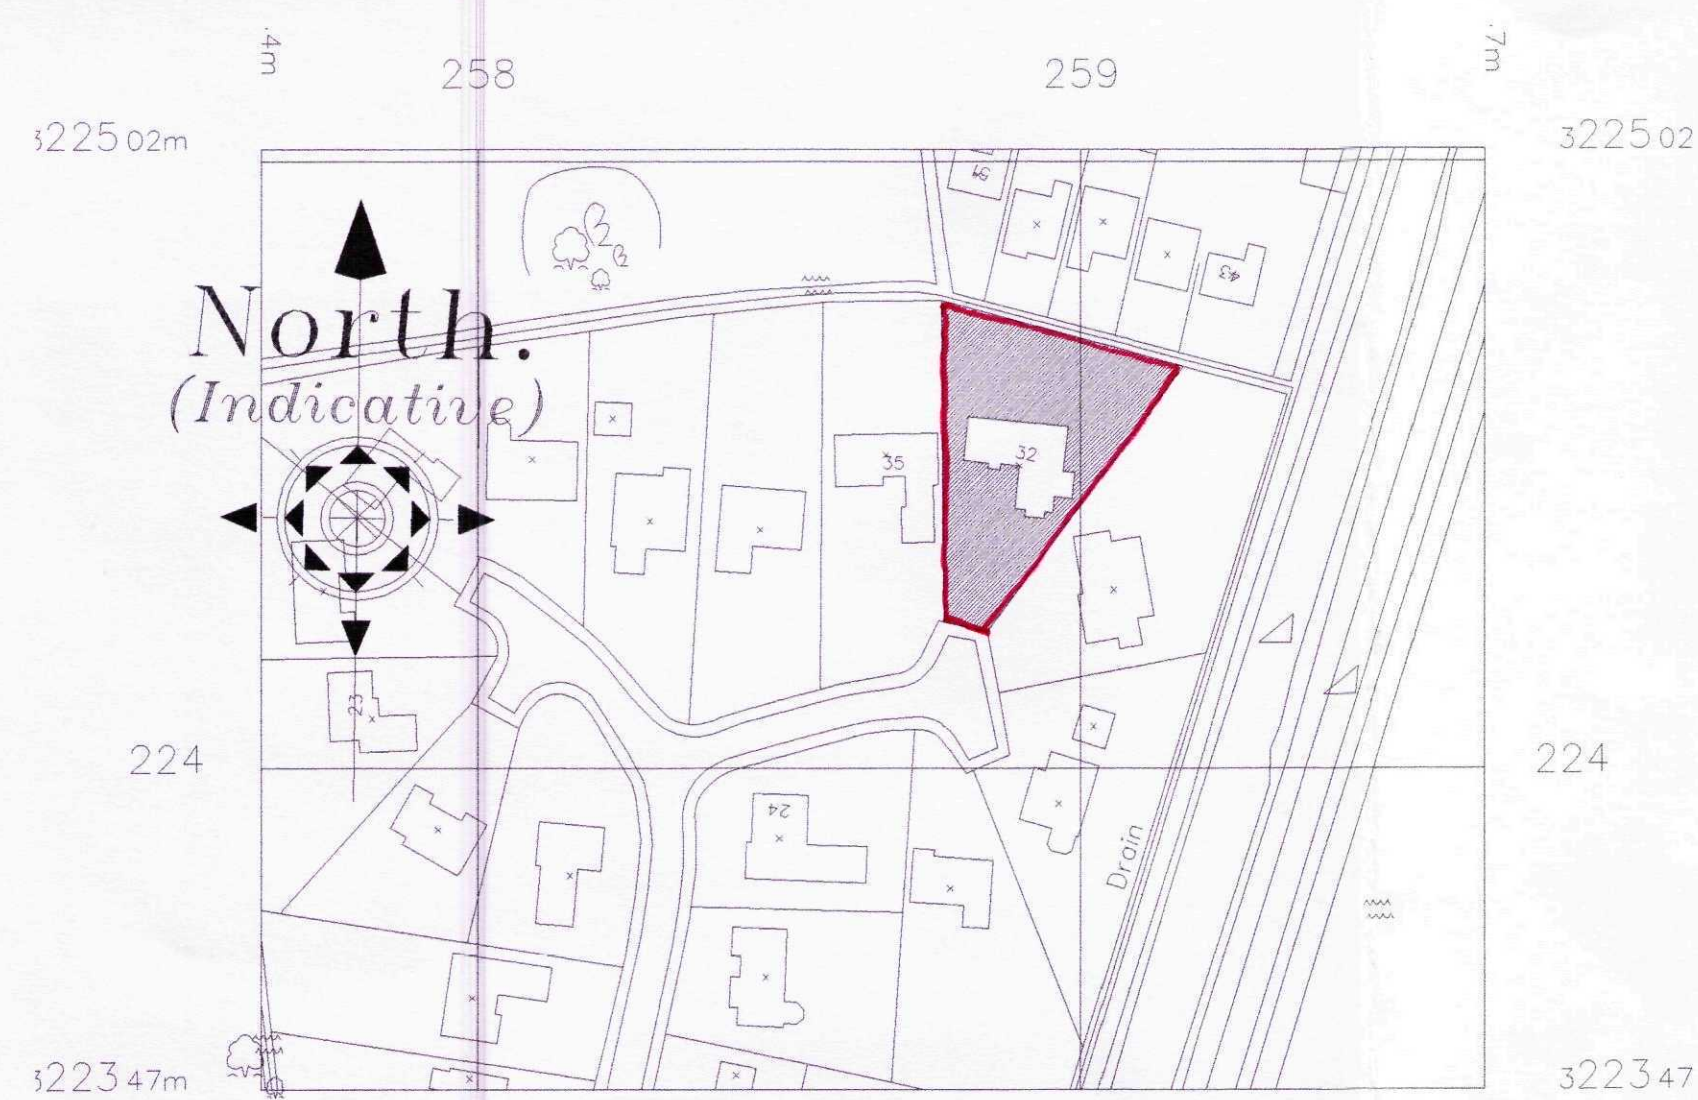


LOCATION PLAN 1:1250

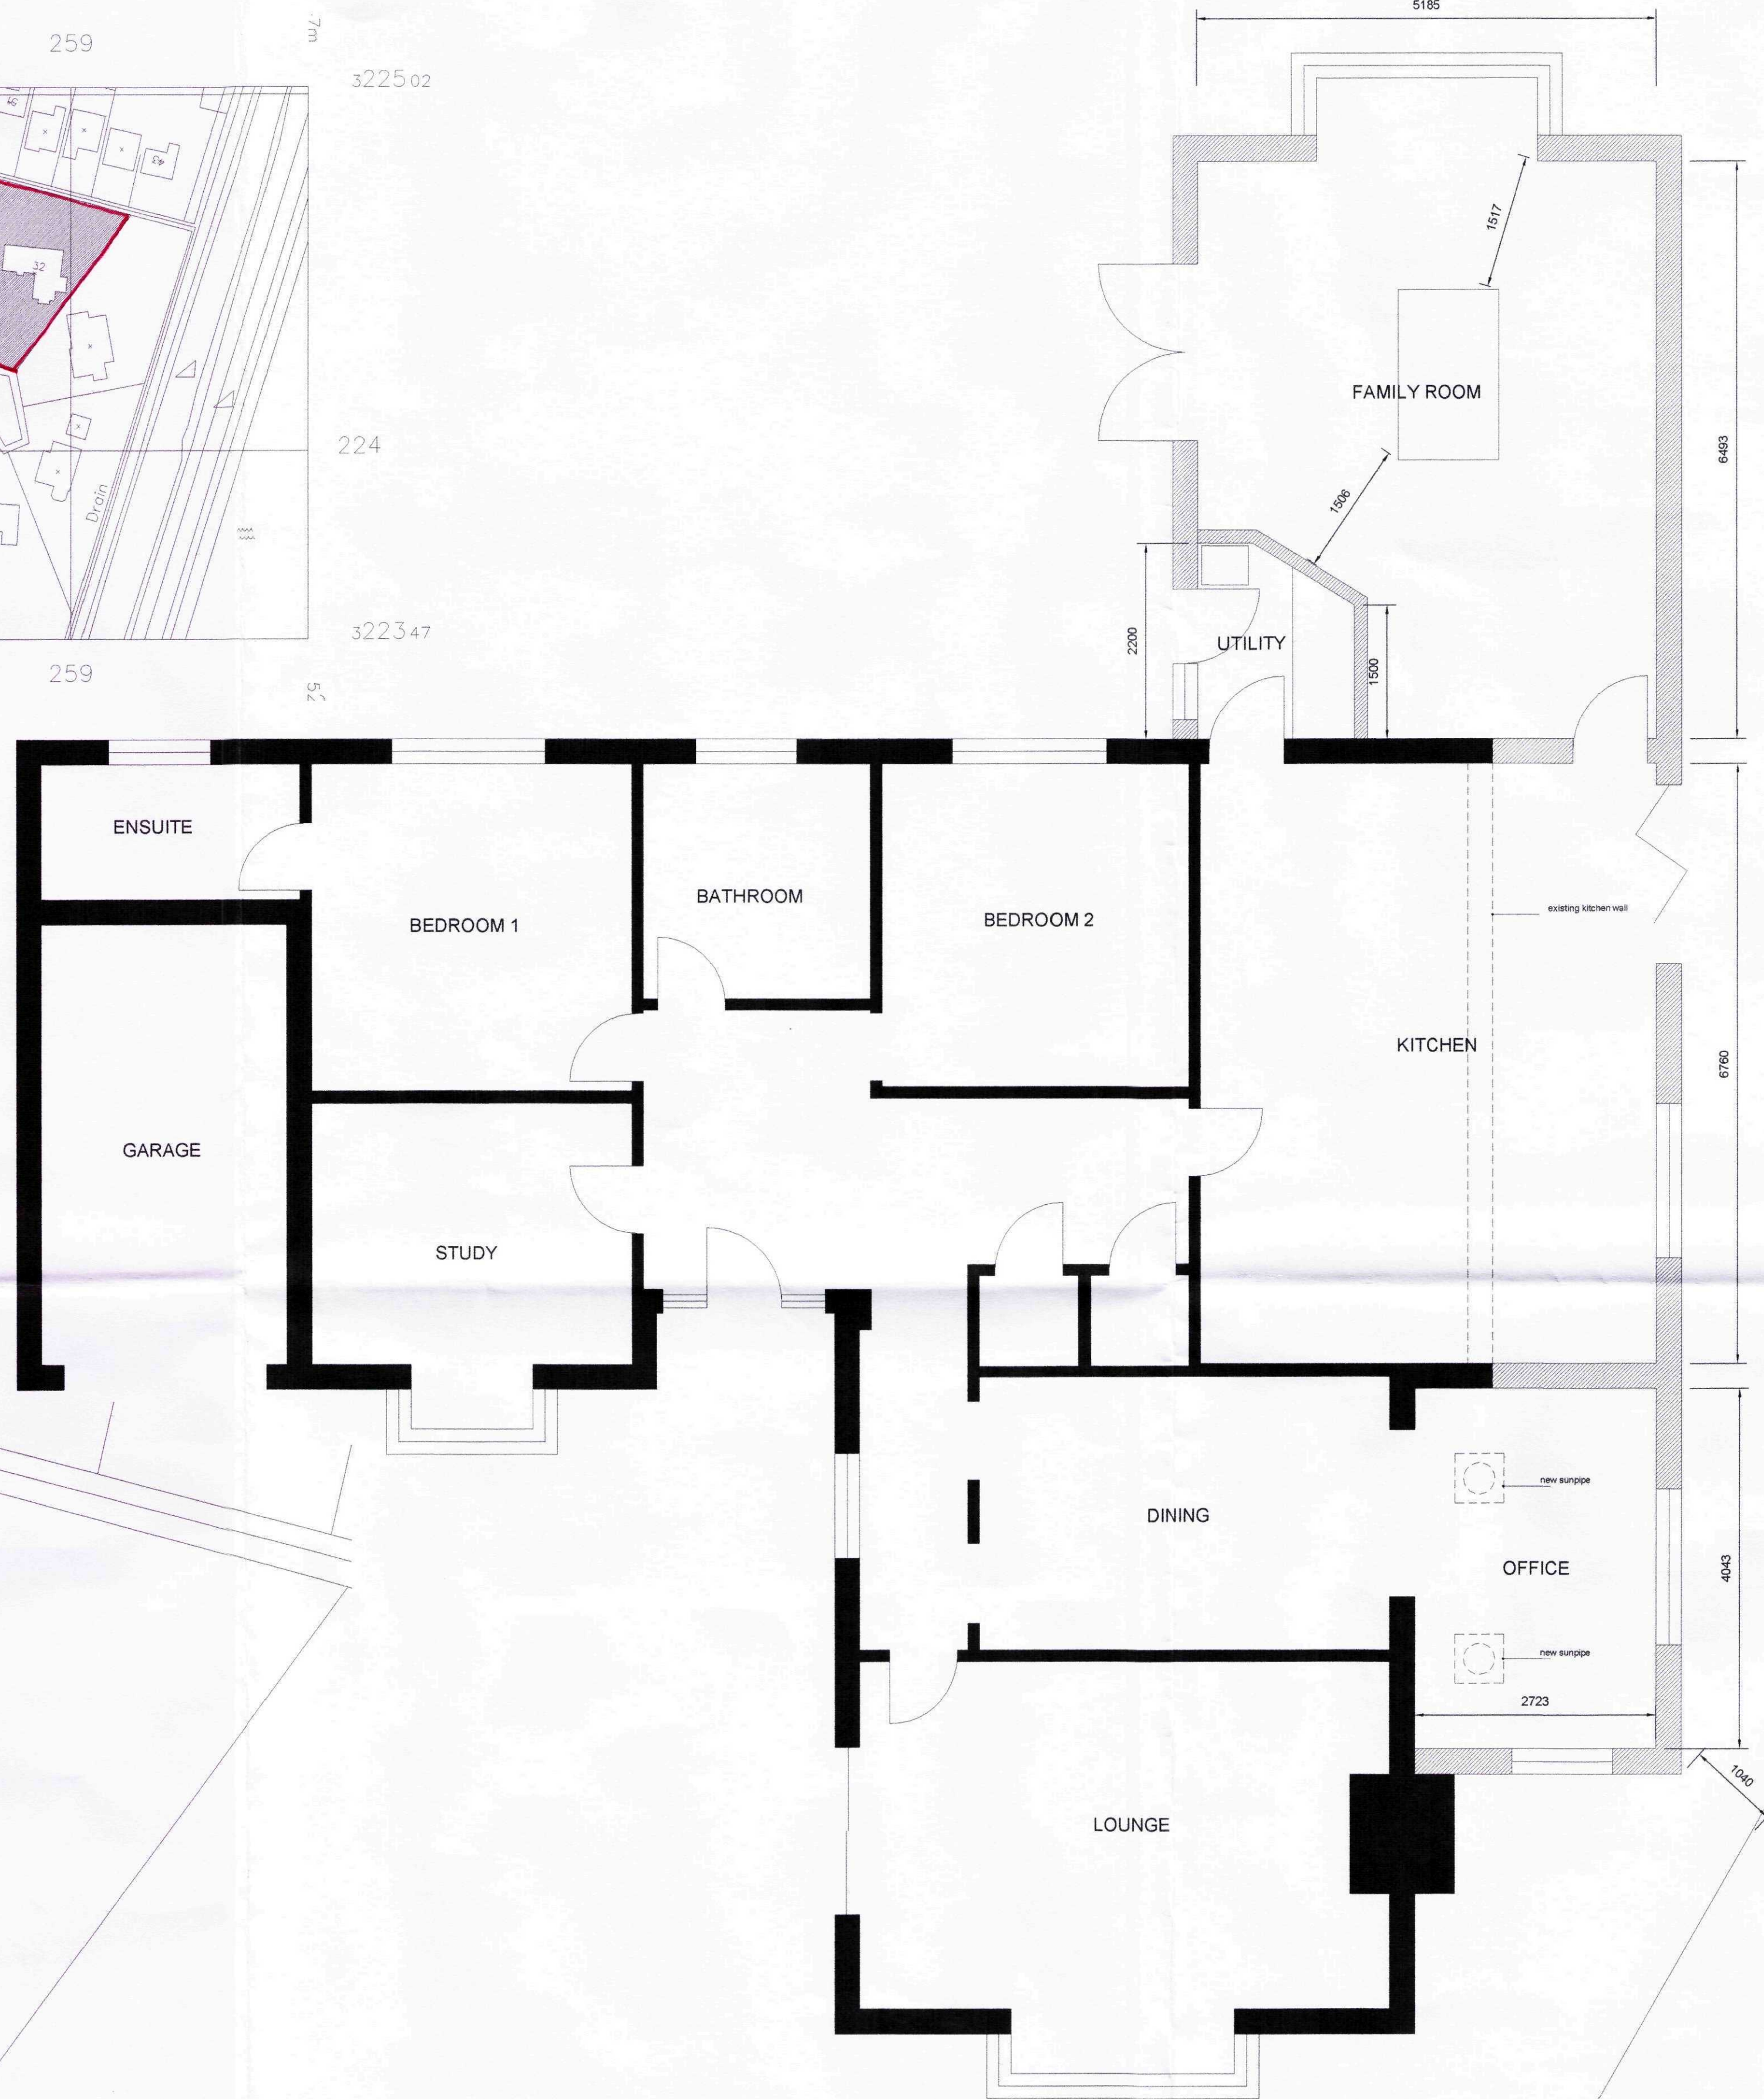


GROUND FLOOR PLAN




SOUTH ELEVATION - Front

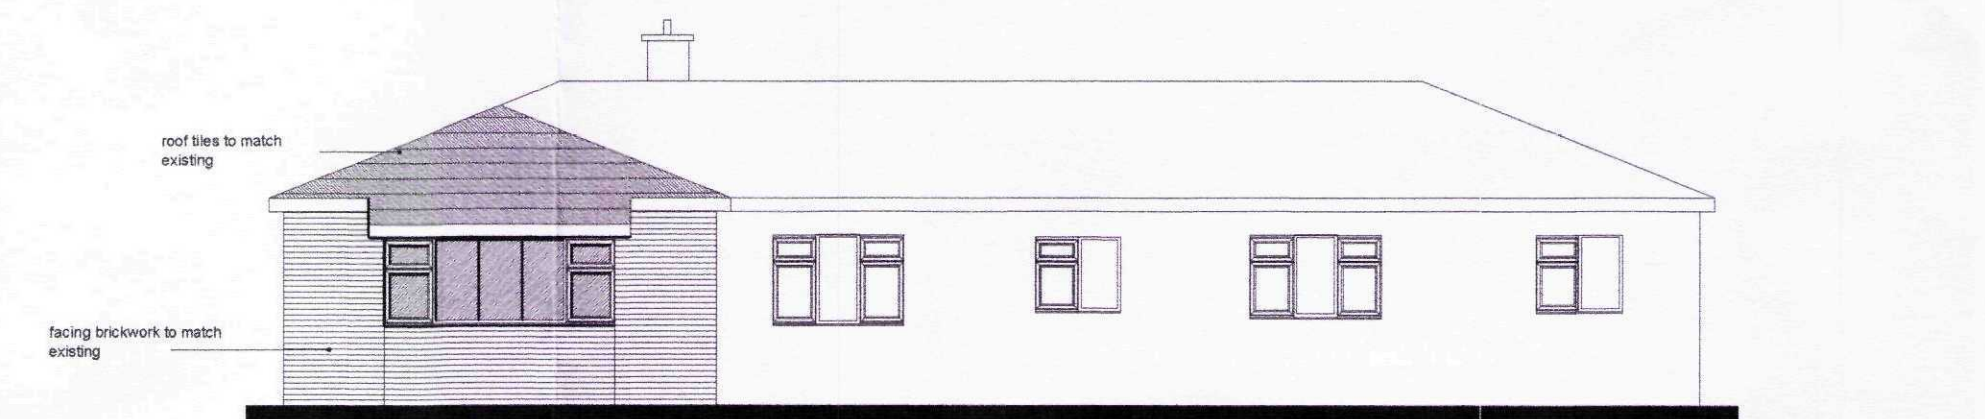


NORTH ELEVATION - Rear

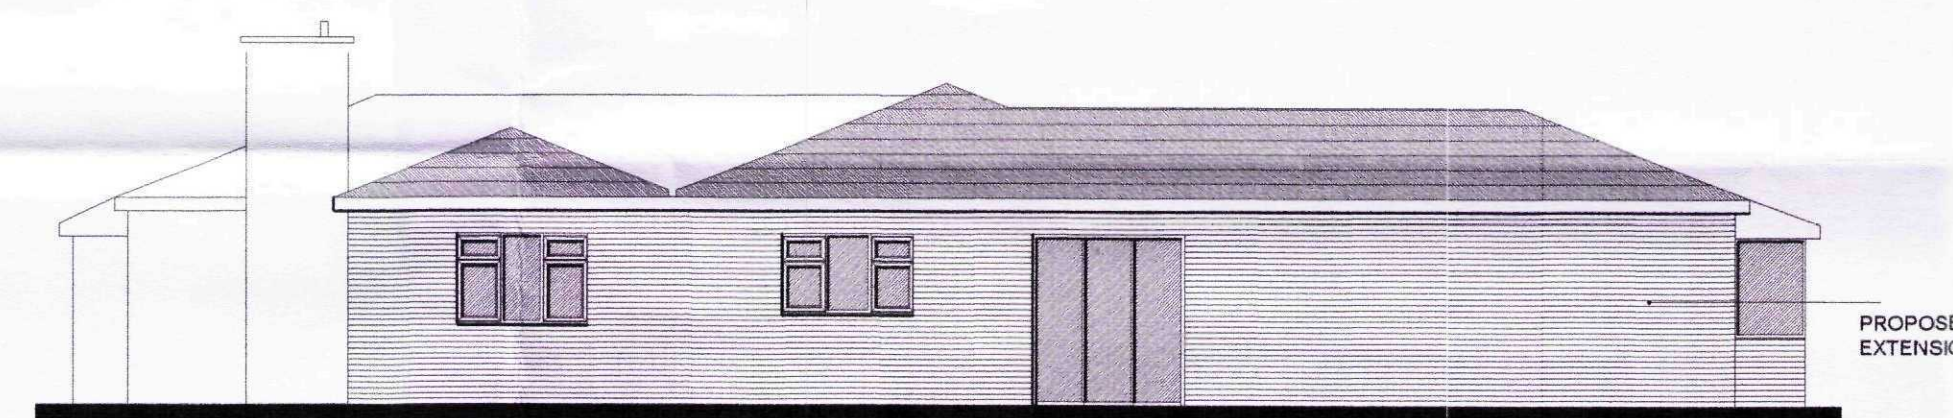

WEST ELEVATION - Side

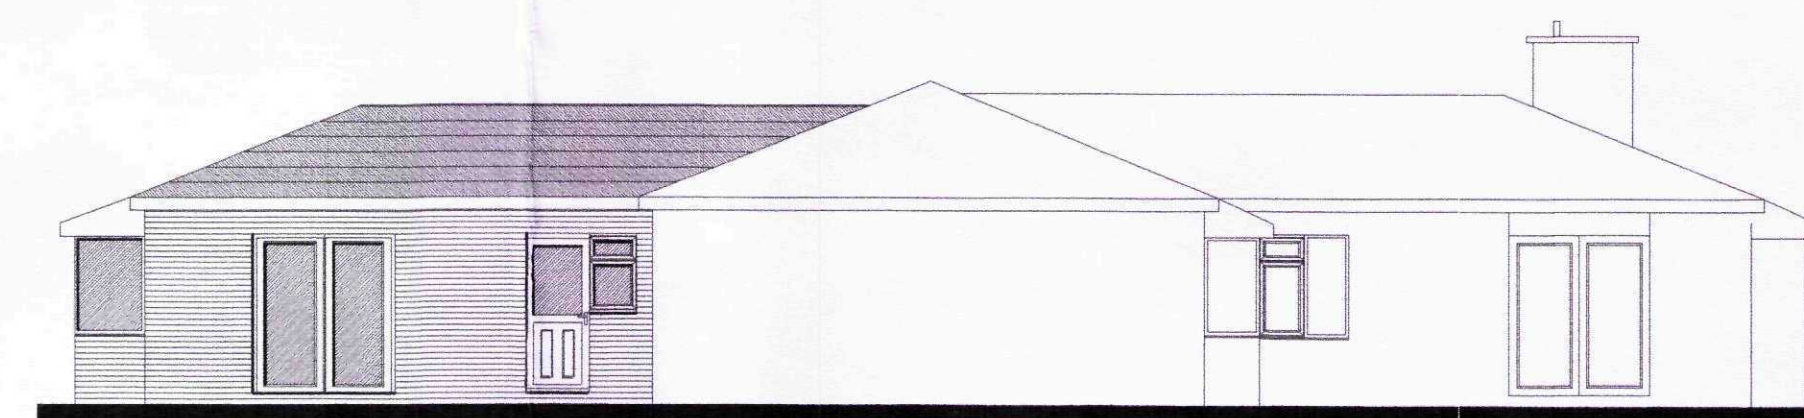

EAST ELEVATION - Side

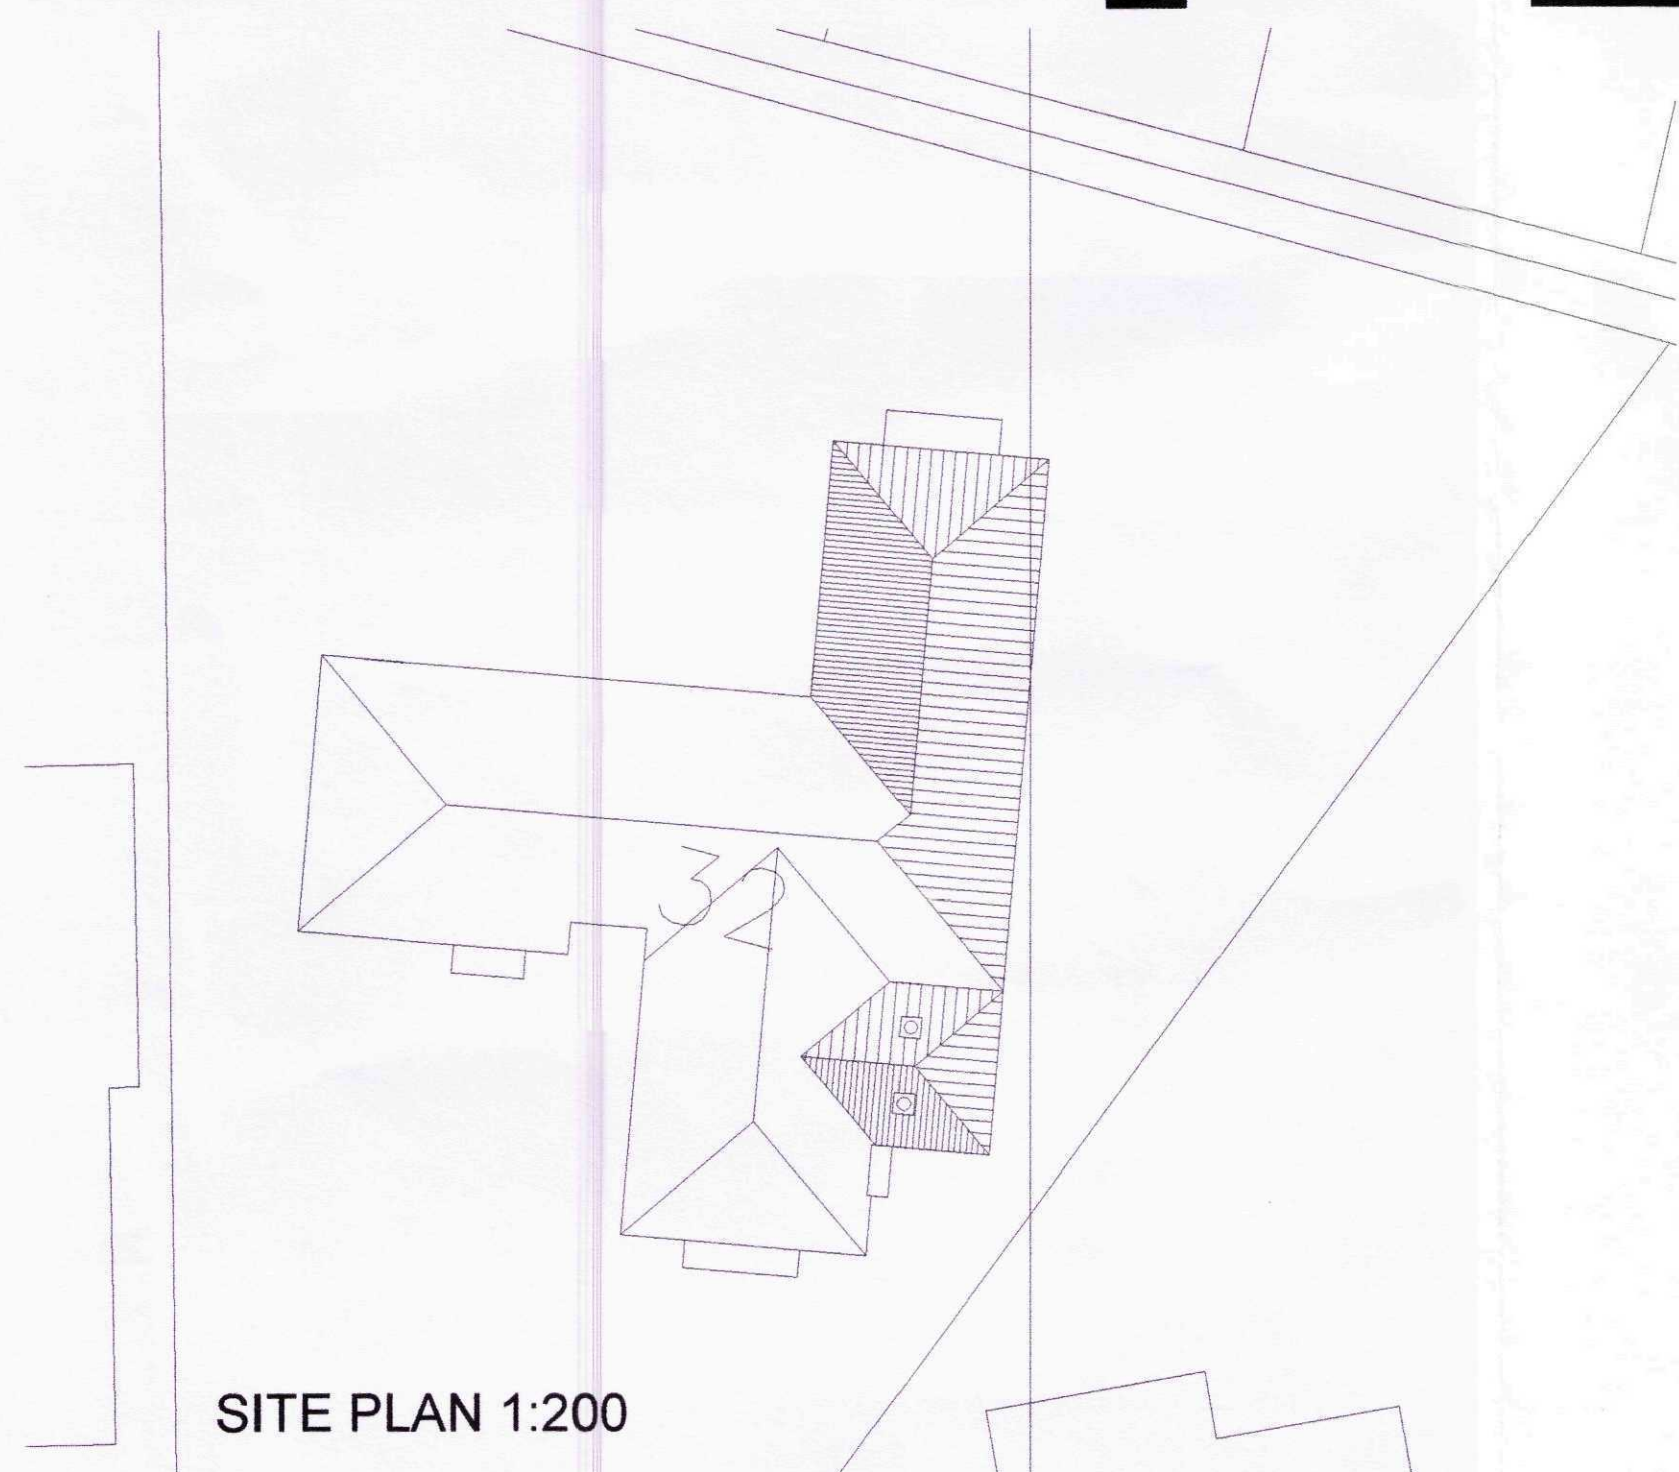

SITE PLAN 1:200

Title:
PROPOSED ALTERATIONS AND EXTENSIONS AT
AT 32, BIRCH GROVE, SPALDING
FOR MR. AND MRS. S. EAGLE

Drawing Number:
10/250/PA/002

SHDC
Planning & Development
28 FEB 2011
Ref: 0156-11

Drawing:

PLANNING APPLICATION DRAWING

Do not measure from this drawing. All discrepancies should be reported to the architect.
This drawing should be read in conjunction with the specification and standard details.
All intellectual property rights are the copy right of Trevor A Clay RIBA, Ltd ©

Revision:

Scales:
1:50 1:100 ... 1:200 ... 1:1250

Sheet Size: A1
Date: 14.02.11
Drawn: AWM

14 Old Fendike Road
Weston Hills
SPALDING
Lincolnshire PE12 6DD

Tel/Fax 01406 380027
Mobile 07778 597975



TREVOR A CLAY RIBA LTD
CHARTERED ARCHITECTS