




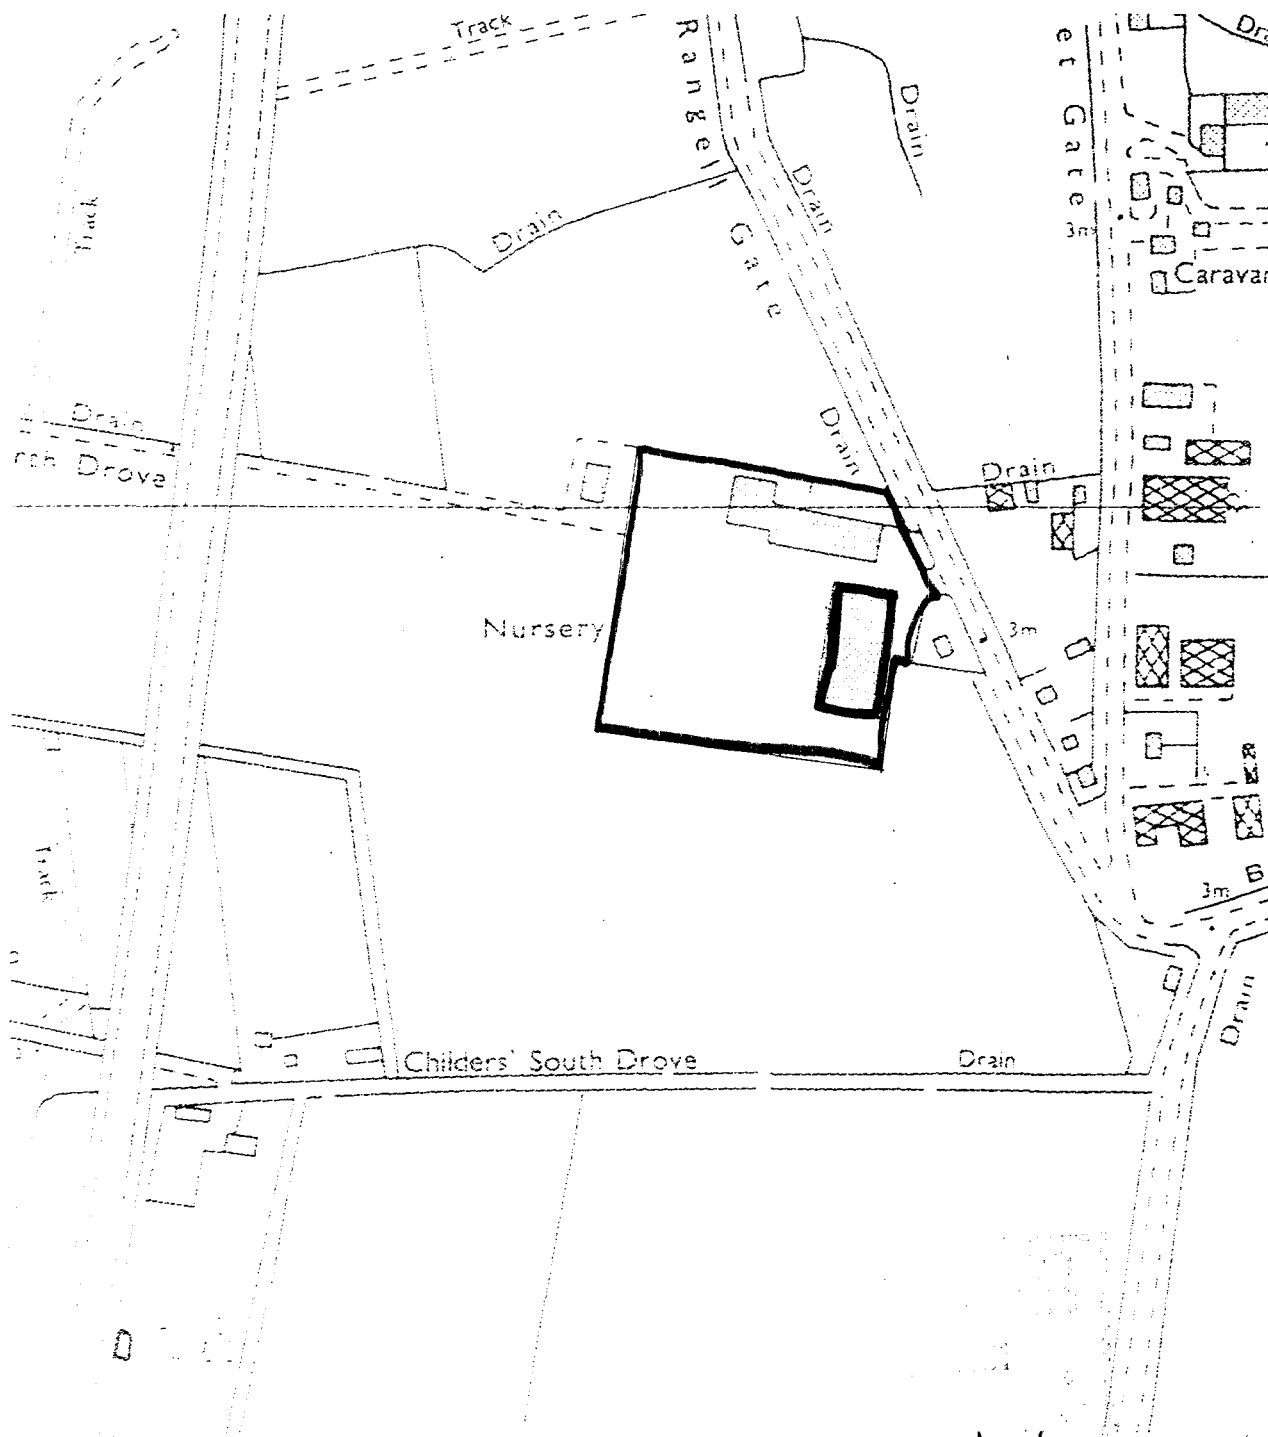


0158161

LOCATION PLAN 1:2500

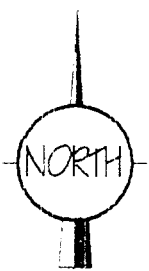

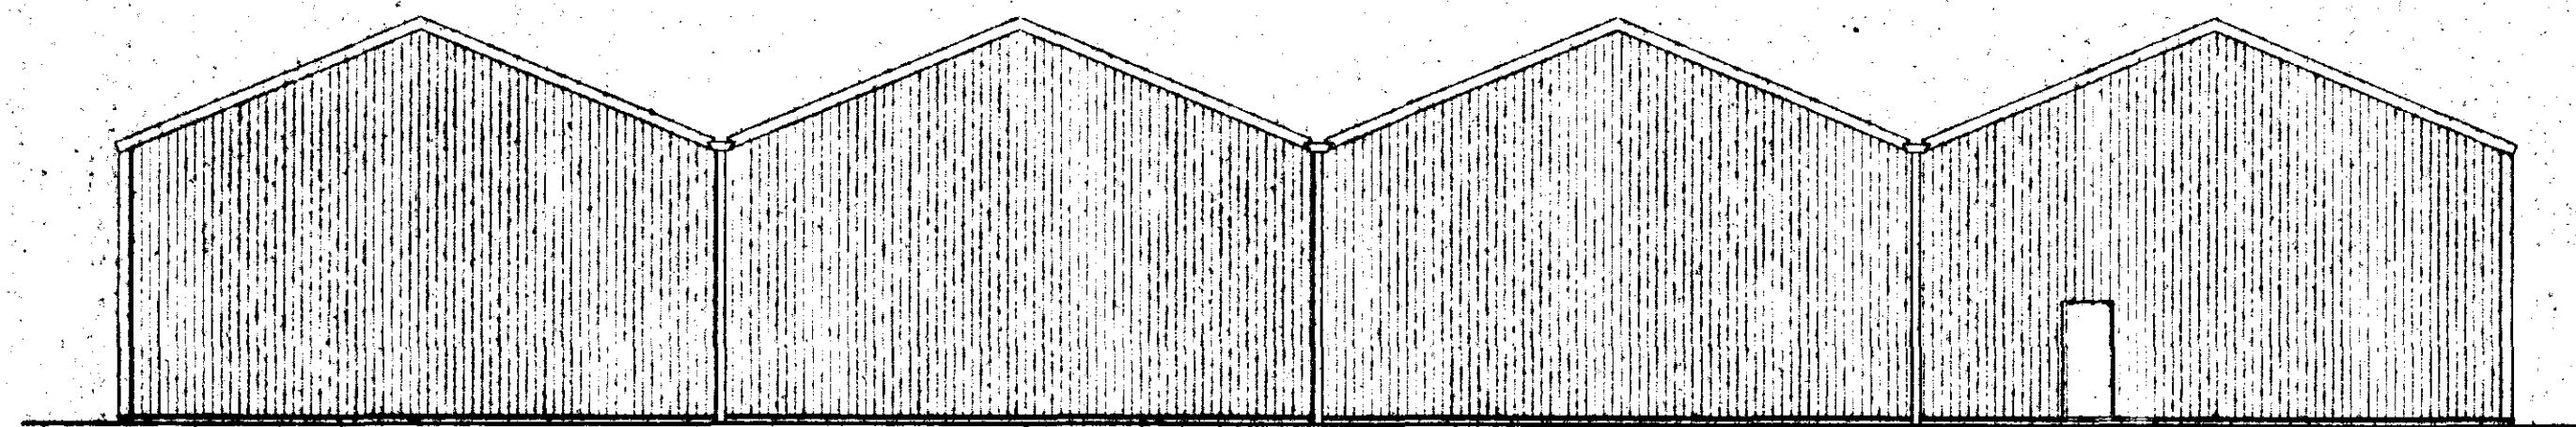


SOUTH ELEVATION

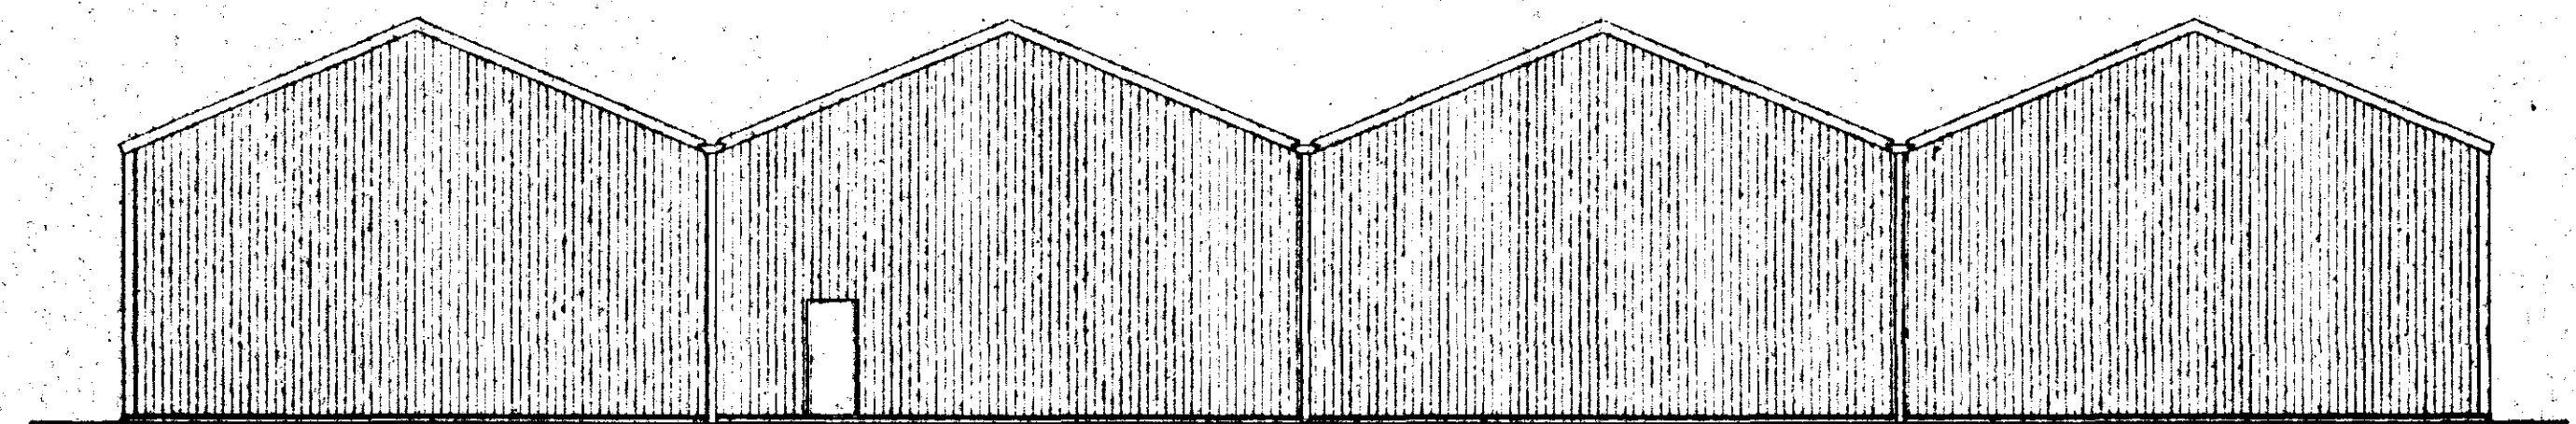

NORTH ELEVATION

ROOF & SIDE CLADDING: PLASTISOL CORUGATED STEEL
GOOSE WING GREY (10A05)
GABLE & CORNER FLASHINGS: FOREST GREEN (RAL6002)

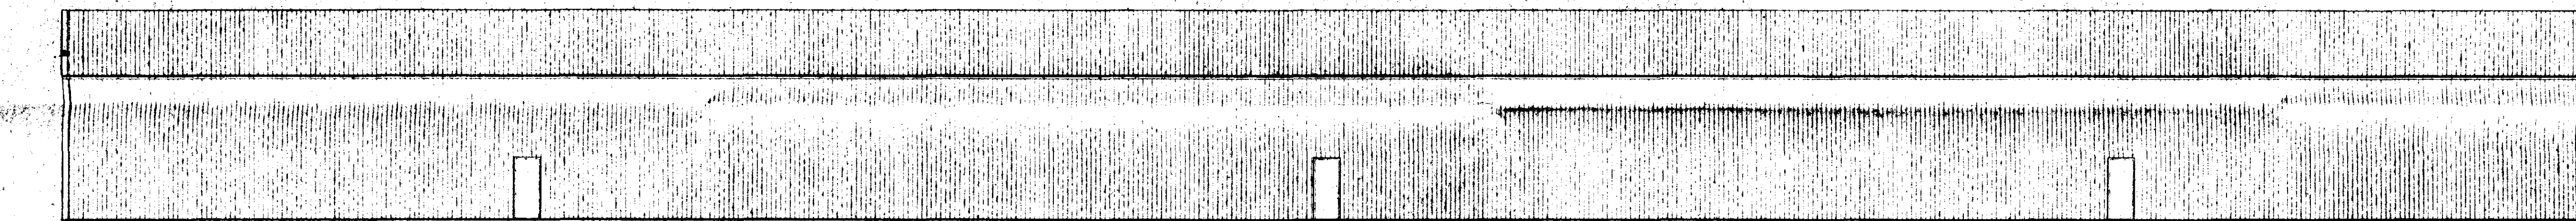

EAST ELEVATION

LIMITATIONS

This drawing is limited in the amount of information contained and does not purport to contain a full specification of the works. It is solely for the purpose of obtaining Planning / Building Regulation approval. The drawing must not be used as a contract document.

All dimensions shall be taken from the actual work. Under no circumstances shall measurements be scaled from this drawing for construction or ordering purposes. All open dimensions shall be checked by the Builder / Contractor and will be his responsibility from commencement of site works.

The works will not be supervised or inspected on site by G.R. Merchant, or any representative thereof. It is the client or their appointed agents responsibility to control workmanship, substitution of materials, adherence to specification, variations to contract etc.

COPYRIGHT RESERVED

Copies of this drawing must be made only with the written permission of G. R. Merchant.

STANDARDS

All materials to be used shall conform to the standards and specifications of the manufacturers and materials etc. to be used. Materials shall conform to appropriate British Standard Specification or DIN Certificate or European Code equivalent.


HEALTH & SAFETY

The Employer / Client shall ensure that the selected contractor is competent with and adopts all measures necessary to achieve compliance with Health & Safety legislation for Building Sites and Work Places.

The Employer / Client is advised that should the works need to comply with the Construction Design and Management Regulations an independent Planning Supervisor will be required.

SCOPE OF THE WORKS

The works shall comprise of all that is shown on the drawings and details. Work that may not be specifically shown but may be reasonably inferred as necessary to carry out the works shall be deemed to be included.

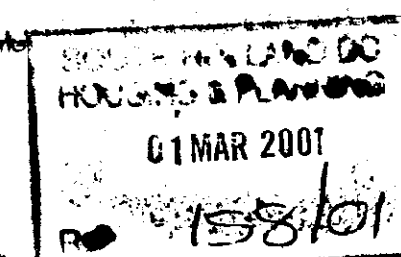

DETERMINE
PLAN

ref	revision	date

G. R. MERCHANT LEINO AMICE PIWO ARCHITECTURAL, STRUCTURAL AND LAND DRAINAGE CONSULTANTS Unit 4, Wrights House 15A Park Road, Hordesdon, Spalding, Lincs. PE12 7FE Tel: 01408 450800 Fax: 01408 425744 E-Mail: G. R. Merchant @ Merchant. PB. Co. UK	
Project PROPOSED RE-CLADDING RANZELL GATE, LOW FULNEY, SPALDING, Lincs.	
Client FLOWERS PLUS LTD.	
Drawing PROPOSED ELEVATIONS	
Job Ref 152-00	Drawing No 02
Date FEBRUARY 2001	Drawn J.C.
Scales 1:125	
DO NOT SCALE FROM THIS DRAWING This drawing is copyright and may not be copied, printed, reproduced or used for any other purpose other than that for which it is issued. The Original Contractor is to check all dimensions on site and report any discrepancies to the Architect. No details shown on this drawing including foundations are based upon ground level conditions. In the event of any discrepancy or change in ground level conditions which may be discovered during construction or after completion of the works, the Contractor is to report such discrepancies to the Architect. The Architect is to advise the Contractor of any such discrepancies and the Contractor is to take appropriate action before foundation work is undertaken.	