


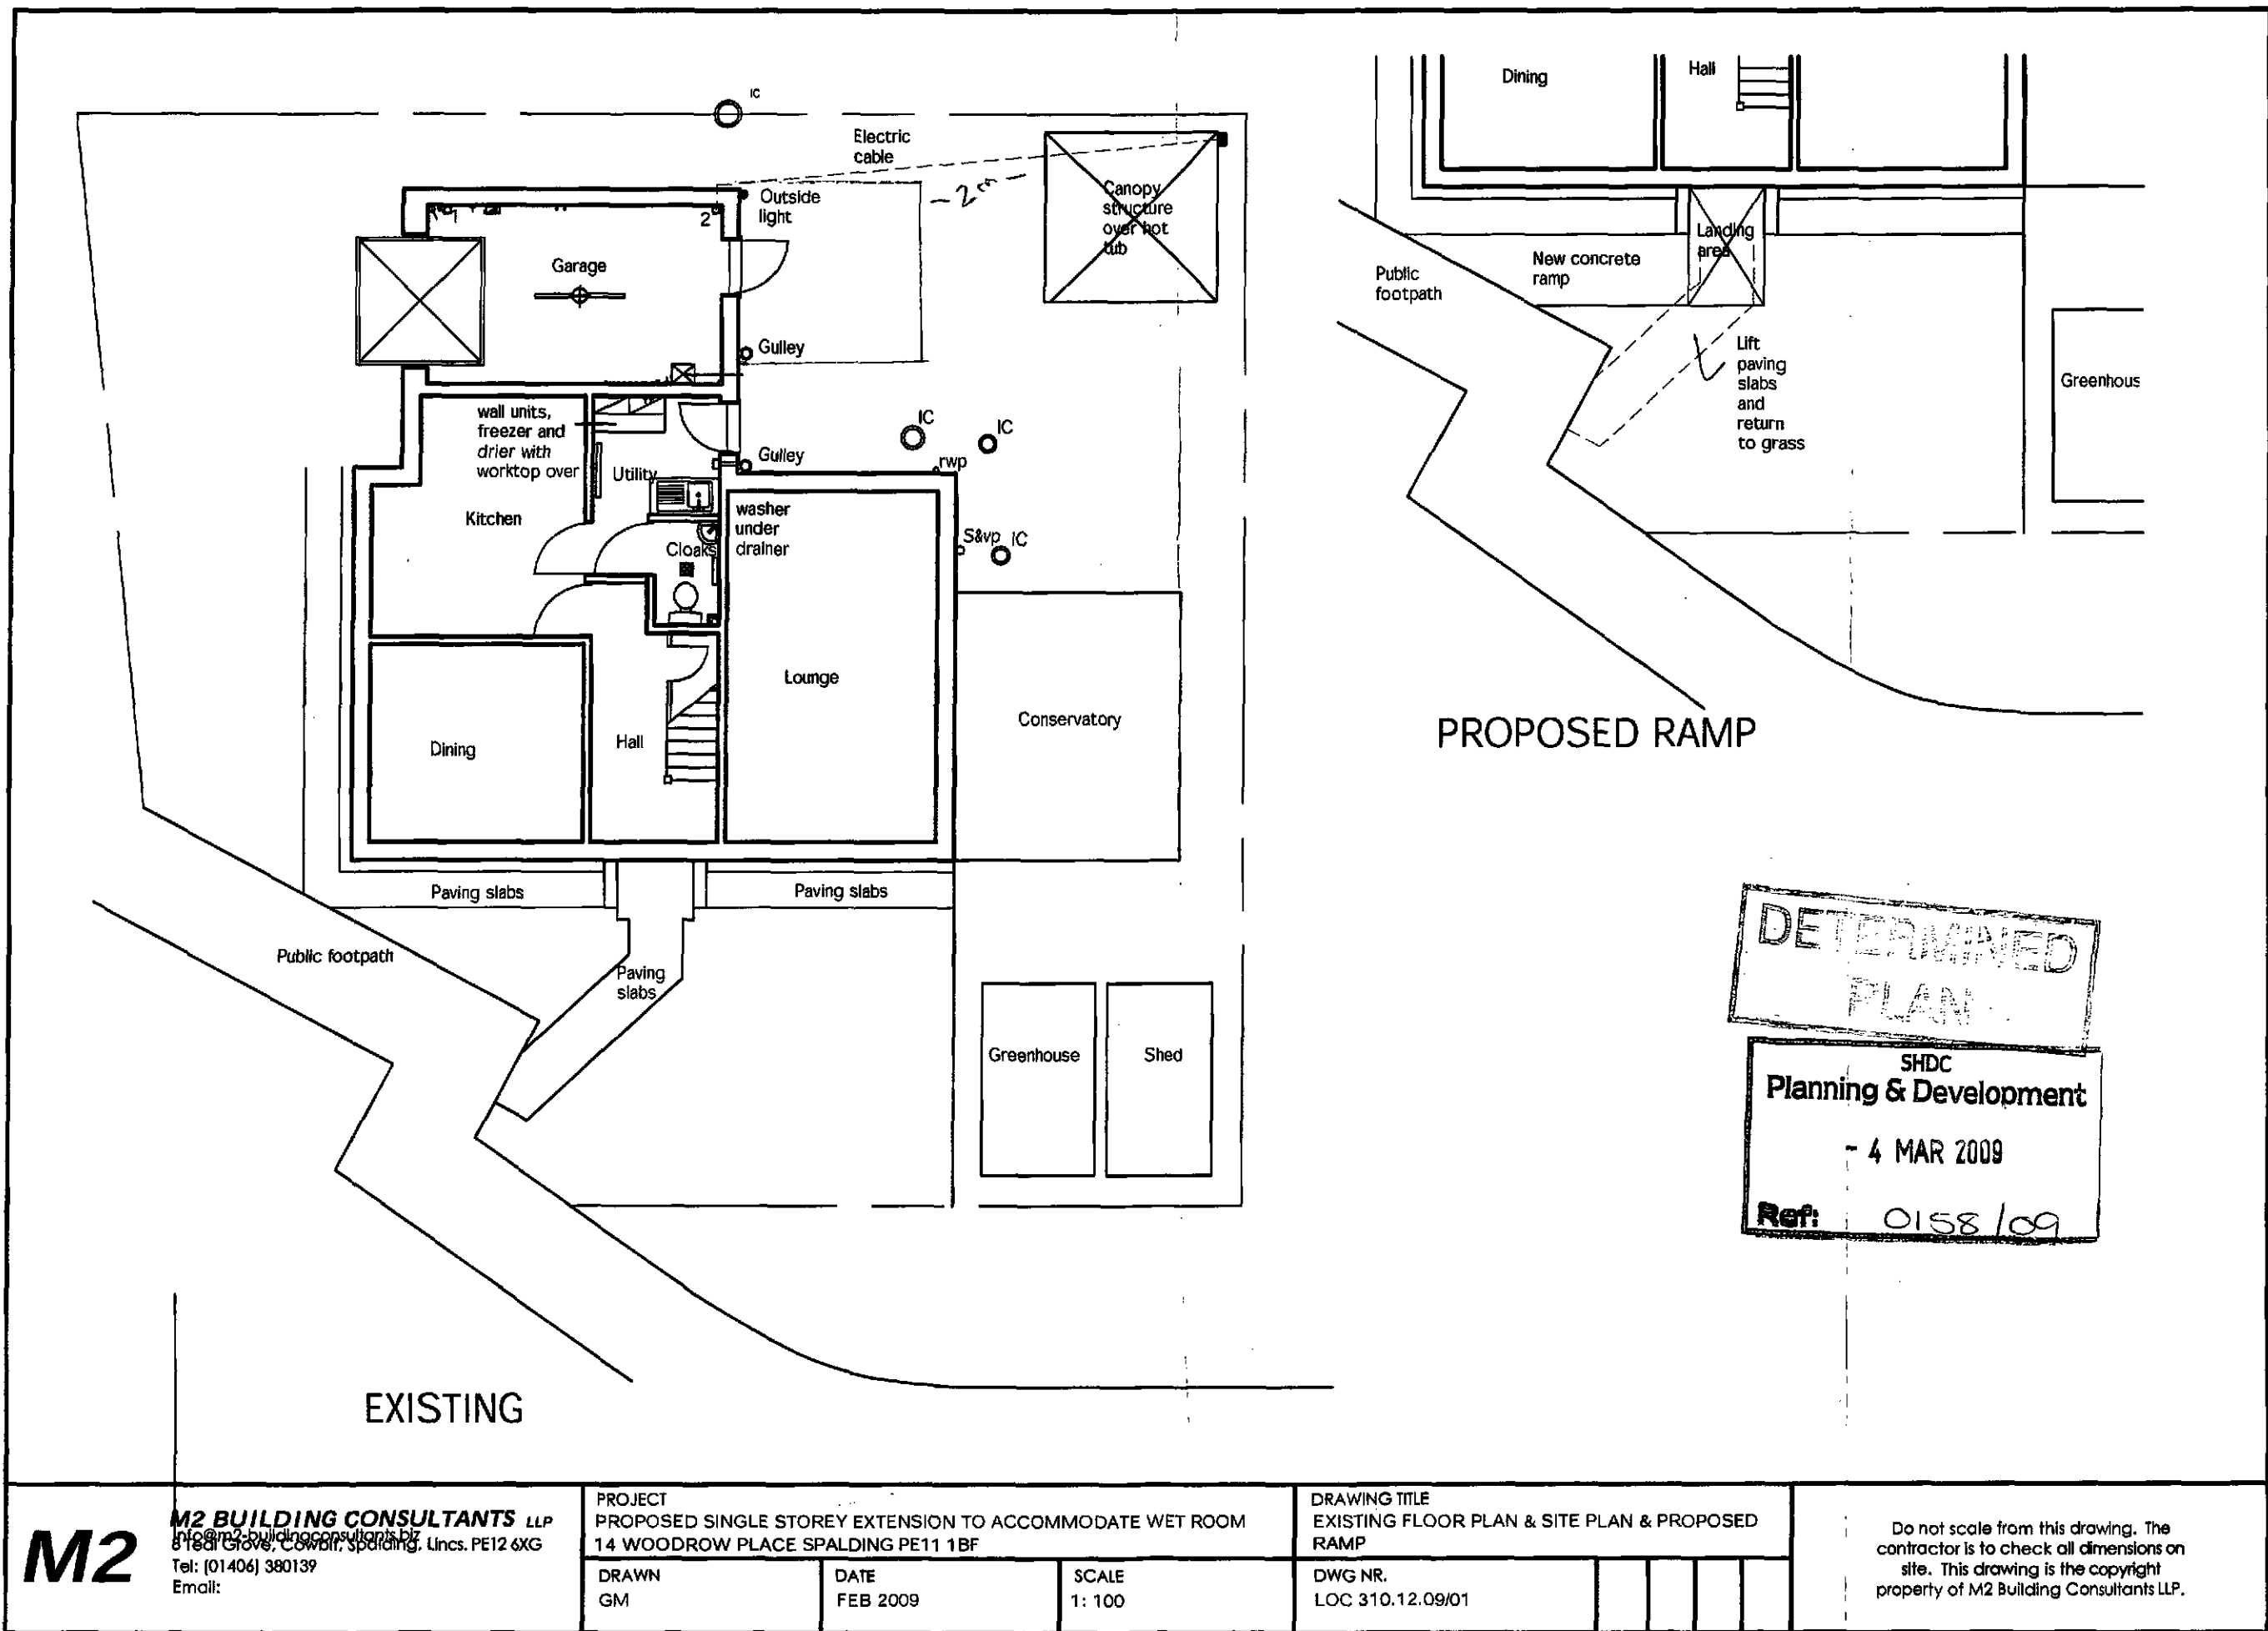

M2

M2 BUILDING CONSULTANTS LLP
info@m2-buildingconsultants.biz
8 Teal Grove, Camelford, Spalding, Lincs. PE12 6XG
Tel: (01406) 380139
Email:

PROJECT
PROPOSED SINGLE STOREY EXTENSION TO ACCOMMODATE WET ROOM
14 WOODROW PLACE SPALDING PE11 1BF

DRAWN
GM

DATE
FEB 2009



SCALE
1: 100

DRAWING TITLE
EXISTING FLOOR PLAN & SITE PLAN & PROPOSED
RAMP

DWG NR.
LOC 310.12.09/01

Do not scale from this drawing. The contractor is to check all dimensions on site. This drawing is the copyright property of M2 Building Consultants LLP.

Remove roller shutter door, brick up & install a 2.24m x 1.05m white PVC-u window in a style to match the existing

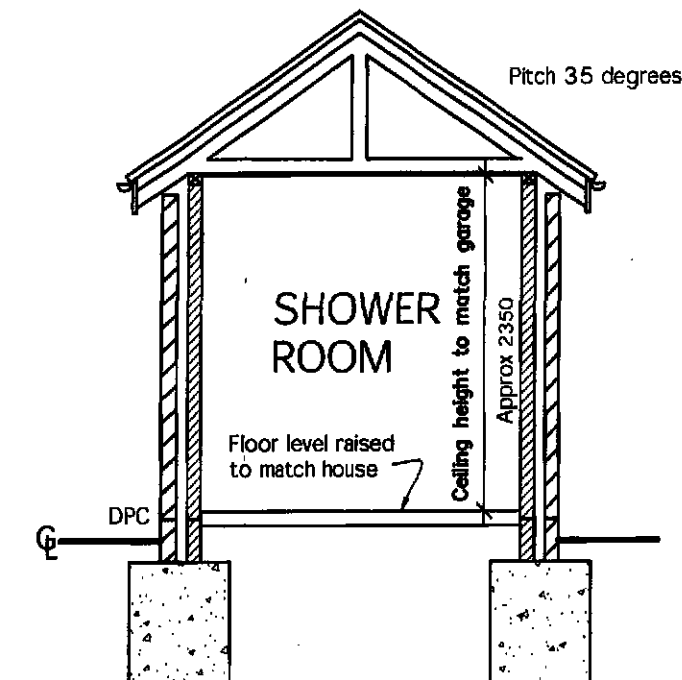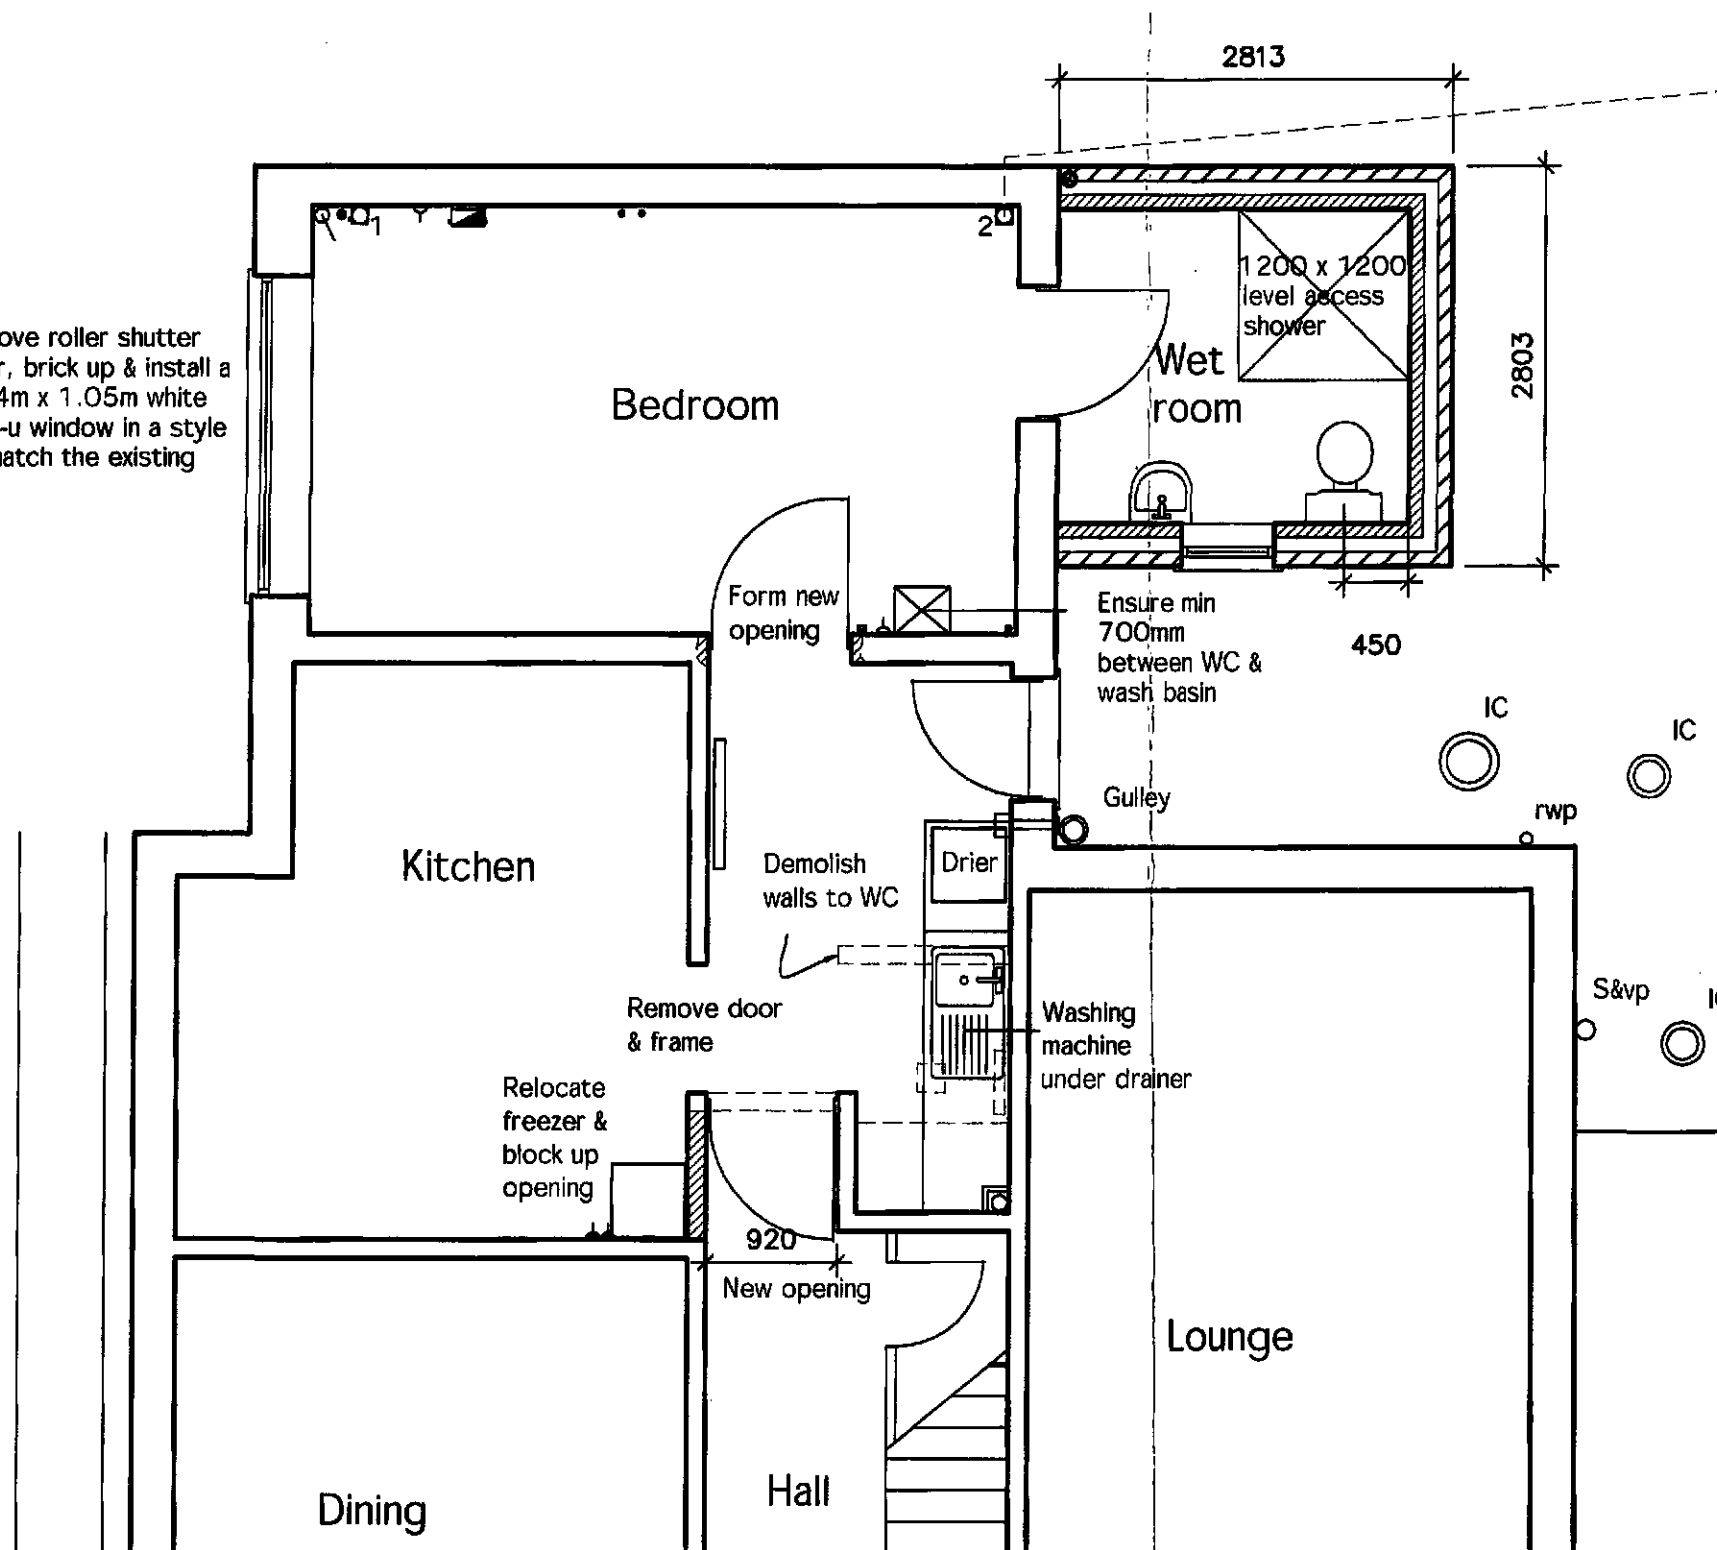

SECTION A-A



M2

M2 BUILDING CONSULTANTS LLP
info@m2-buildingconsultants.biz
8 Teal Grove, Cowbit, Spalding, Lincs. PE12 4XG
Tel: (01406) 380139
Email:

PROJECT
PROPOSED SINGLE STOREY EXTENSION TO ACCOMMODATE WET ROOM
14 WOODROW PLACE SPALDING PE11 1BF

DRAWN
GM


DATE
FEB 2009

SCALE
1: 50


DRAWING TITLE
PROPOSED FLOOR PLAN & SECTION

DWG NR.
LOC 310.12.09/03

Do not scale from this drawing. The contractor is to check all dimensions on site. This drawing is the copyright property of M2 Building Consultants LLP.

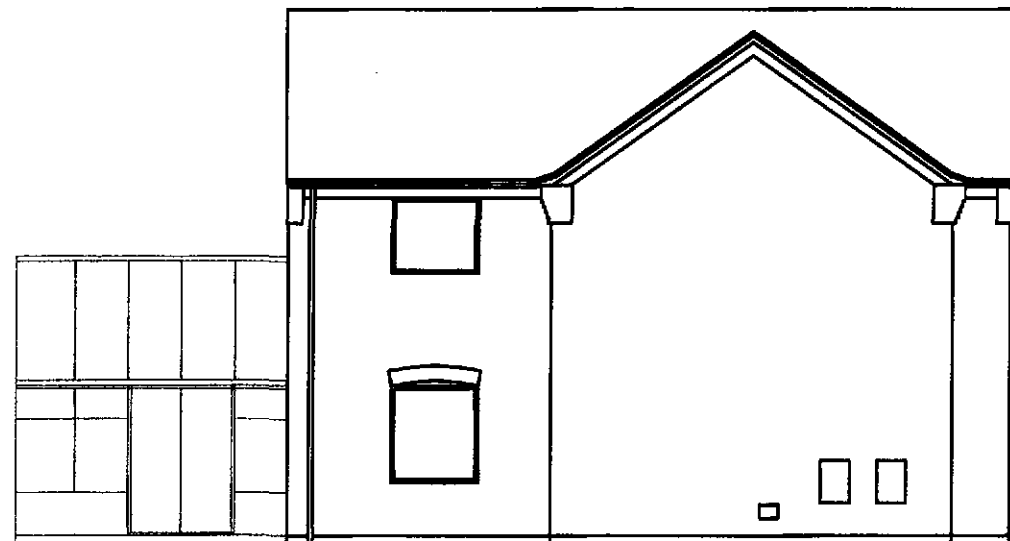


EXISTING NORTH EAST ELEVATION

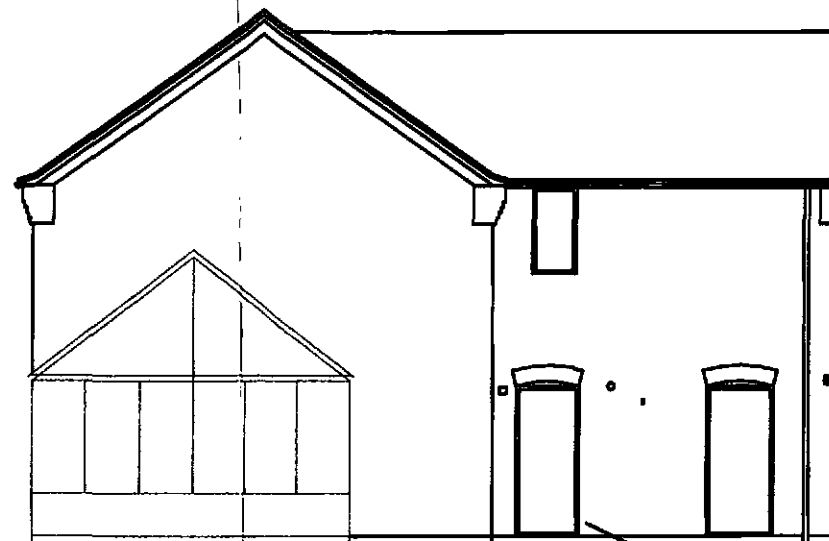


EXISTING SOUTH EAST ELEVATION

DETERMINED
PLAN


SHDC
Planning & Development
- 4 MAR 2009
Ref: 0158/09

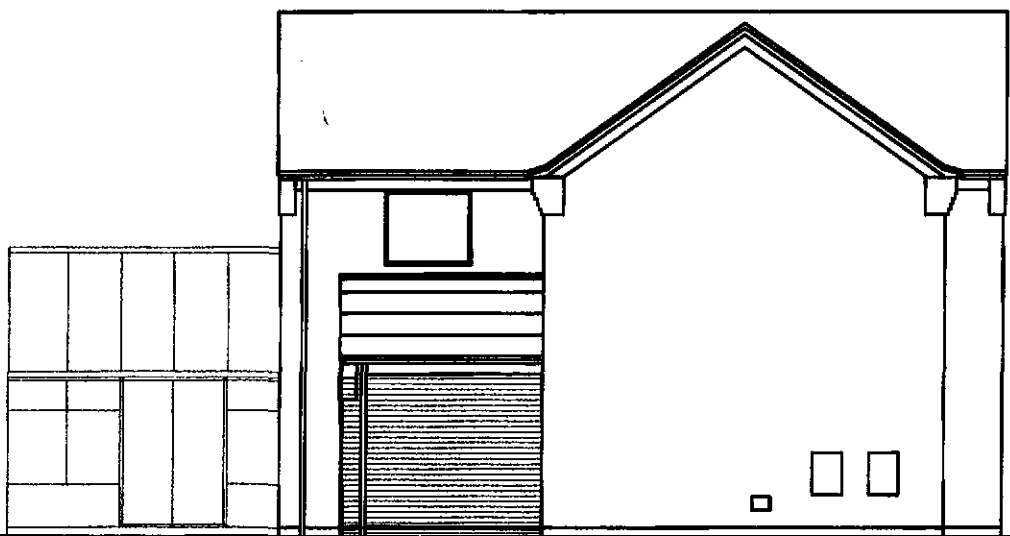

PROPOSED NORTH EAST ELEVATION

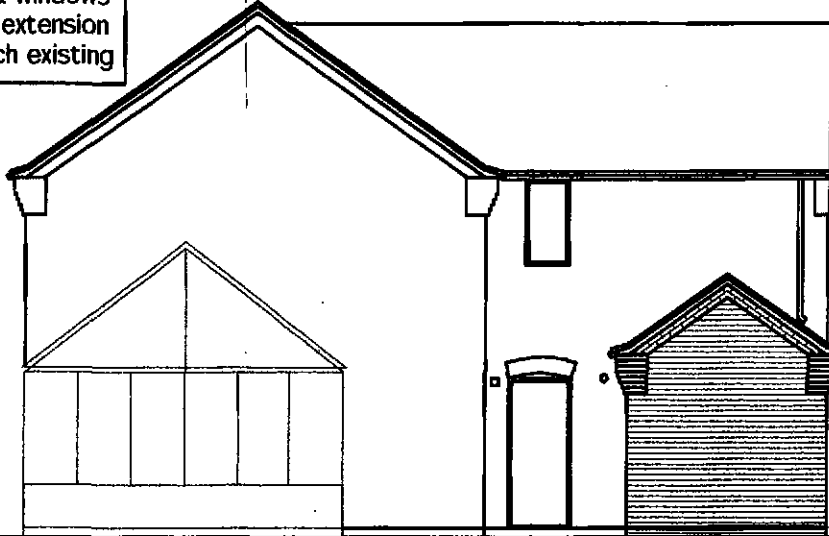

PROPOSED SOUTH EAST ELEVATION

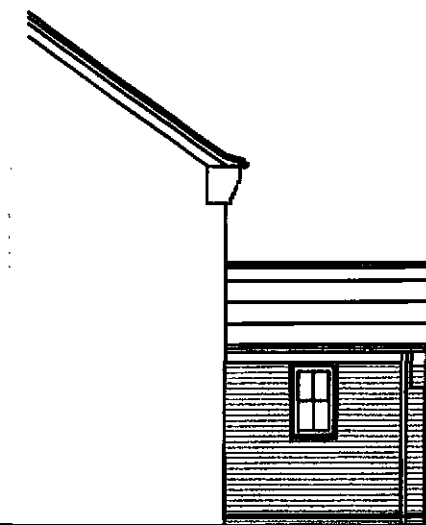

PROPOSED SOUTH WEST ELEVATION

M2

M2 BUILDING CONSULTANTS LLP
info@m2-buildingconsultants.co.uk
81 Red Grove, Cowbit, Spalding, Lincs. PE12 6XG
Tel: (01406) 380139
Email:

PROJECT
PROPOSED SINGLE STOREY EXTENSION TO ACCOMMODATE WET ROOM
14 WOODROW PLACE SPALDING PE11 1BF

DRAWN
GM

DATE
FEB 2009

SCALE
1:100

DRAWING TITLE
EXISTING & PROPOSED ELEVATIONS

DWG NR.
LOC 310.12.09/04

Do not scale from this drawing. The contractor is to check all dimensions on site. This drawing is the copyright property of M2 Building Consultants LLP.

Do not scale from this drawing. The contractor is to check all dimensions on site. This drawing is the copyright property of M2 Building Consultants LLP.



LOCATION PLAN 1:1250

M2

M2 BUILDING CONSULTANTS LLP
 info@m2-buildingconsultants.biz
 8 Teal Grove, Cowbit, Spalding, Lincs. PE12 6XG
 Tel: (01406) 380139
 Email:

PROJECT
 PROPOSED SINGLE STOREY EXTENSION TO ACCOMMODATE WET ROOM
 14 WOODROW PLACE SPALDING PE11 1BF

DRAWN
 GM

DATE
 FEB 2009

SCALE
 AS SHOWN

DRAWING TITLE
 LOCATION PLAN

DWG NR.
 LOC 310.12.09/02