




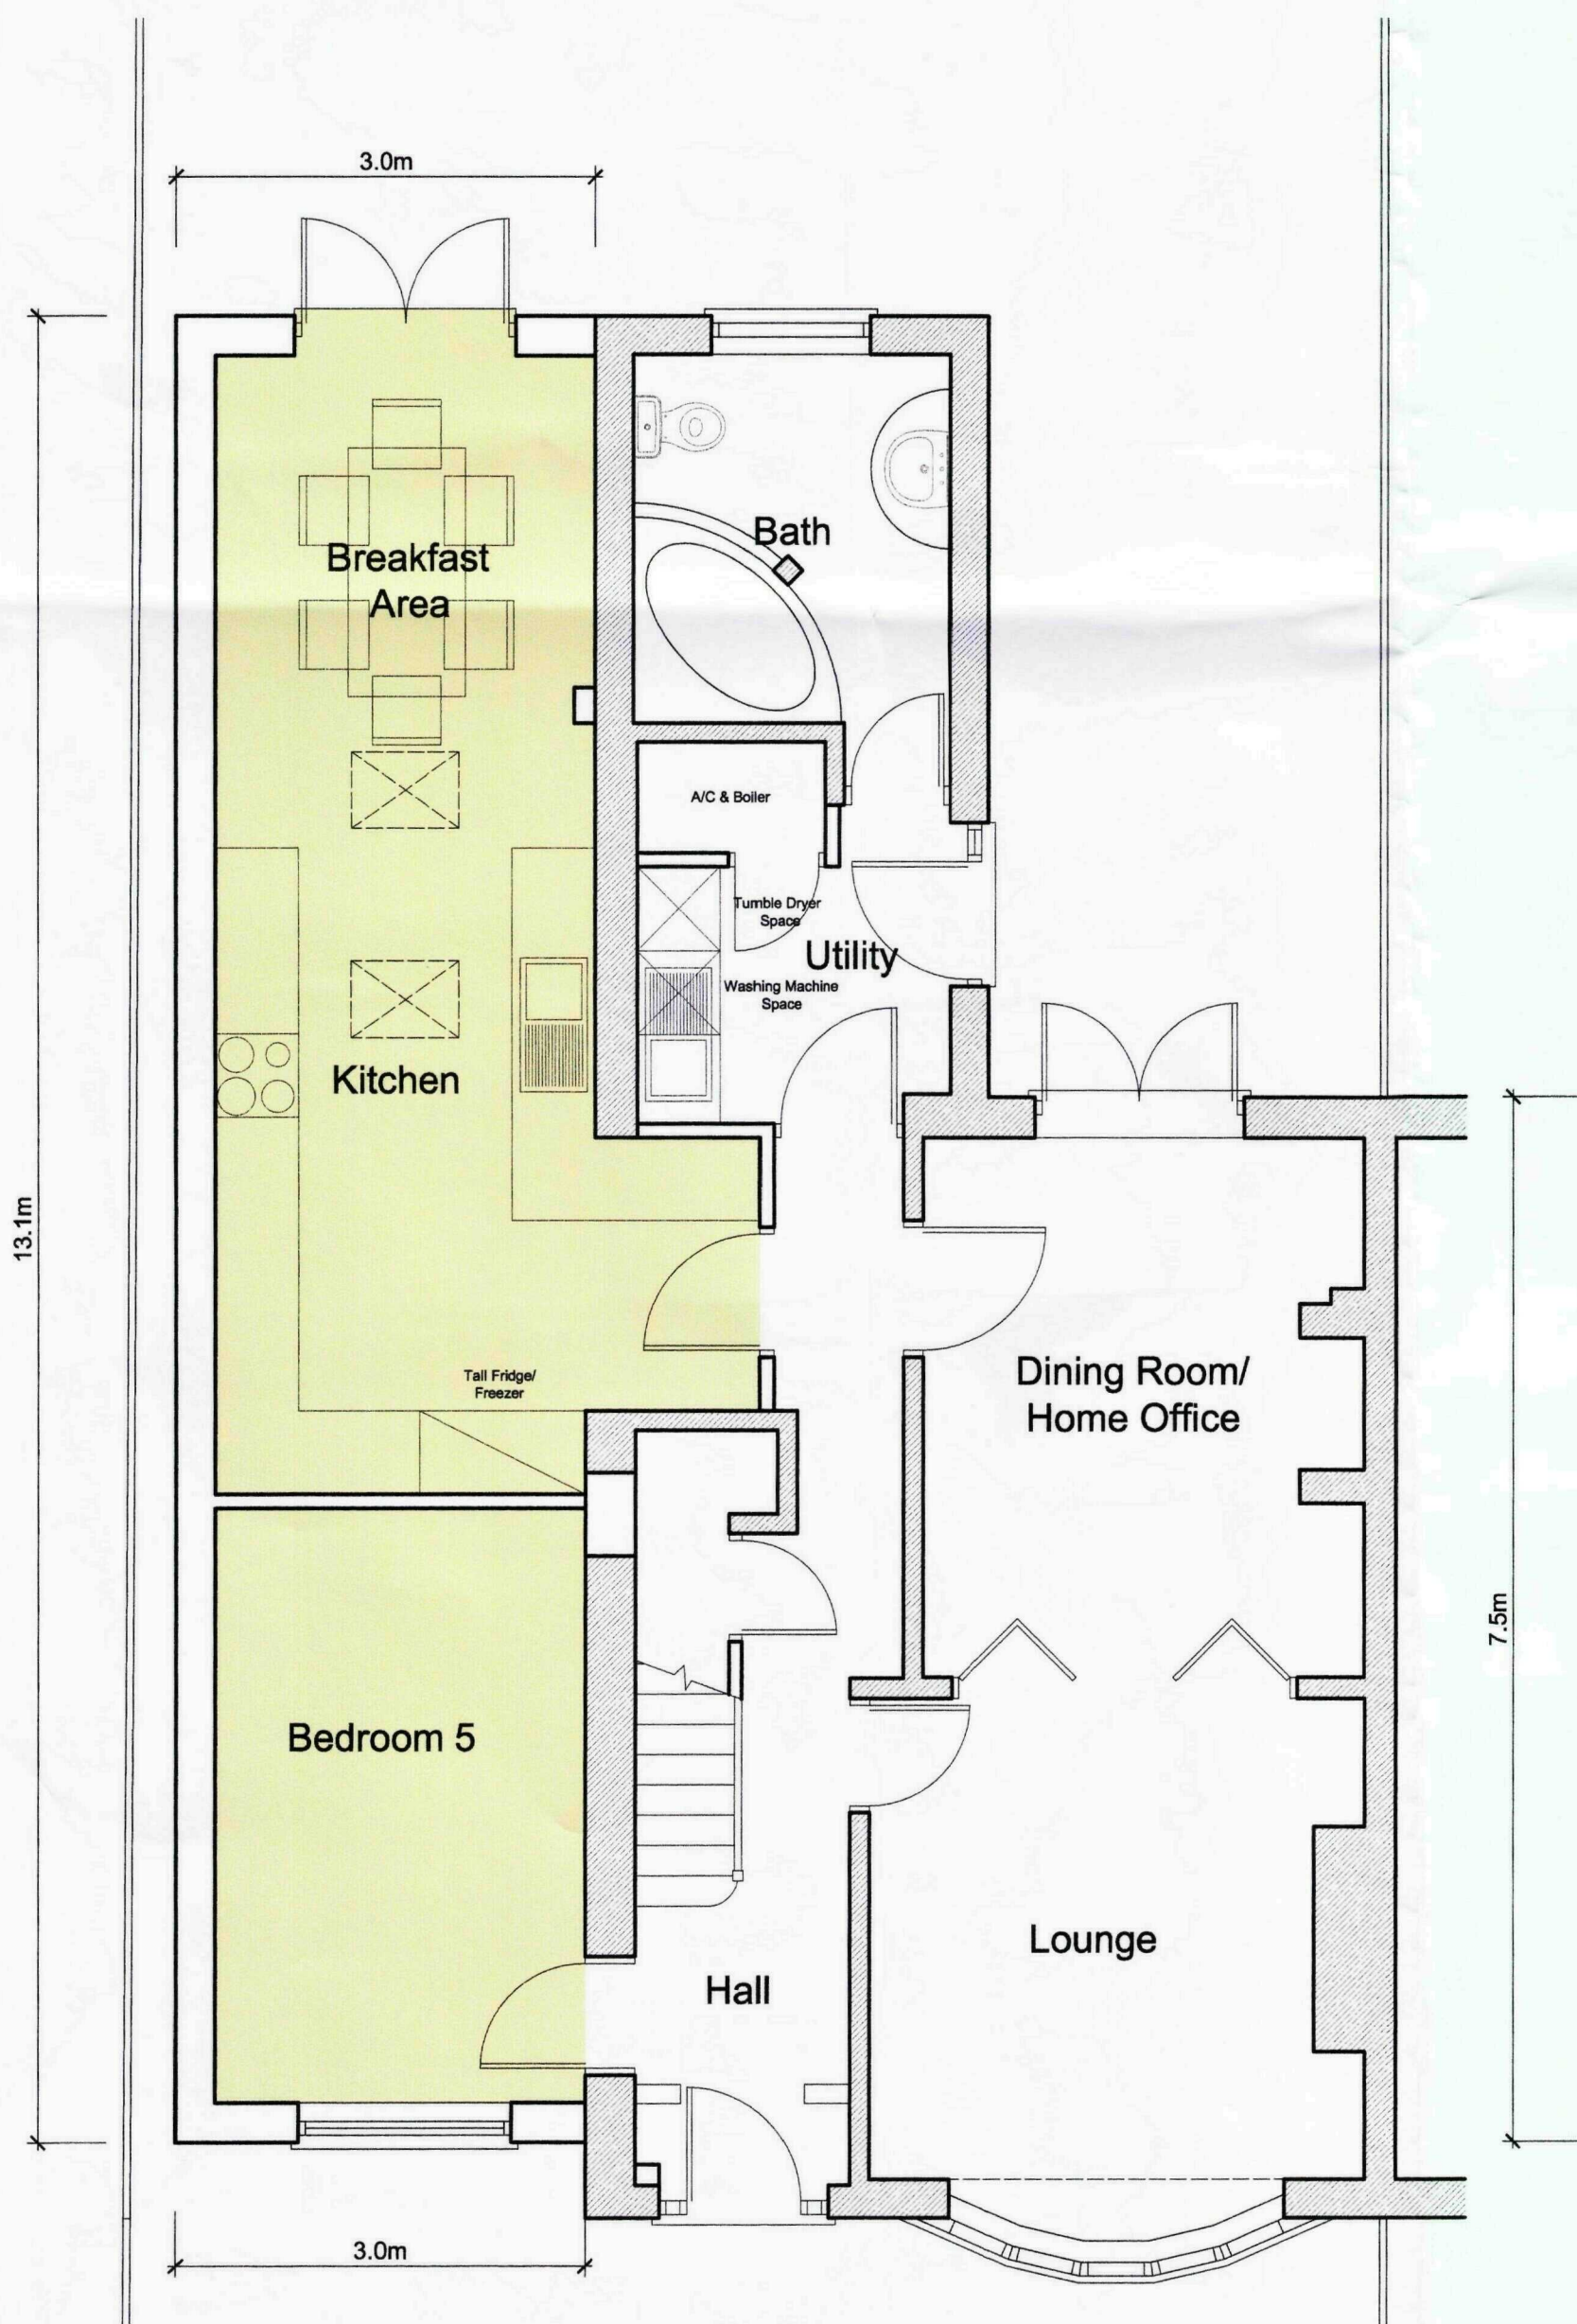


Ground Floor Plan

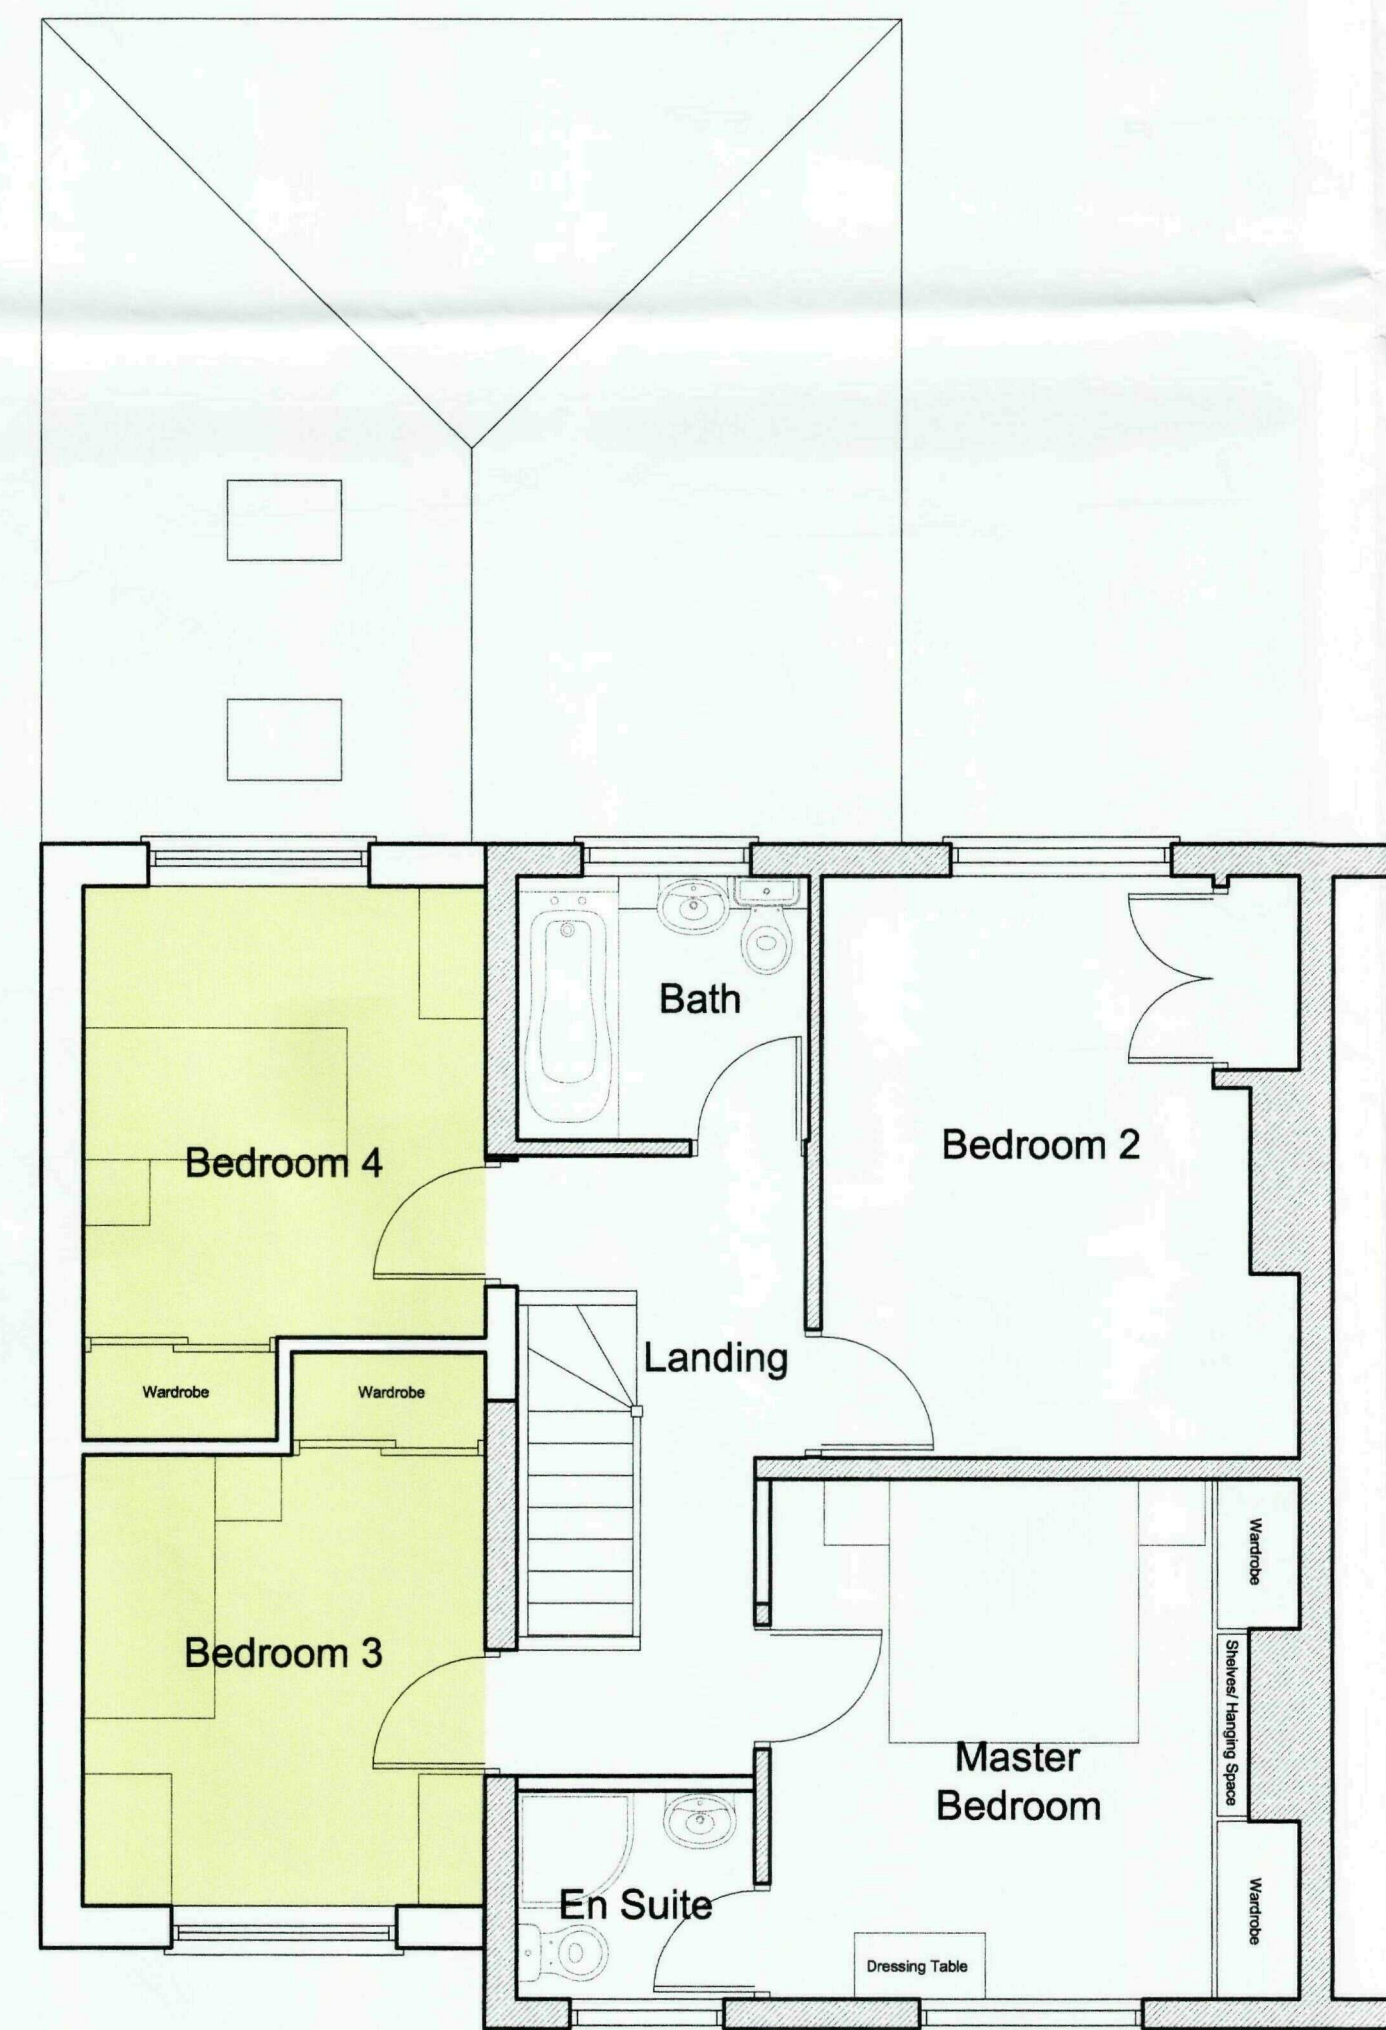


First Floor Plan

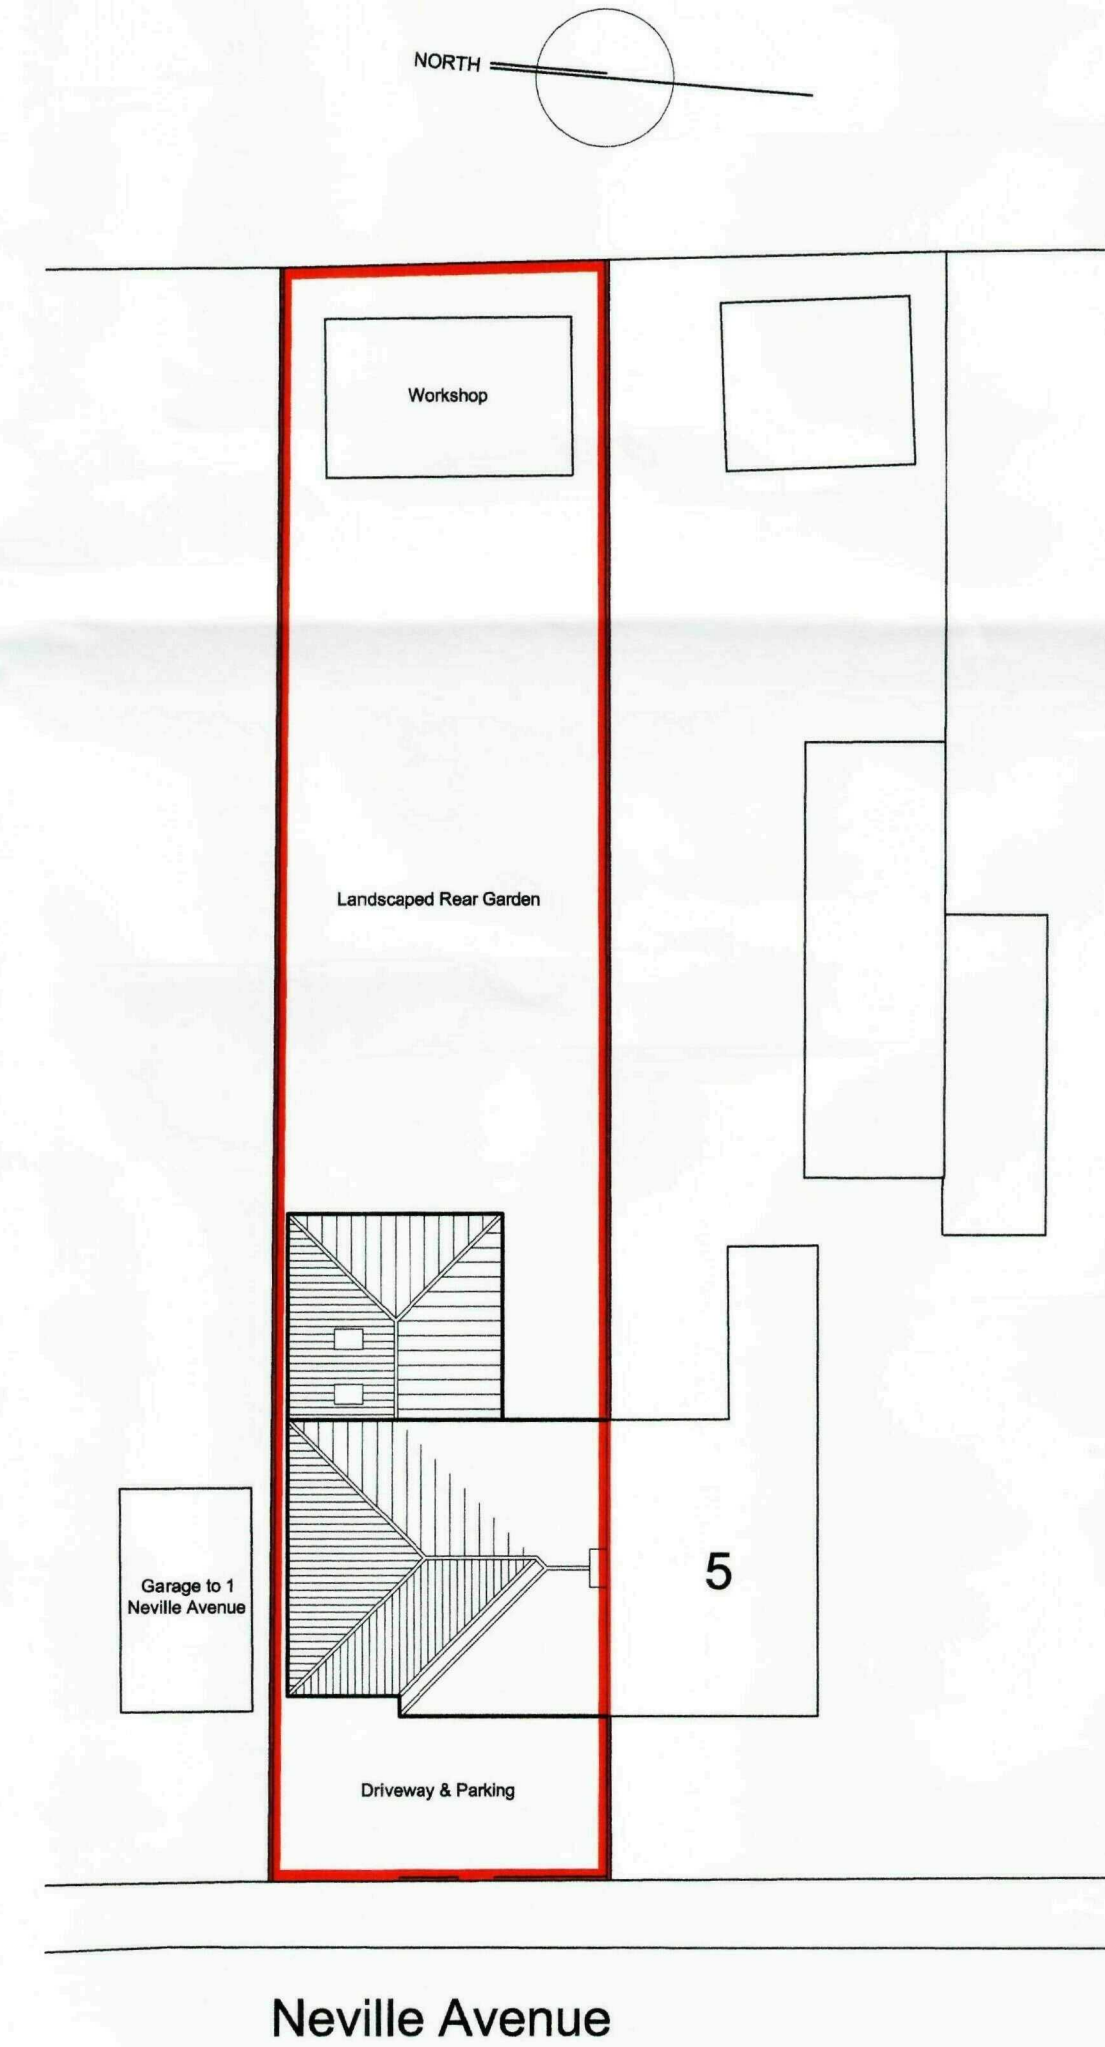

Site Plan 1:200

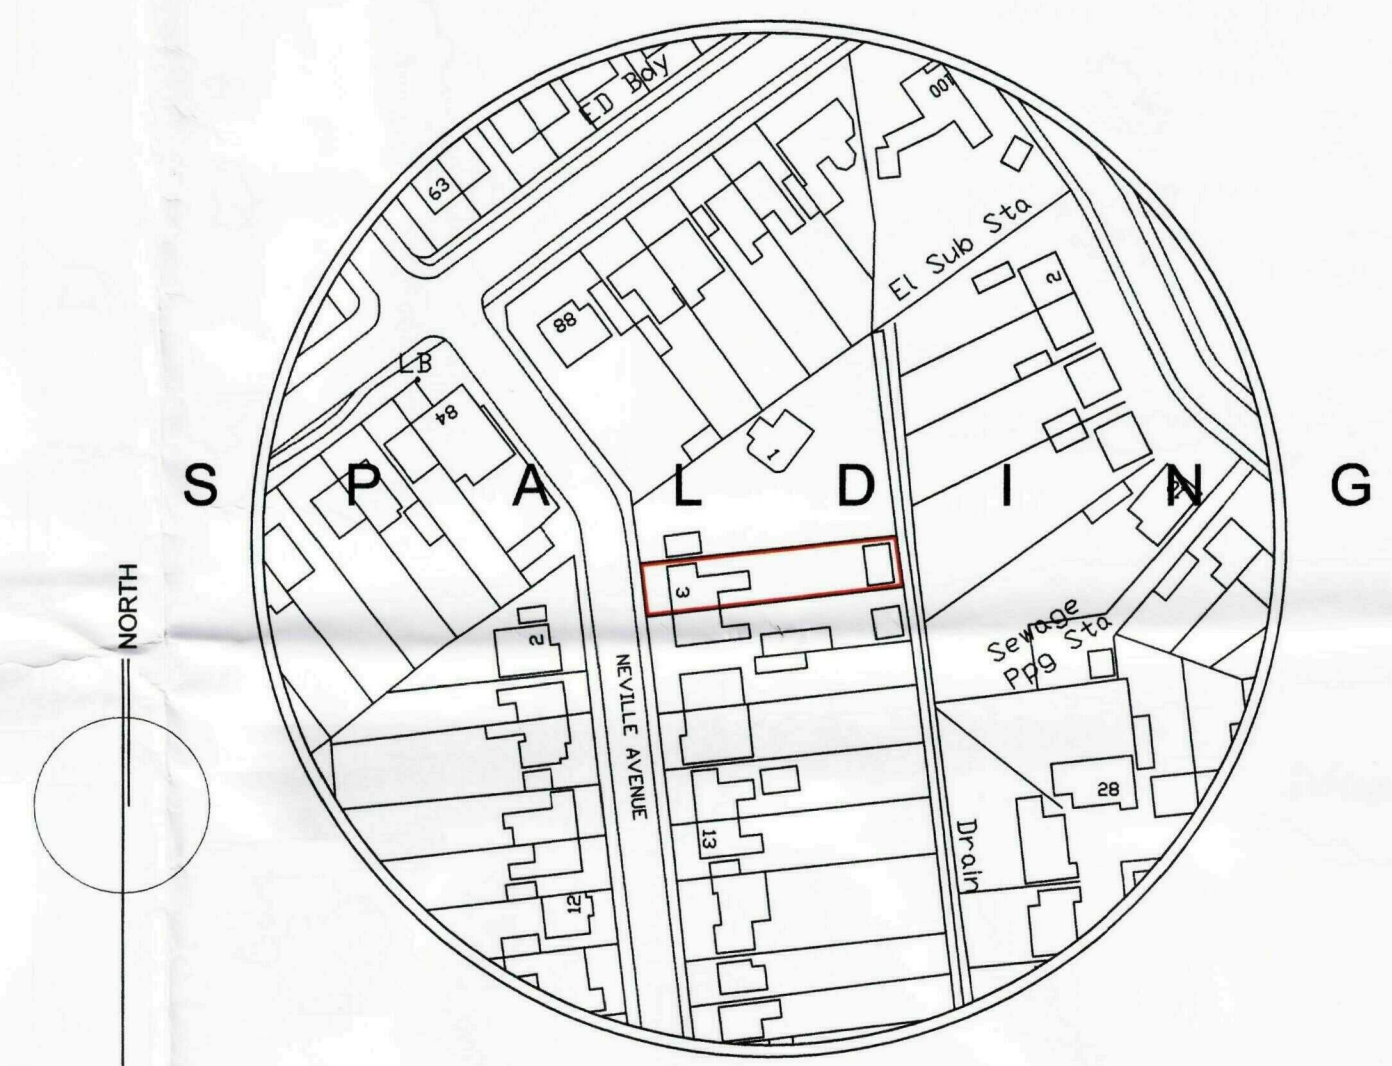

Location Plan 1:1250

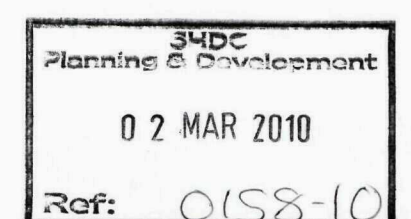

PLANNING APPLICATION

REVISION	DATE	DRAWN	DESCRIPTION
CLIENT	Mr & Mrs D Hulley		
PROJECT	Alterations & Extensions to 3 Neville Avenue, Spalding, Lincolnshire		
DRAWING	Planning Drawing - Floor Plans, Elevations, Site Plan & Location Plan		
SCALE	1:1250, 1:200, 1:100 & 1:50 @ A1	DRAWN KB	DATE 27.02.2010




DRAWING NO. 014.PD.01




Do not scale directly from this drawing. All discrepancies are to be brought to the attention of the below office.

The copyright to this drawing is owned by studio 11 architecture.


The details and information shown hereon relating to existing underground drains, main services, cables, etc. and existing structural details, are as obtained by normal survey observation method. Although all reasonable effort has been made, no guarantee can be made or given for the completeness or accuracy of this information.

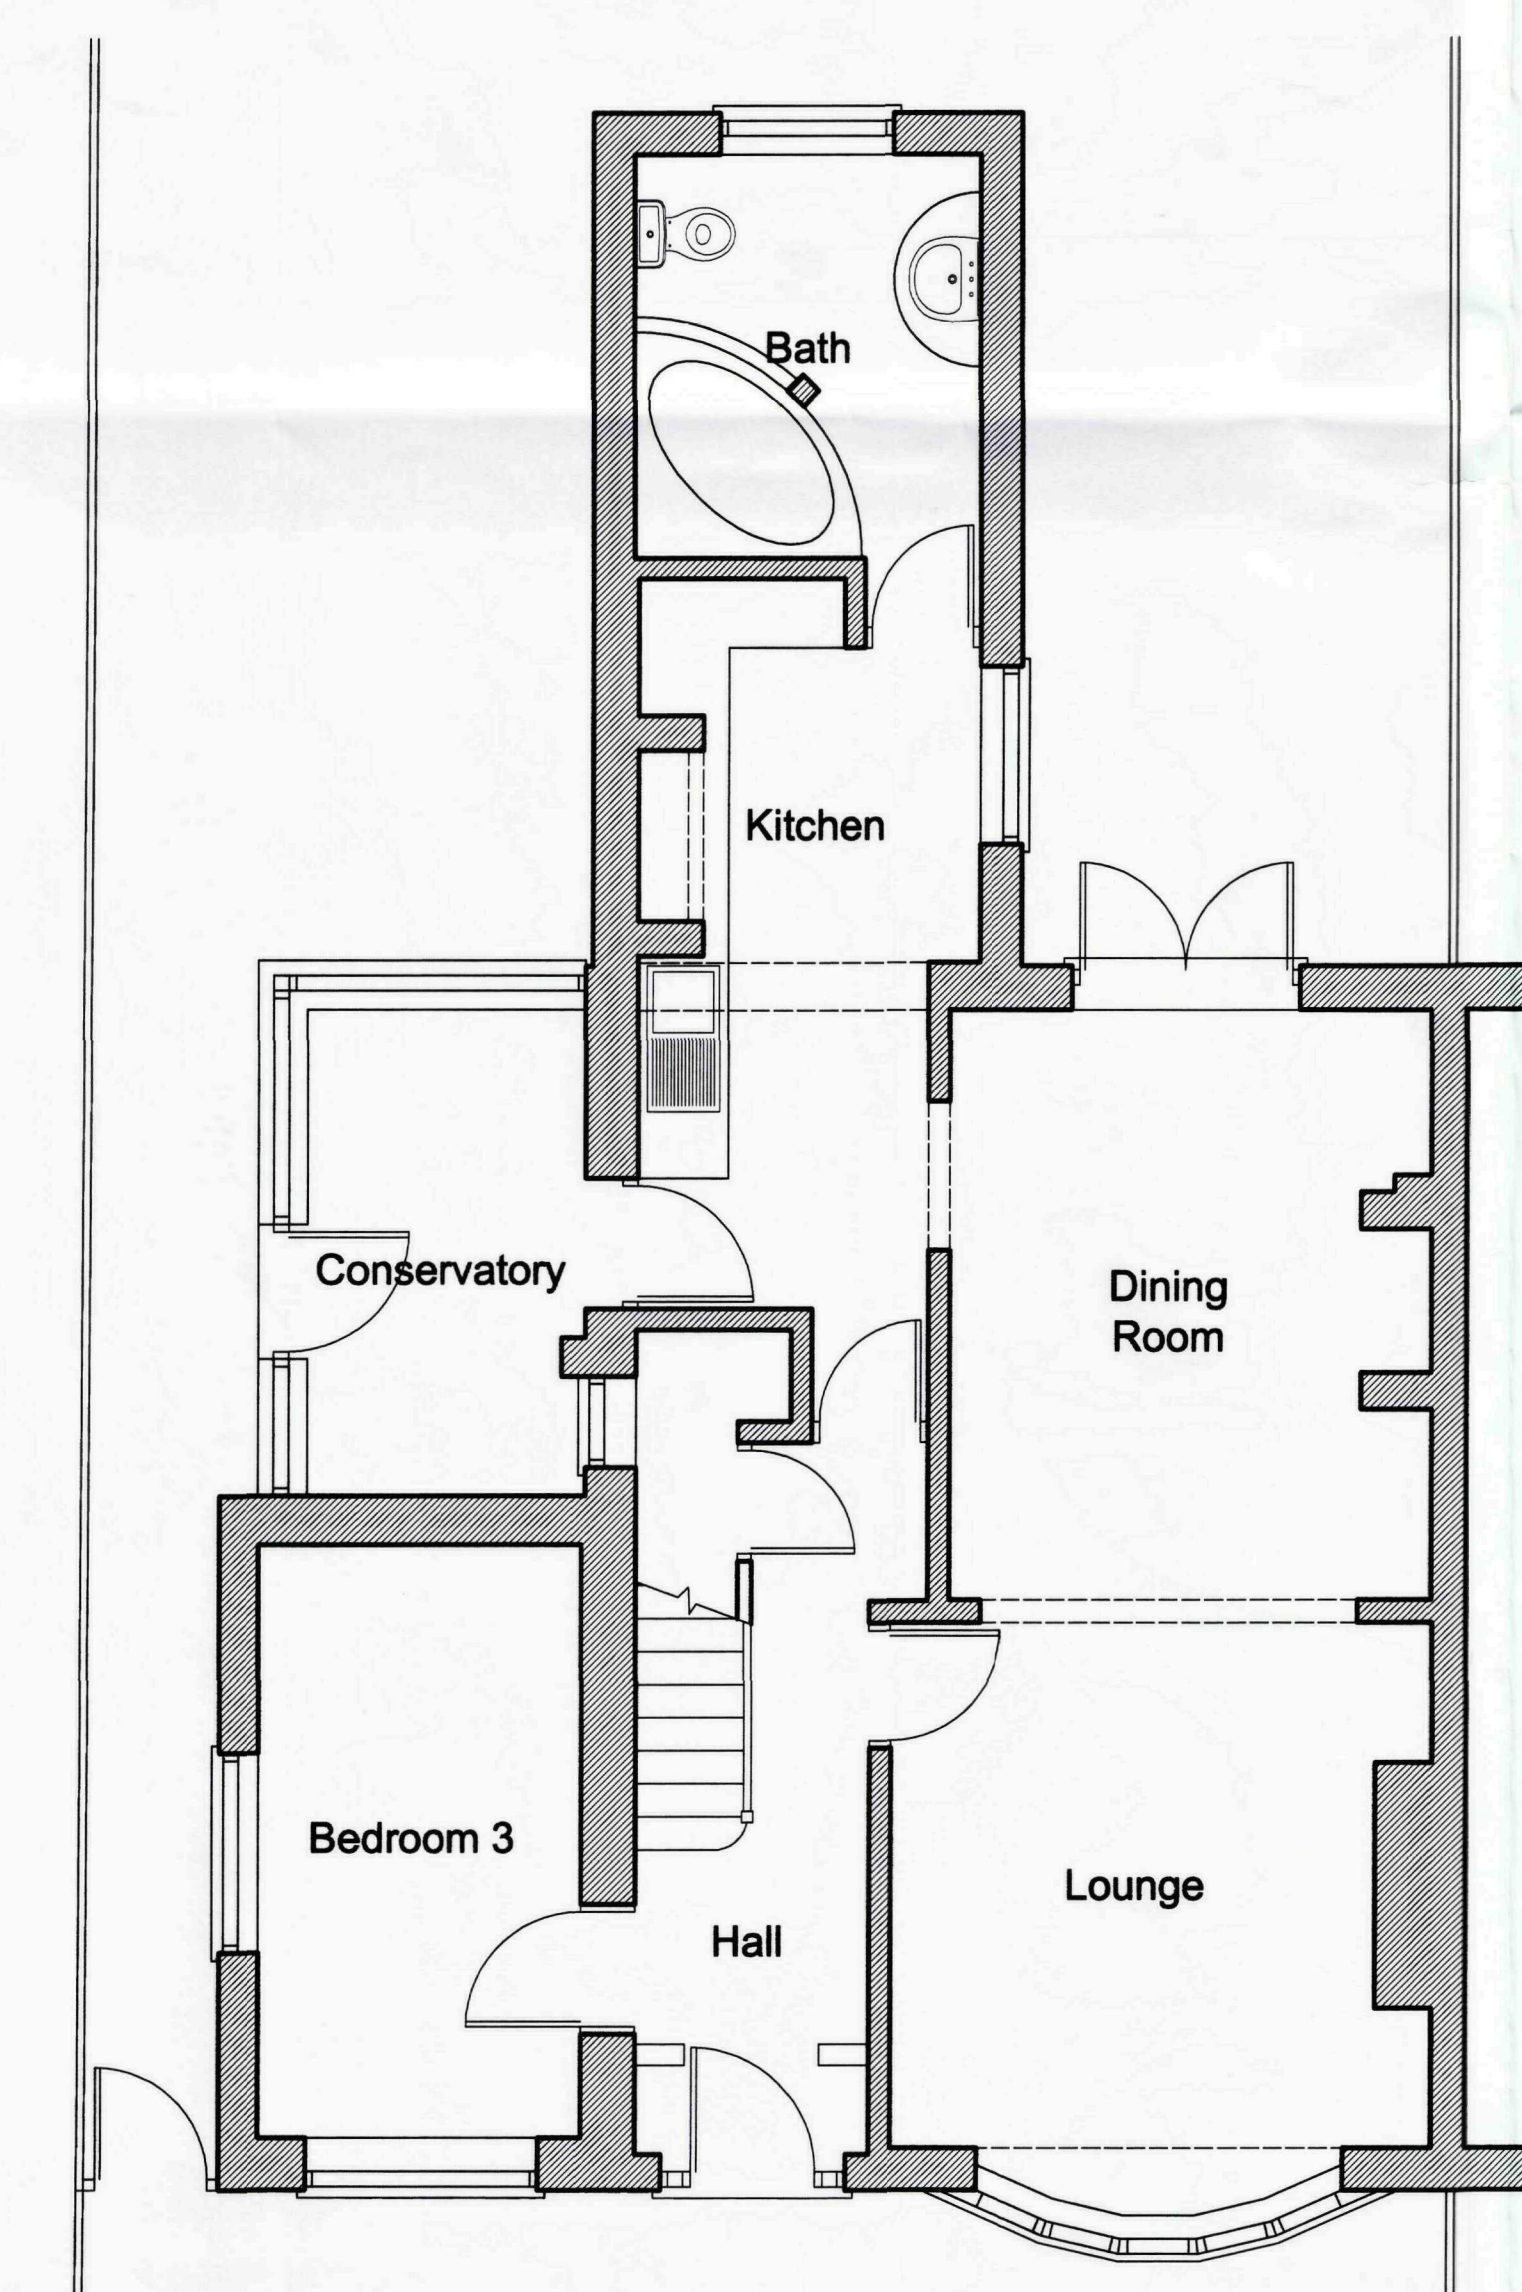

Ground Floor Plan

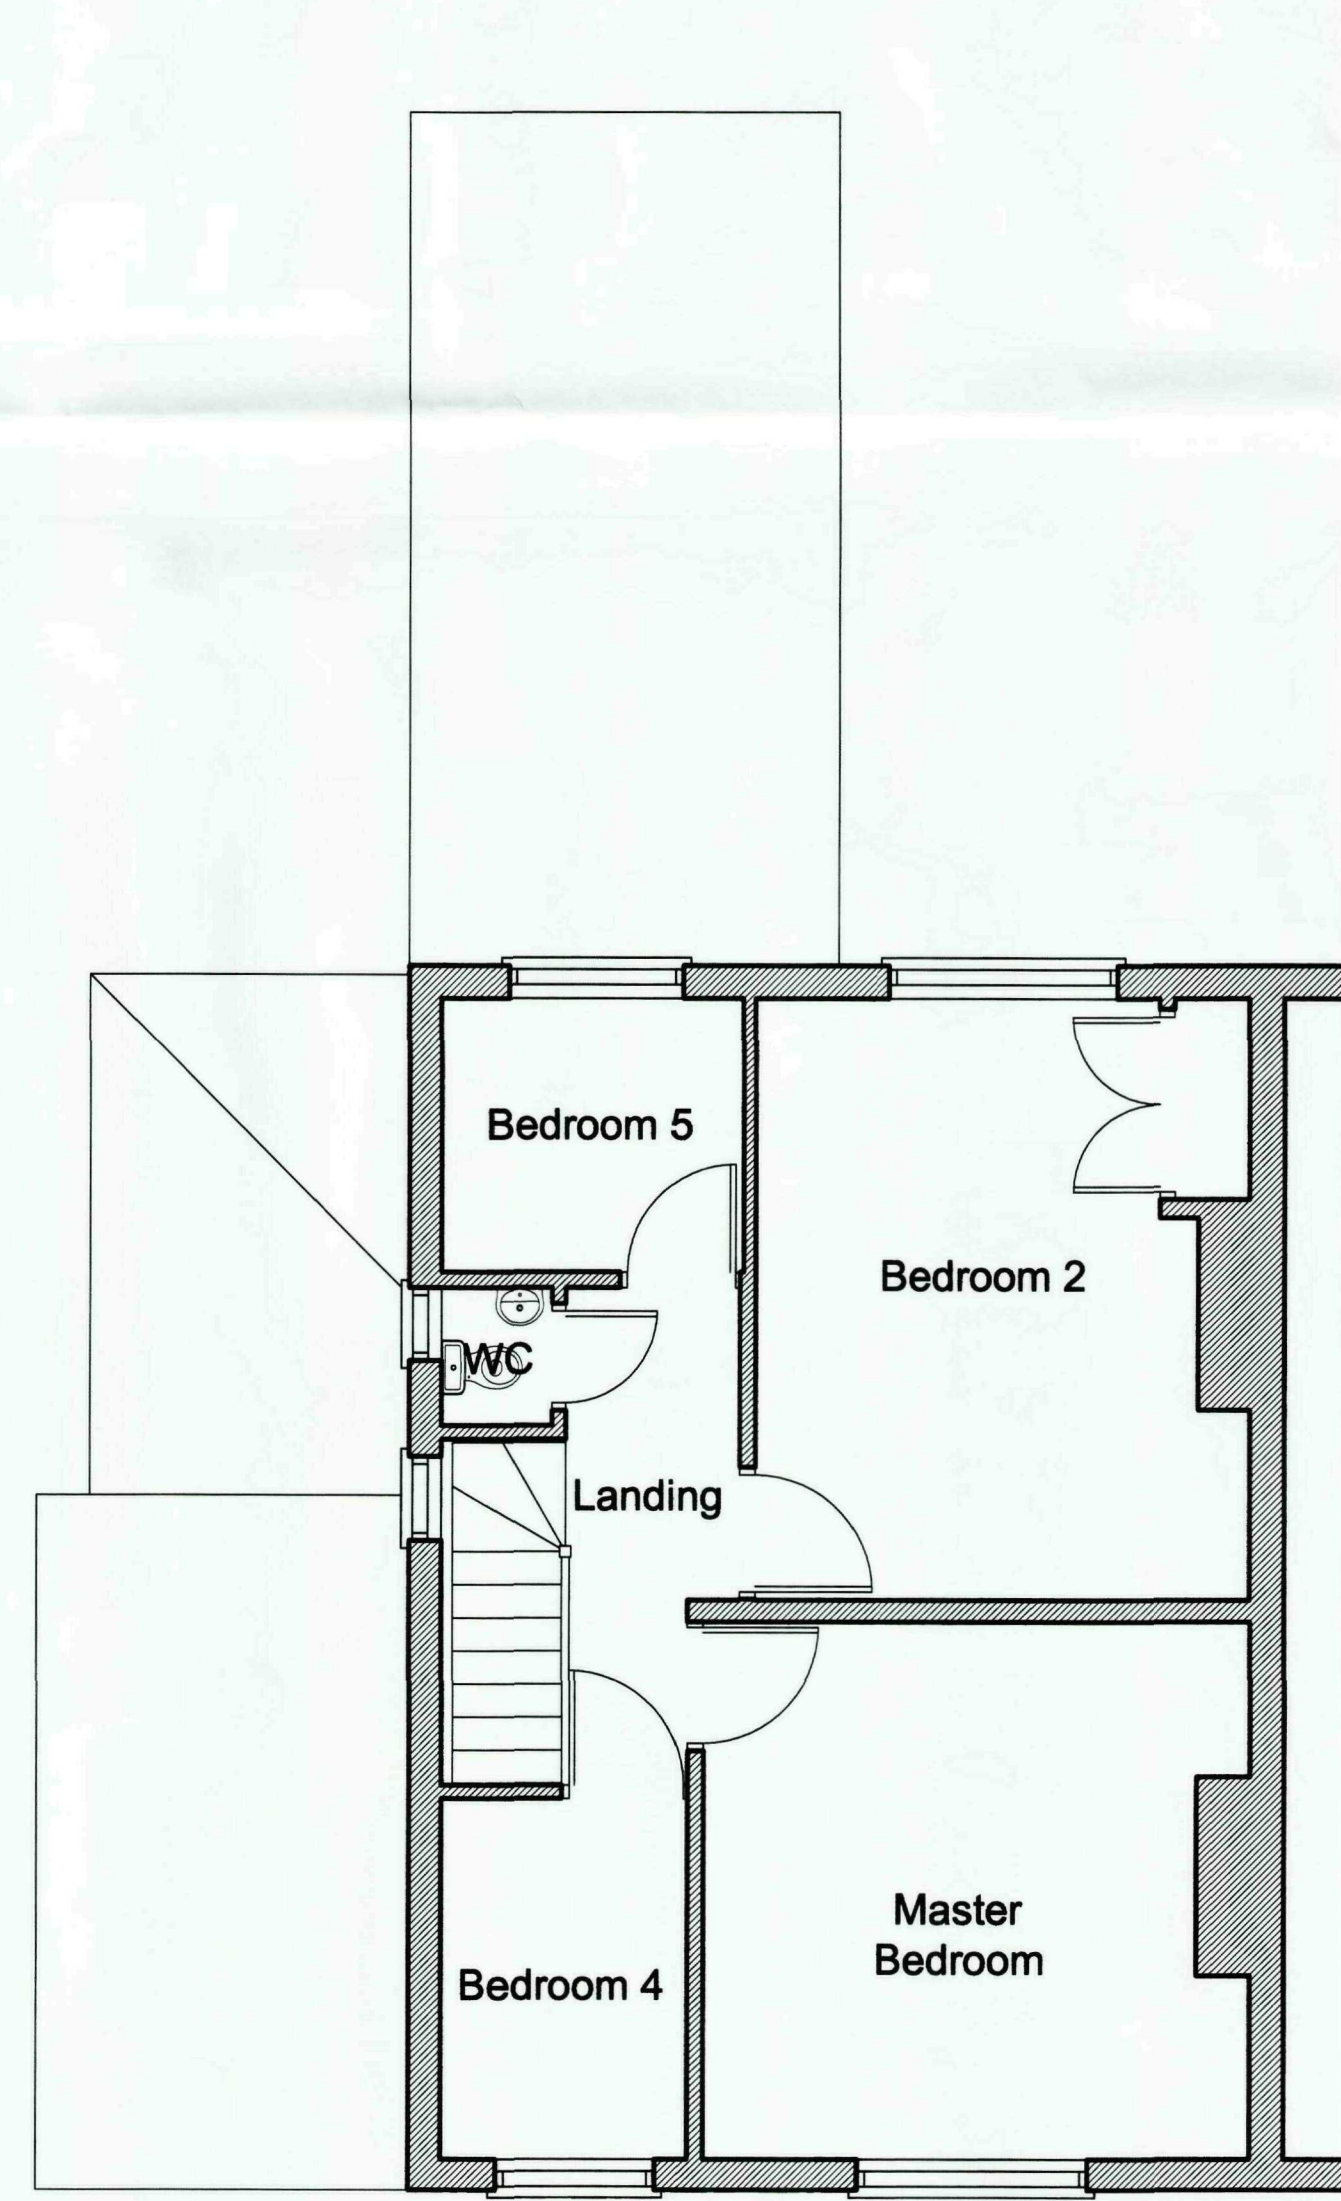


First Floor Plan

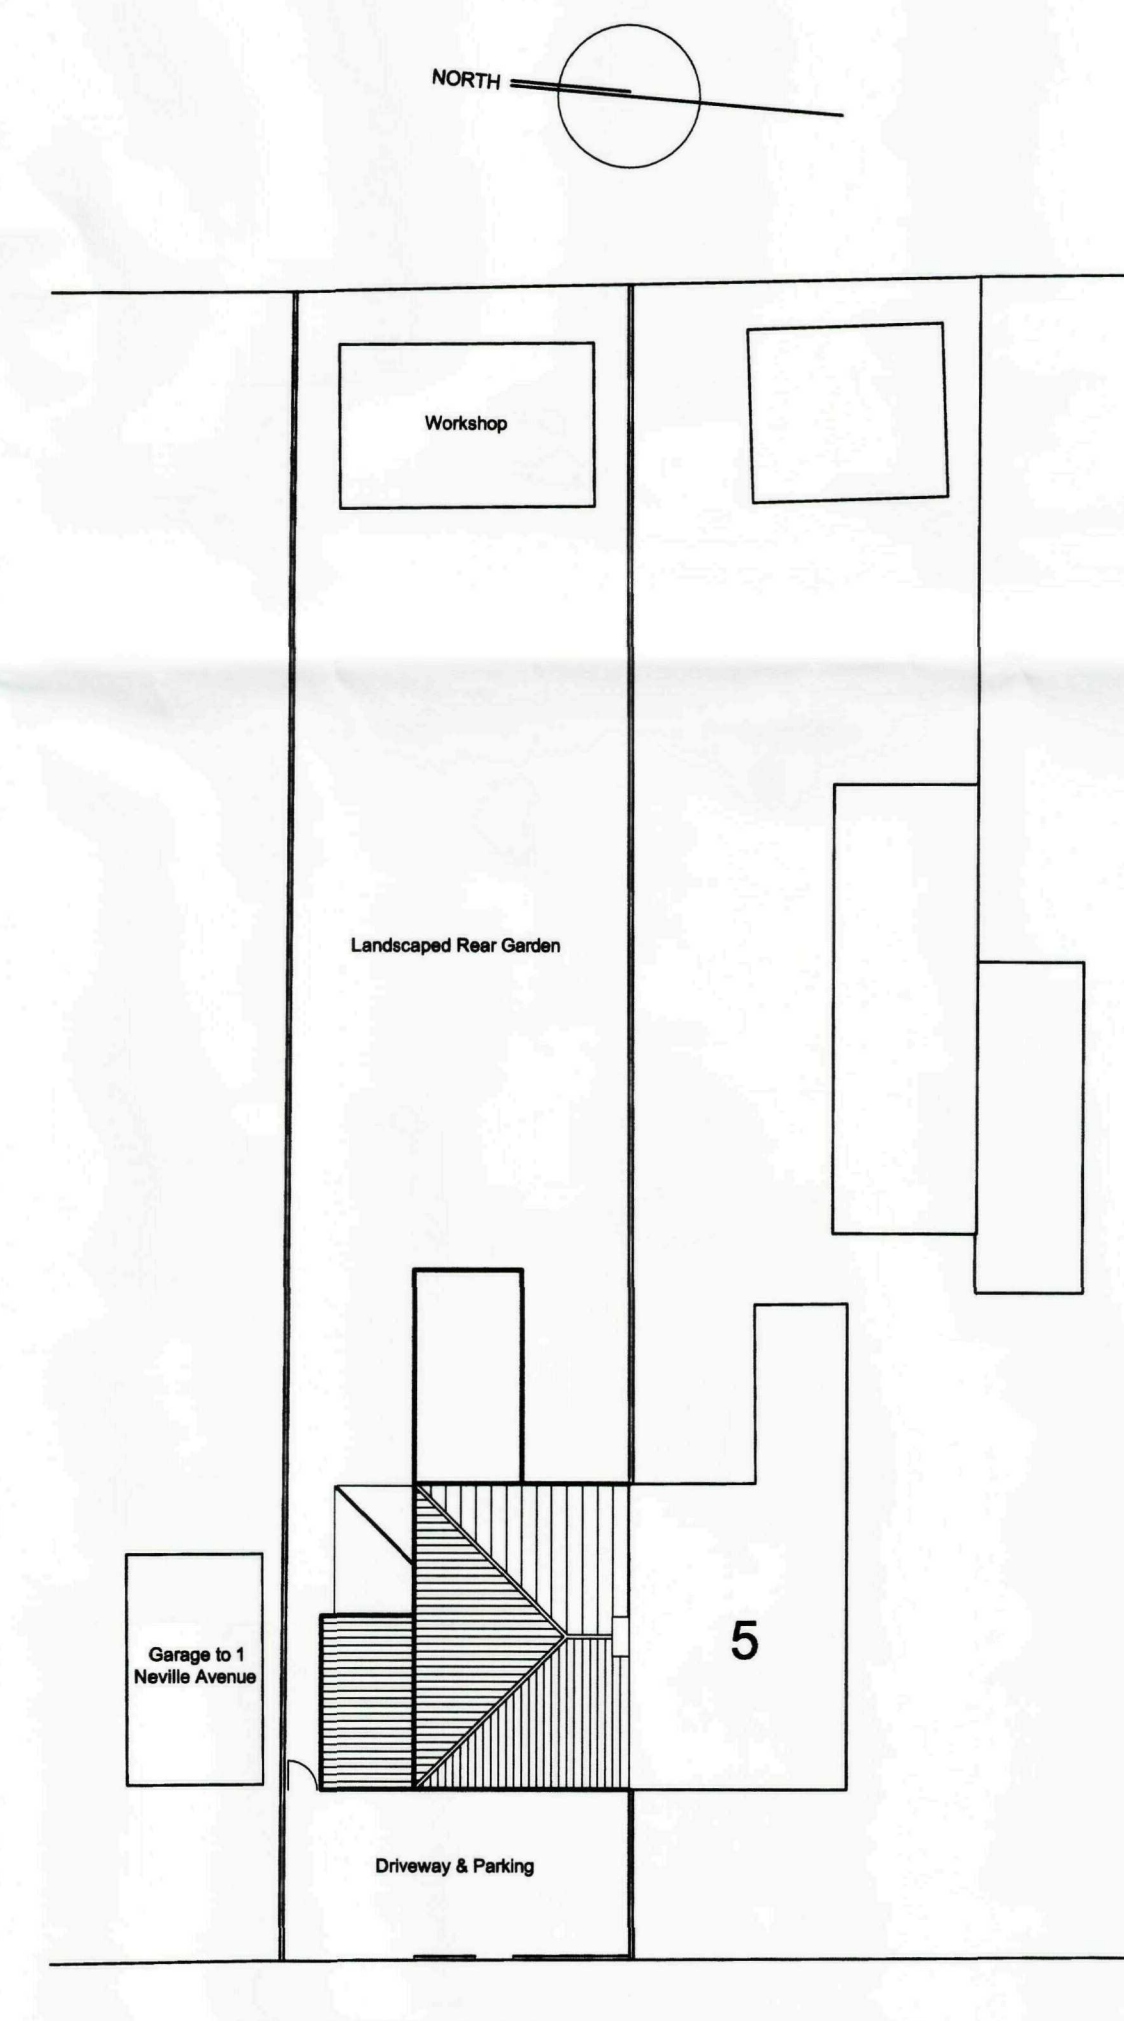

Neville Avenue

Site Plan 1:200

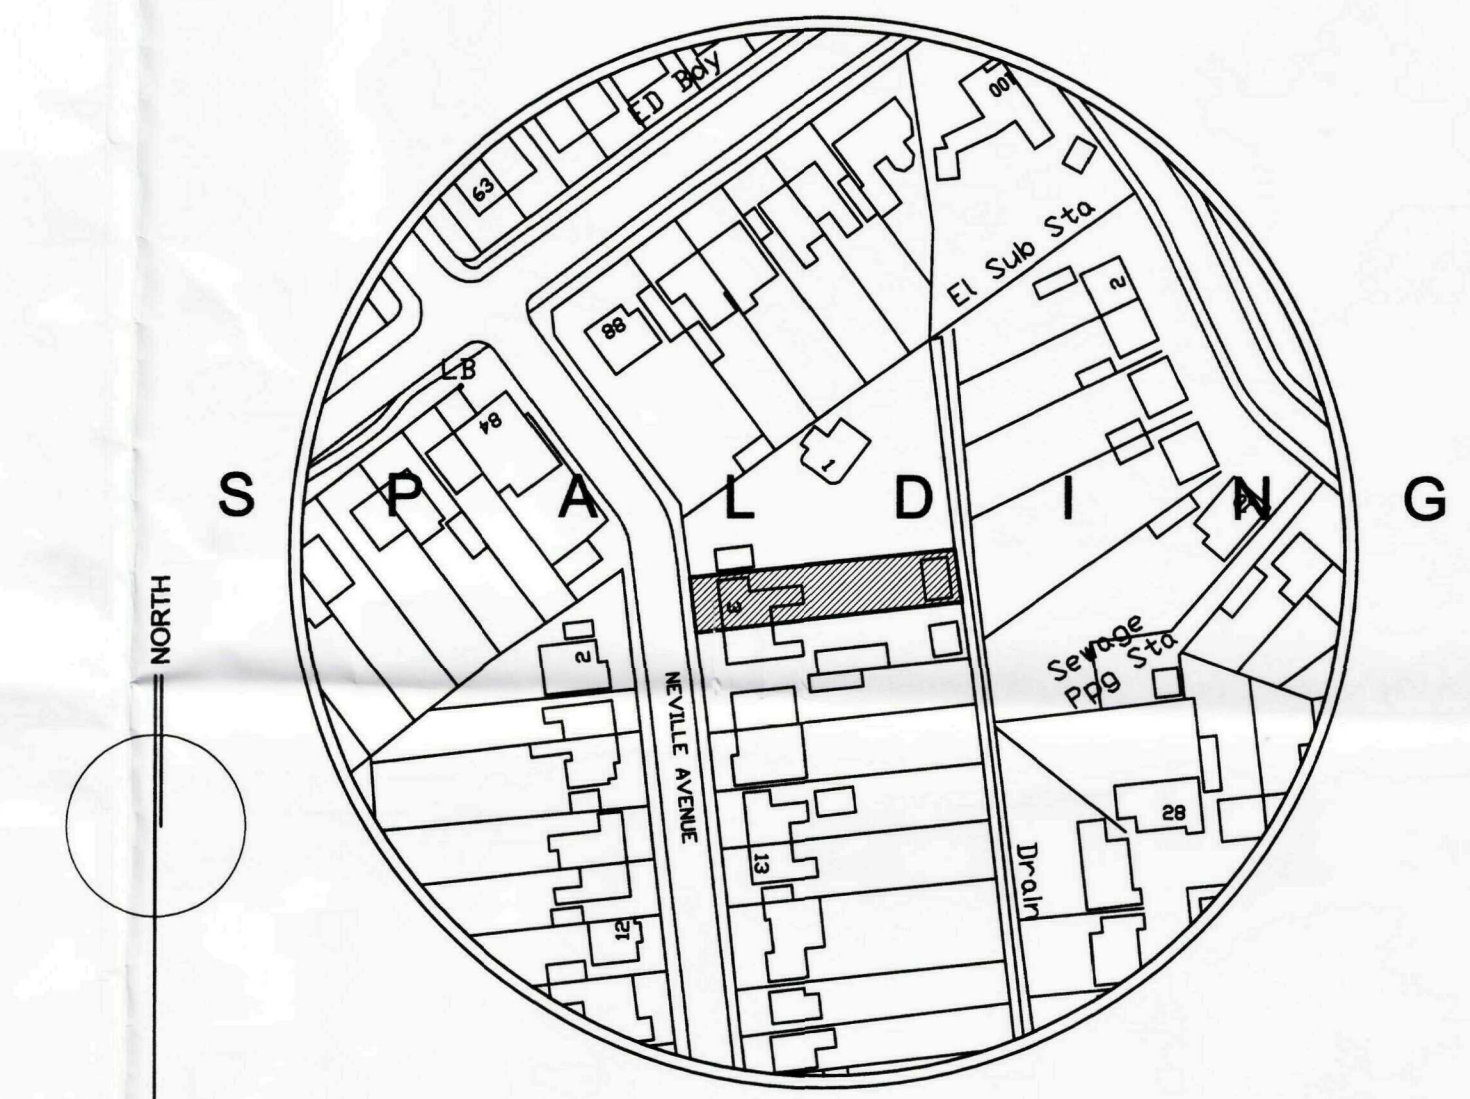

Location Plan 1:1250

342C
Planning & Development
02 MAR 2010
Ref: 0158-10

REVISION	DATE	DRAWN	DESCRIPTION
CLIENT	Mr & Mrs D Hulley		
PROJECT	Alterations & Extensions to 3 Neville Avenue, Spalding, Lincolnshire		
DRAWING	Floor Plans, Elevations, Site Plan & Location Plan as Existing		
SCALE	1:1250, 1:200, 1:100 & 1:50 @ A1	DRAWN KB	DATE 01.12.2009
DRAWING NO.	014.SD.01		
STUDIO 11 ARCHITECTURE LTD, 11 HUNTINGDON CLOSE, HOLBEACH, LINCOLNSHIRE, PE12 7QZ T: 07920 023886 E: design@studio11architecture.co.uk W: www.studio11architecture.co.uk			