



Produced 29.01.2011 from the Ordnance Survey National Geographic Database and incorporating surveyed revision available at this date. © Crown Copyright 2011.


Reproduction in whole or part is prohibited without the prior permission of Ordnance Survey.

Ordnance Survey, the OS Symbol and OS Sitemap are registered trademarks of Ordnance Survey, the national mapping agency of Great Britain.

The representation of a road, track or path is no evidence of a right of way.


The representation of features as lines is no evidence of a property boundary.


Part or all of this OS Sitemap is enlarged from mapping produced at one or more of the following scales: 1:1250, 1:2500, 1:10000.

 


Supplied by: **Bookmark Spalding Ltd**
 Serial number: 00112500
 Centre coordinates: 525496.25 322799.75

Further information can be found on the OS Sitemap Information leaflet or the Ordnance Survey web site:
www.ordnancesurvey.co.uk

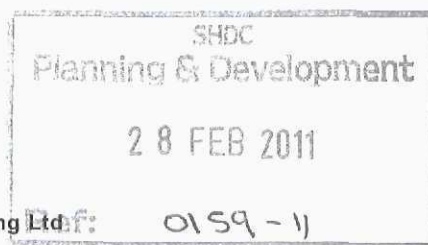

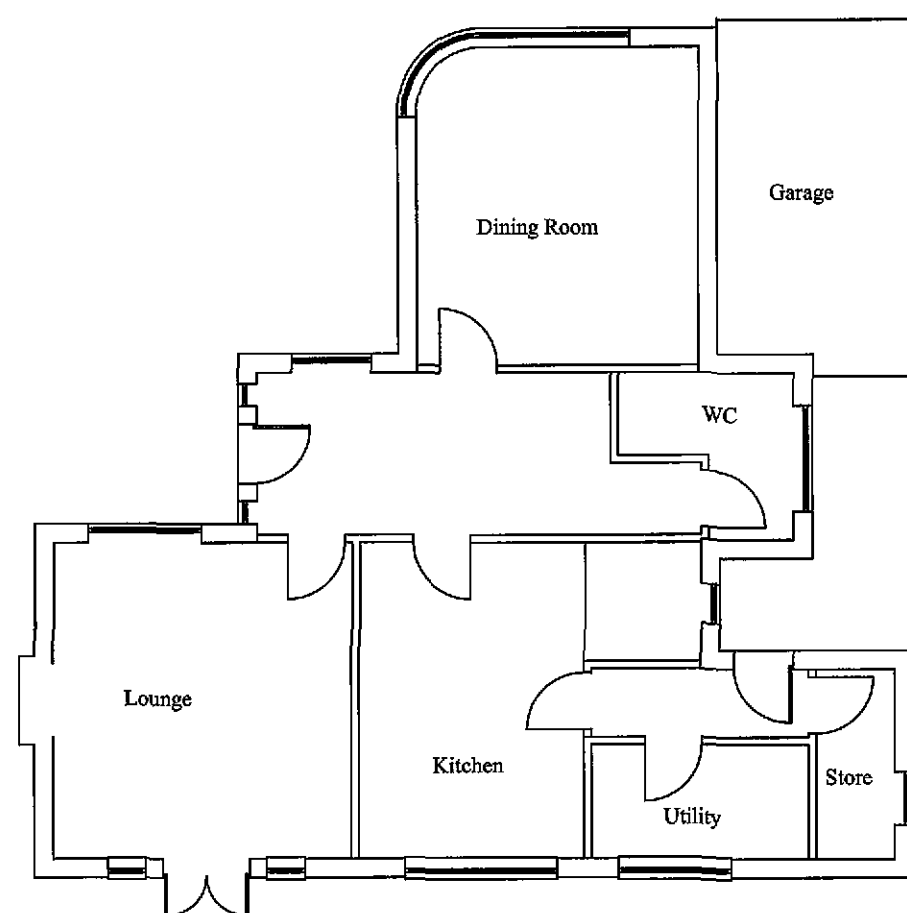

Ground Floor Plan

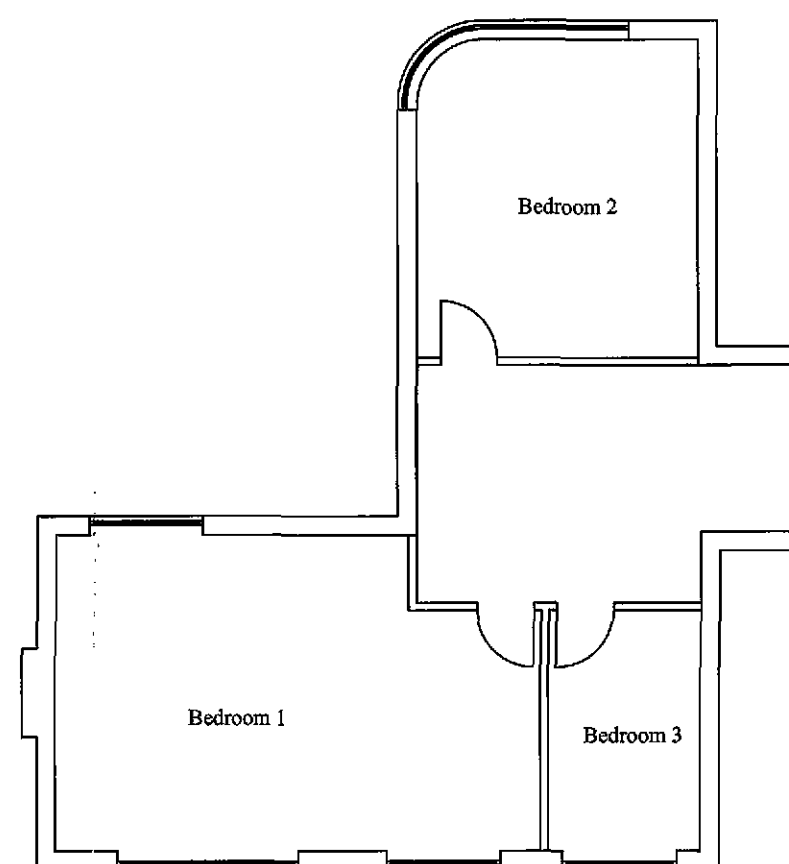

First Floor Plan

SHDC
Planning & Development
28 FEB 2011
Ref: 0159-11


Rev.	Details	Date
Project Proposed Ground Floor Sunroom Extension at 69 Cley Hall Drive Spalding Lines		
Drawing Title Existing Floor Plans		
Drawn by SG	Date 16-Jan-2011	
Scale 1:100 at A3		
Job No. 1001 / 11		
Drawing No. 1001 / 001 / 11		Rev.




Front (West) Elevation



Rear (East) Elevation

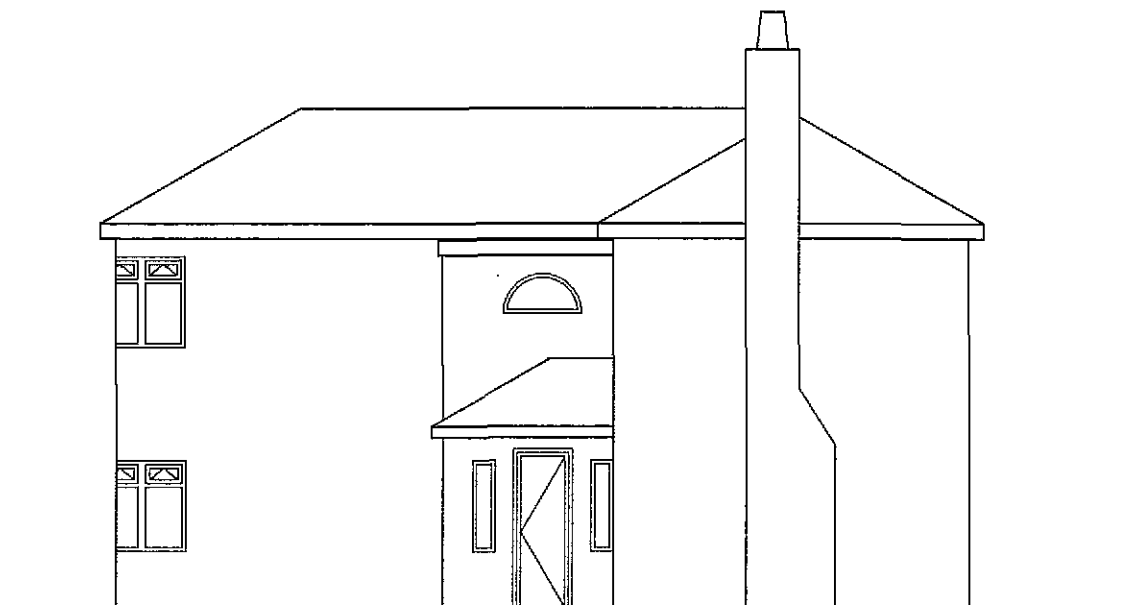



Side (South) Elevation

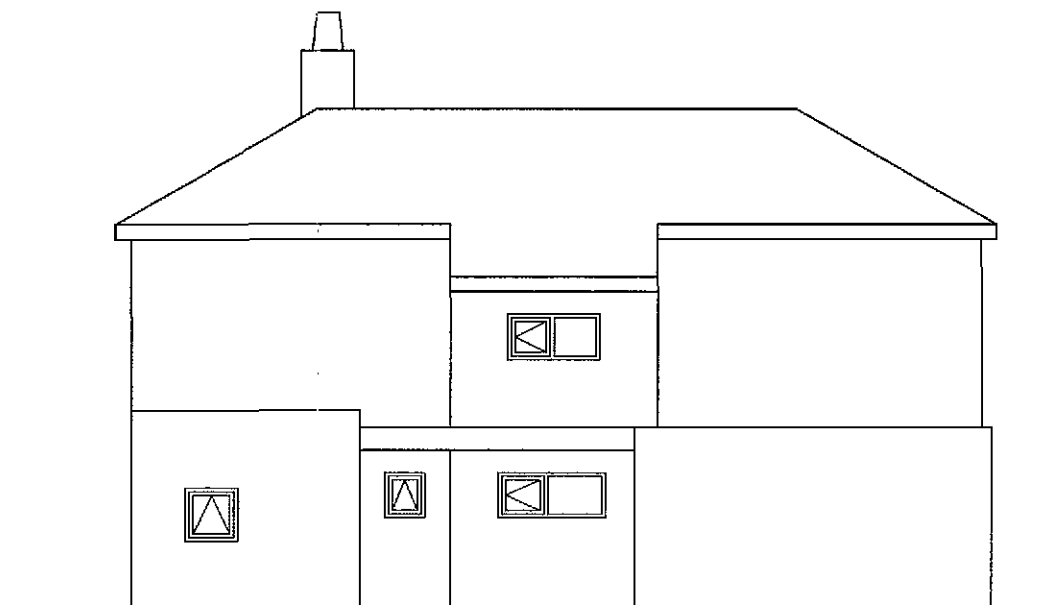

Side (North) Elevation


SHDC
Planning & Development
2 8 FEB 2011
Ref: 0159-11

Rev.	Details	Date
Project Proposed Ground Floor Sunroom Extension at 69 Cley Hall Drive Spalding Lincs		
Drawing Title Existing Elevations		
Drawn by SG		Date 16-Jan-2011
Scale 1:100 at A3		
Job No. 1001 / 11		
Drawing No. 1001 / 002 / 11		Rev. —

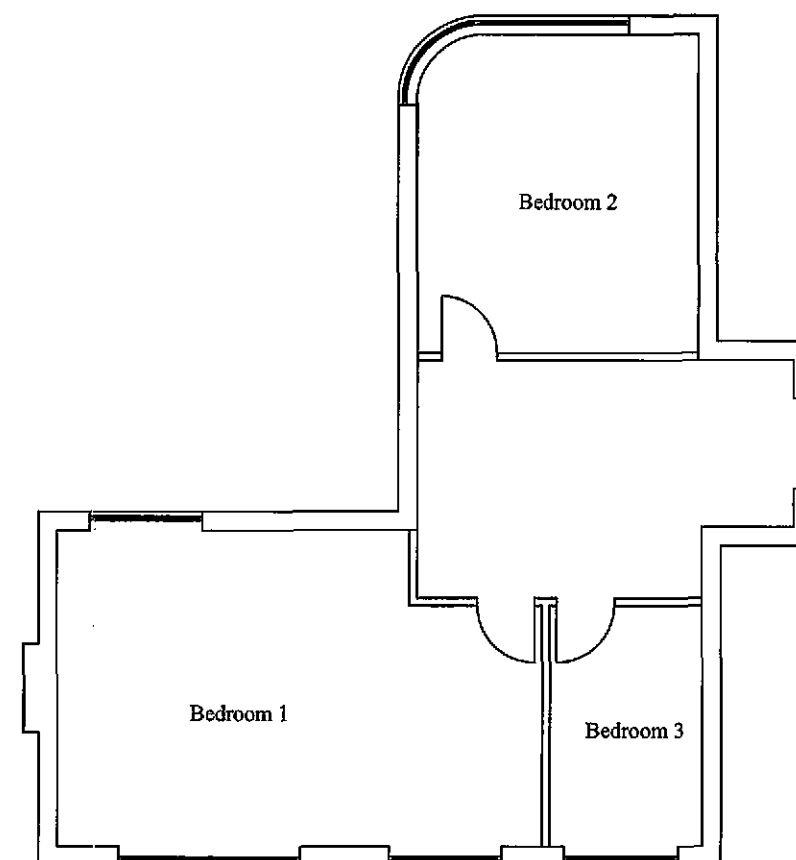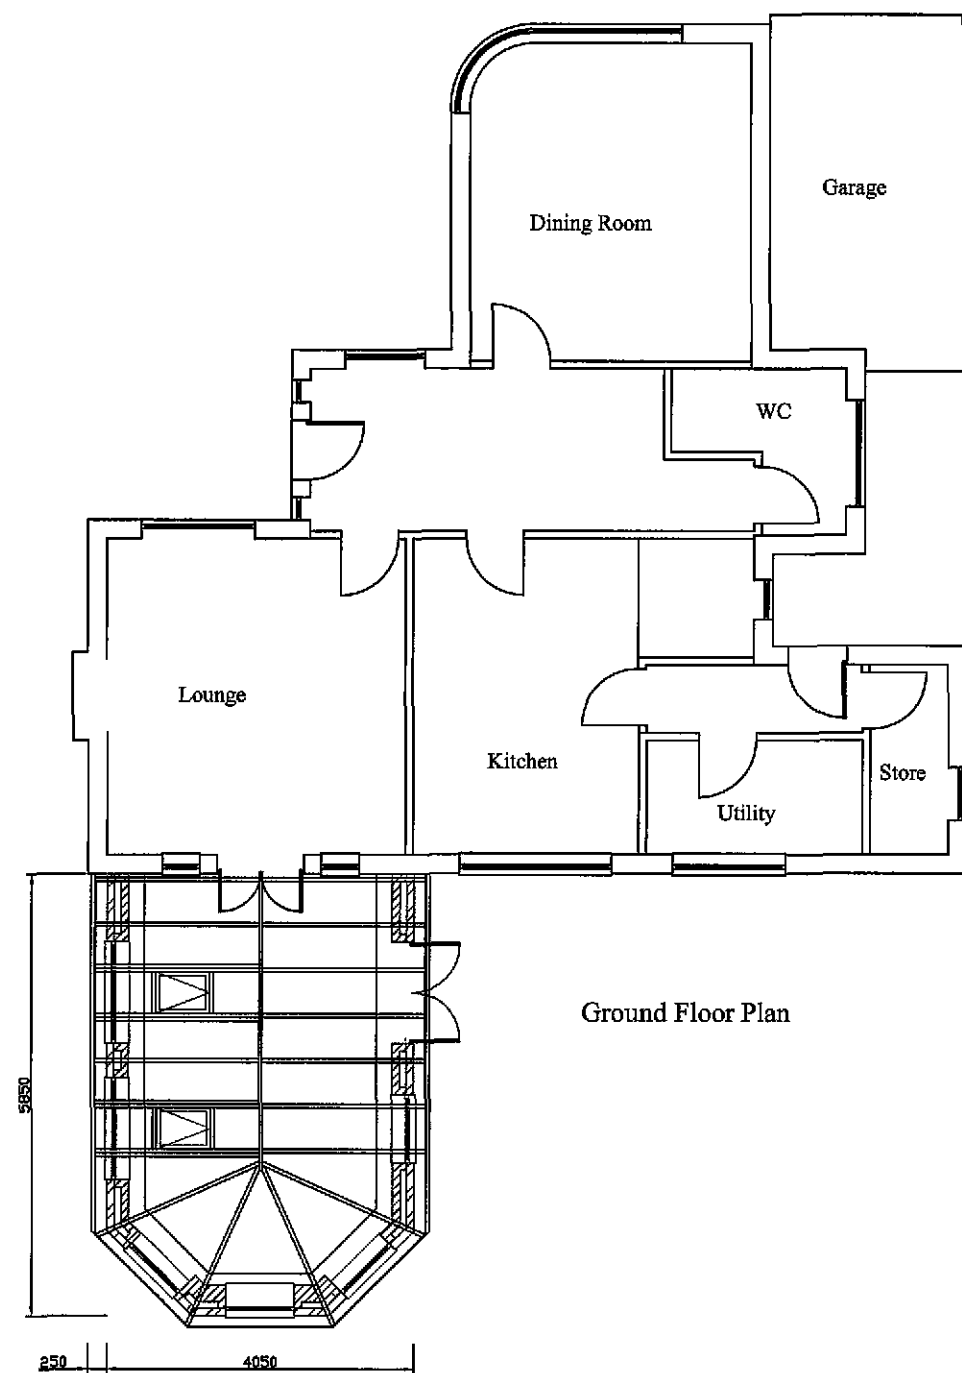


SHDC
Planning & Development
2 8 FEB 2011
Ref: 0159-11

Rev.	Details	Date
Project Proposed Ground Floor Sunroom Extension at 69 Cley Hall Drive Spalding Lincs		
Drawing Title Proposed Floor Plans		
Drawn by SG	Date 16-Jan-2011	
Scale 1:100 at A3		
Job No. 1001 / 11		
Drawing No. 1001 / 003 / 11		Rev. *

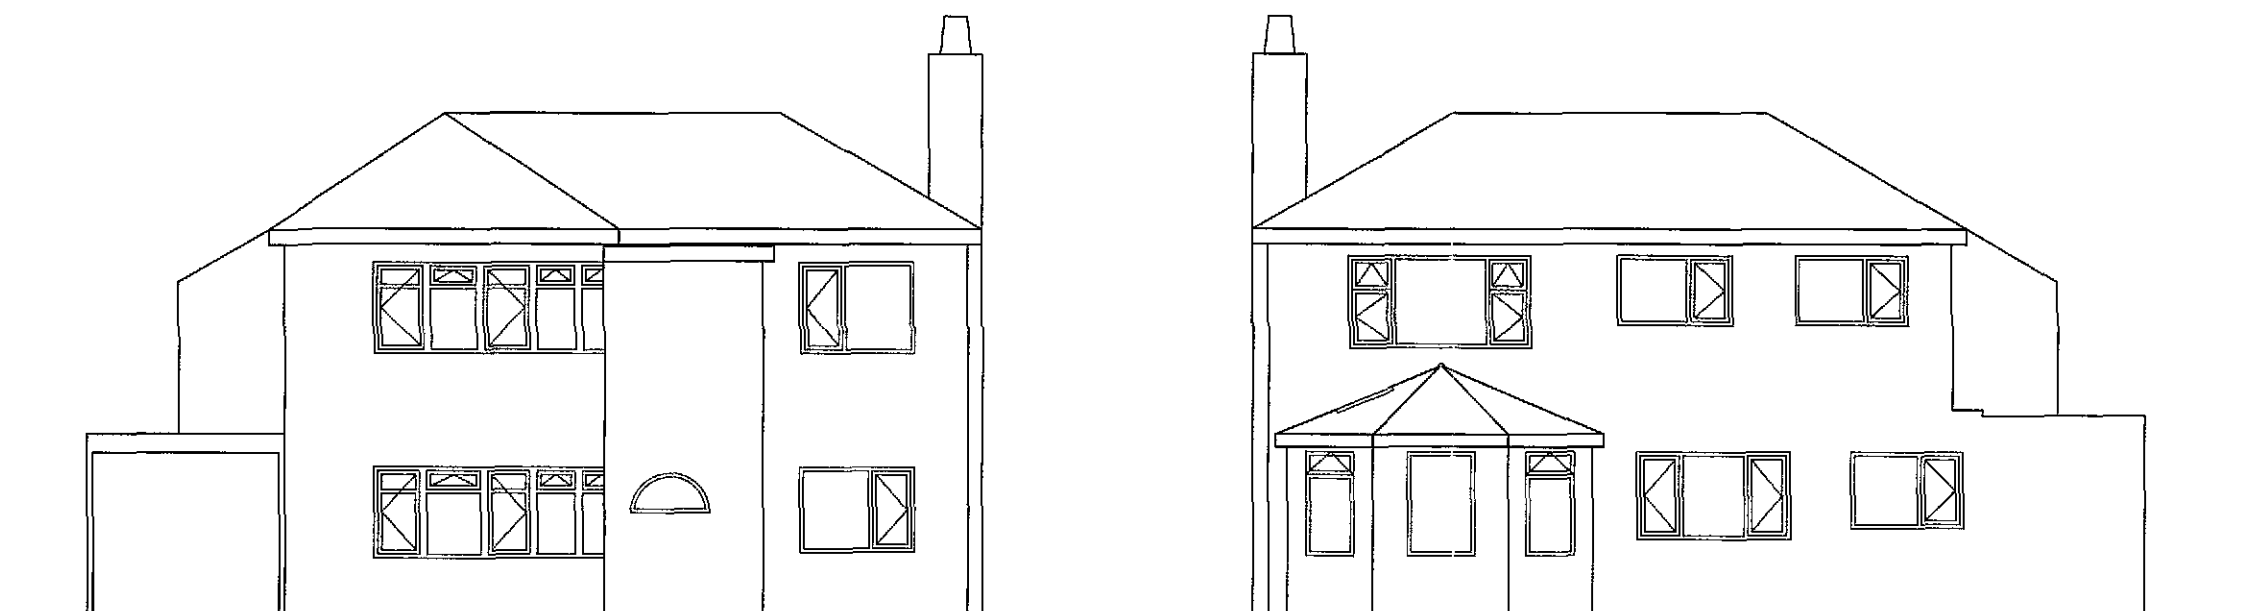

Front (West) Elevation


Rear (East) Elevation

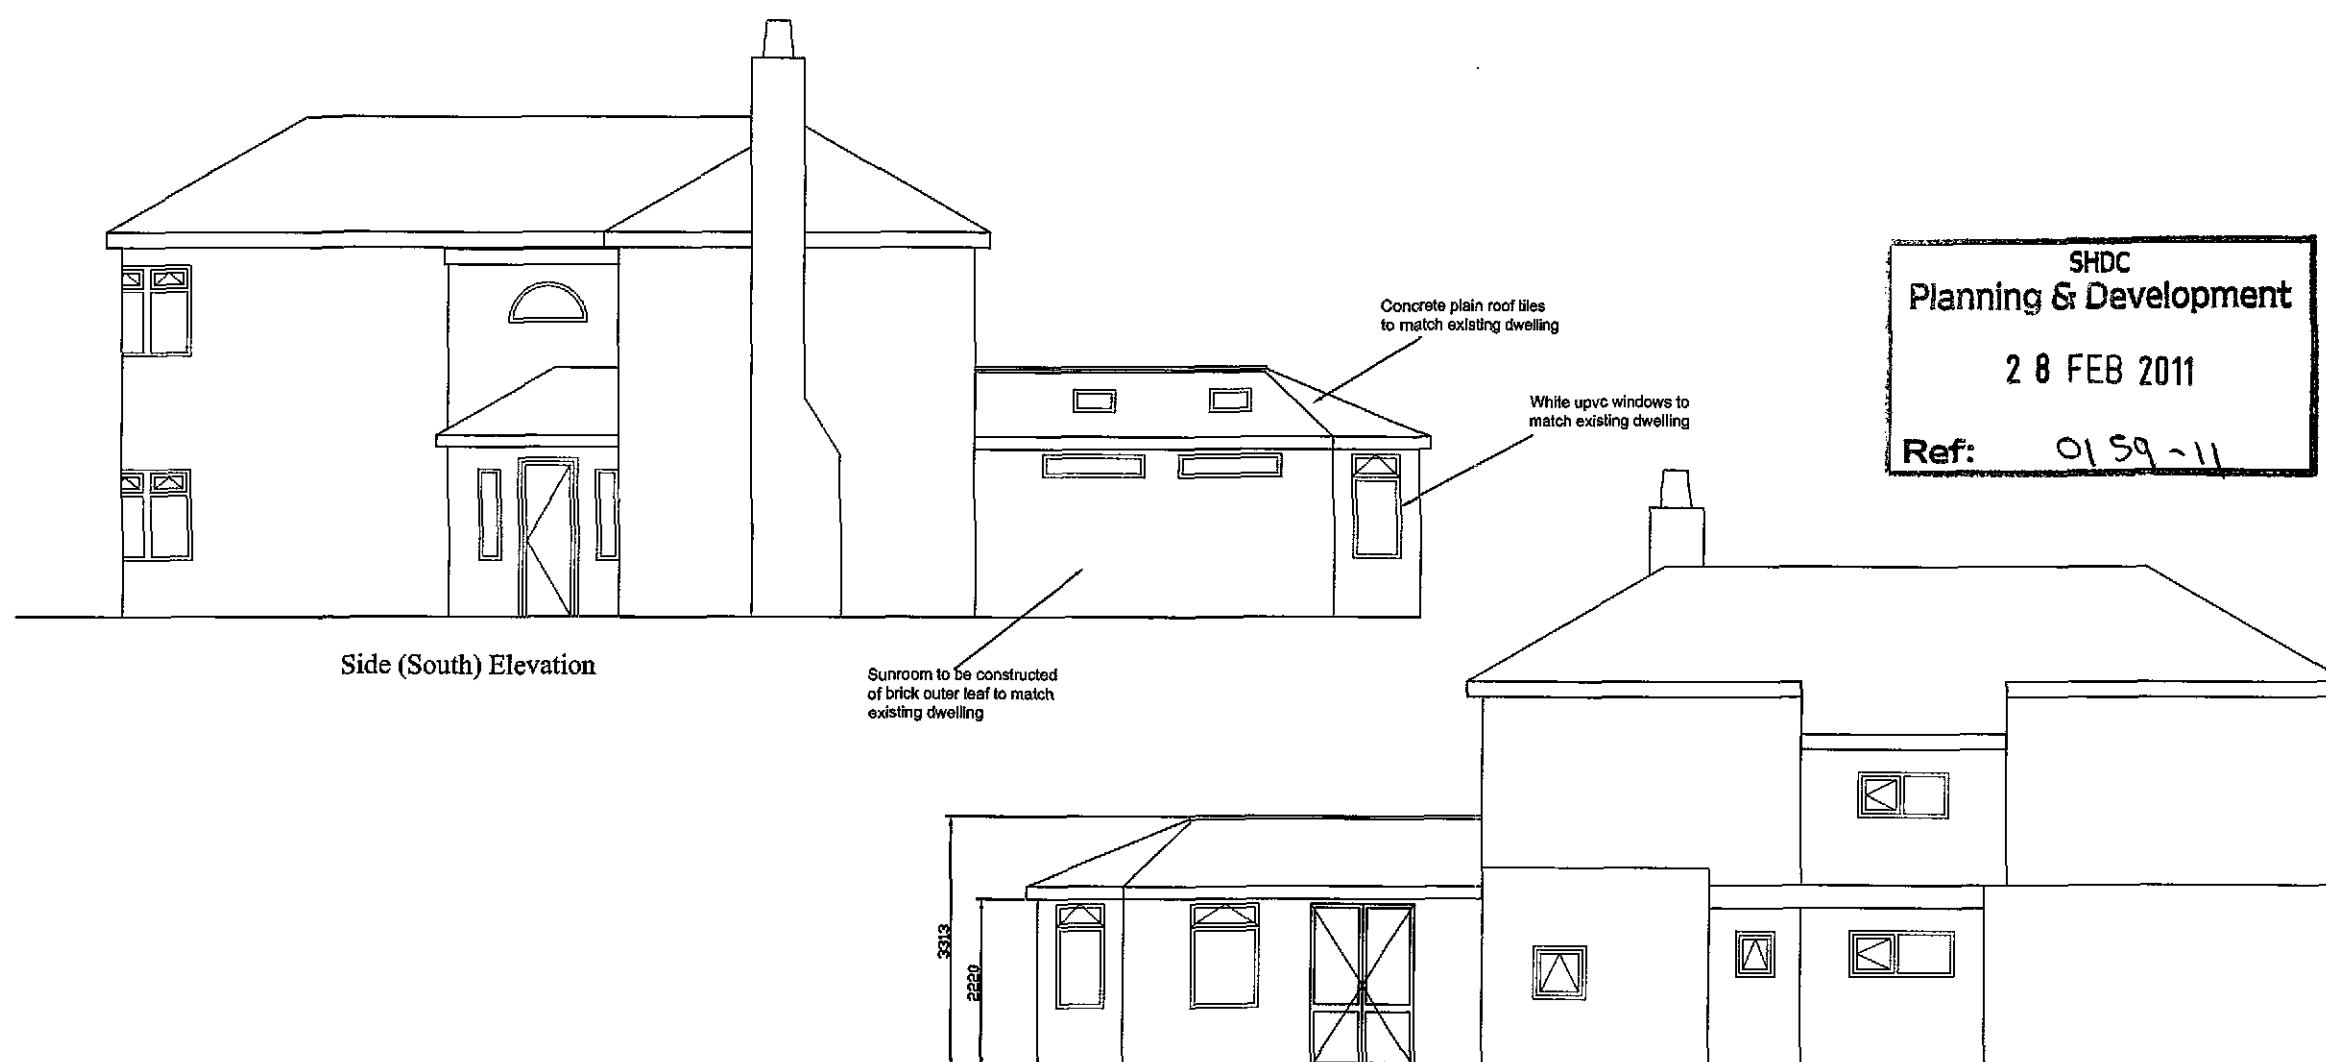

Side (South) Elevation

Side (North) Elevation

Rev.	Details	Date
Project Proposed Ground Floor Sunroom Extension at 69 Cley Hall Drive Spalding Lincs		
Drawing Title Proposed Elevations		
Drawn by SG		Date 16-Jan-2011
Scale 1:100 at A3		
Job No. 1001 / 11		
Drawing No. 1001 / 004 / 11		Rev.

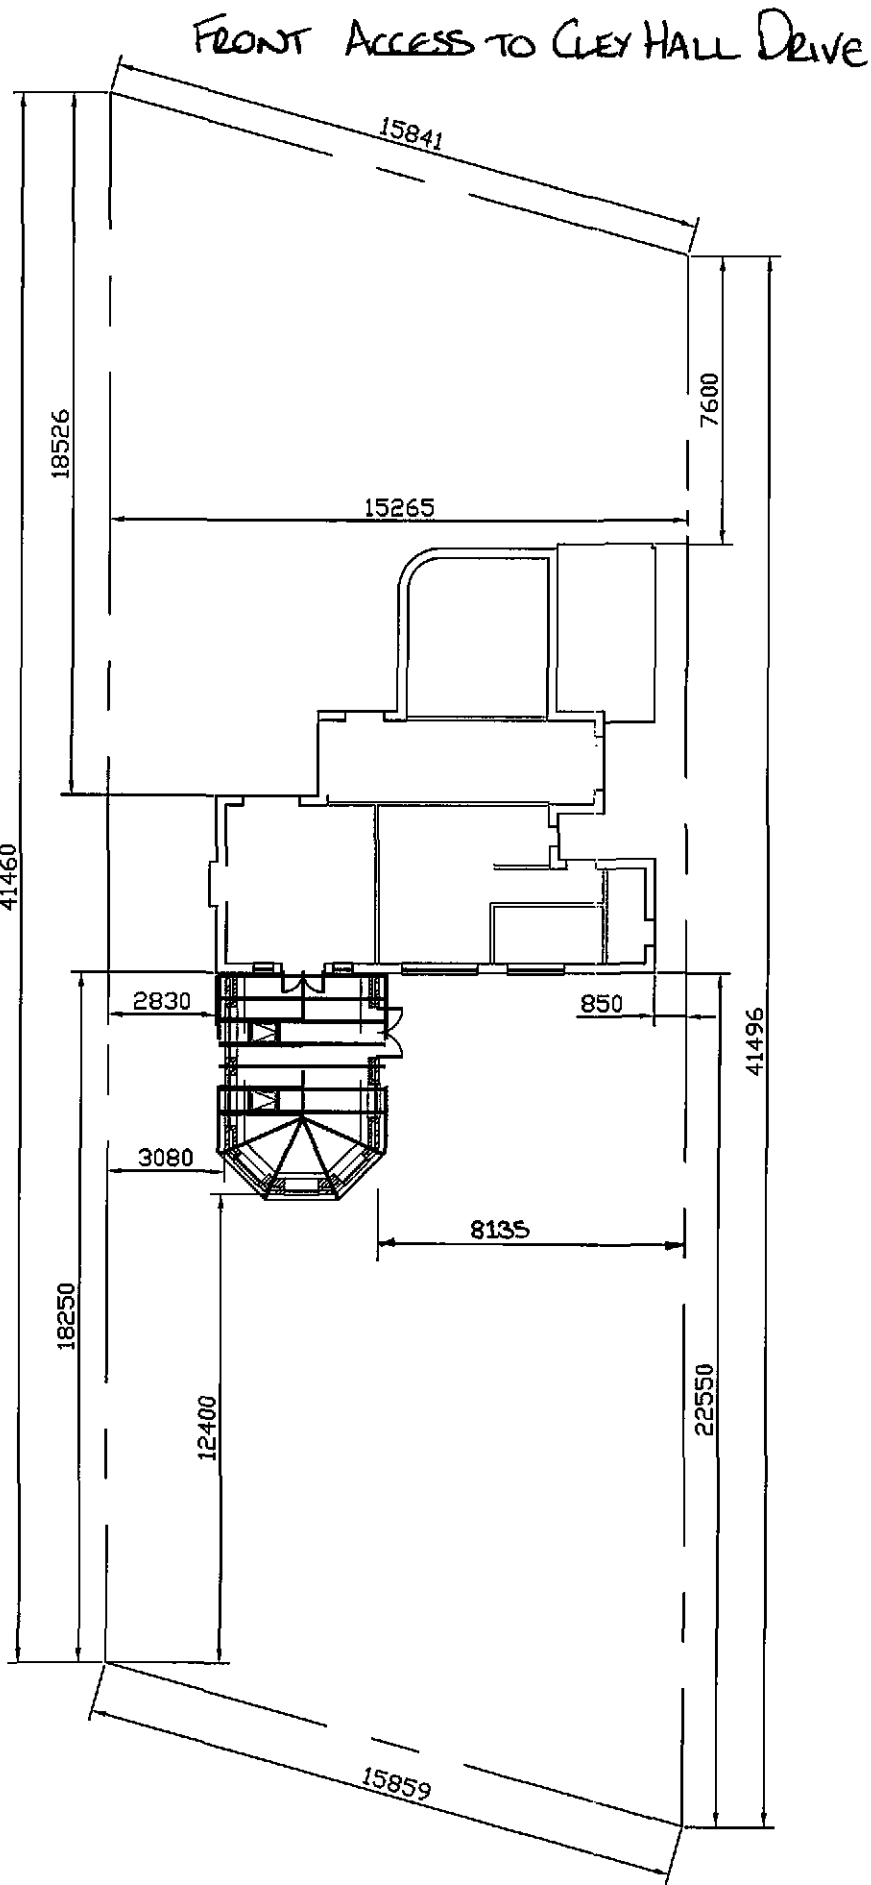

SHDC
Planning & Development
28 FEB 2011
Ref: 0159-11

Rev.	Details	Date
Project Proposed Ground Floor Sunroom Extension at 69 Cley Hall Drive Spalding Lincs		
Drawing Title Block Plan		
Drawn by SG		Date 16-Jan-2011
Scale 1:200 at A3		
Job No. 1001 / 11		
Drawing No. 1001 / 005 / 11		Rev. *