



PROPOSED FOODSTORE

THE
HARRIS
PARTNERSHIP


SOUTHAMPTON DC
HOUSING & PLANNING
20 DEC 1999
Ref:

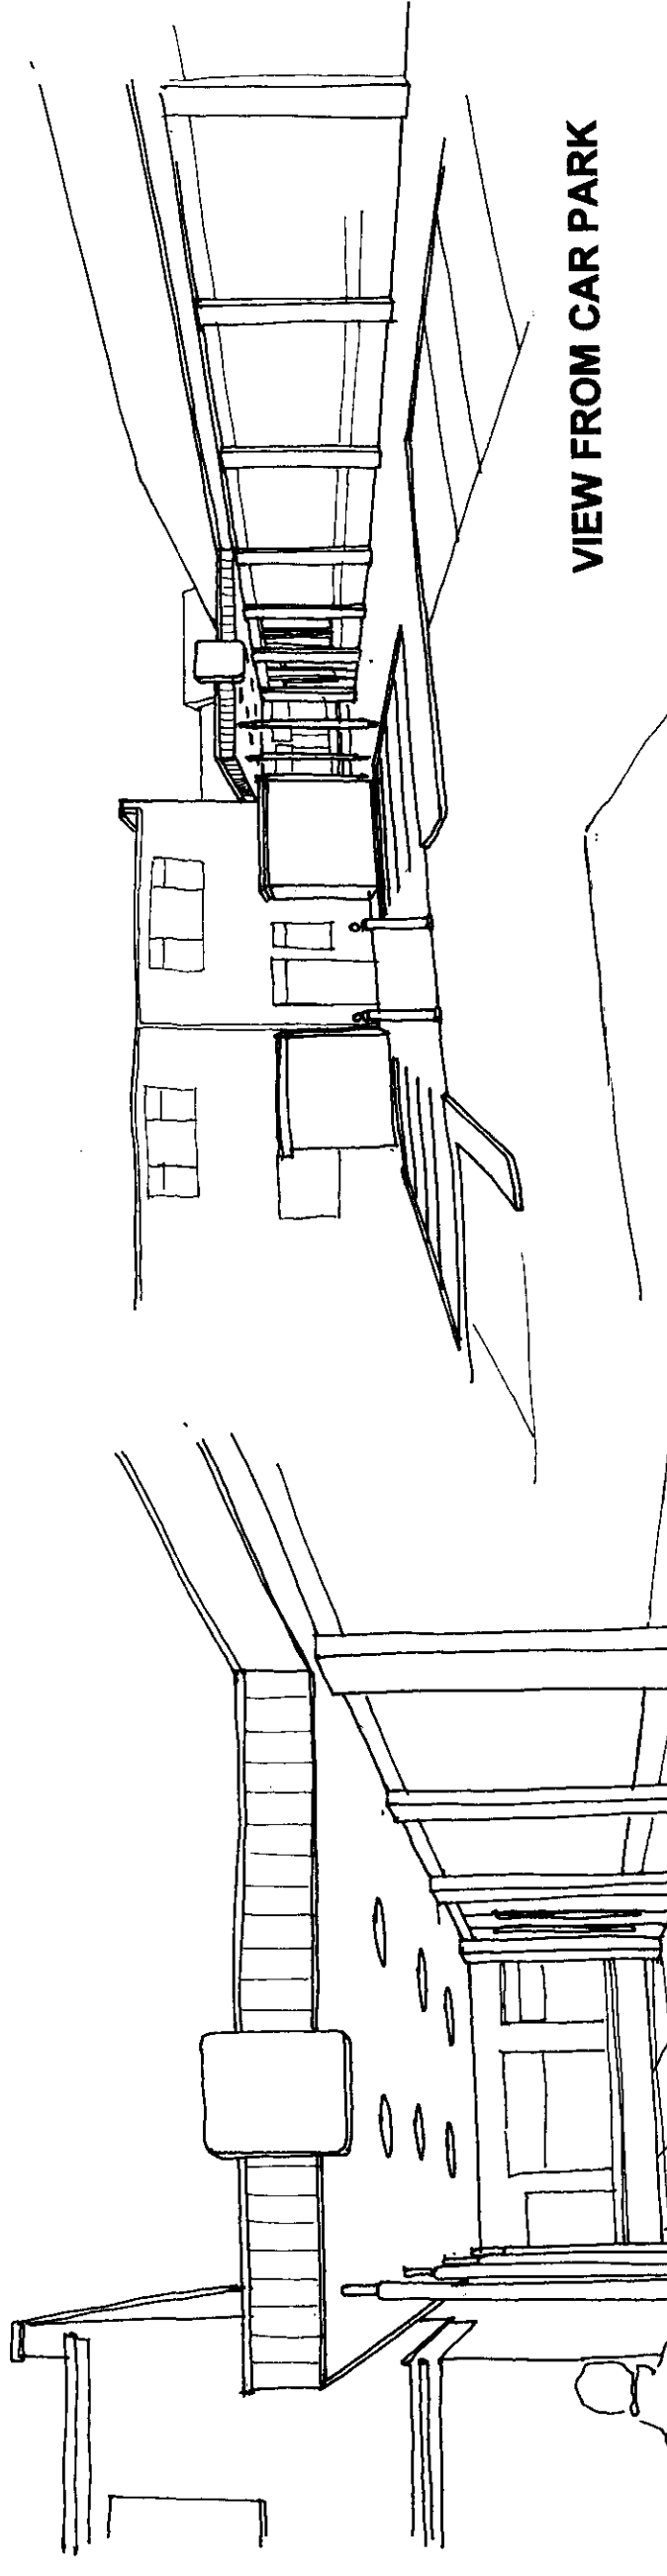

VIEW FROM CAR PARK

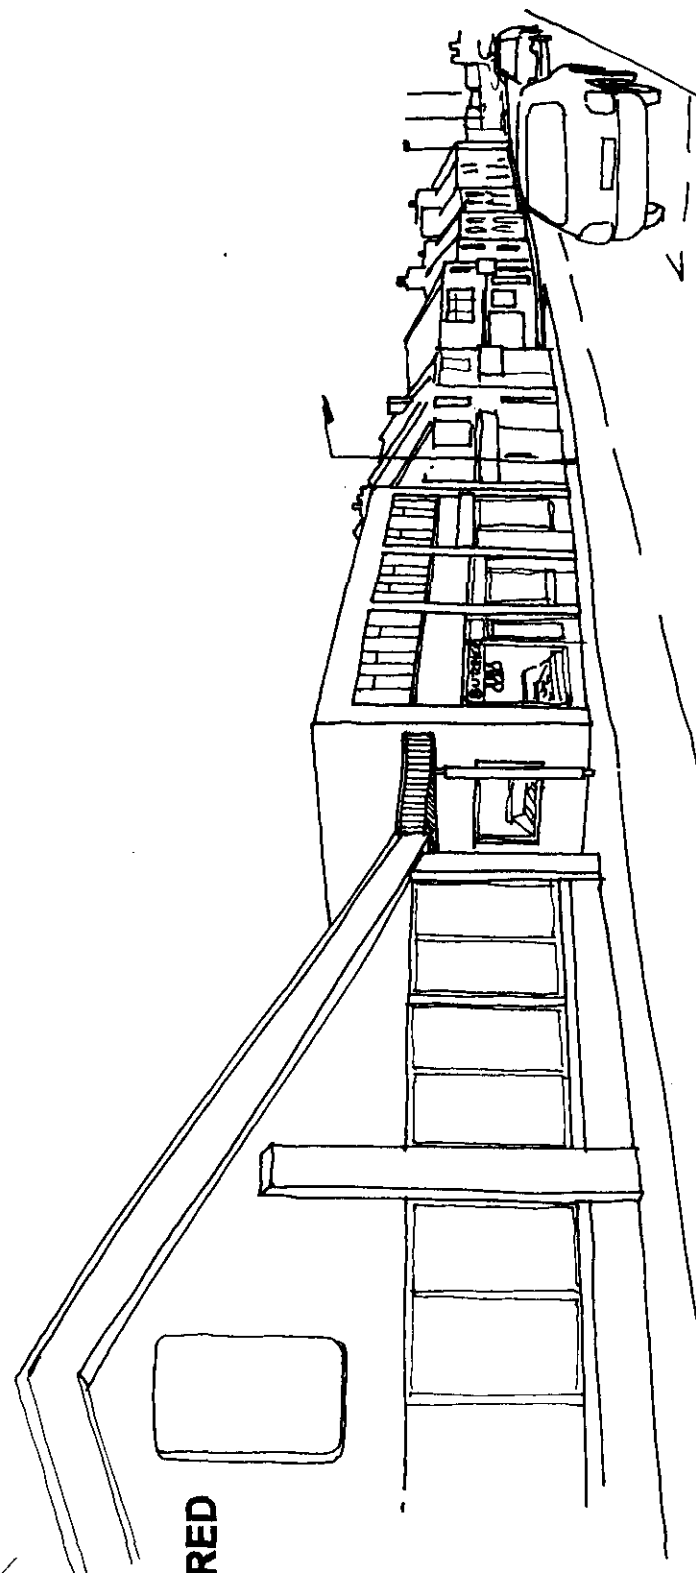

VIEW FROM HIGH STREET

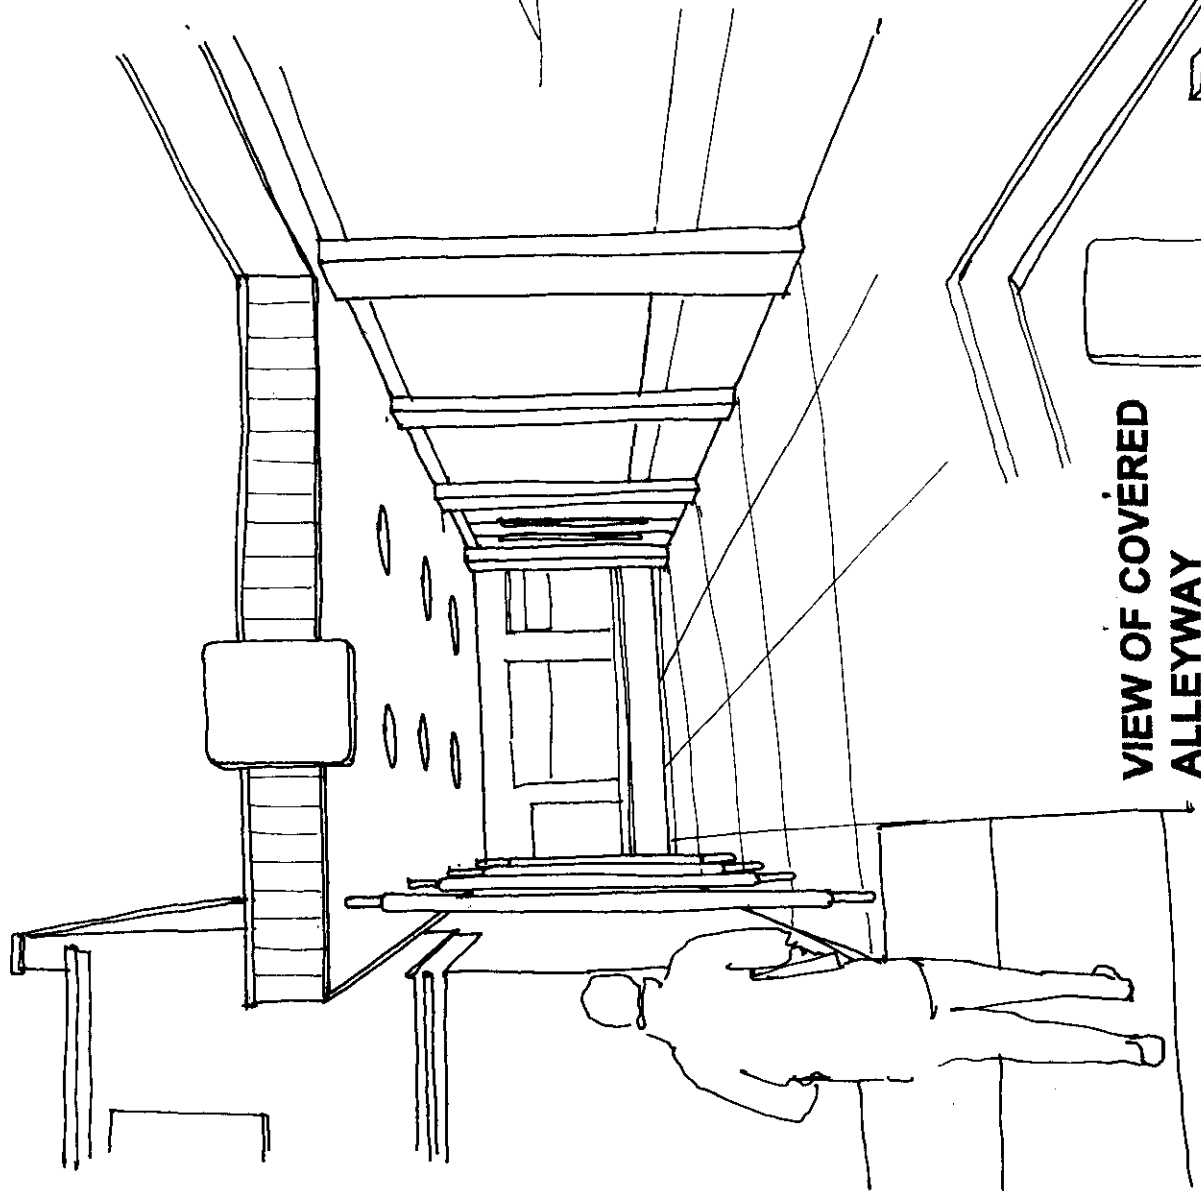


VIEW OF COVERED
ALLEYWAY

WINSOVER ROAD SPALDING

**ARCHITECTS
PROJECT MANAGERS**
24 St. JOHNS NORTH
WAKEFIELD WF1 3QA
TEL. 01924 291800
FAX. 01924 290072
email: admin@harrispartnership.com
Wakefield • Newport Pagnell • Manchester

This drawing is copyright and may not be reproduced in whole or in part without written authority.
Do not scale this drawing.

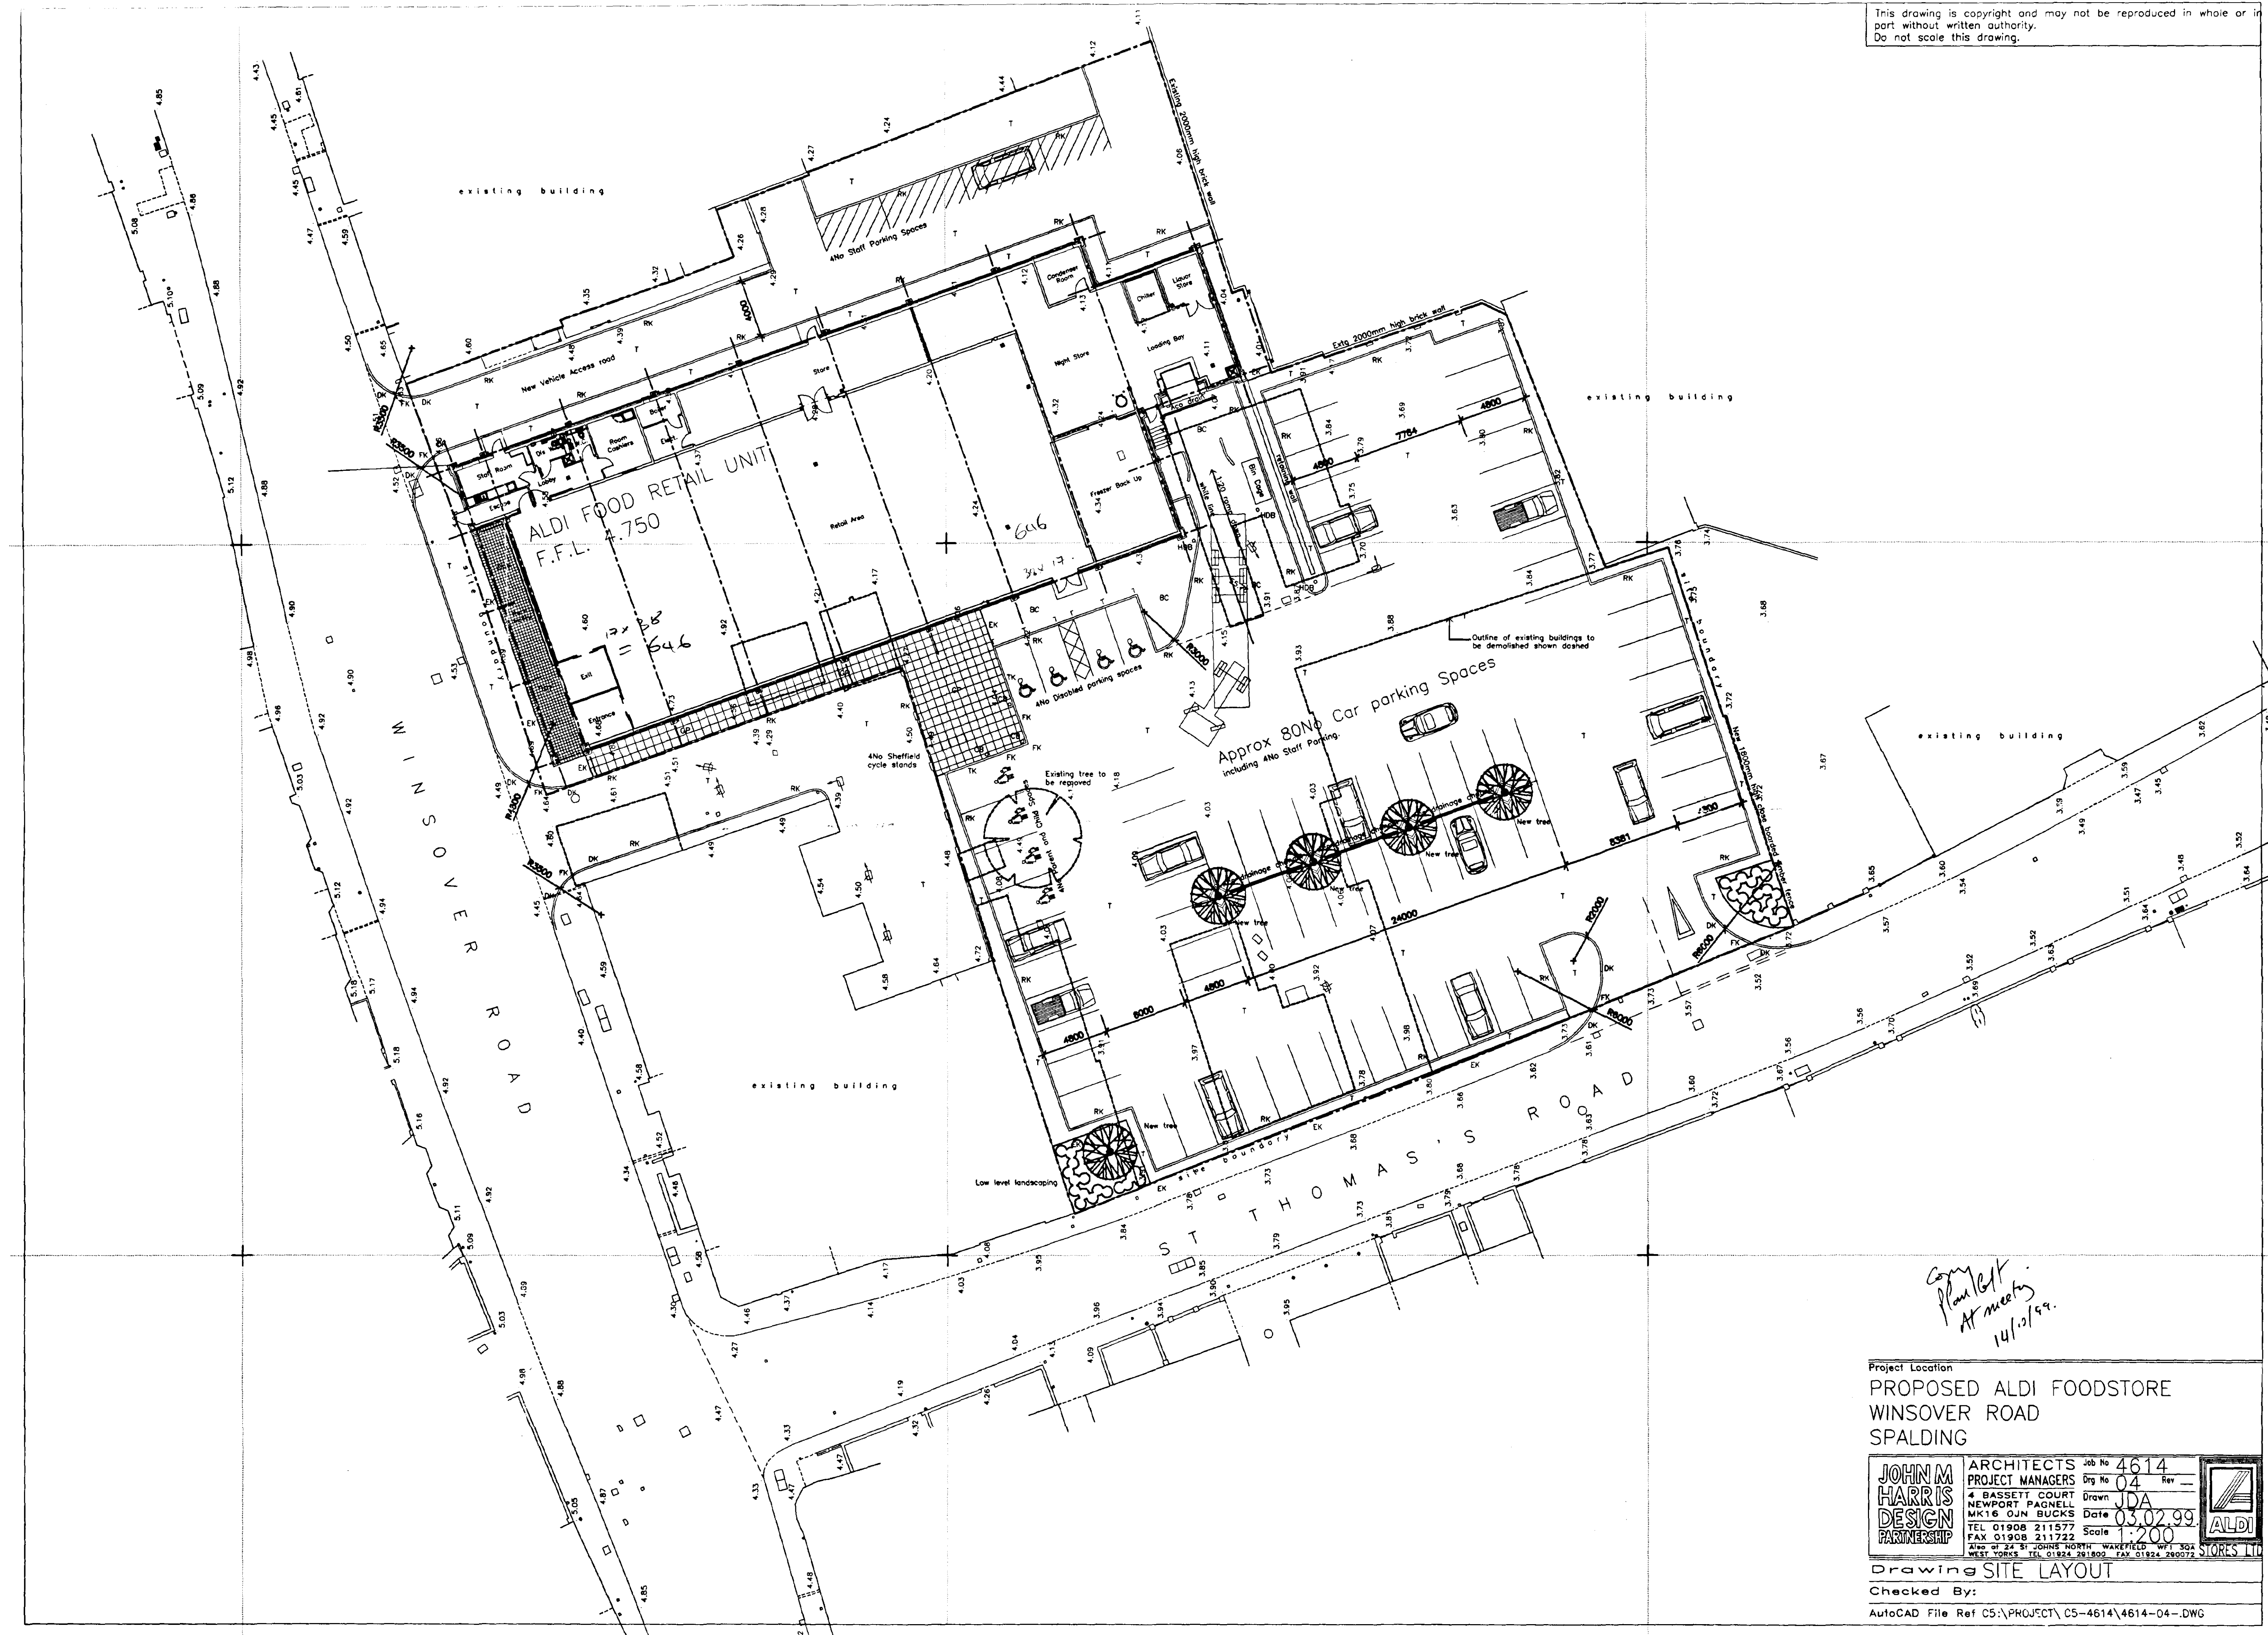

Project Location
PROPOSED ALDI FOODSTORE
WINSOVER ROAD
SPALDING

**JOHN M
HARRIS
DESIGN
PARTNERSHIP**

**ARCHITECTS
PROJECT MANAGERS**

4 BASSETT COURT
NEWPORT PAGNELL
16 QUIN BUCKS

TEL 01908 211577
FAX 01908 211722

ALSO AT 24 ST JOHN'S NORTH WAREFIELD WPT 32A
WEST YORBS 01937 540120

Job No 4614
Drg No 04 Rev —
Drawn JDA
Date 03.02.99
Scale 1:200


ALDI
WORKS LTD

Drawing SITE LAYOUT

Checked By:


AutoCAD File Ref C5:\PROJECT\C5-4614\4614-04-.DWG

Copy
Plan Gt.
At meeting
14/12/99.

PFC

This drawing is copyright and may not be reproduced in whole or in part without written authority.
Do not scale this drawing.


Detail 'X' Feature Brickwork

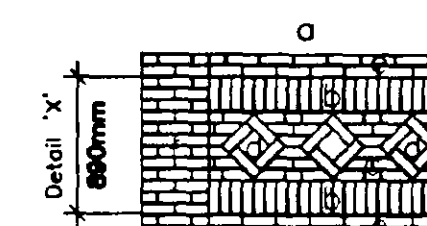


- a S.W. Fascia stained dark brown
- b Brown brick soldier course
- c Red brick decorative panel
- d Brown Dennis Ruabon tile infill
- e Red brickwork
- f Red brickwork to columns

External Finishes


- | | |
|--|---|
| <p>Walls</p> <p>Roof</p> <p>Windows</p> <p>Sectional Overhead Door</p> <p>Steel Escape Doors</p> <p>Shopfronts</p> <p>Entrance</p> <p>Gable, cladding, soffits, bargeboards and fascia</p> <p>Louvers</p> <p>Handrails</p> <p>Security Shutters</p> | <p>Ibstock Pinhoe Westbrick natural red facing bricks generally, with Ibstock Pinhoe Westbrick natural dark brown brickwork soldier course.</p> <p>Morley Modern Smooth Grey concrete interlocking roof tiles.</p> <p>Brown polyester powder coated aluminium (RAL 8019)</p> <p>PVF¹ coated steel (RAL 8019)</p> <p>All painted brown (RAL 8019)</p> <p>Brown Polyester Powder Coated Aluminium (RAL 8019)</p> <p>As Shopfronts</p> <p>Stained one coat Cetol HLS and three coats Cetol Filter 7, Colour 045 by Sikkens Akzo Coatings Plc</p> <p>Polyester powder coated aluminium</p> <p>Galvanised mild steel</p> <p>Paint Finish (RAL 8019)</p> |
|--|---|

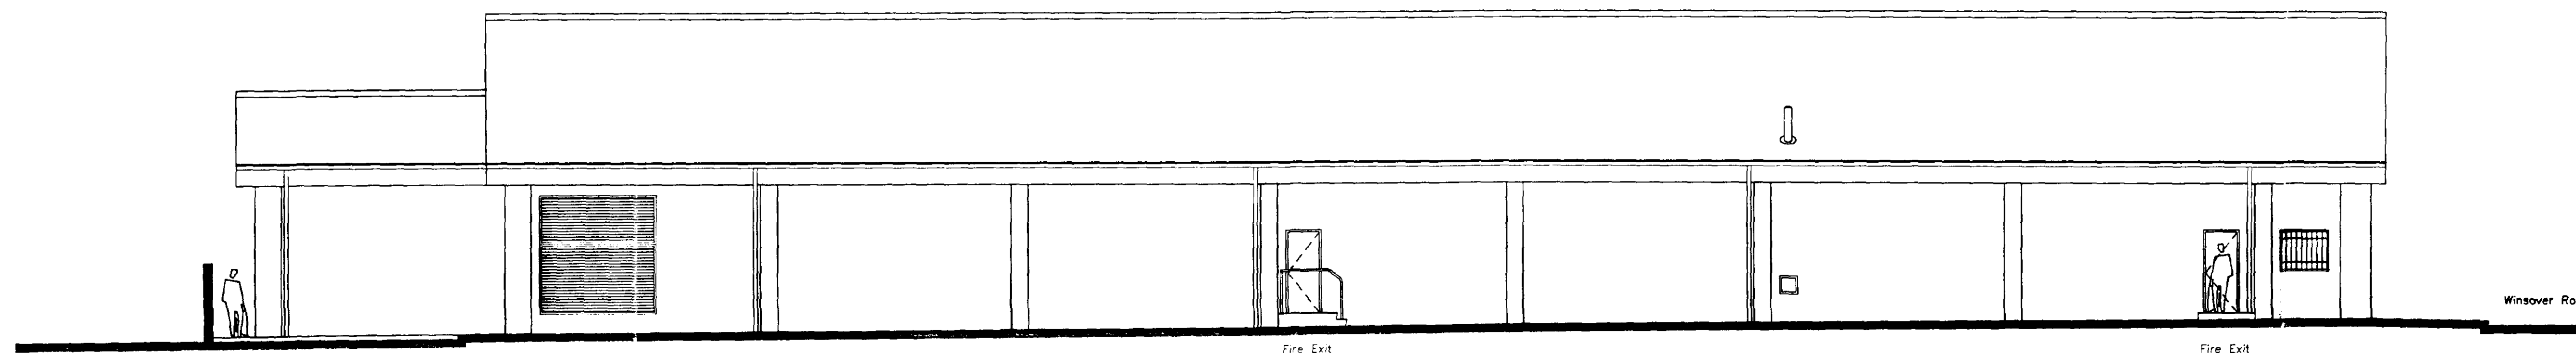


NORTH ELEVATION

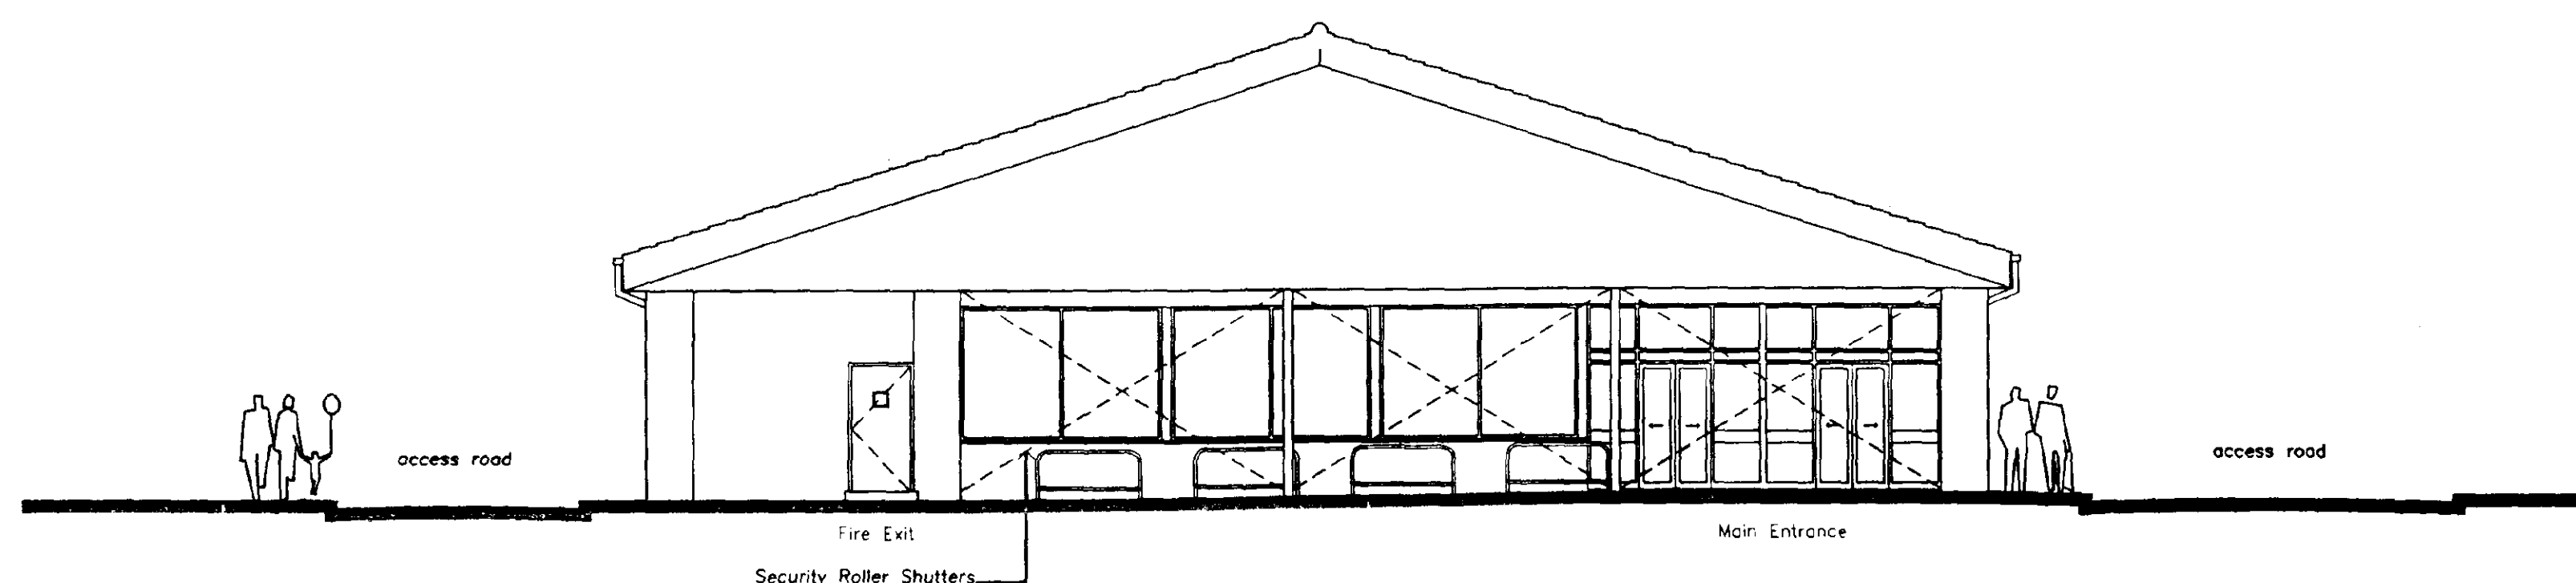

WEST ELEVATION
(FACING WINSOVER ROAD)

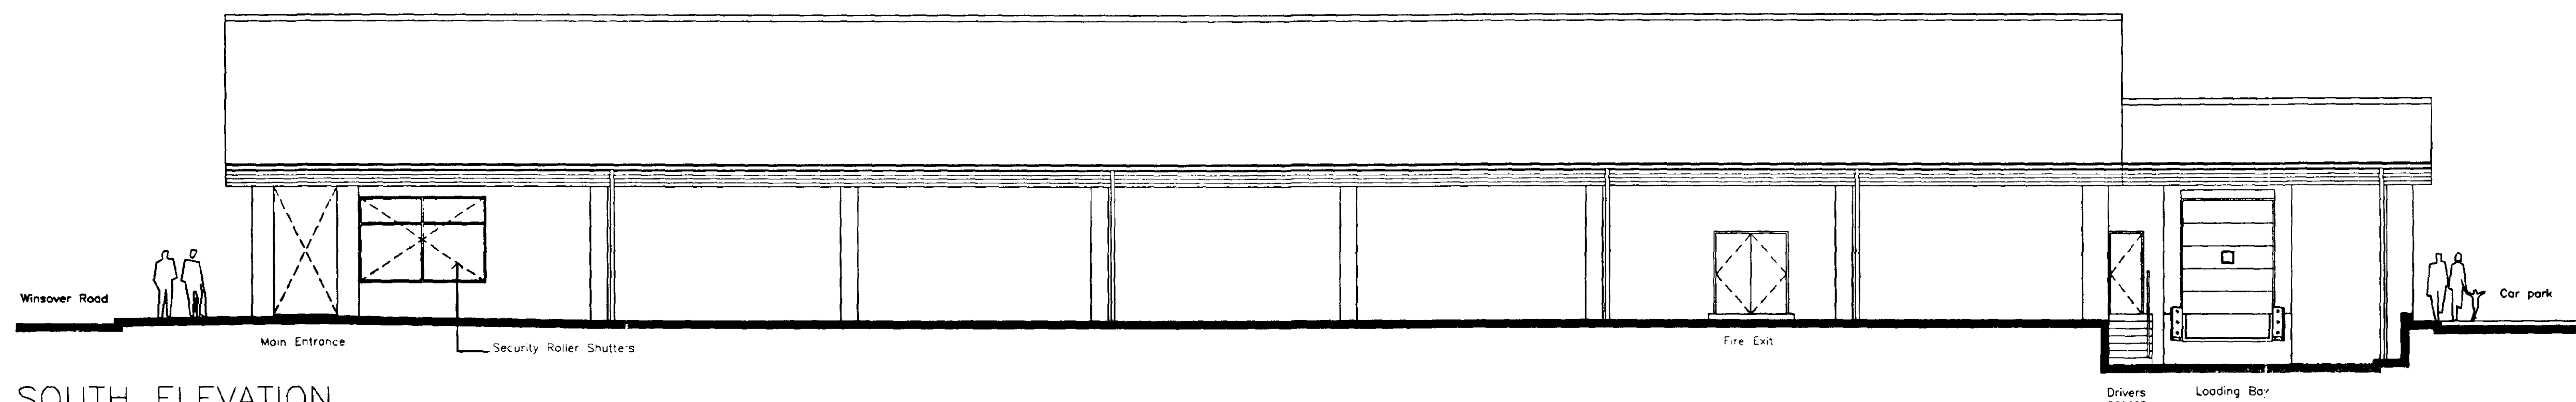

SOUTH ELEVATION

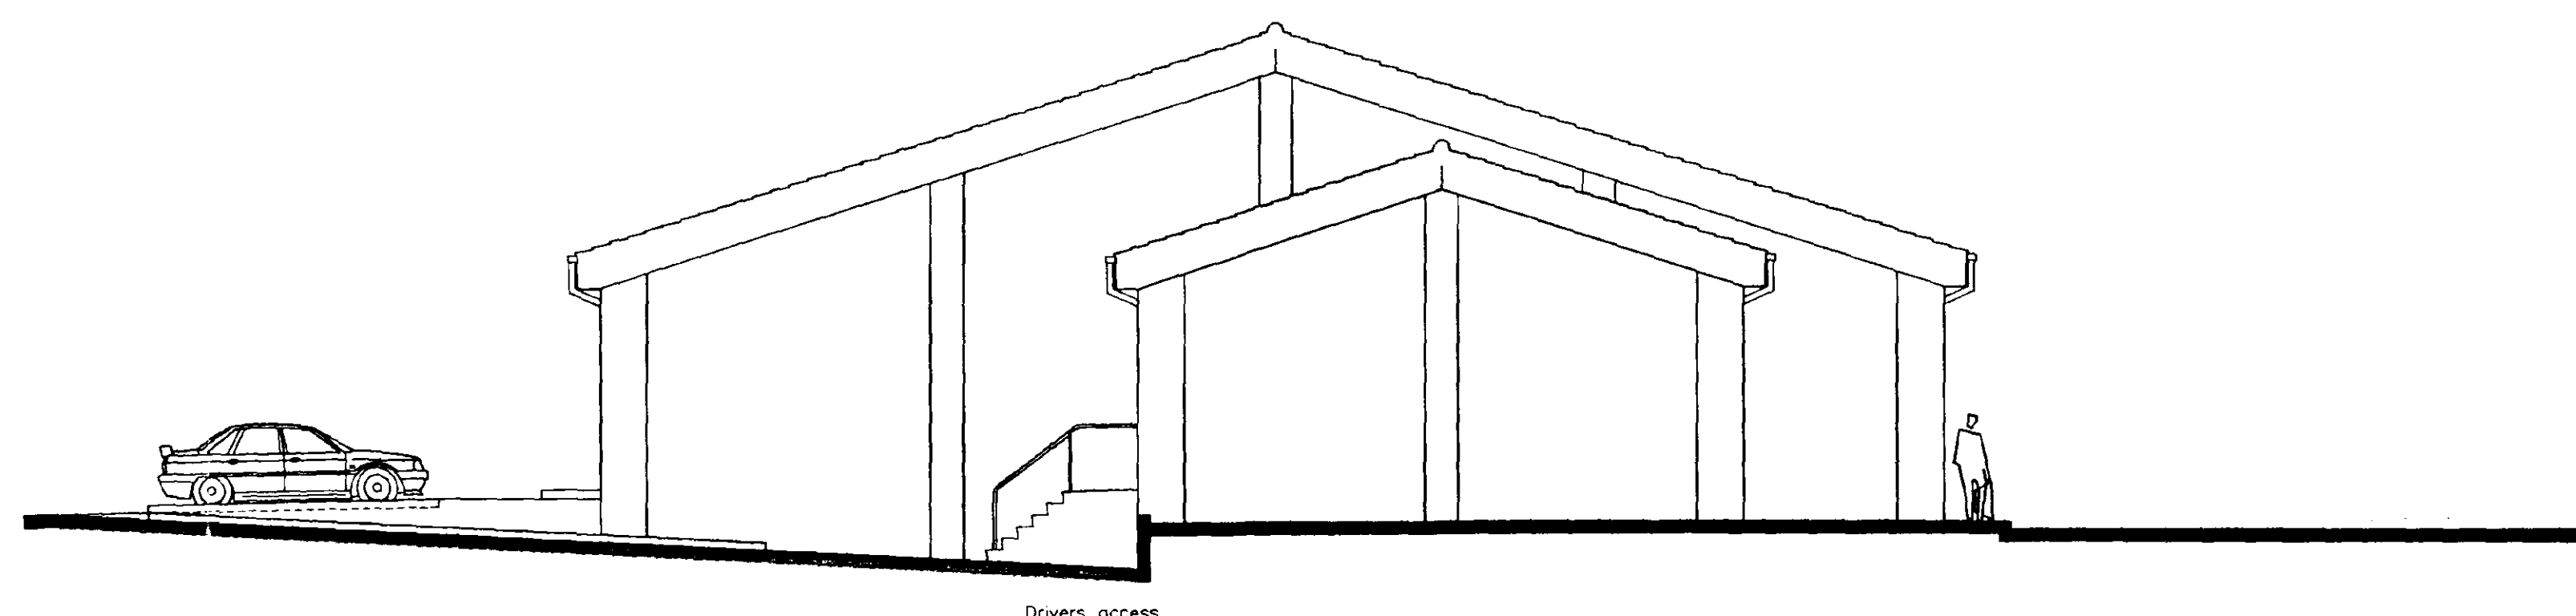

EAST ELEVATION - LOADING BAY

SOUTH HOLLAND DC
HOUSING & PLANNING
19 FEB 1999
Ref: 0161/99

Project Location
ALDI FOODSTORE
WINSOVER ROAD
SPALDING







JOHN M HARRIS DESIGN PARTNERSHIP	ARCHITECTS	Job No	4614
	PROJECT MANAGERS	Dwg No	05
	4 BASSETT COURT NEWPORT PAGNELL MK16 0JN BUCKS	Drawn	JDA
	TEL 01908 211577 FAX 01908 211722	Date	17/2/99
Scale		1:100	

Also at 24 St Johns North Wakefield WF1 3QA
WEST YORKS TEL 01924 291800 FAX 01924 290072

Drawing ELEVATIONS

Checked By:

AutoCAD File Ref C5:\PROJECT\4614\4614-05-.DWG

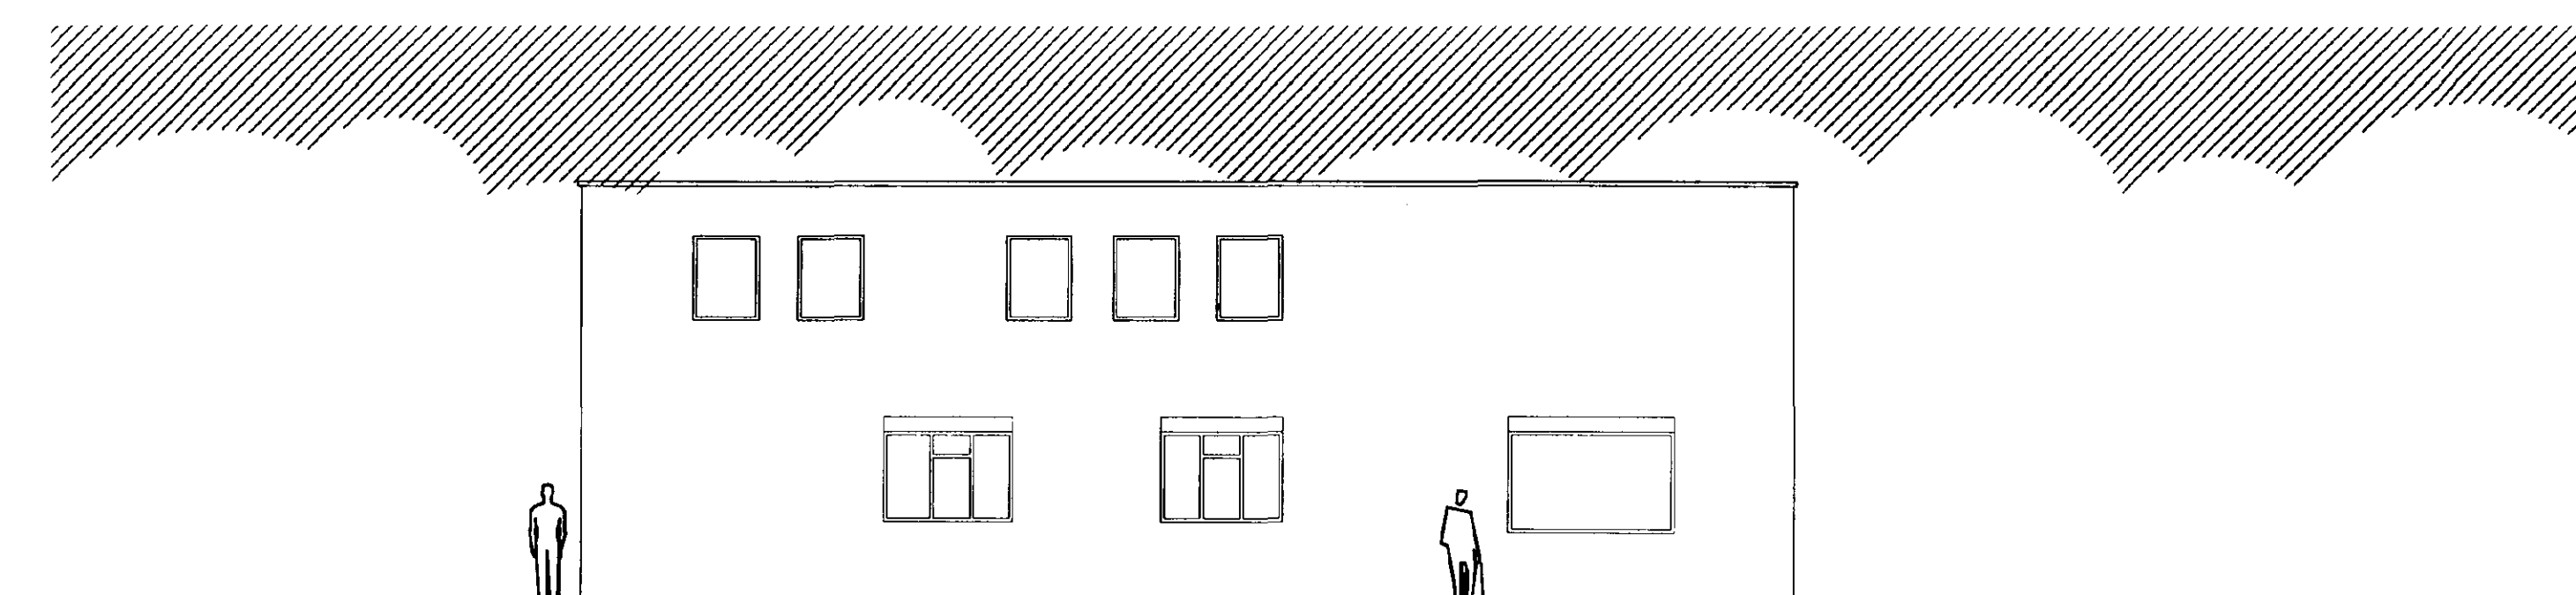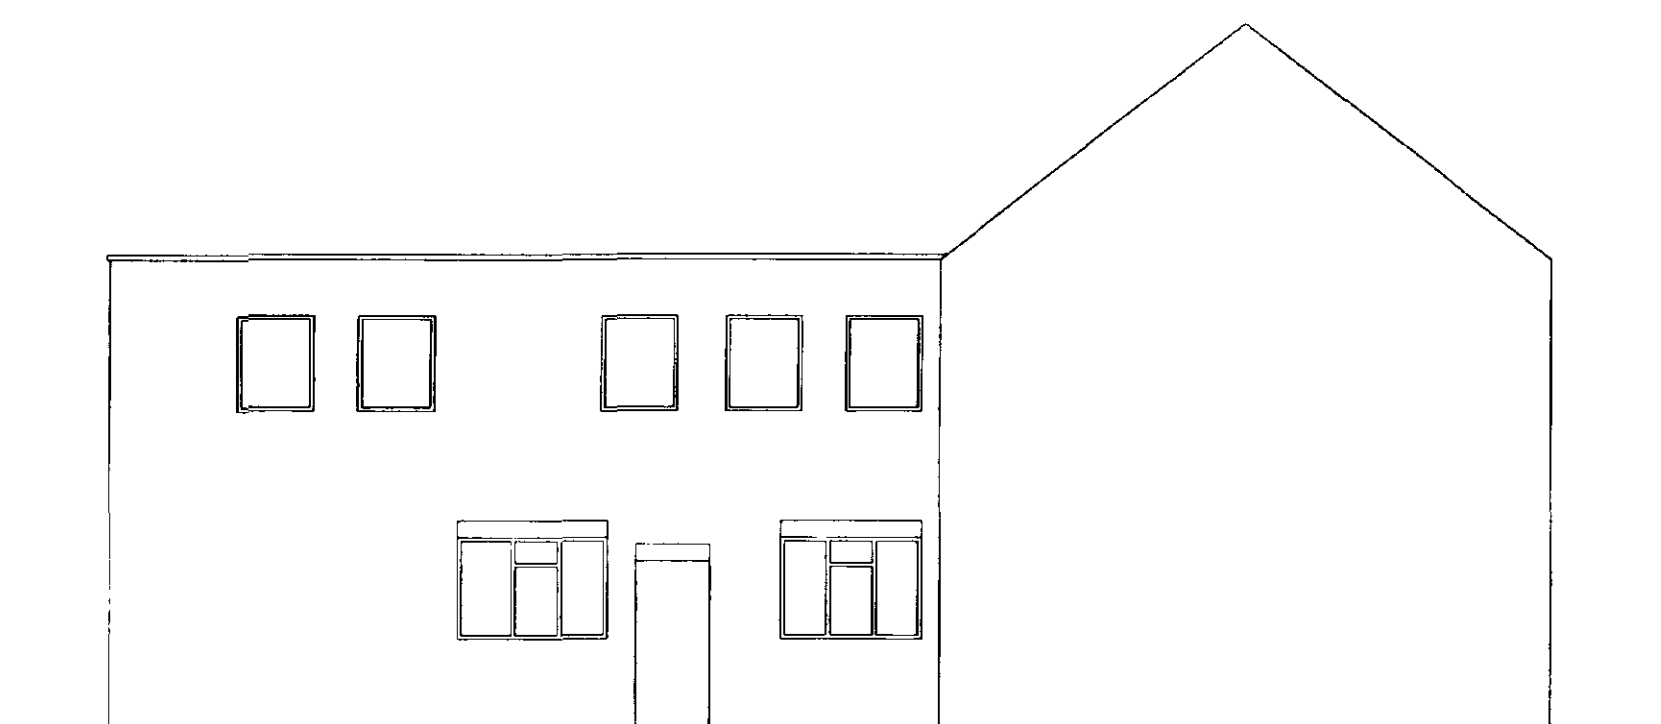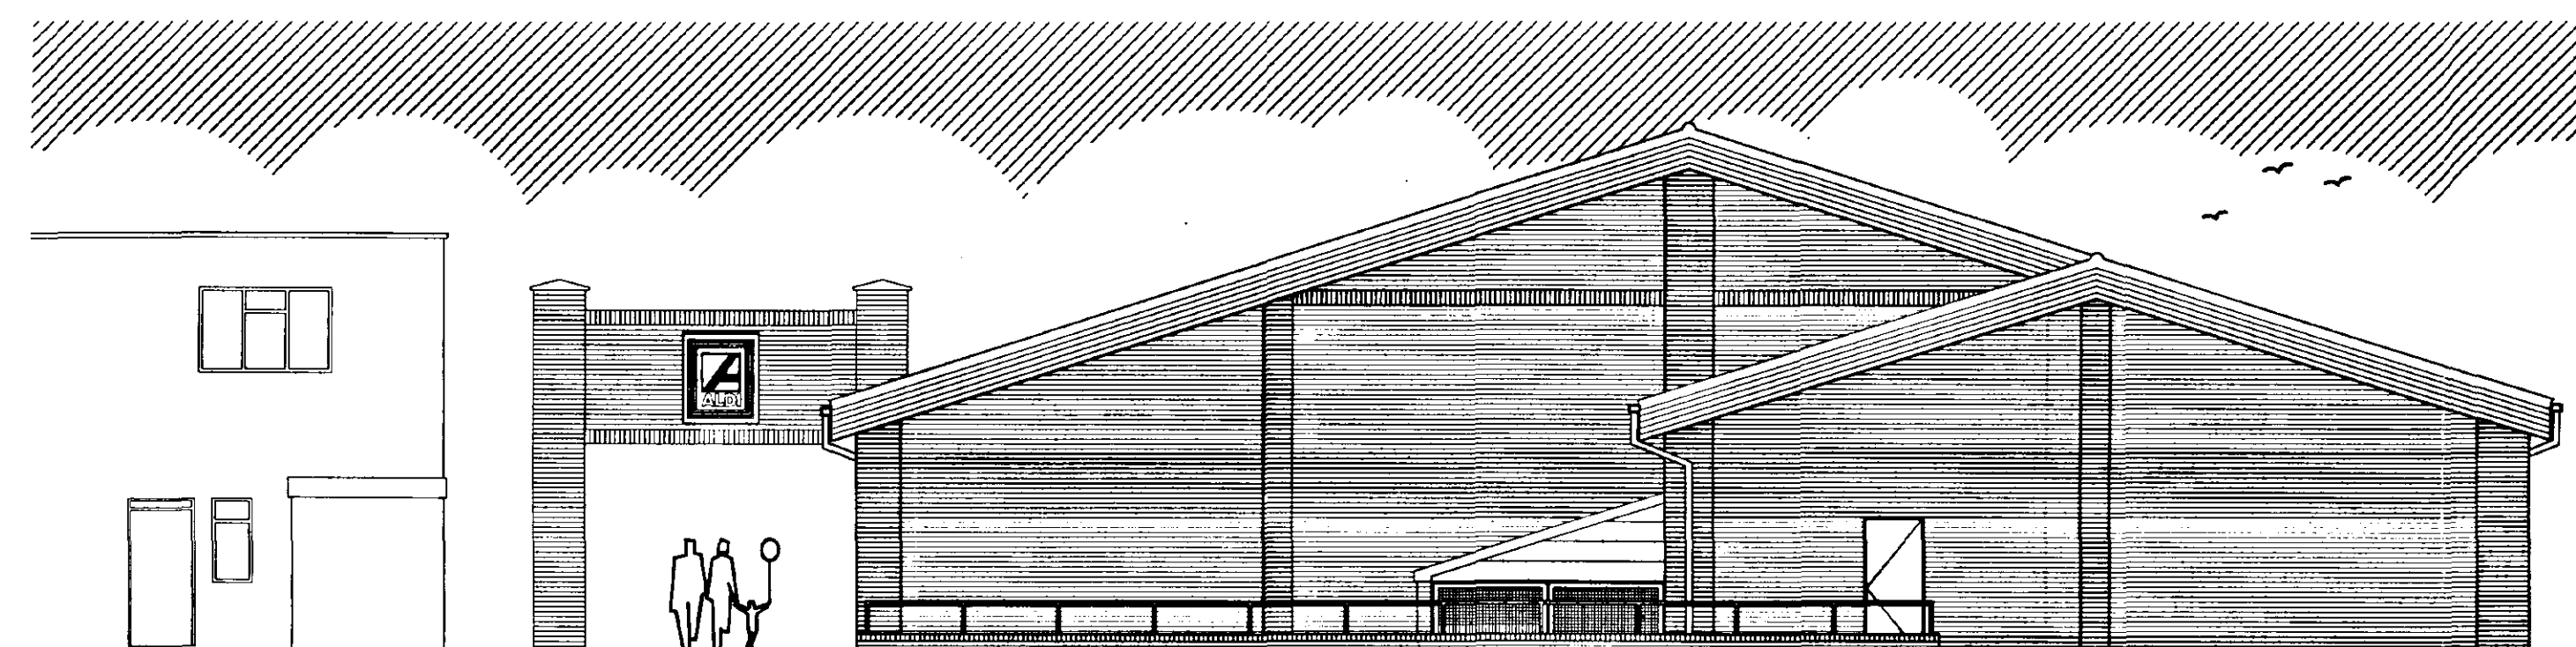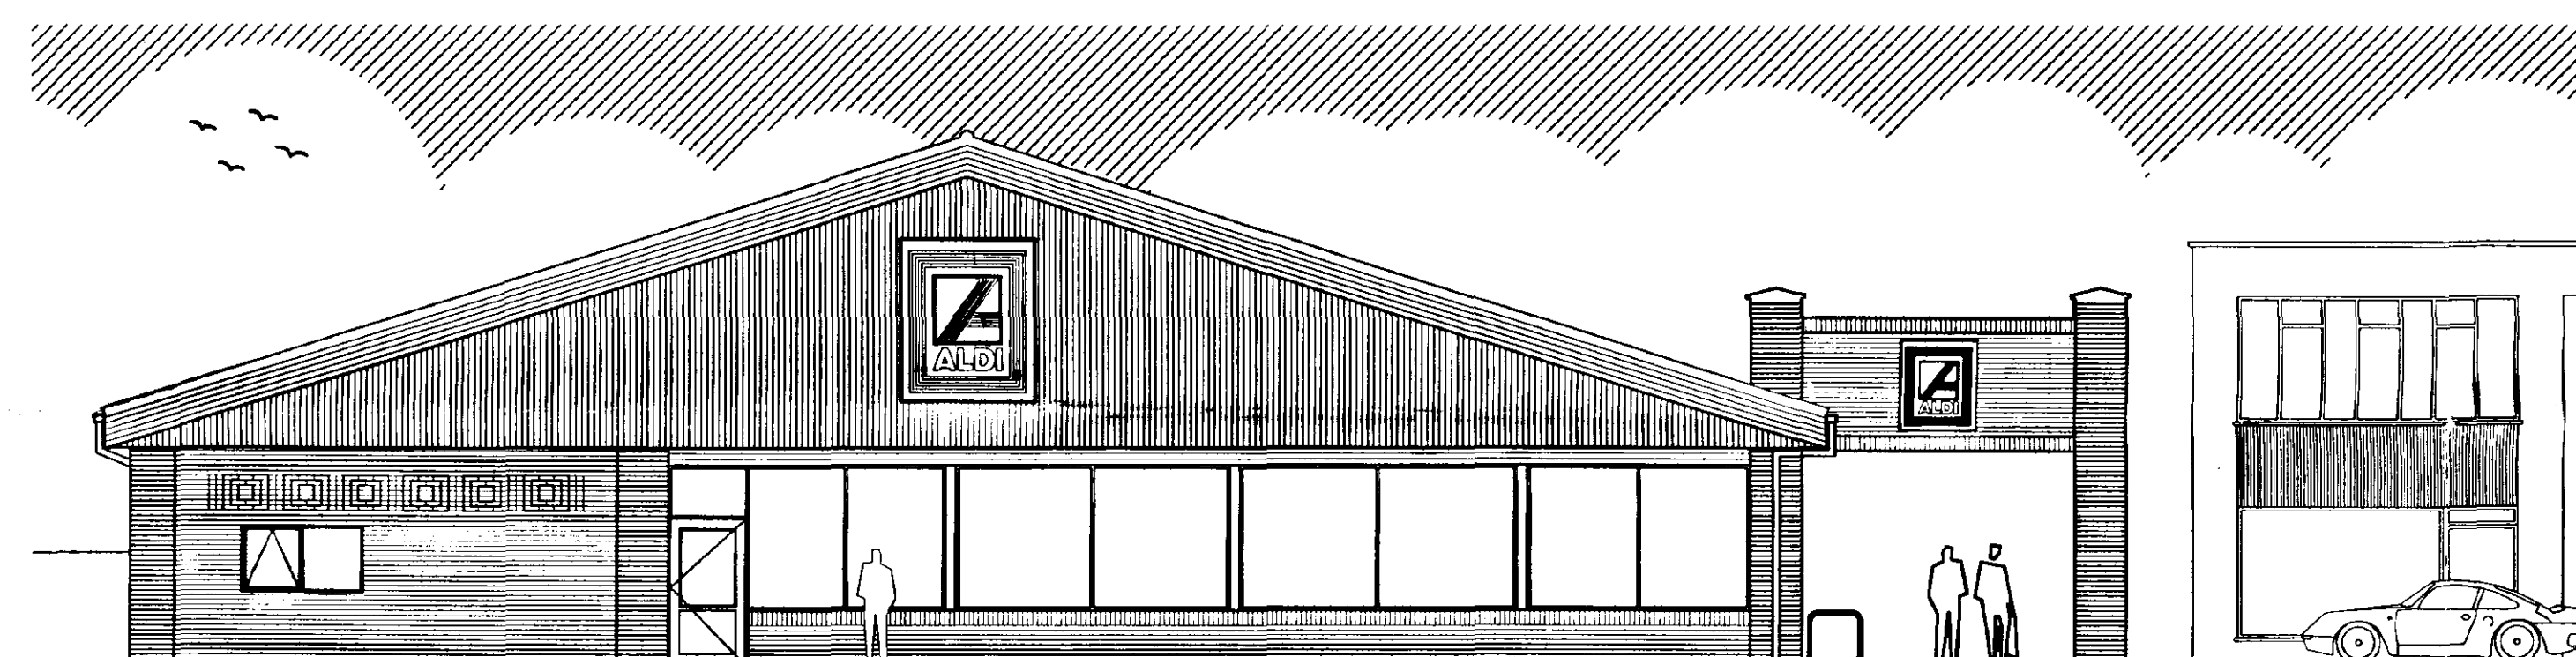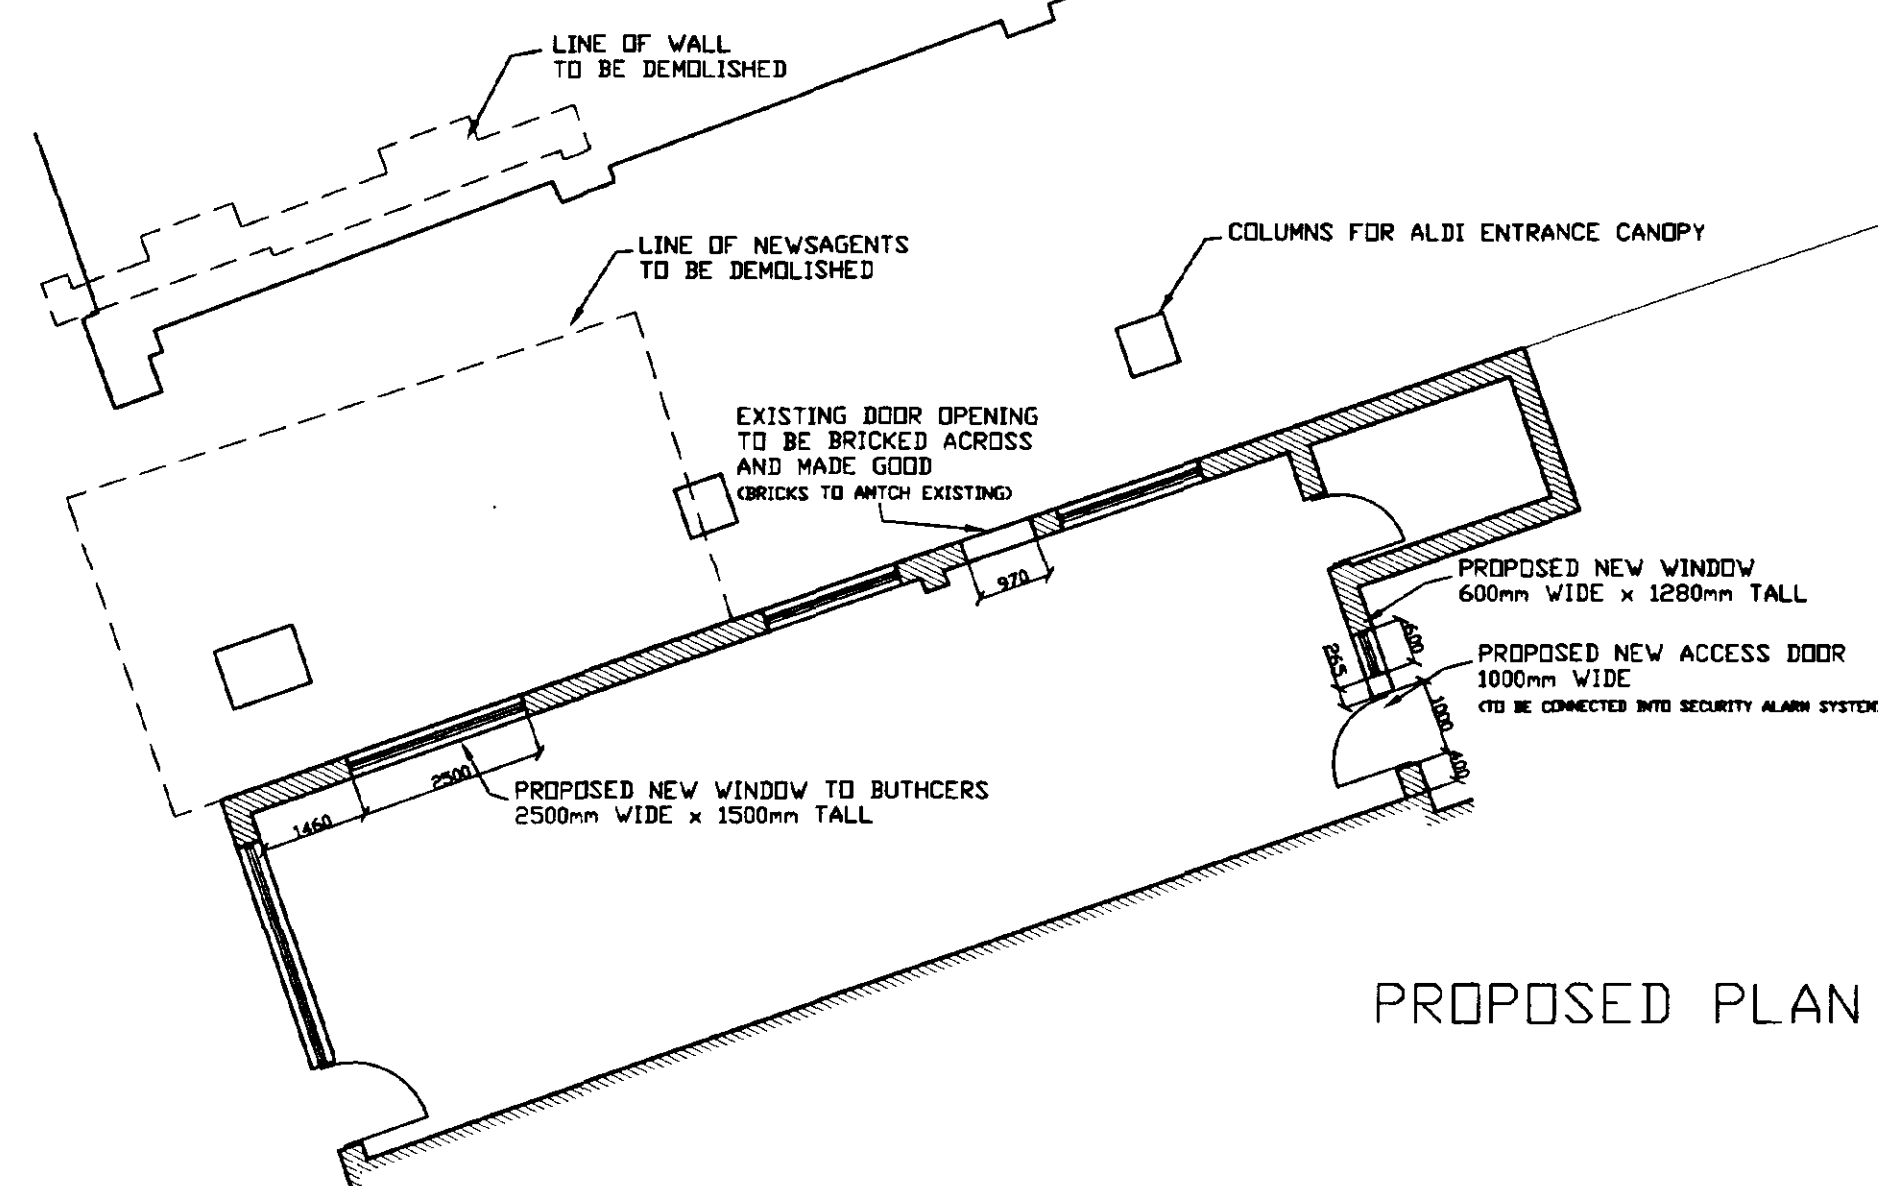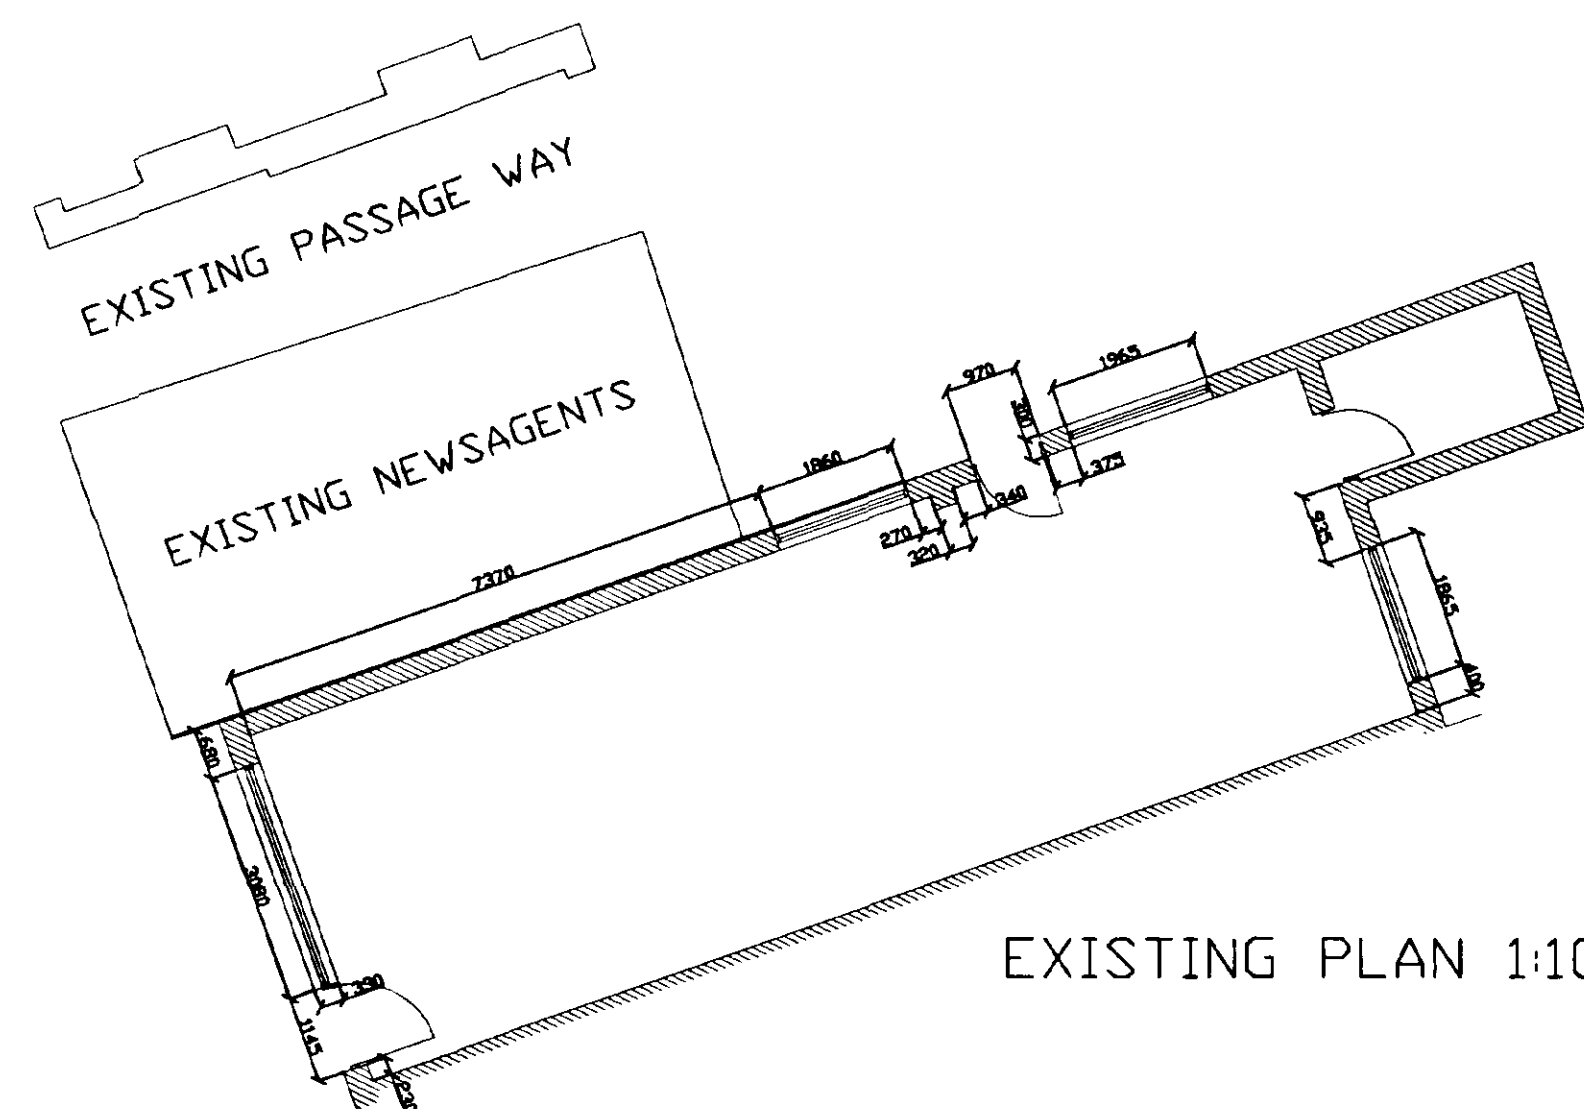

This drawing is copyright and may not be reproduced in whole or part without written authority
Do not scale off this drawing

Revisions
REV & FLANK VALL TO BUTCHER APPENDED 12/18/99 ON

ANNEXED PLAN

Q. 10

SOUTH HOLLAND DC
HOUSING & PLANNING
13 OCT 1999
Ref: 06/99



Project	PROPOSED RETAIL STORE WINSOVER ROAD SPALDING
---------	--

Drawing Title
ADJACENT PROPERTIES

Job No	Drawing No	Revision
4614	110	A
Date	Scale	Drawn
12.10.99	1:100	dAb

CAD File Reference
C5\PROJECT\4614\4614-110A

4 BASSETT COURT
NEWPORT PAGNELL MK16 0JN
Tel. (01908) 211577
Fax. (01908) 211722
Email: admin@harrispartnership.com

Offices also at:
Manchester
Wakefield

THE
HARRIS
PARTNERSHIP

ARCHITECTS

PROJECT MANAGERS • INTERIOR DESIGNERS

●

[illegible]

Project	
---------	--

Drawing Title
SITE LAY


Job No	
--------	--

CAD File Reference


4 BASSETT COURT
NEWPORT PAGNELL MK18 0JN
Tel. (01908) 211577
Fax. (01908) 211722
Email: admin@harrispartnership.com

THE
HARRIS
PARTNERSHIP

PROJECT MANAGERS • INTERIOR DESIGNERS

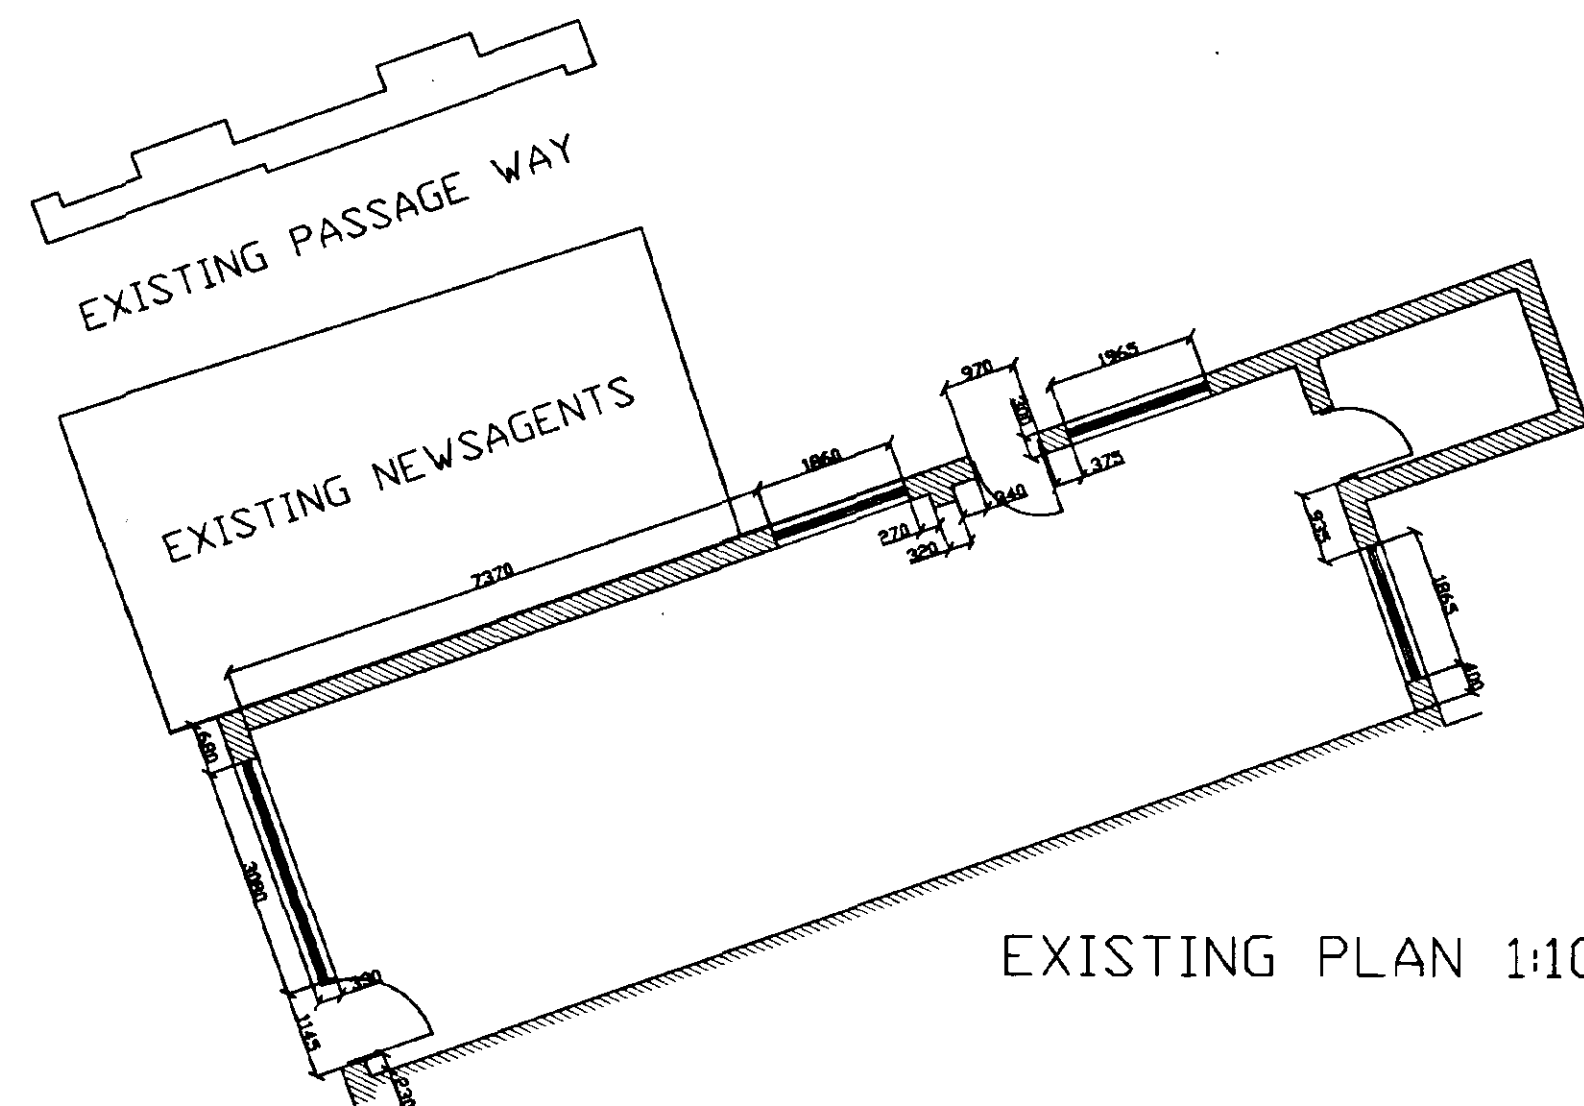


EXISTING PLAN 1:100

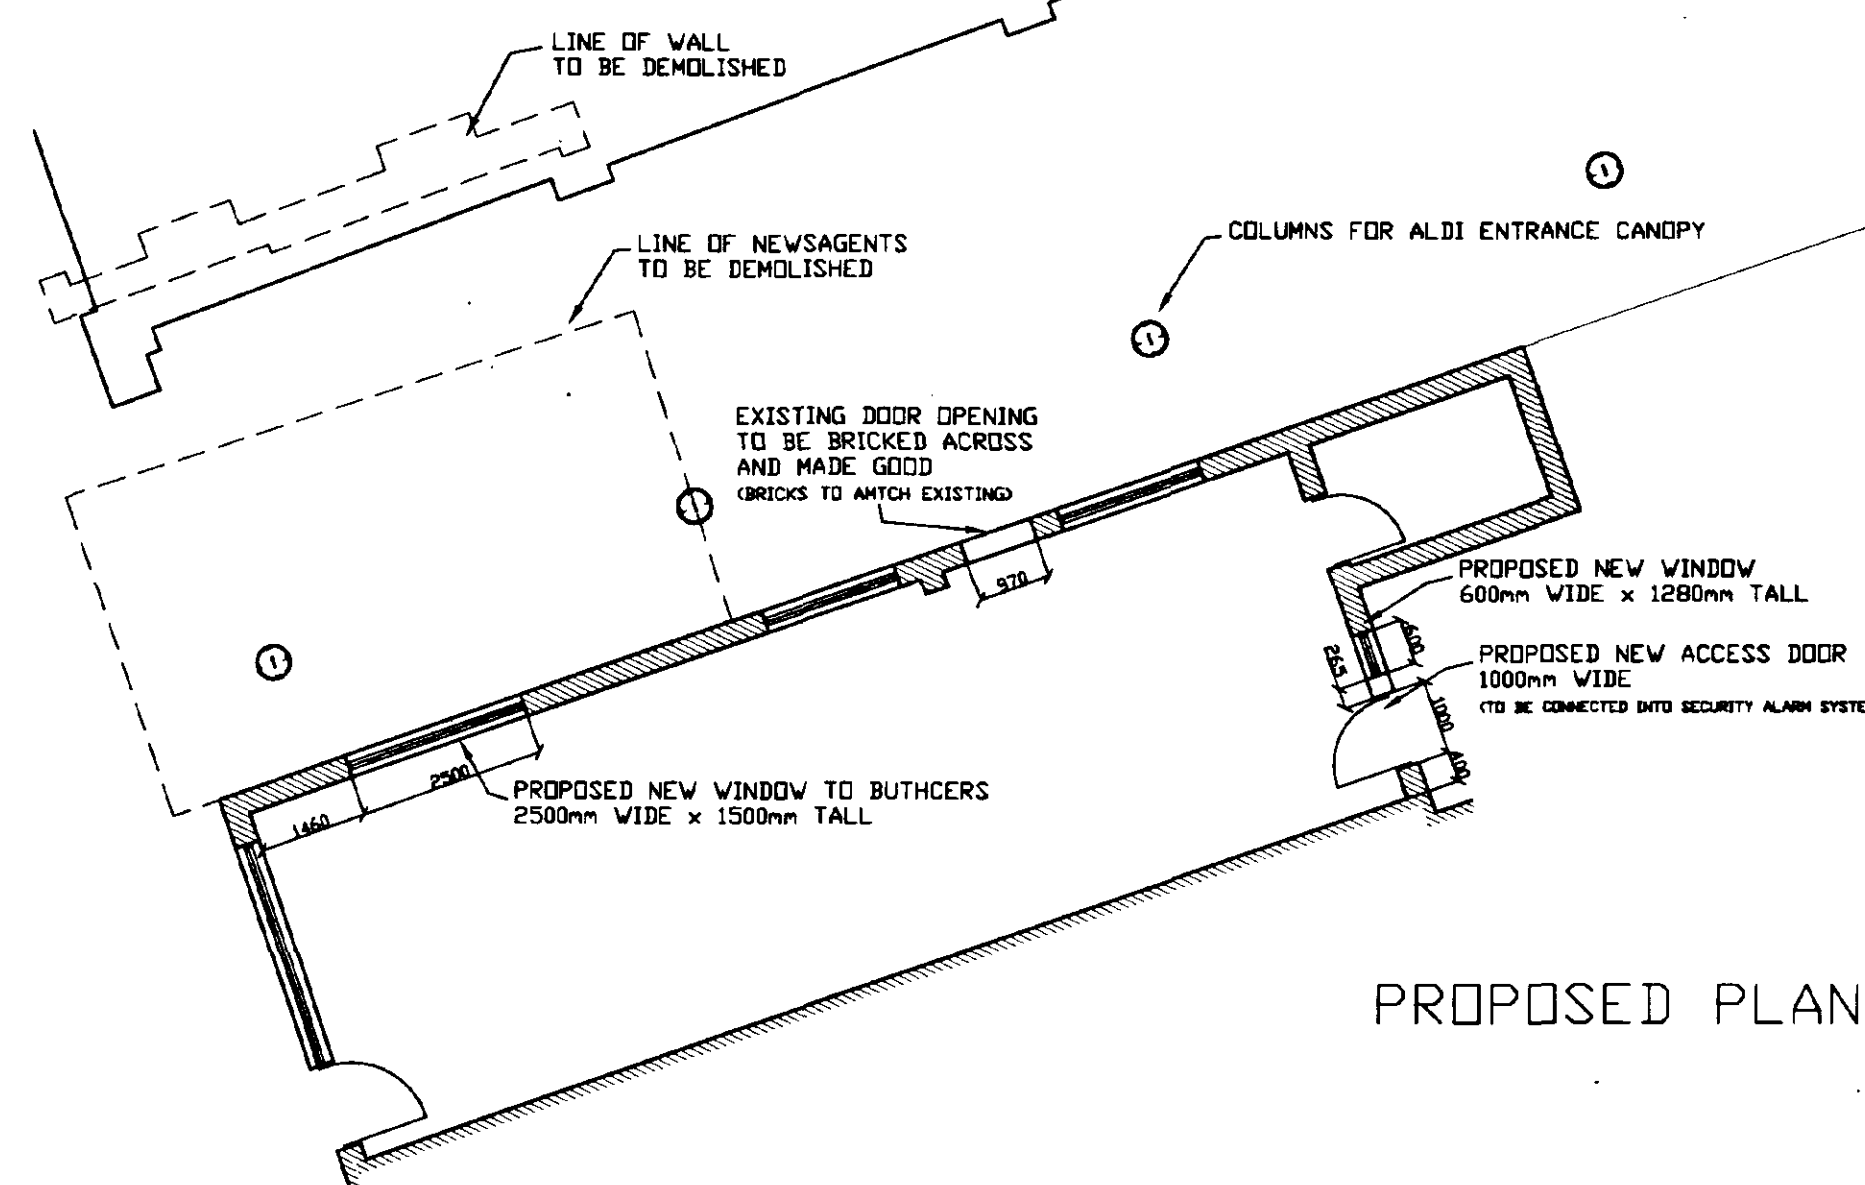

PROPOSED PLAN 1:100




EXISTING ELEVATION TO WINSOVER ROAD 1:100

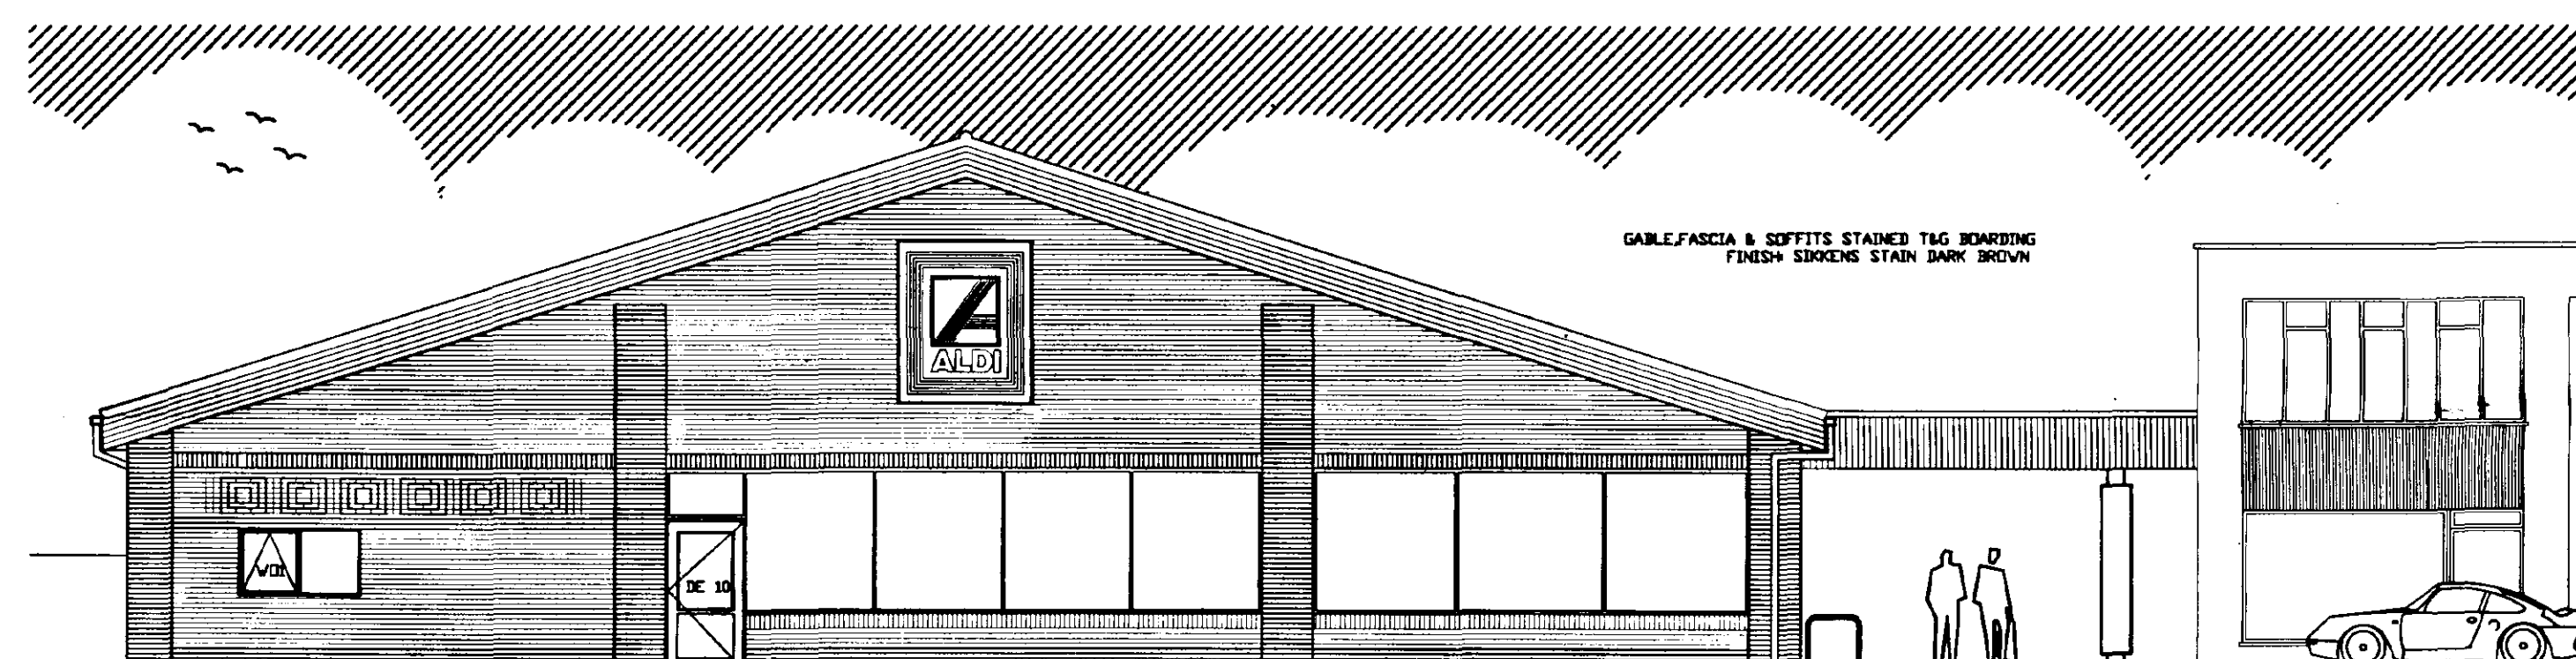


PROPOSED ELEVATION TO WINSOVER ROAD 1:100




EXISTING REAR ELEVATION OF BUTCHER 1:100

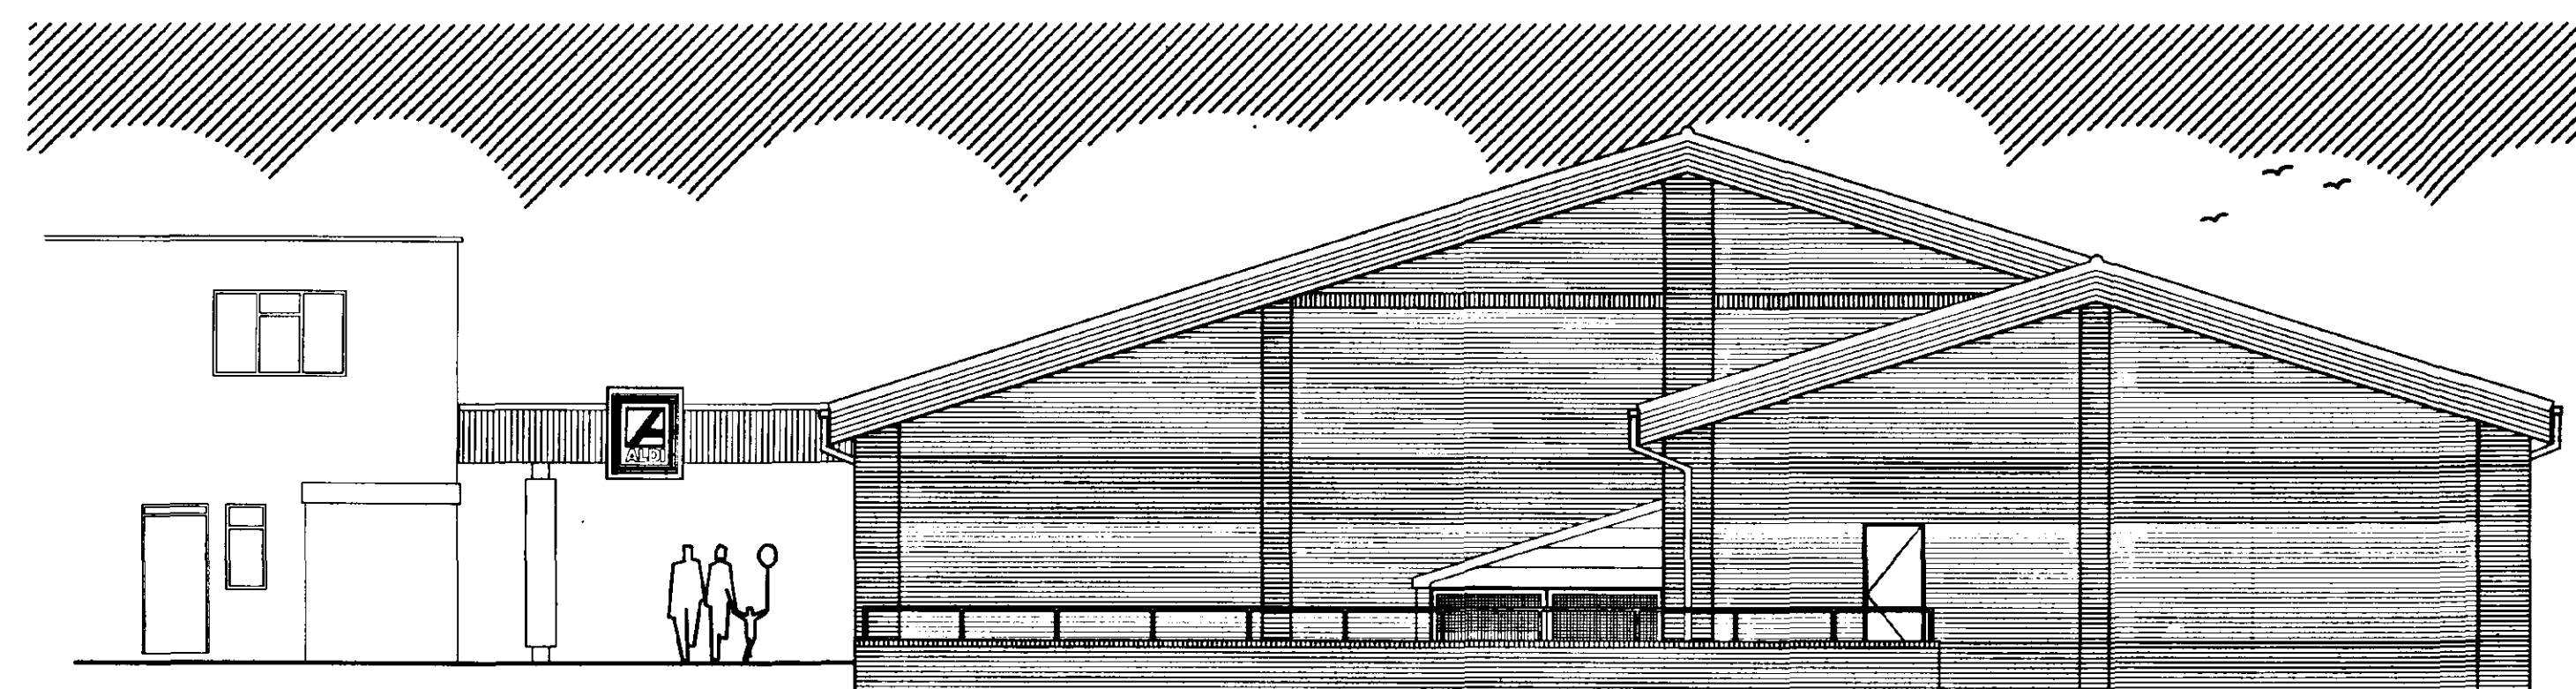

PROPOSED REAR ELEVATION OF BUTCHER 1:100

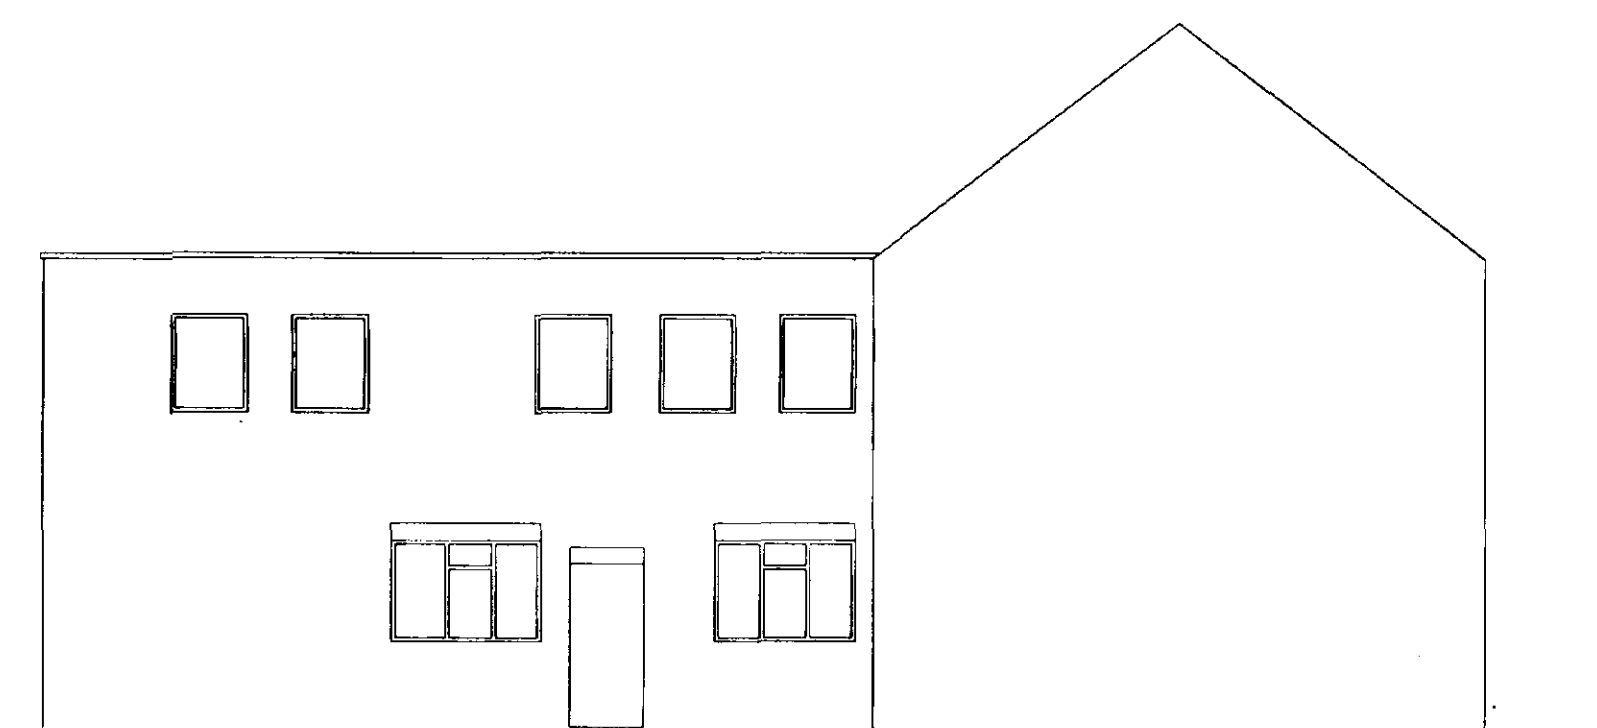

EXISTING SIDE ELEVATION OF BUTCHER 1:100

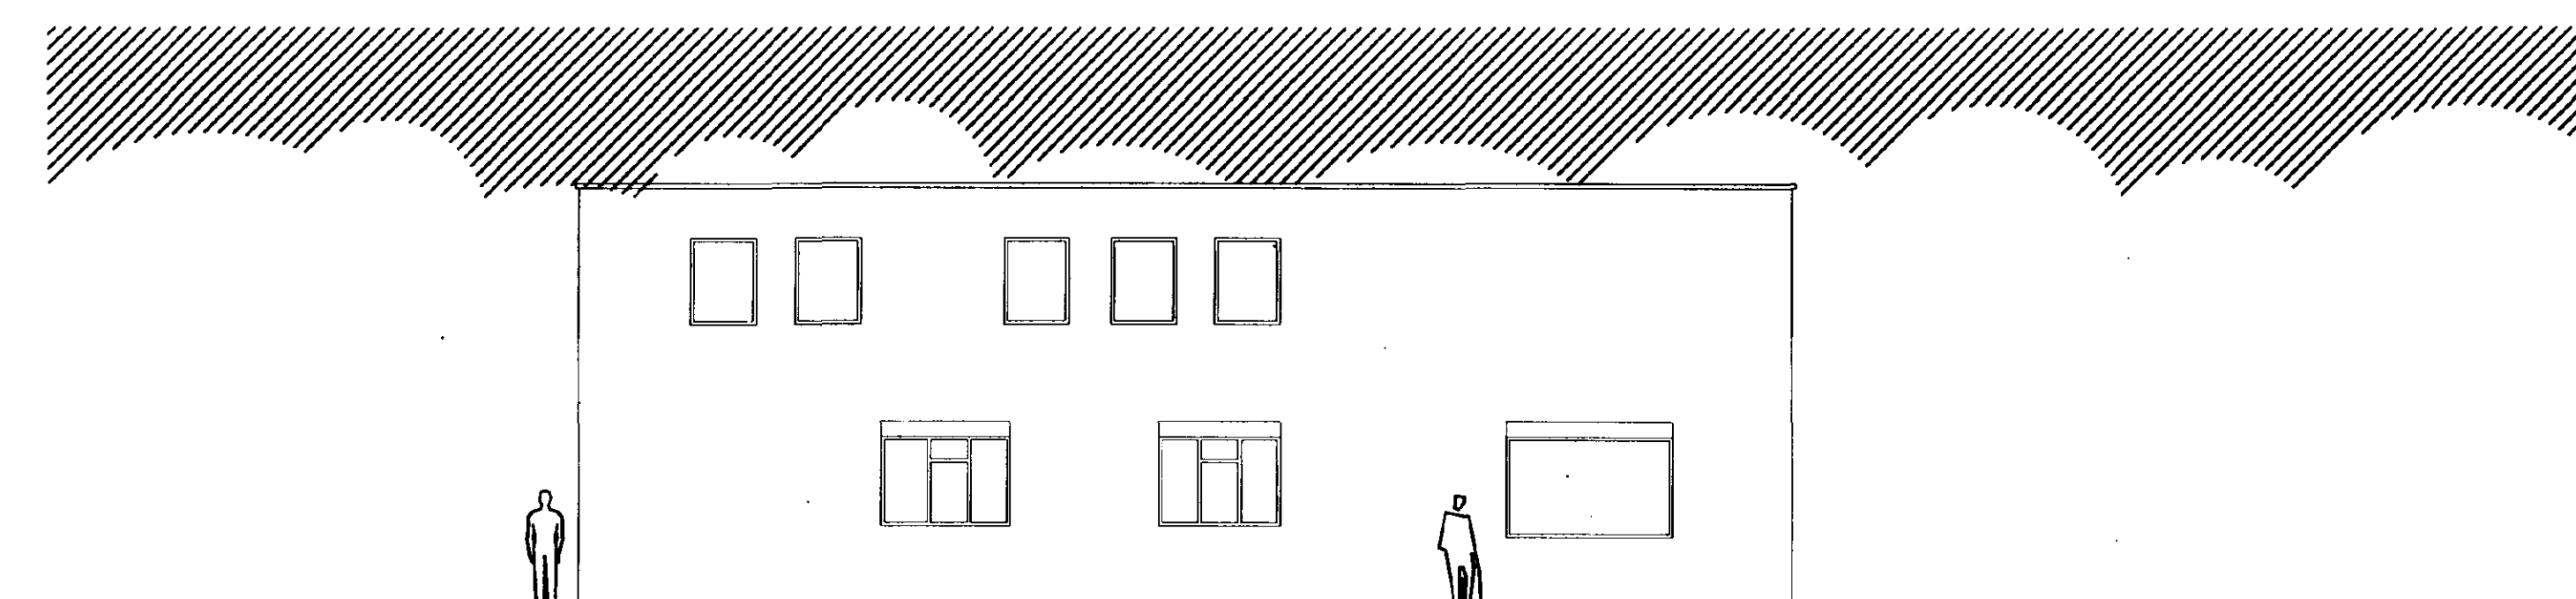

PROPOSED SIDE ELEVATION OF BUTCHER 1:100

This drawing is copyright and may not be reproduced in whole or part without written authority. Do not scale off this drawing.

Revisions:
REV A FLANK WALL TO BUTCHER ANNEXES 15/10/99 dAb
REV B ENTRANCE CANOPY ANNEXES 01/12/99 dAb

SOUTH ISLAND DC
HOUSING & PLANNING
23 DEC 1999



Project
PROPOSED RETAIL STORE
WINSOVER ROAD
SPALDING

Drawing Title
ADJACENT PROPERTIES

Job No	Drawing No	Revision
4614	110	B
Date	Scale	Drawn
12.10.99	1:100	dAb

CAD File Reference
C5\PROJECT\4614\4614-110B

4 BASSETT COURT
NEWPORT PAGNELL MK16 0JN
Tel. (01908) 211577
Fax. (01908) 211722
Email: admin@harrispartnership.com


Offices also at:
Manchester
Wakefield

THE
HARRIS
PARTNERSHIP


ARCHITECTS

PROJECT MANAGERS • INTERIOR DESIGNERS


This drawing is copyright and may not be reproduced in whole or part without written authority. Do not scale off this drawing.

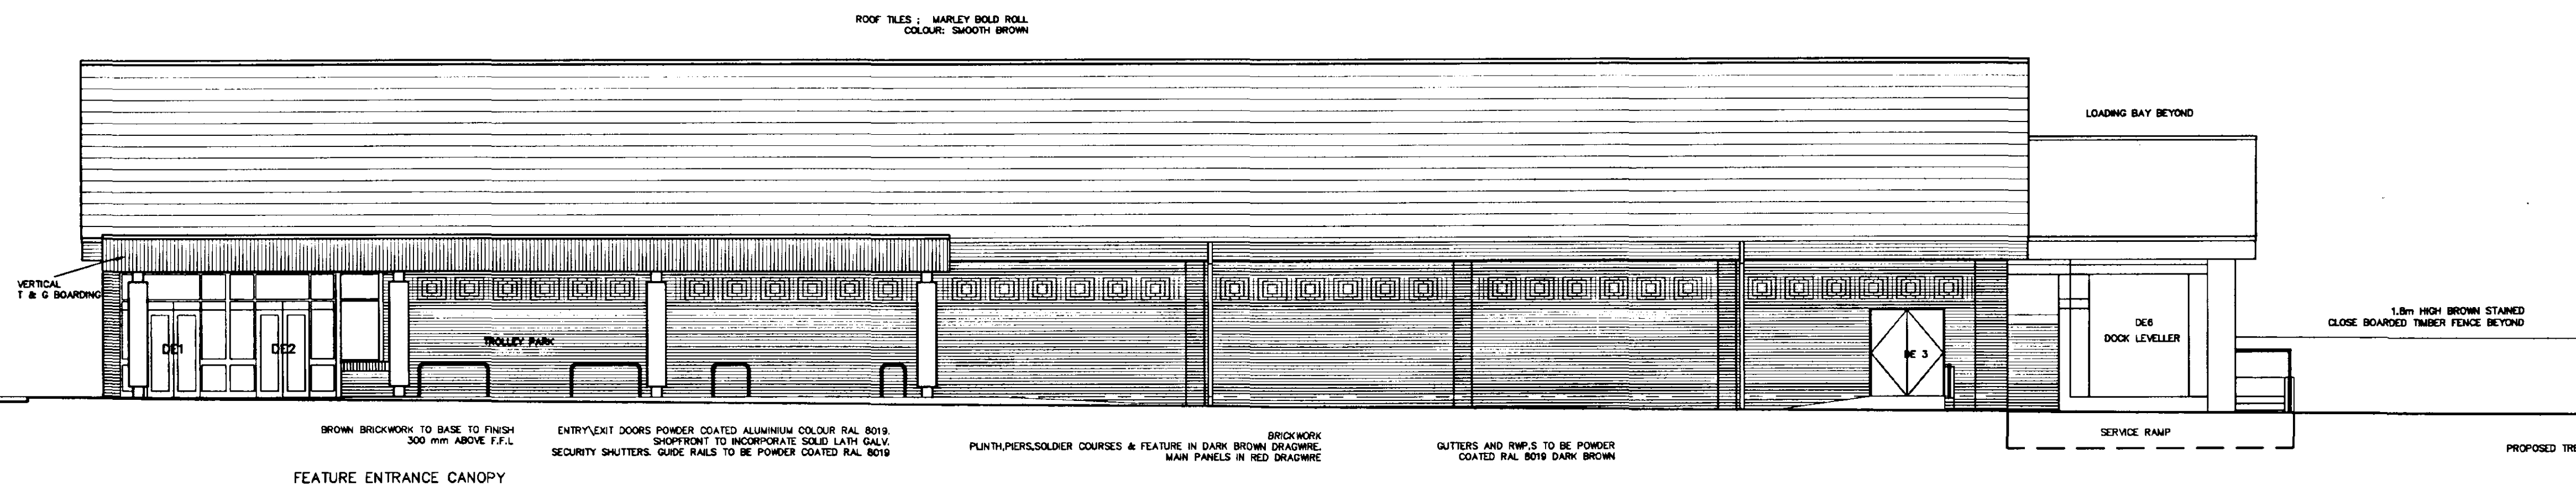


ENTRANCE ELEVATION TO CAR PARK

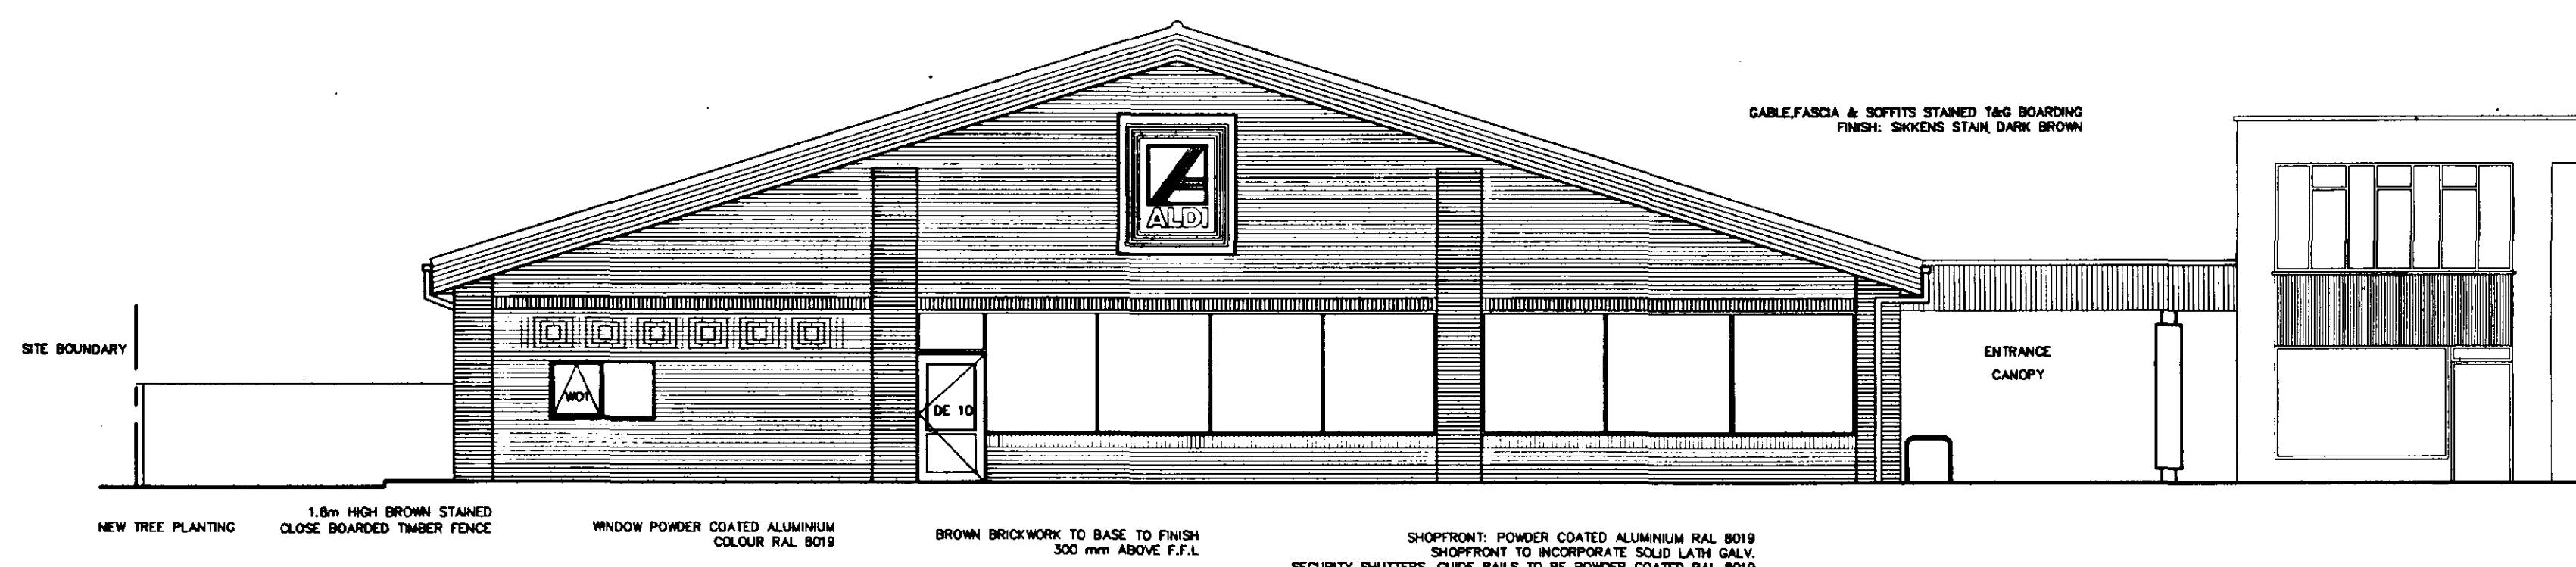

SOUTHWEST ELEVATION

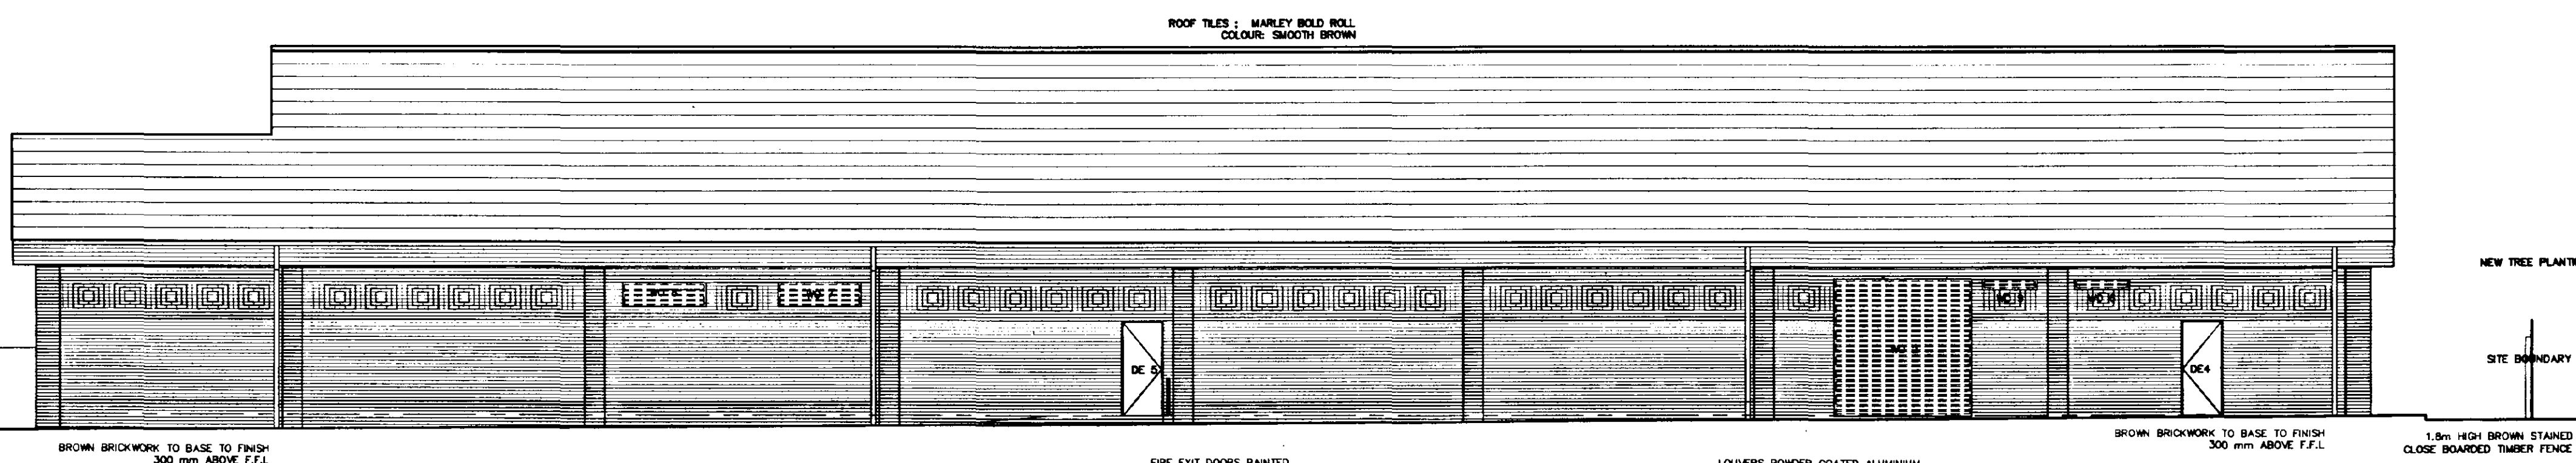

REAR SOUTHEAST ELEVATION

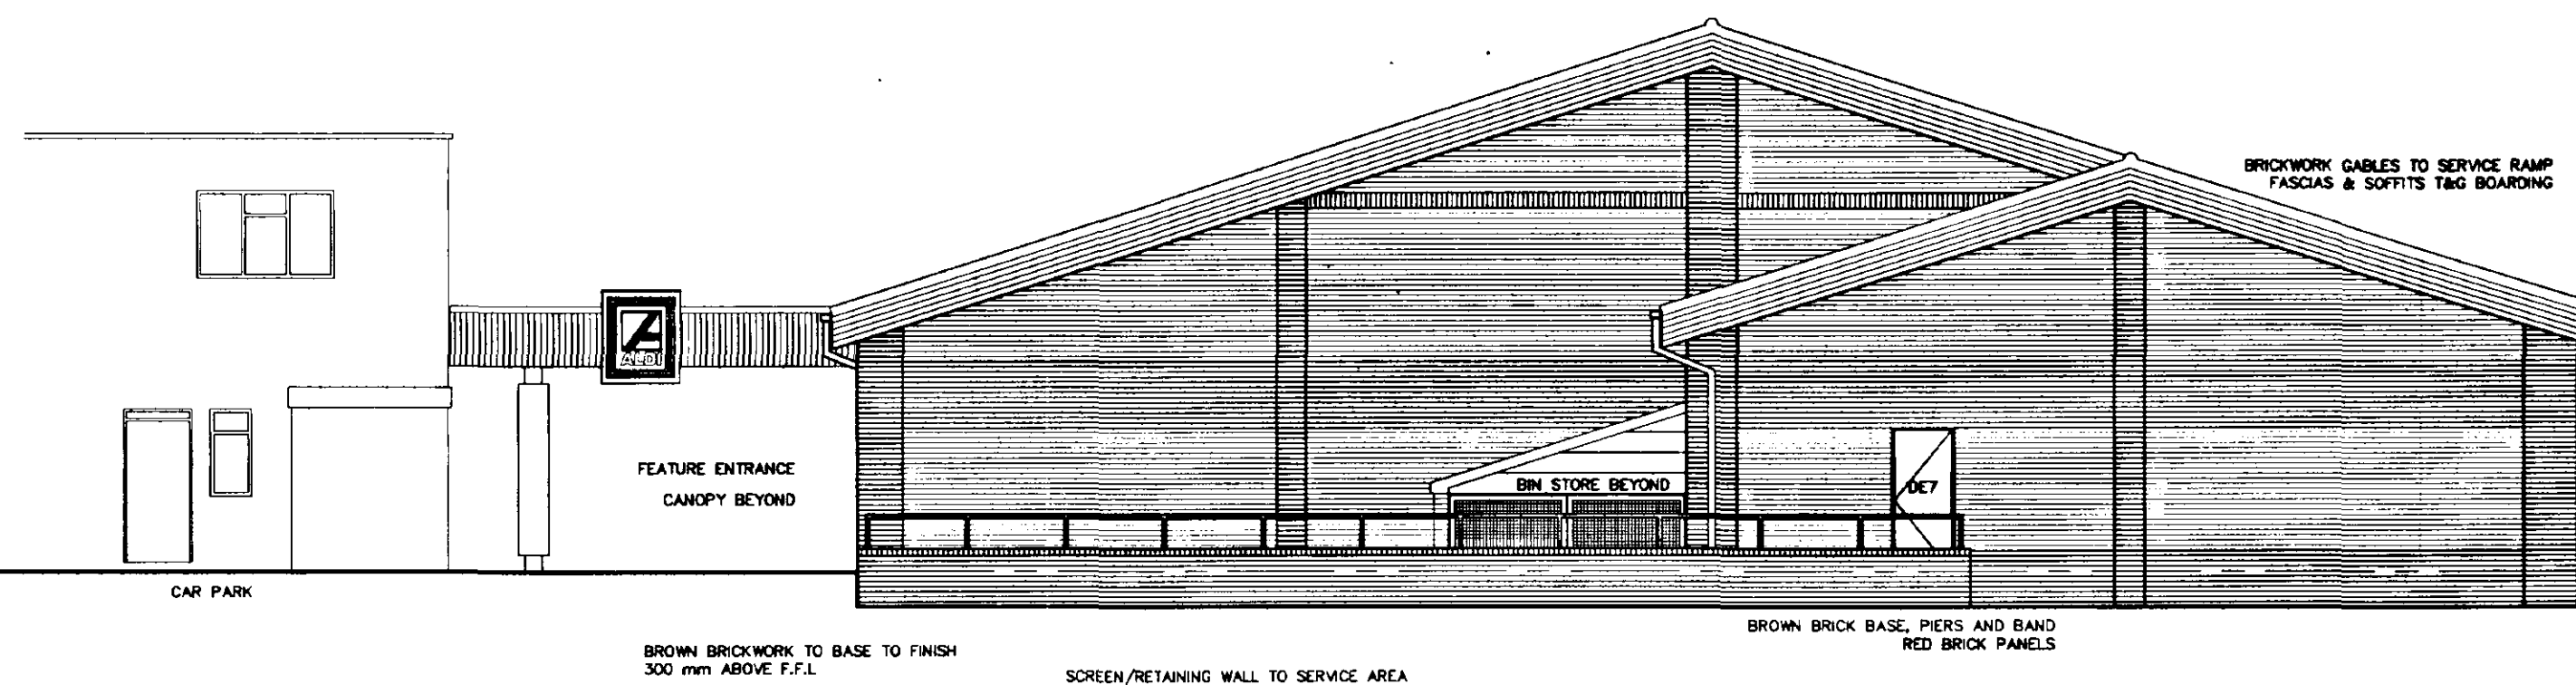

ELEVATION TO SERVICE AREA

SOUTH HOLLAND DC
HOUSING & PLANNING
23 DEC 1999
Ref:



Project
PROPOSED RETAIL FOODSTORE
WINSOVER ROAD
SPALDING

Drawing Title
ELEVATIONS

Job No	Drawing No	Revision
4614	05	C
Date	Scale	Drawn
01.03.99	1:100	dAb

CAD File Reference
C5:\PROJECT\4614\4614-05C

4 BASSETT COURT
NEWPORT PAGNELL MK18 0JN
Tel. (01908) 211577
Fax. (01908) 211722
Email: admin@harrispartnership.com


Offices also at:
Manchester
Wakefield

THE
HARRIS
PARTNERSHIP

ARCHITECTS

PROJECT MANAGERS • INTERIOR DESIGNERS

This drawing is copyright and may not be reproduced in whole or part without written authority
Do not scale off this drawing

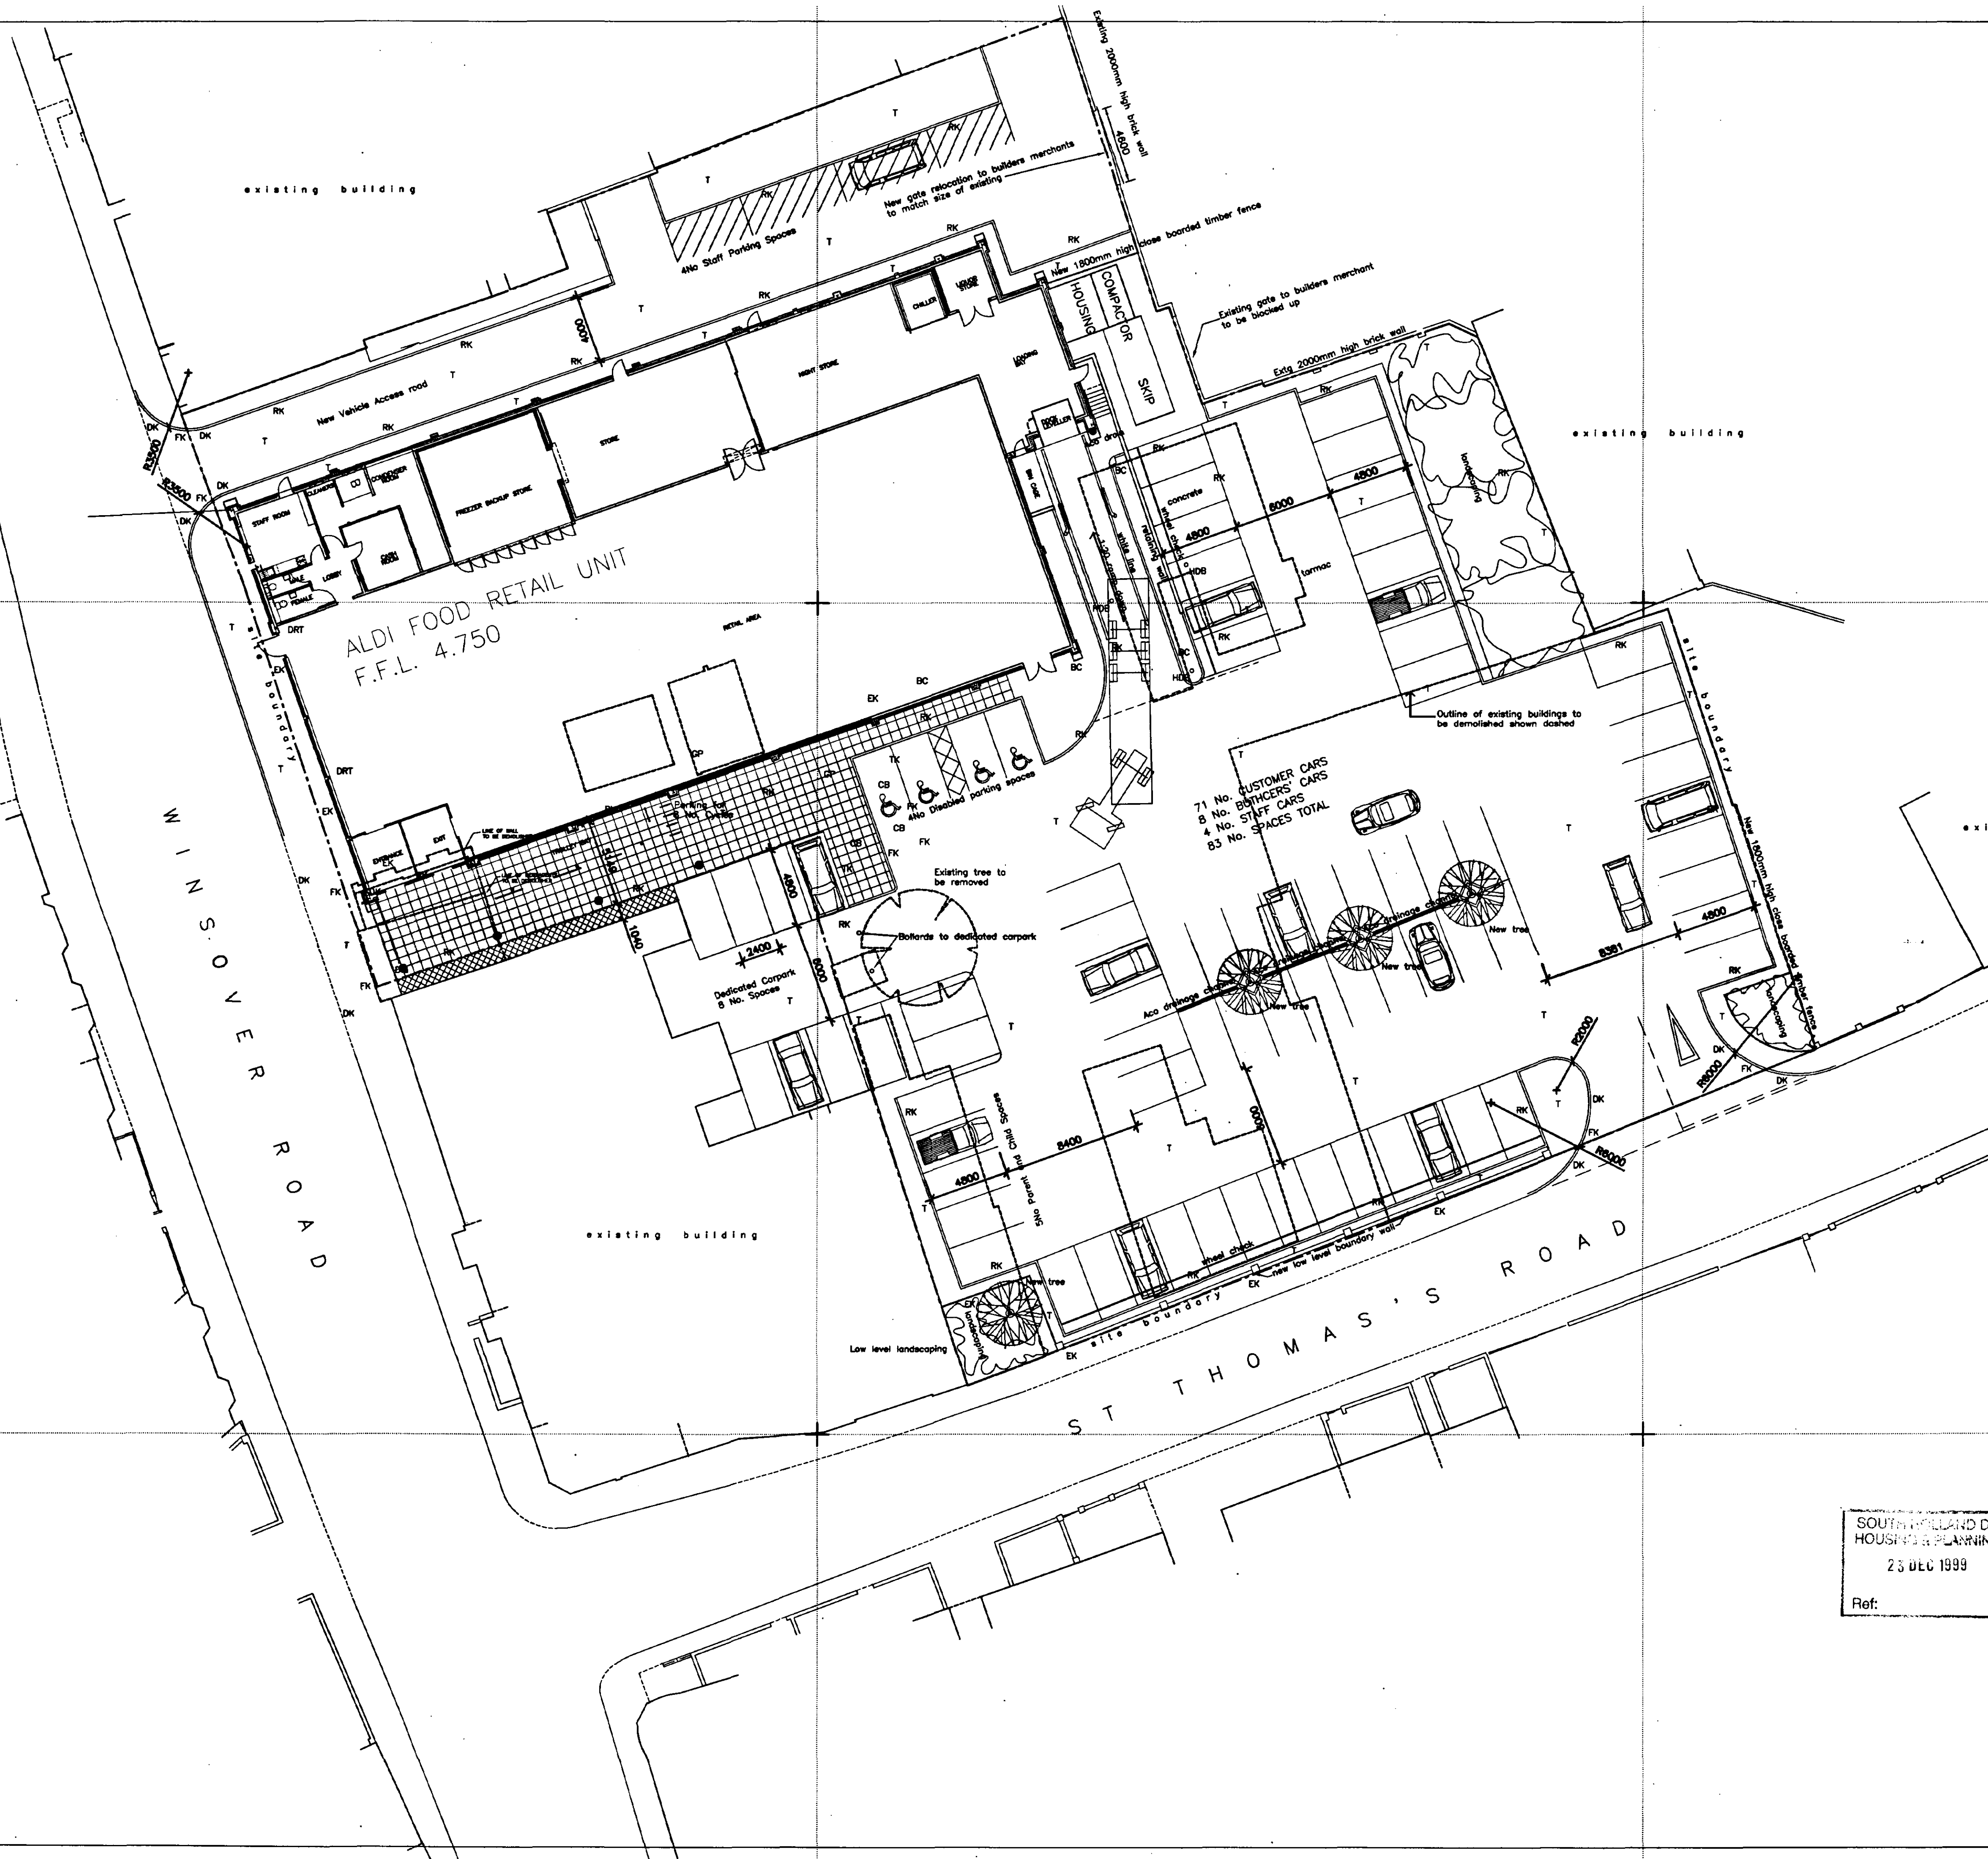

REV. F. COLLATIONS TO ENTRANCE POOL AMENDED GAB 30.11.99
REV. E. LANDSCAPING, WALL & NOTES ADDED GAB 15.10.99
REV. D. LOADING RAMP AND CAR PARKING ALTERED GAB 14.10.99



Project
PROPOSED FOODSTORE
WINSOVER ROAD
SPALDING

Drawing Title
SITE LAYOUT

Job No	Drawing No	Revision
4614	104	F
Date	Scale	Drawn
03.02.99	1:200	JDA

SOUTH HOLLAND DC
HOUSING PLANNING
23 DEC 1999

Ref:

CAD File Reference
C5:\PROJECT\4614\4614-104F

4 BASSETT COURT
NEWPORT PAGNELL MK16 0JN
Tel. (01908) 211577
Fax. (01908) 211722
Email: admin@harrispartnership.com


THE
HARRIS
PARTNERSHIP

Offices also at:
Manchester
Wakefield


ARCHITECTS

PROJECT MANAGERS • INTERIOR DESIGNERS


This drawing is copyright and may not be reproduced in whole or part without written authority
Do not scale off this drawing

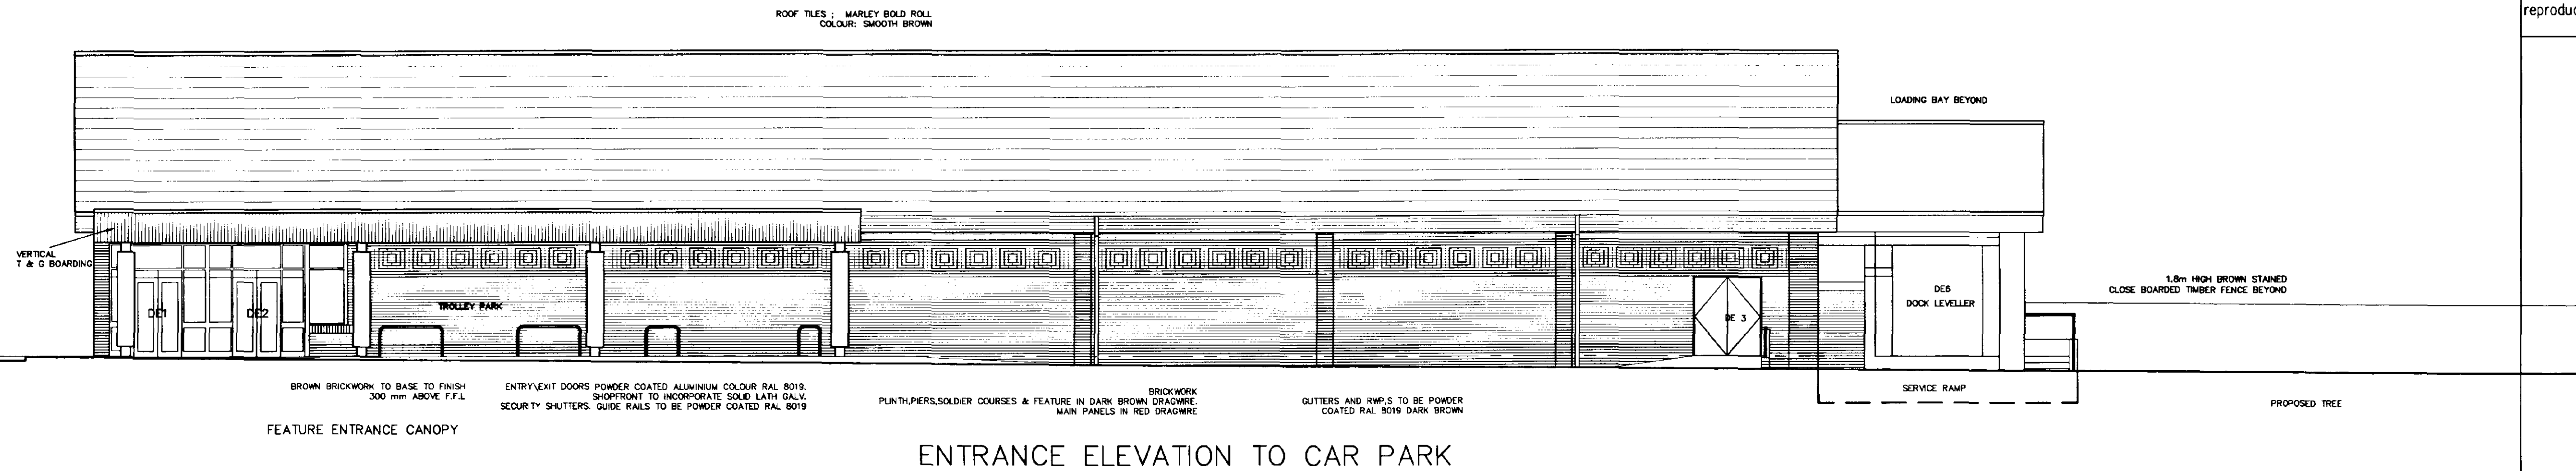


ENTRANCE ELEVATION TO CAR PARK

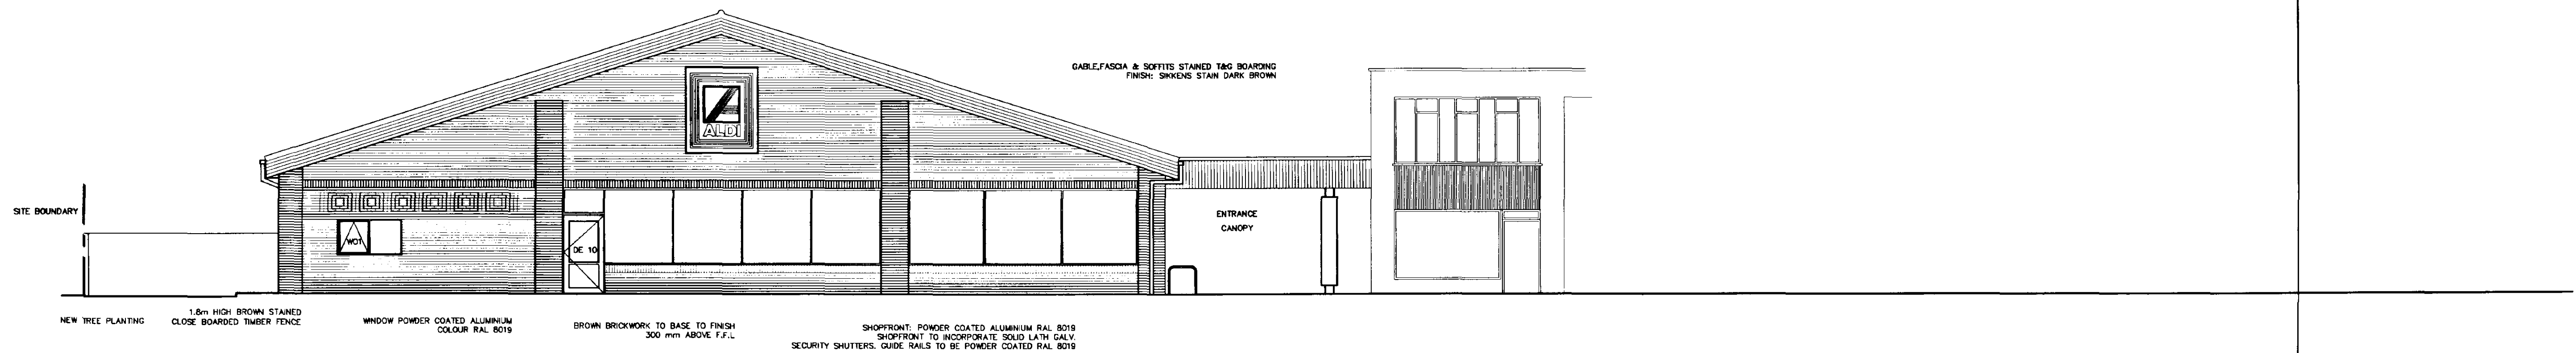

SOUTHWEST ELEVATION

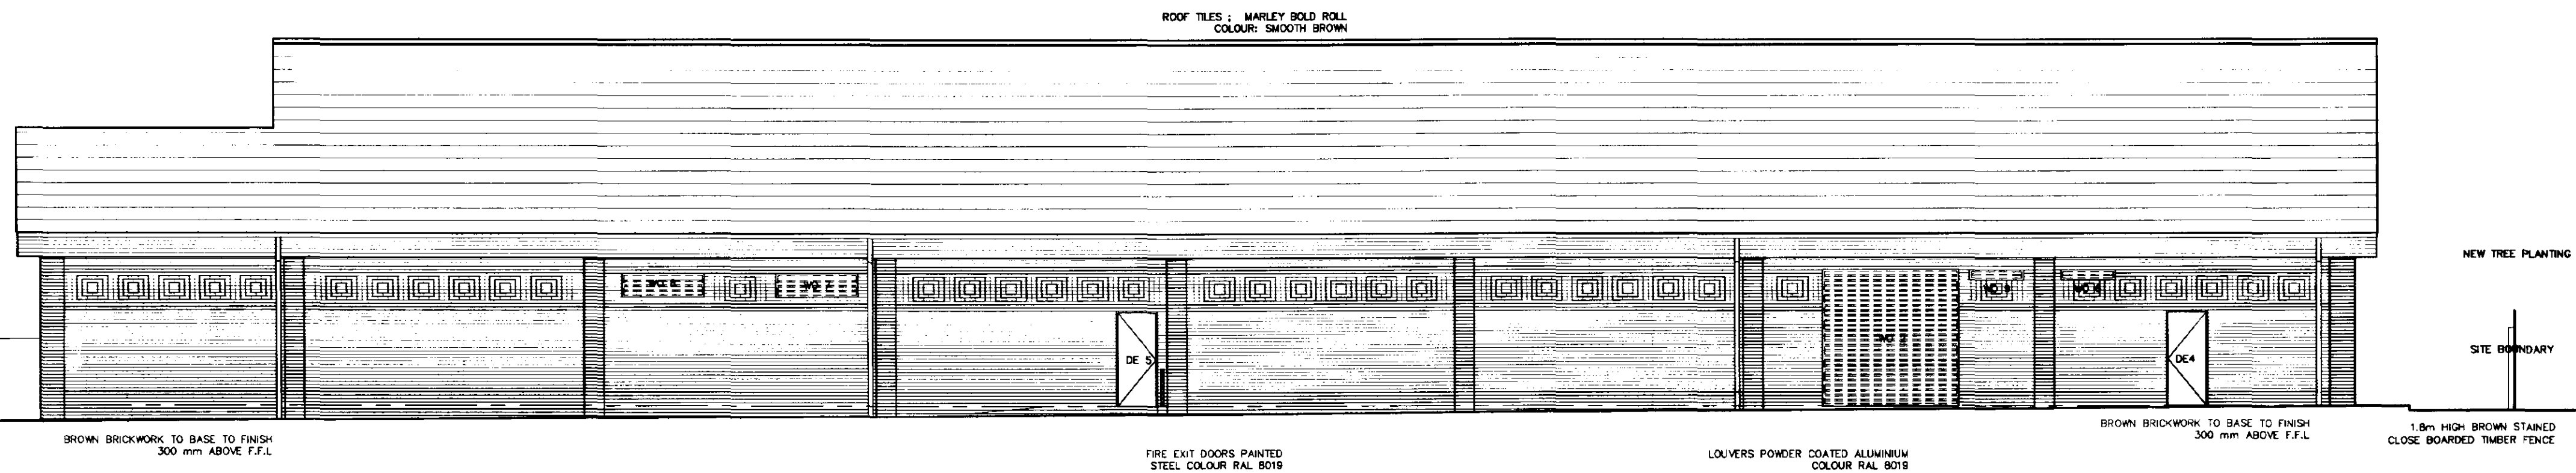

REAR SOUTHEAST ELEVATION

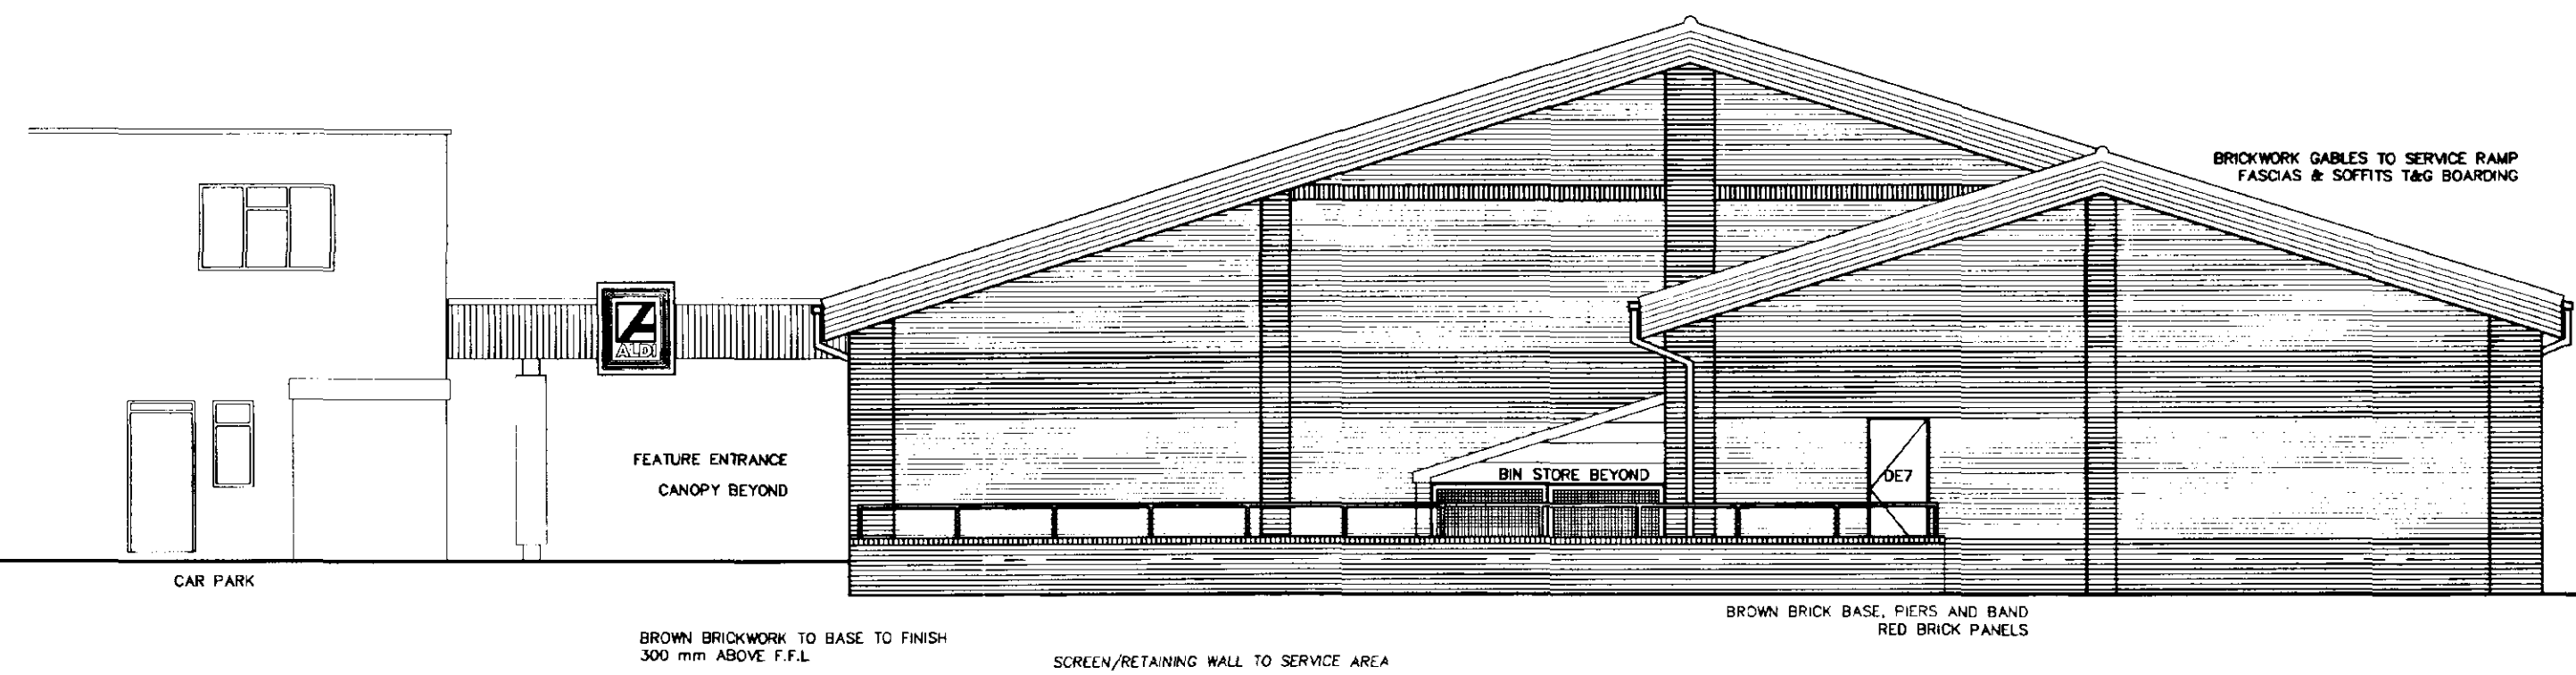

ELEVATION TO SERVICE AREA



STORES LTD

Project
PROPOSED RETAIL FOODSTORE
WINSOVER ROAD
SPALDING

Drawing Title
ELEVATIONS

Job No	Drawing No	Revision
4614	05	C
Date	Scale	Drawn
01.03.99	1:100	dAb

CAD File Reference
C5: \PROJECT\4614\4614-05C


4 BASSETT COURT
NEWPORT PAGNELL MK16 0JN
Tel. (01908) 211577
Fax. (01908) 211722
Email: admin@harrispartnership.com

Offices also at:
Manchester
Wakefield



ARCHITECTS

PROJECT MANAGERS • INTERIOR DESIGNERS

 

Revisions

NEW TREE PLANTING

 SITE BOUNDARY









Drawing Title
PROPOSED ELEVATIONS

CAD File Reference
C5:\PROJECT\4614\4614-05B

Offices also at:
Manchester
Wakefield

THE
HARRIS
PARTNERSHIP

PROJECT MANAGERS • INTERIOR DESIGNERS

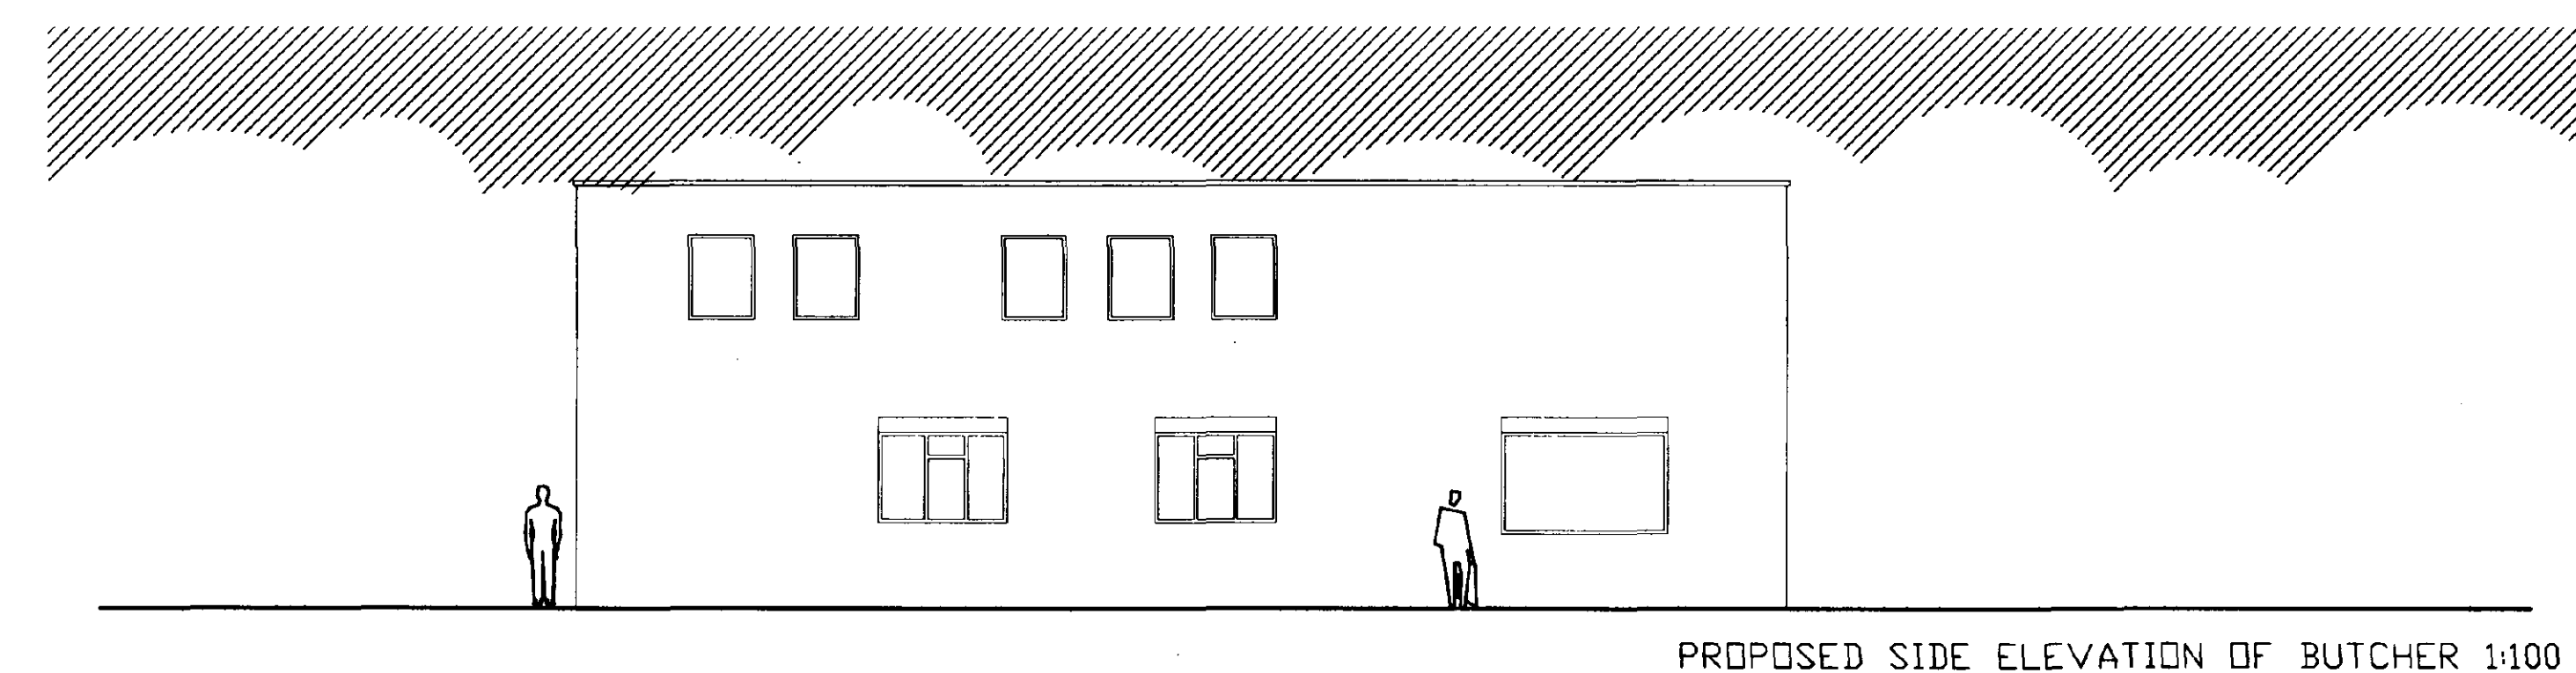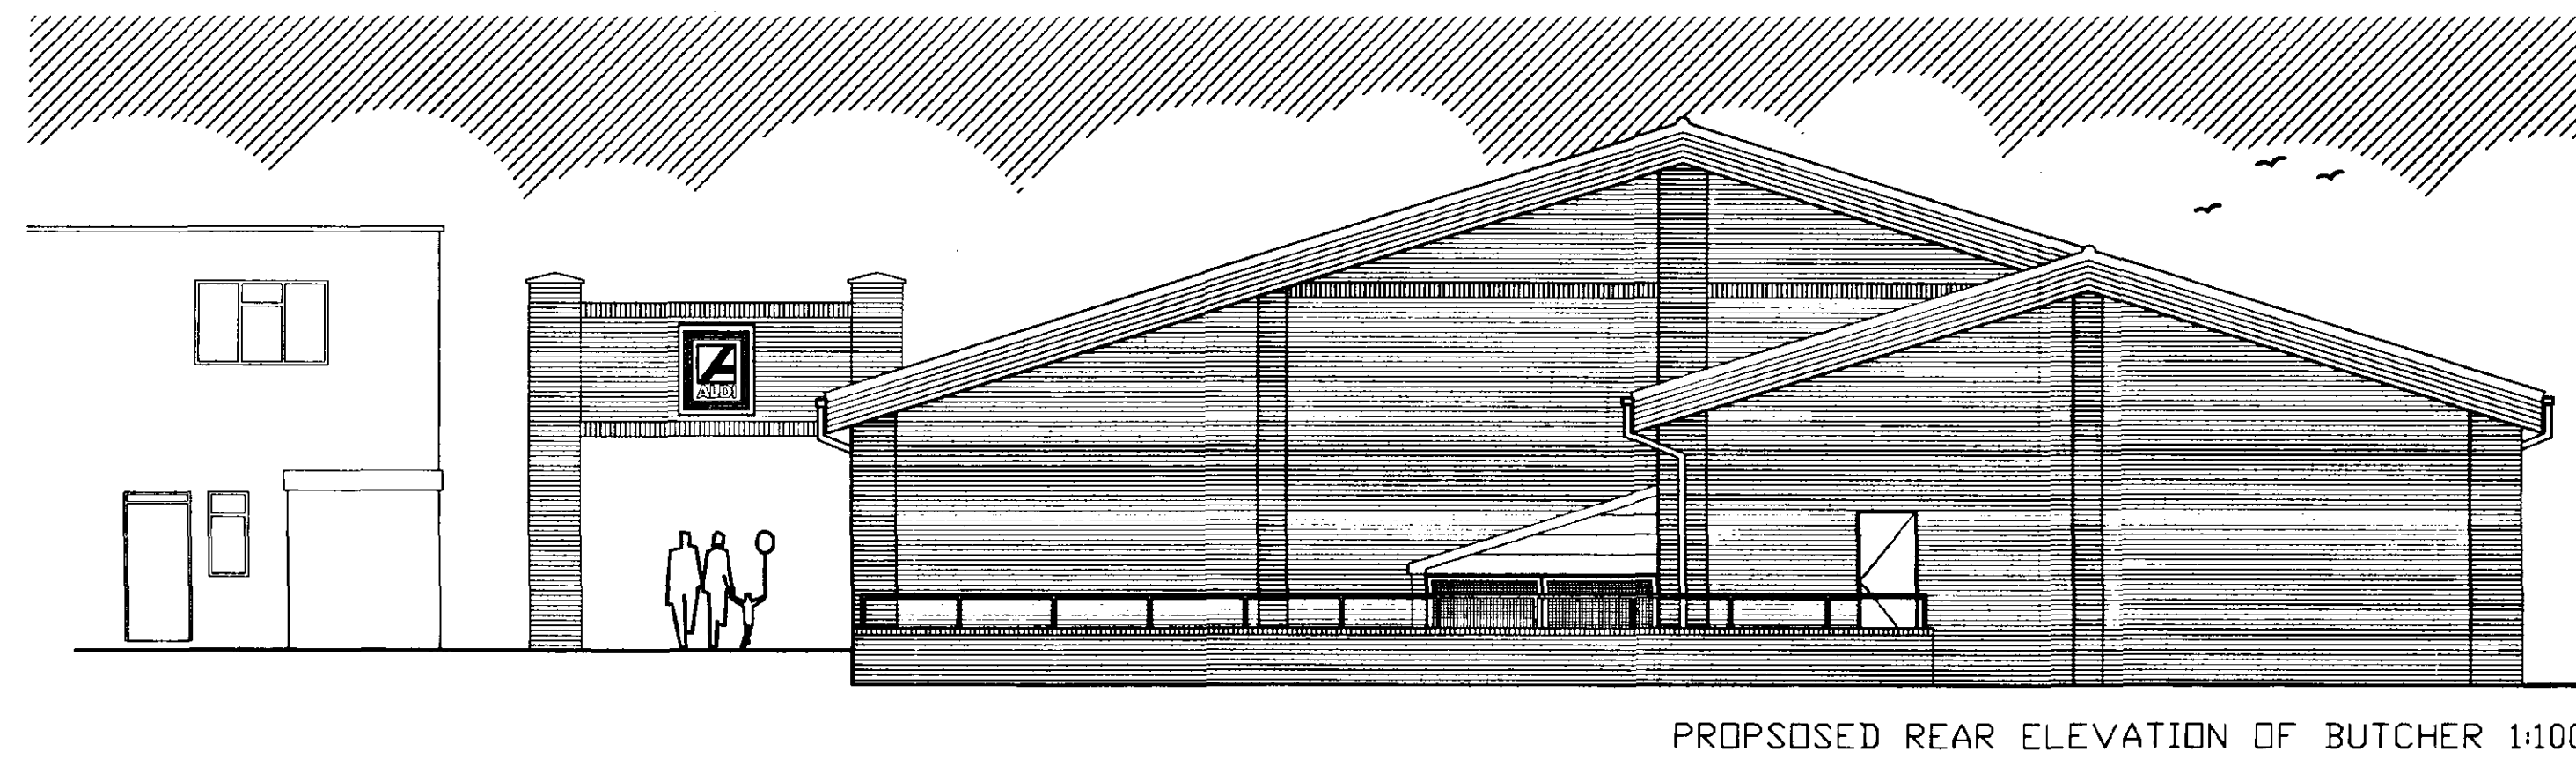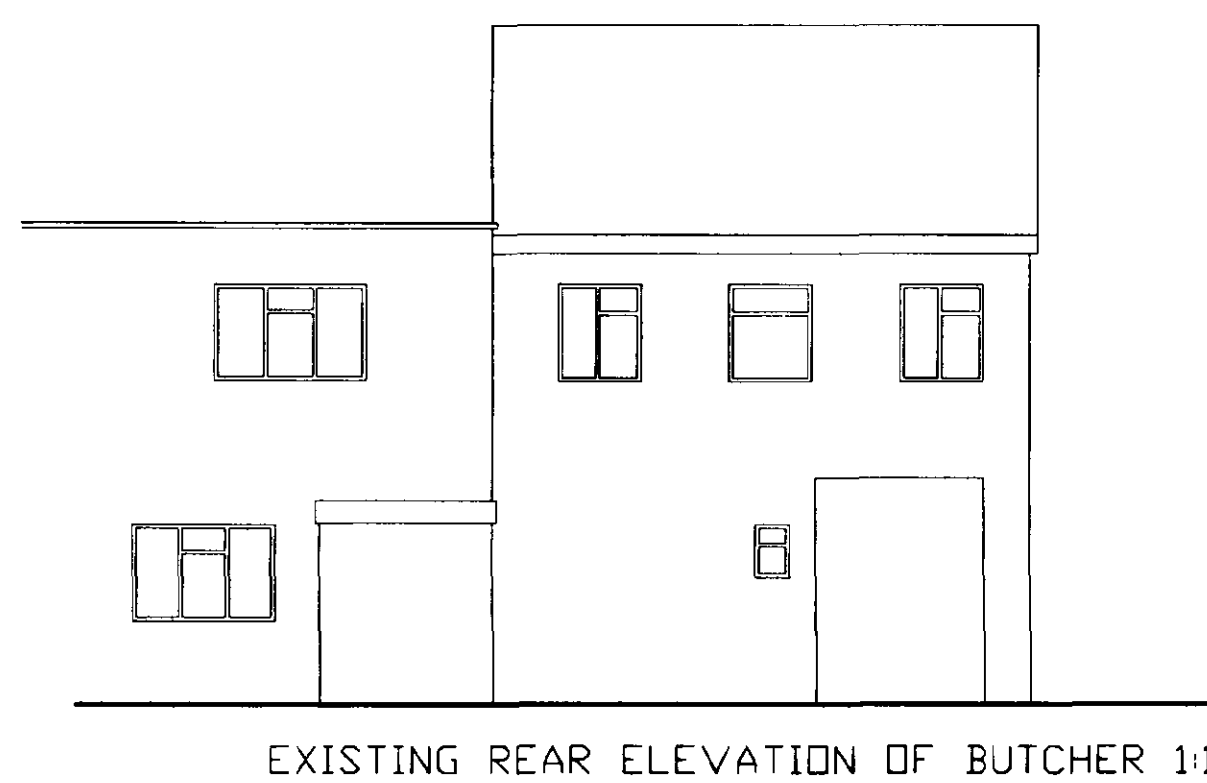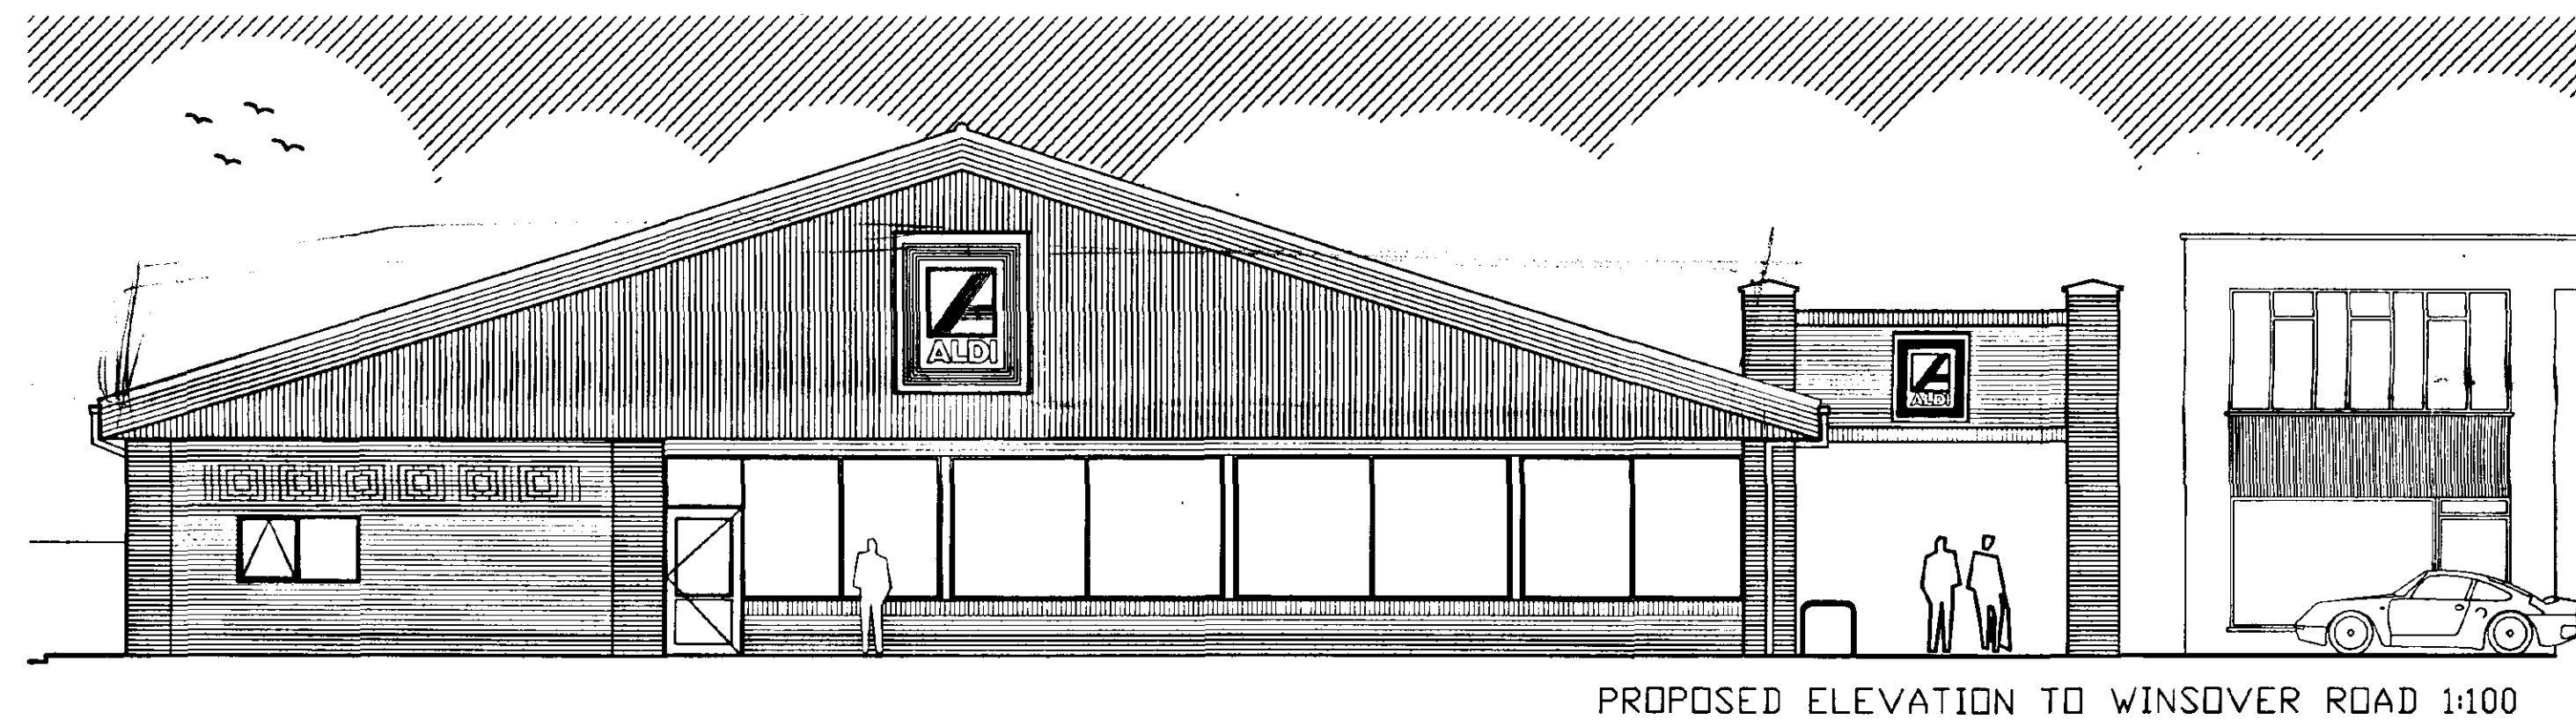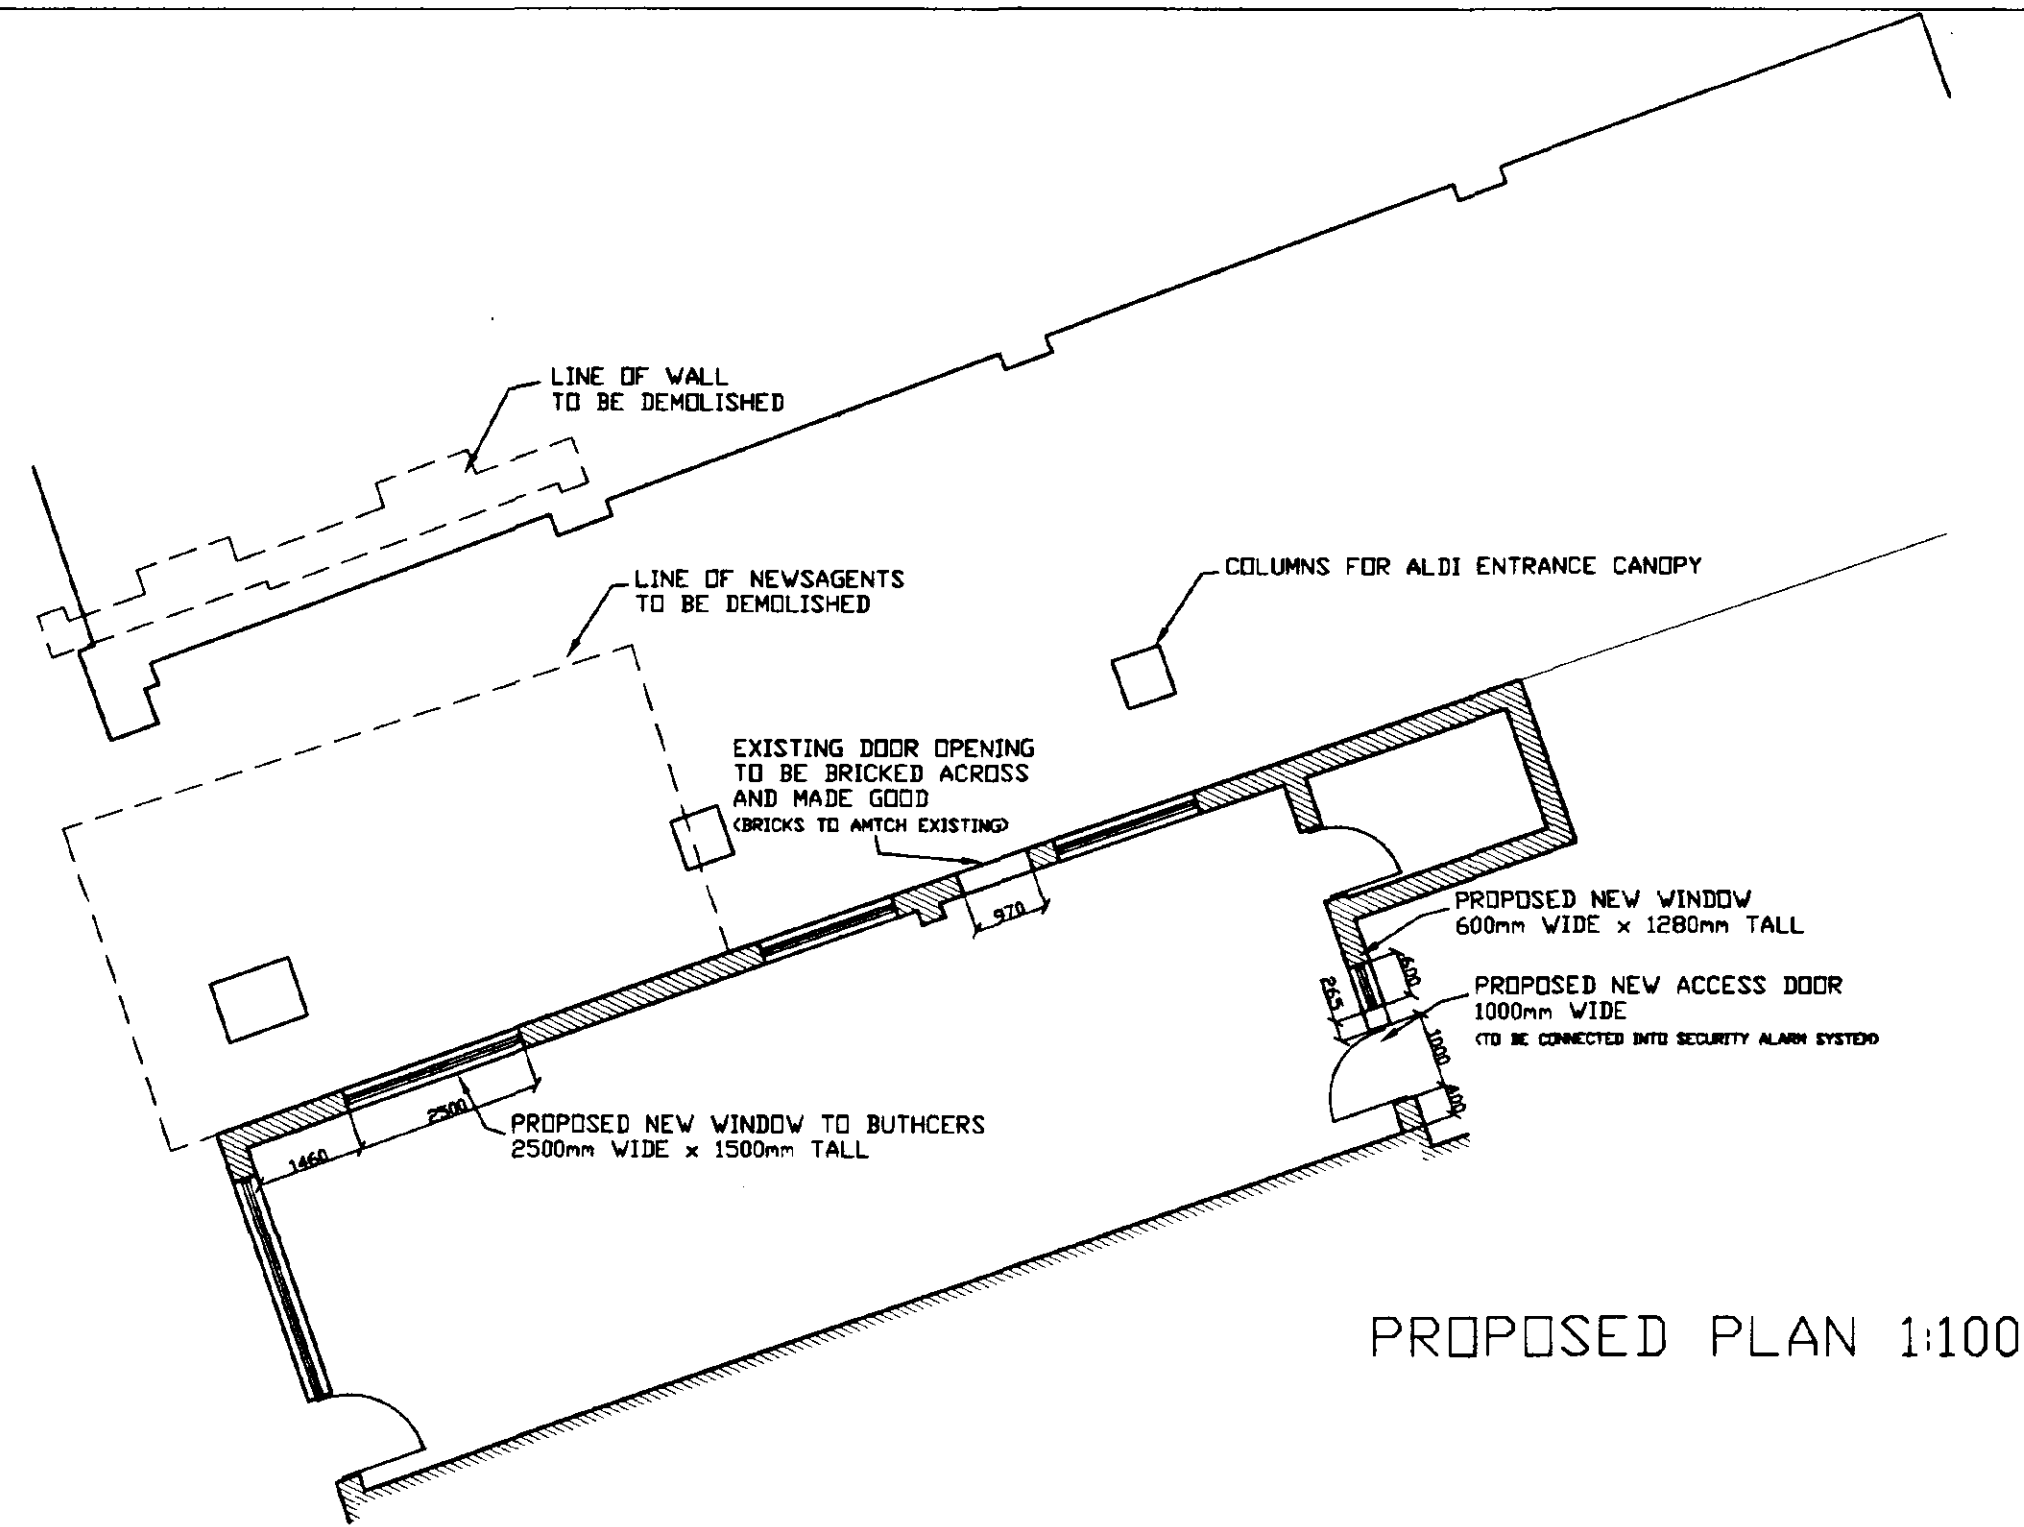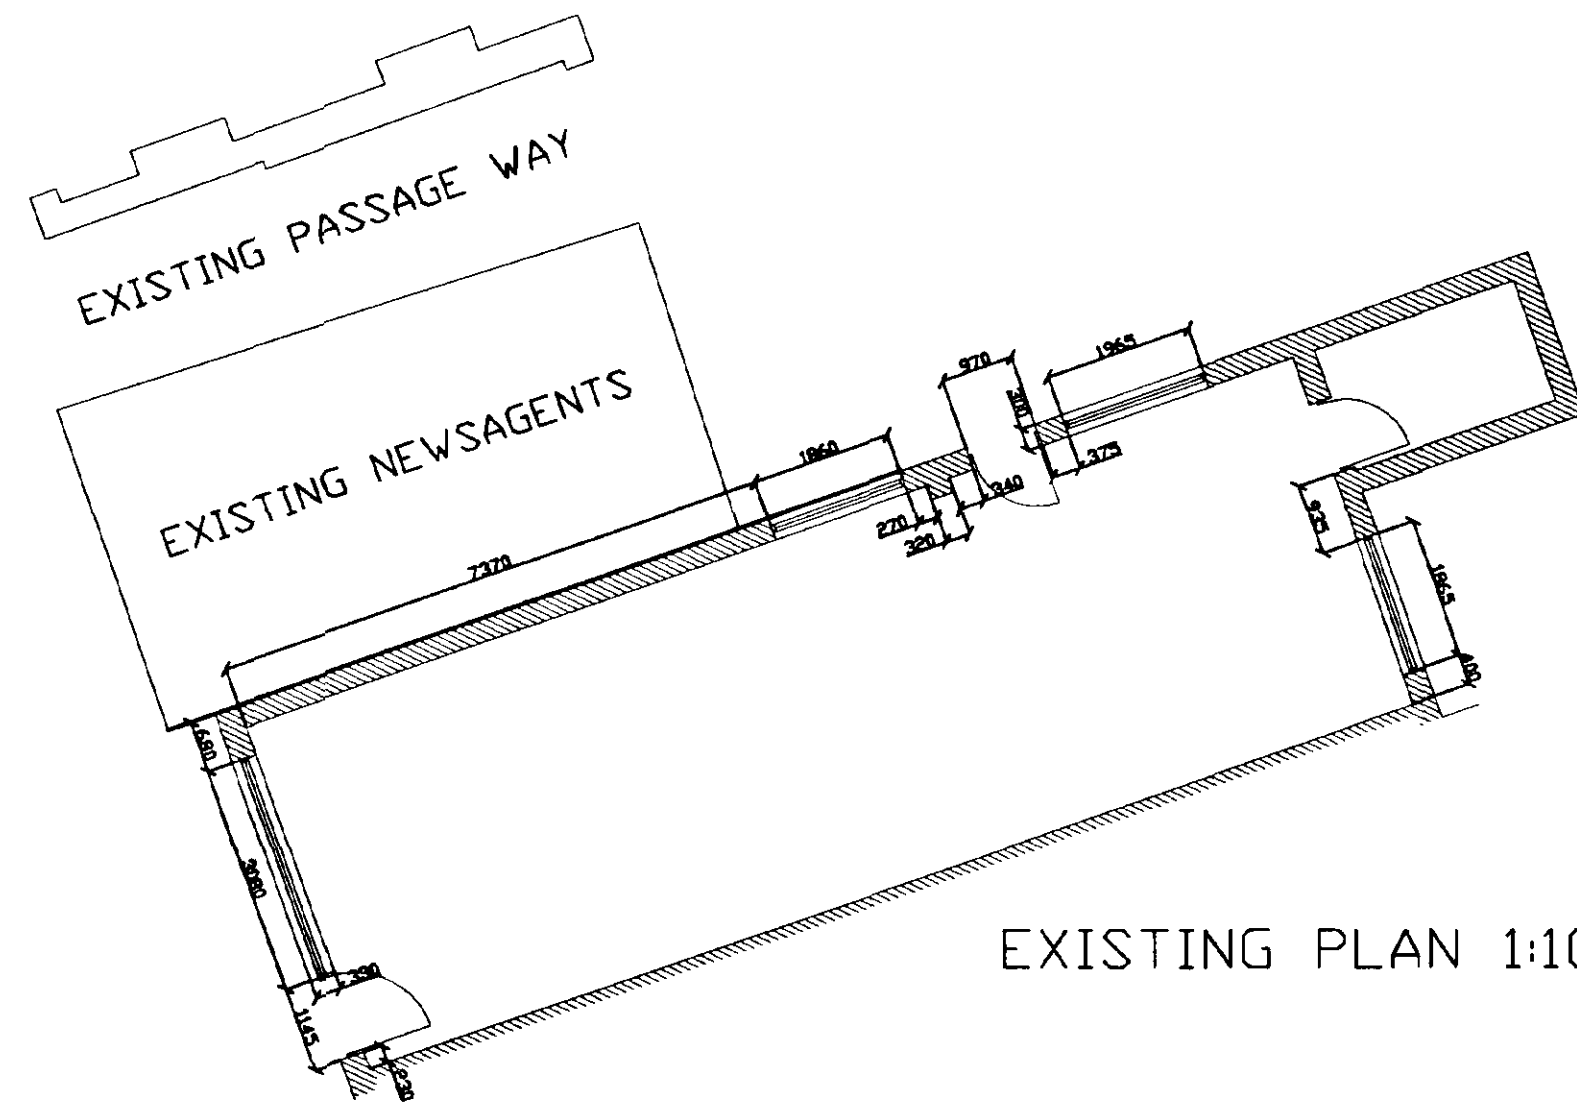

This drawing is copyright and may not be reproduced in whole or part without written authority. Do not scale off this drawing.

Revisions
REV A: BASSETT COURT TO BUTCHER AMENDED 15/10/99 dAb

PROPOSED PLAN
dAb

PROPOSED DC
RECORD OF PLANNING
15 OCT 1999
Ref: 016100



Project
PROPOSED RETAIL STORE
WINSOVER ROAD
SPALDING

Drawing Title
ADJACENT PROPERTIES

Job No	Drawing No	Revision
4614	110	A
Date	Scale	Drawn
12.10.99	1:100	dAb

CAD File Reference
C5\PROJECT\4614\4614-110A

4 BASSETT COURT
NEWPORT PAGNELL MK16 0JN
Tel. (01908) 211577
Fax. (01908) 211722
Email: admin@harrispartnership.com




Offices also at:
Manchester
Wakefield

ARCHITECTS

PROJECT MANAGERS • INTERIOR DESIGNERS

This drawing is copyright and may not be reproduced in whole or part without written authority. Do not scale off this drawing.

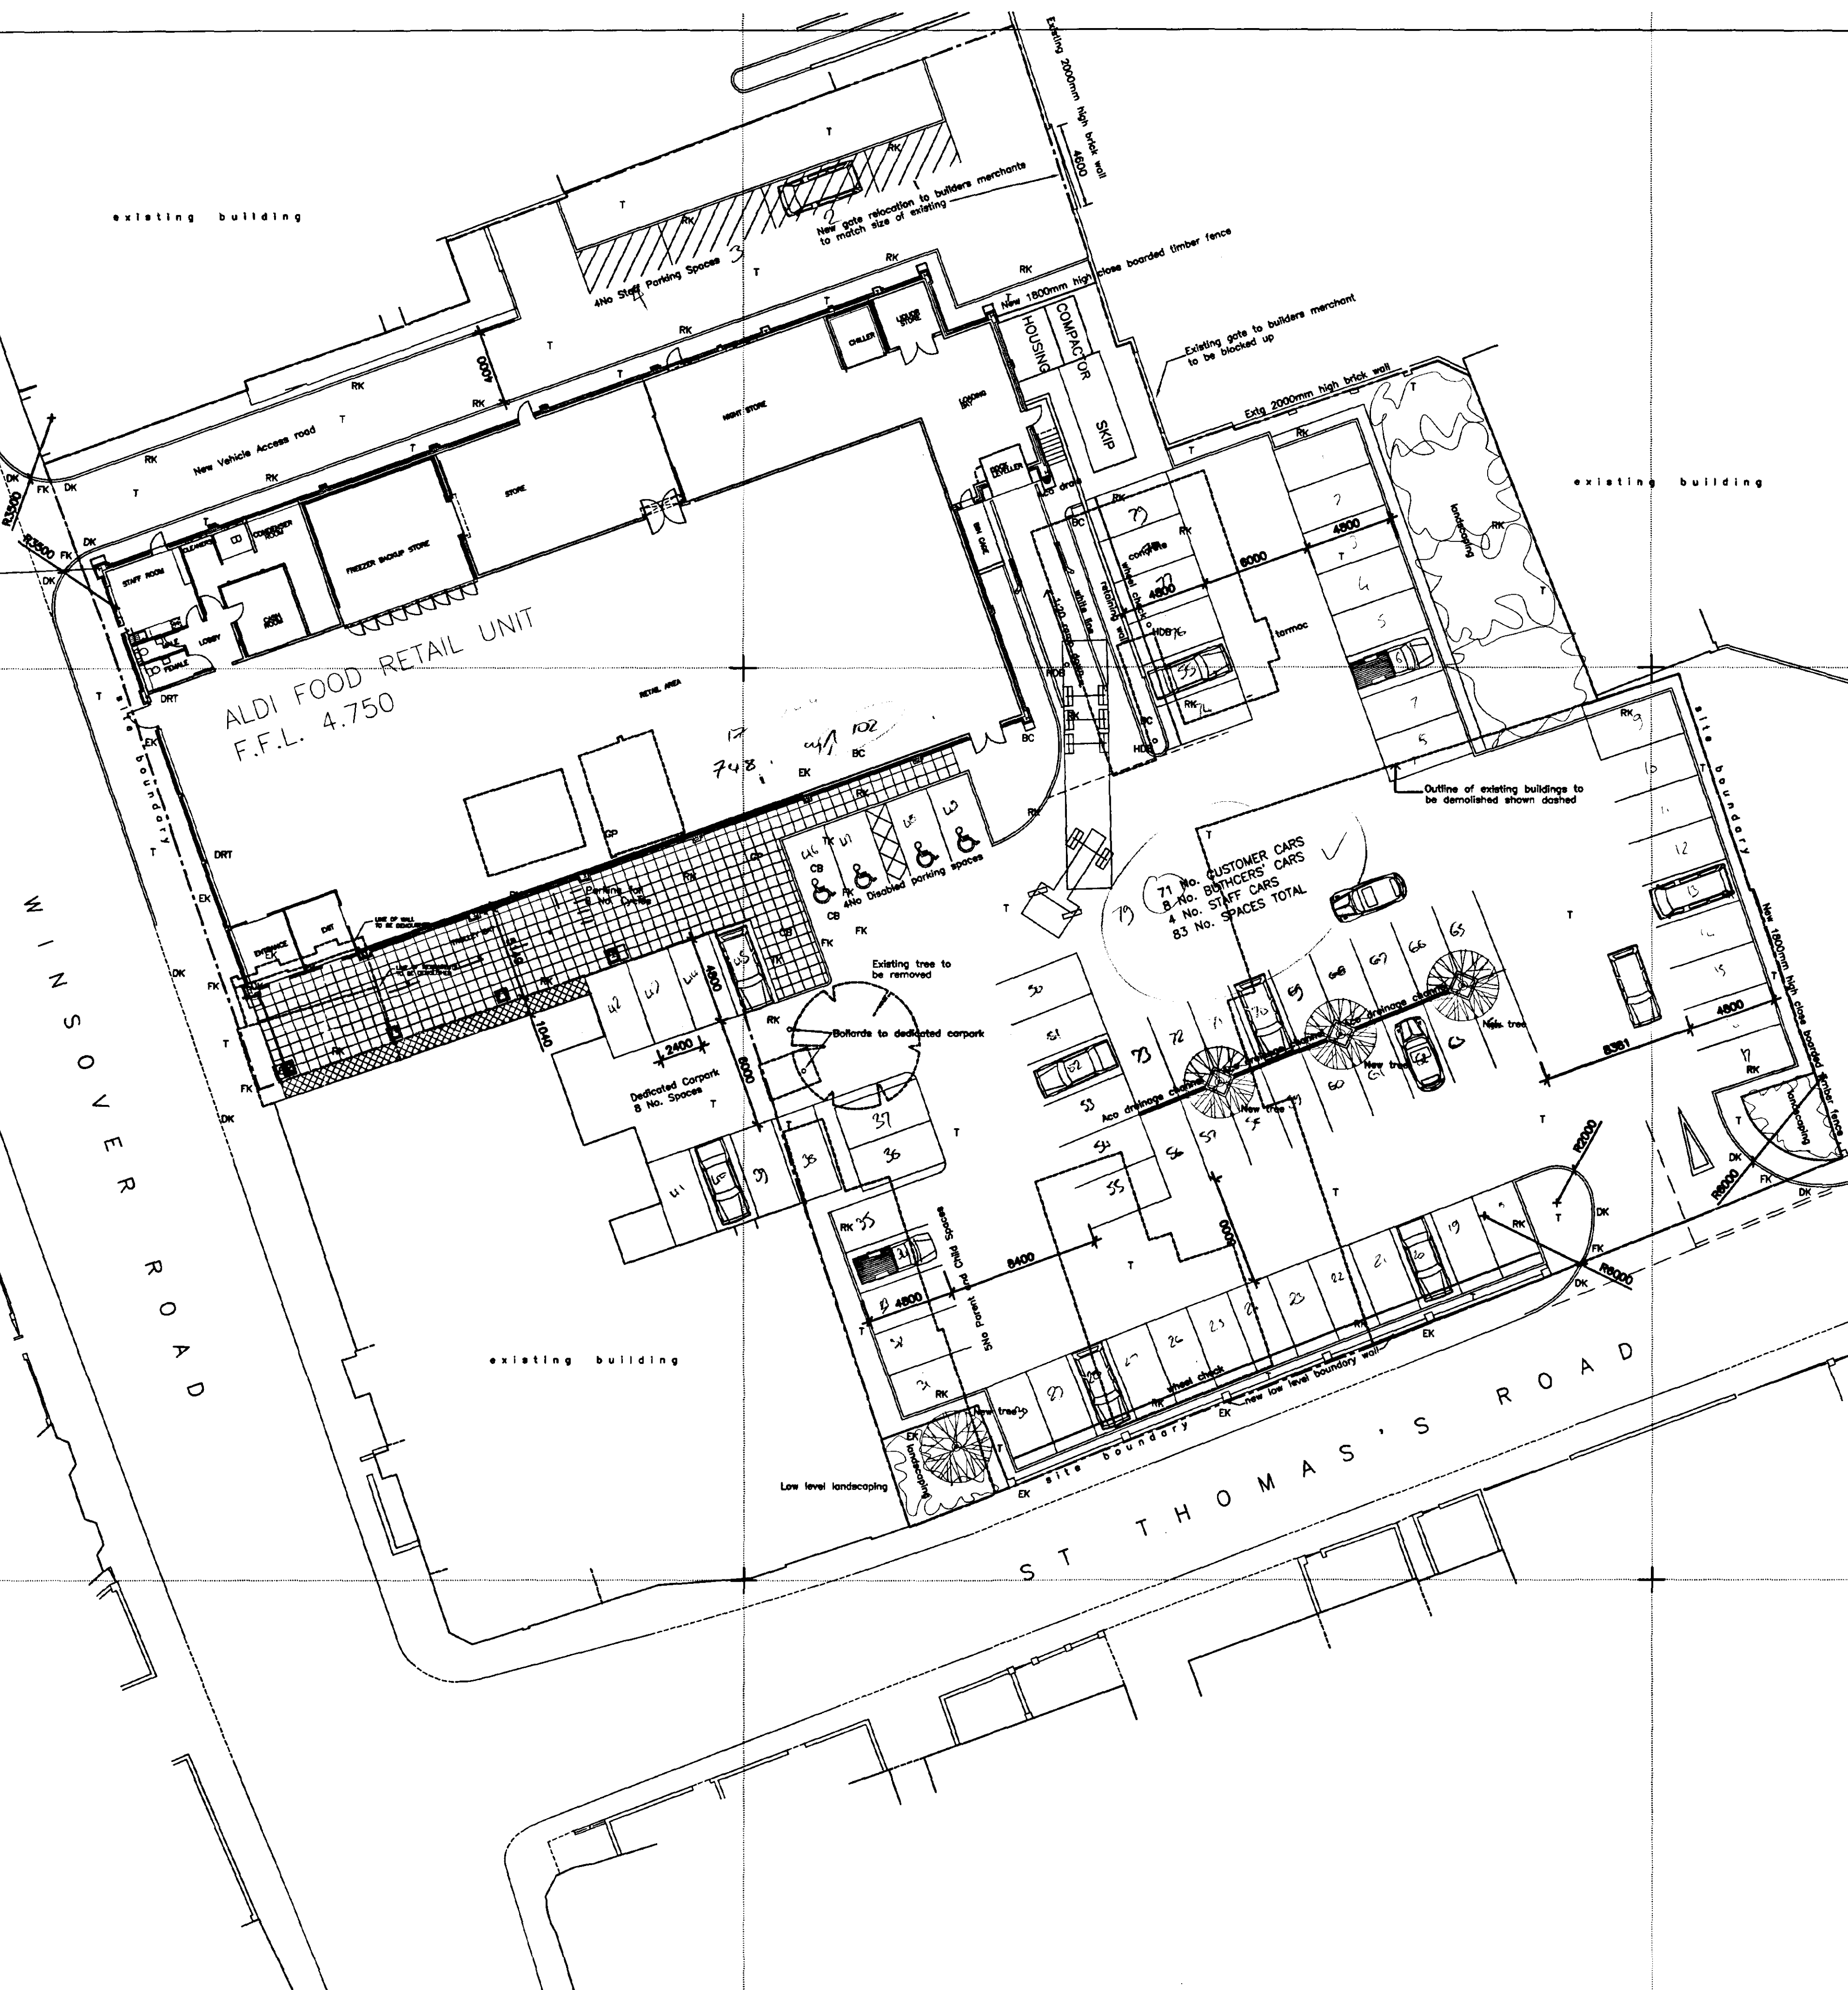

REV E LANDSCAPING, WALL & NOTES ADDED ddb 15.10.99
REV D LOADING RAMP AND CAR PARKING ALTERED ddb 14.10.99



PROPOSED FOODSTORE
WINSOVER ROAD
SPALDING

Drawing Title
SITE LAYOUT

Job No	Drawing No	Revision
4614	104	E
Date	Scale	Drawn
03.02.99	1:200	JDA

CAD File Reference
C5:\PROJECT\4614\4614-104E

4 BASSETT COURT
NEWPORT PAGNELL MK16 0JN
Tel. (01908) 211577
Fax. (01908) 211722
Email: admin@harrispartnership.com

Offices also at:
Manchester
Wakefield

THE
HARRIS
PARTNERSHIP


ARCHITECTS

PROJECT MANAGERS • INTERIOR DESIGNERS

SOUTH HOLLAND BC
HOUSING & PLANNING
18 OCT 1999
Ref: 016/99

This drawing is copyright and may not be reproduced in whole or in part without written authority.
Do not scale this drawing.


Detail 'X' Feature Brickwork

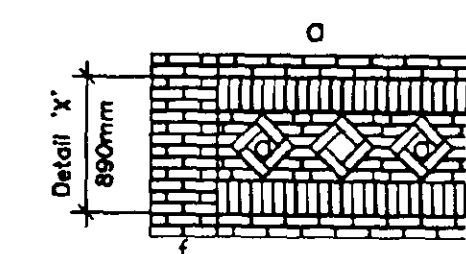


- a S.W. Fascade stained dark brown
- b Brown brick soldier course
- c Red brick decorative panel
- d Brown Dennis Ruabon tile infill
- e Red brickwork
- f Red brickwork to columns

External Finishes


- Walls** Ibatock Pinhoe Westbrick natural red facing bricks generally, with Ibatock Pinhoe Westbrick natural dark brown brickwork soldier course.
- Roof** Marley Modern Smooth Grey concrete interlocking roof tiles.
- Windows** Brown polyester powder coated aluminium (RAL 8019)
- Sectional Overhead Door** PVF 2 coated steel (RAL 8019)
- Steel Escape Doors** All painted brown (RAL 8019)
- Shopfronts** Brown Polyester Powder Coated Aluminium (RAL 8019)
- Entrance** As Shopfronts
- Gable, cladding, soffits, bargeboards and fascia** Stained one coat Cetol HLS and three coats Cetol Filler 7, Colour 048 by Sikken's Akro Coatings Plc
- Louvers** Polyester powder coated aluminium
- Handrails** Galvanised mild steel
- Security Shutters** Paint Finish (RAL 8019)

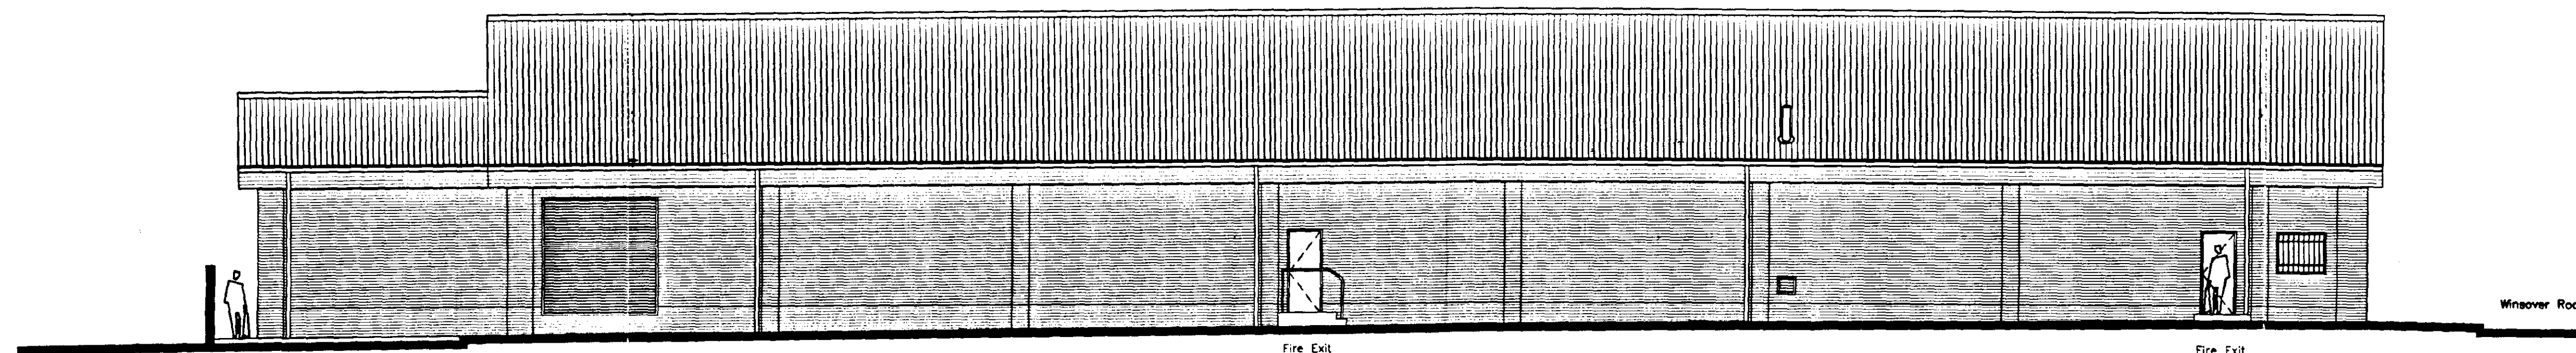


NORTH ELEVATION

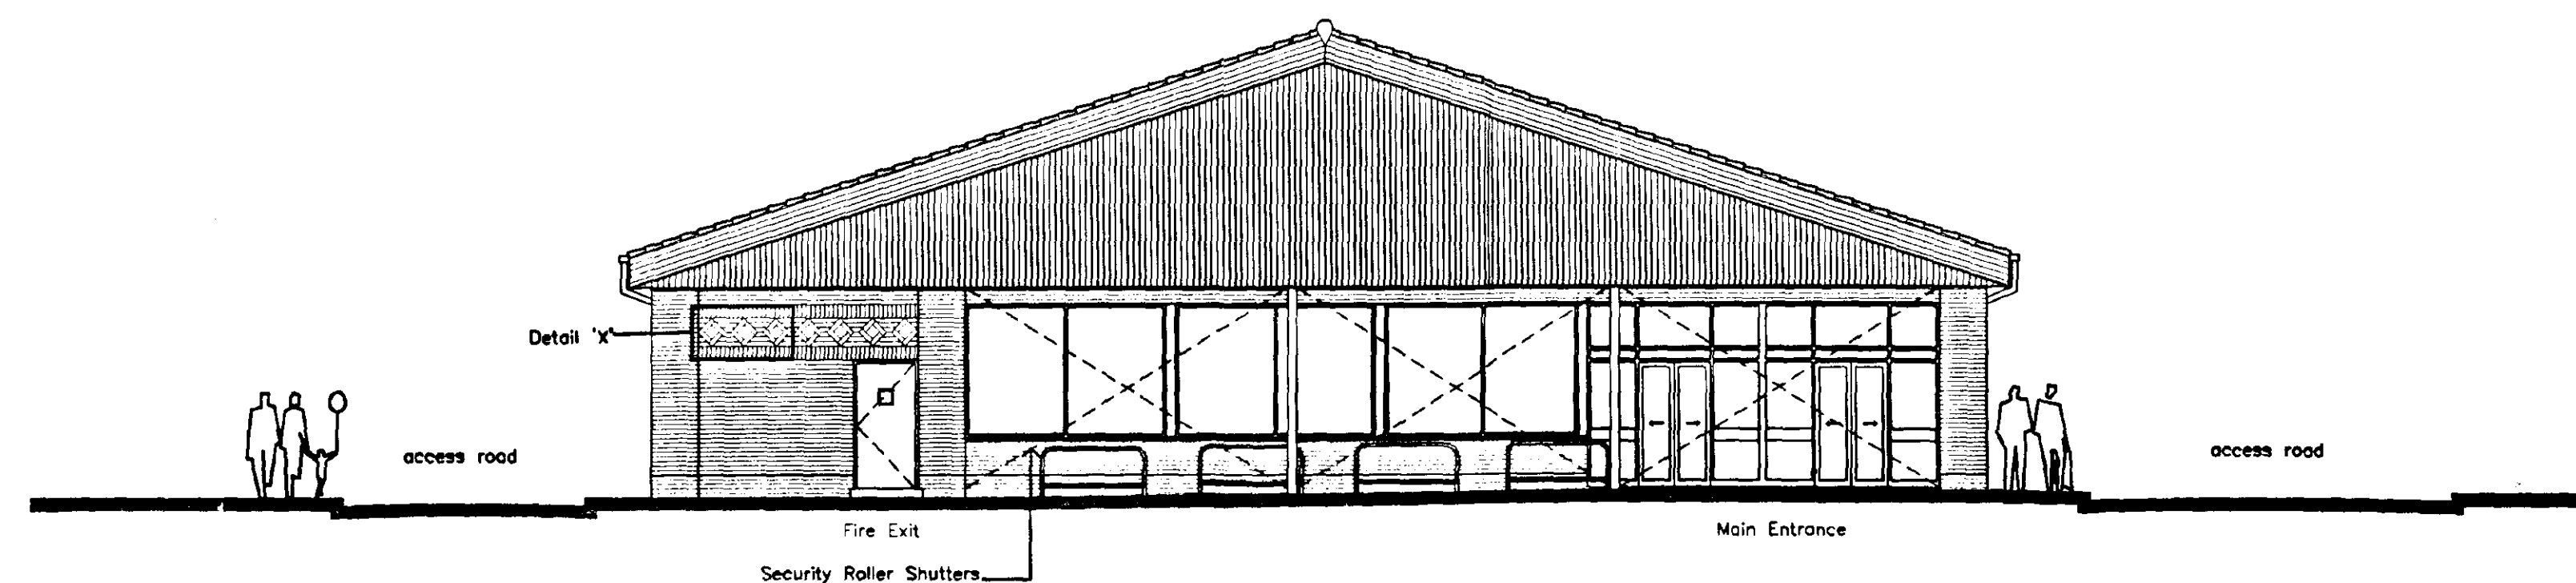

WEST ELEVATION
(FACING WINSOVER ROAD)

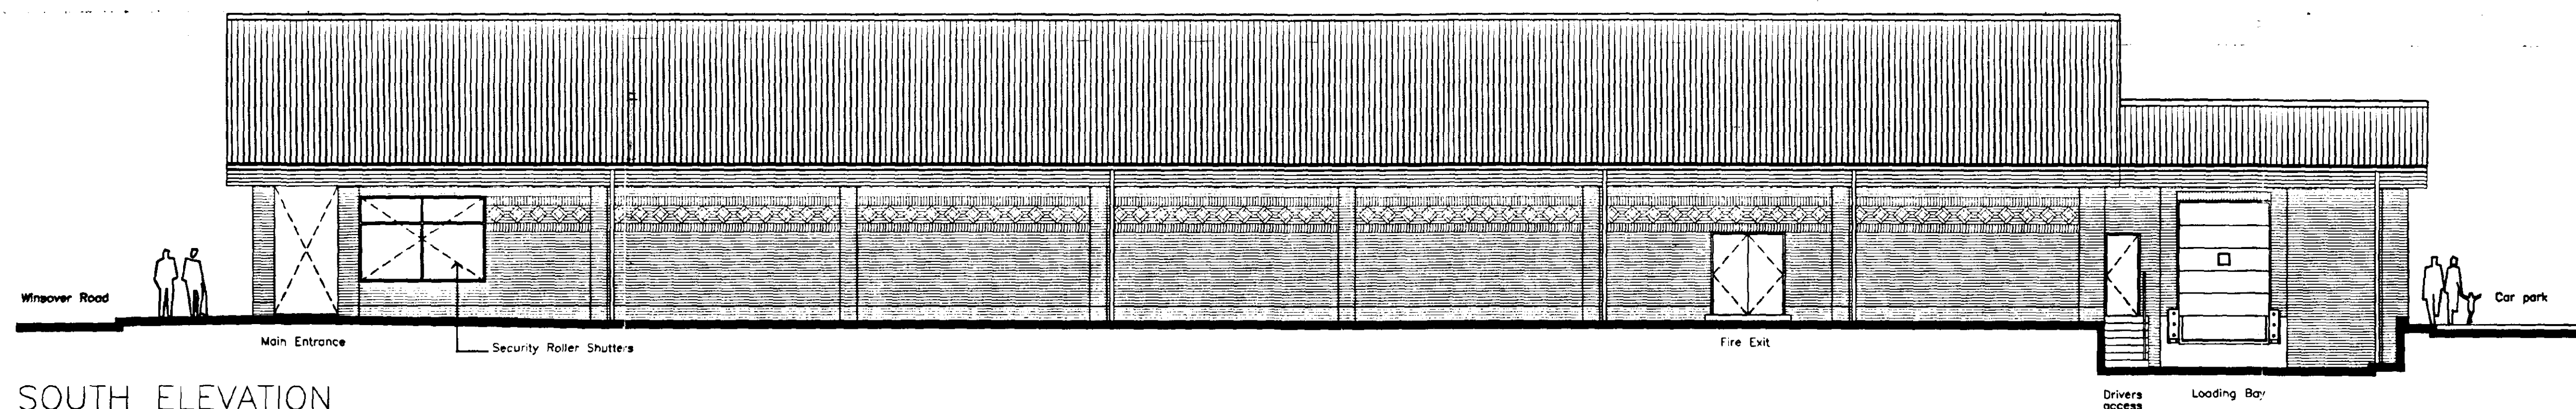

SOUTH ELEVATION

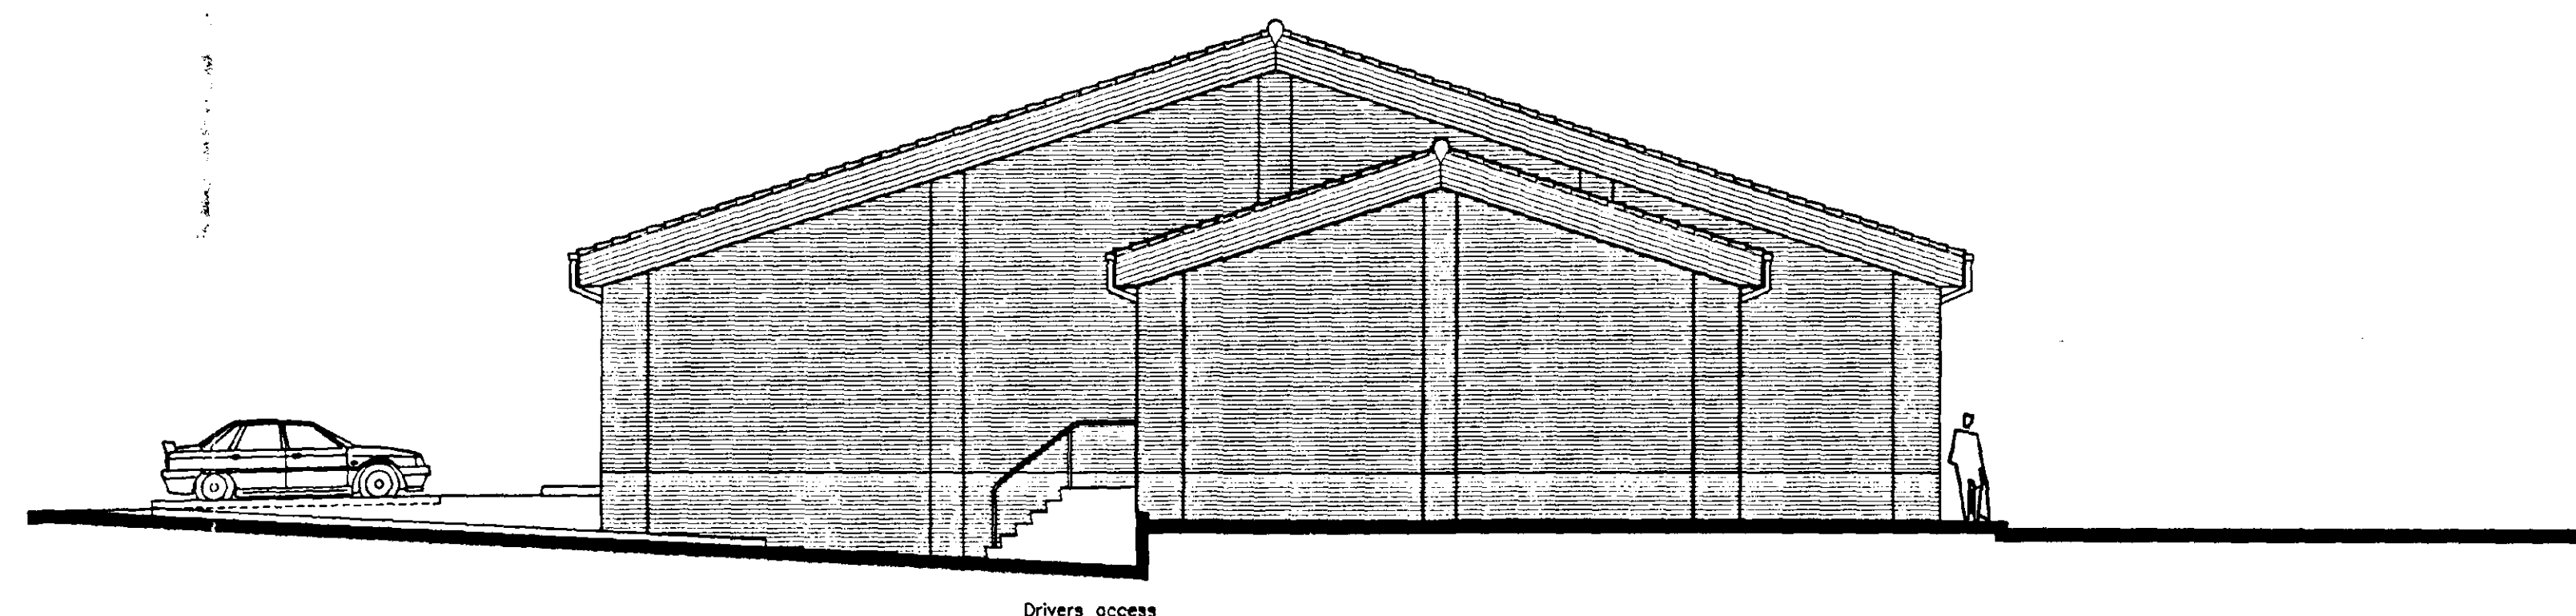

EAST ELEVATION - LOADING BAY

Project Location

ALDI FOODSTORE
WINSOVER ROAD
SPALDING

JOHN M HARRIS DESIGN PARTNERSHIP 4 BASSETT COURT NEWPORT PAGNELL MK16 0JN BUCKS TEL 01908 211577 FAX 01908 211722 AND 24 ST. JOHN'S NORTH WARKFIELD, LE19 3QA WEST YORKS. TEL 01924 281800 FAX 01924 280272	ARCHITECTS PROJECT MANAGERS	Job No 4614 Org No 05 Drawn JDA Date 9/3/99 Scale 1:100	
	Checked By:		
	Drawing ELEVATIONS		
	AutoCAD File Ref C5:\PROJECT\4614\4614-05A-.DWG		
	Stores Ltd		