



Extg east elevation

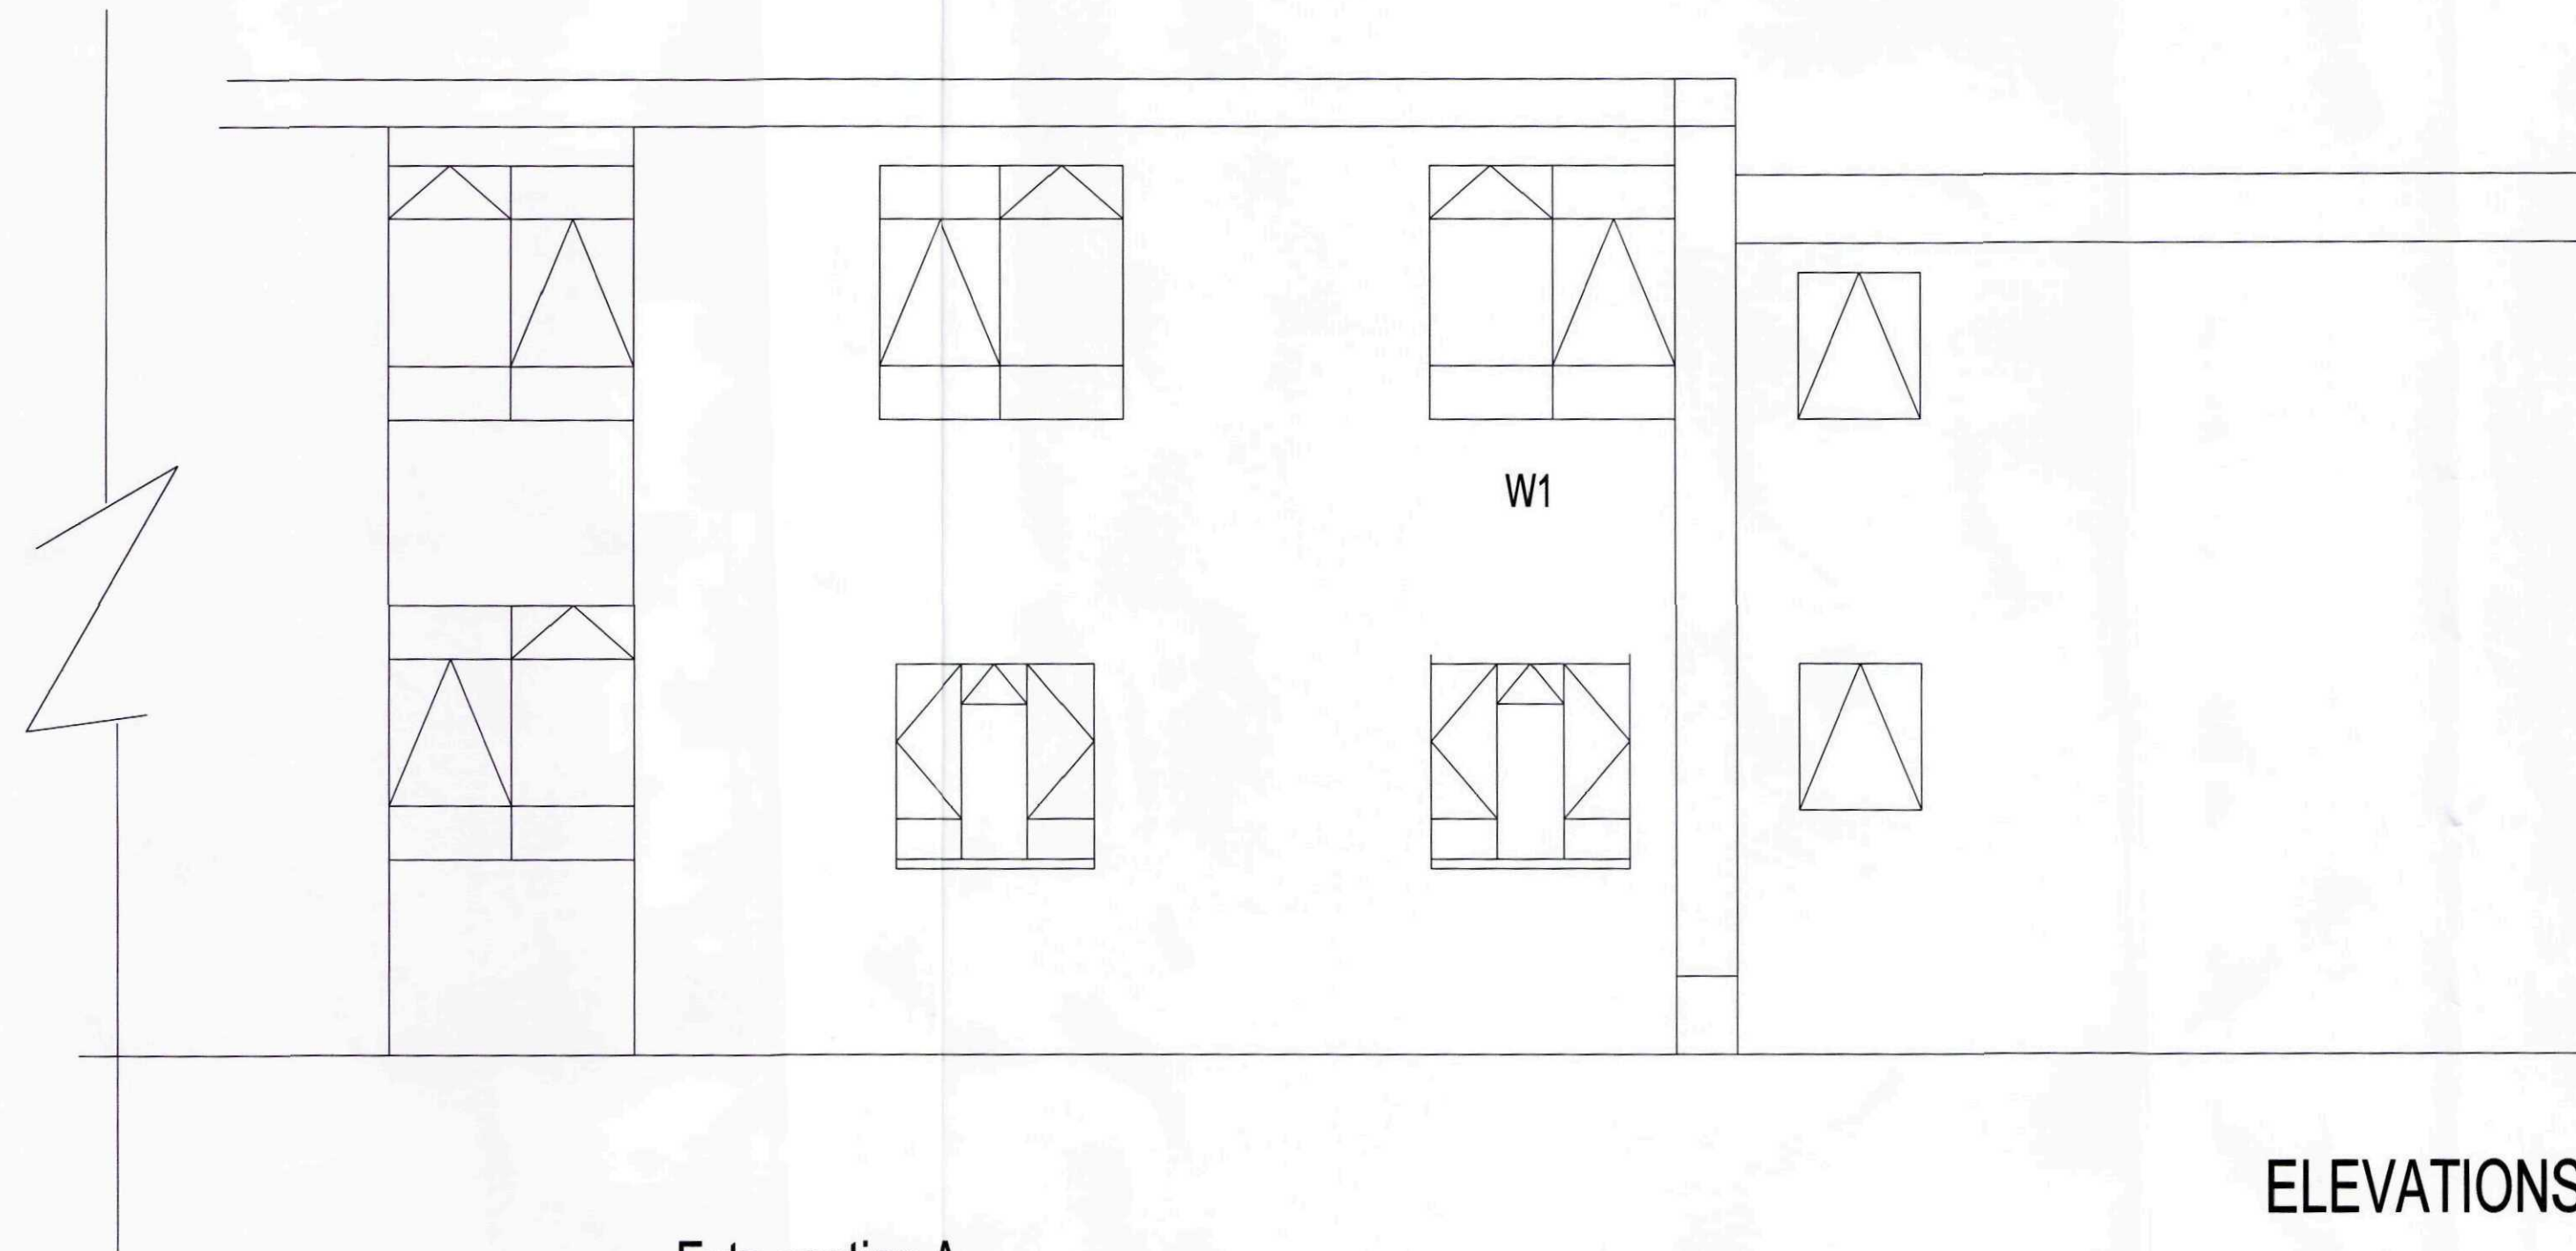


Proposed east elevation

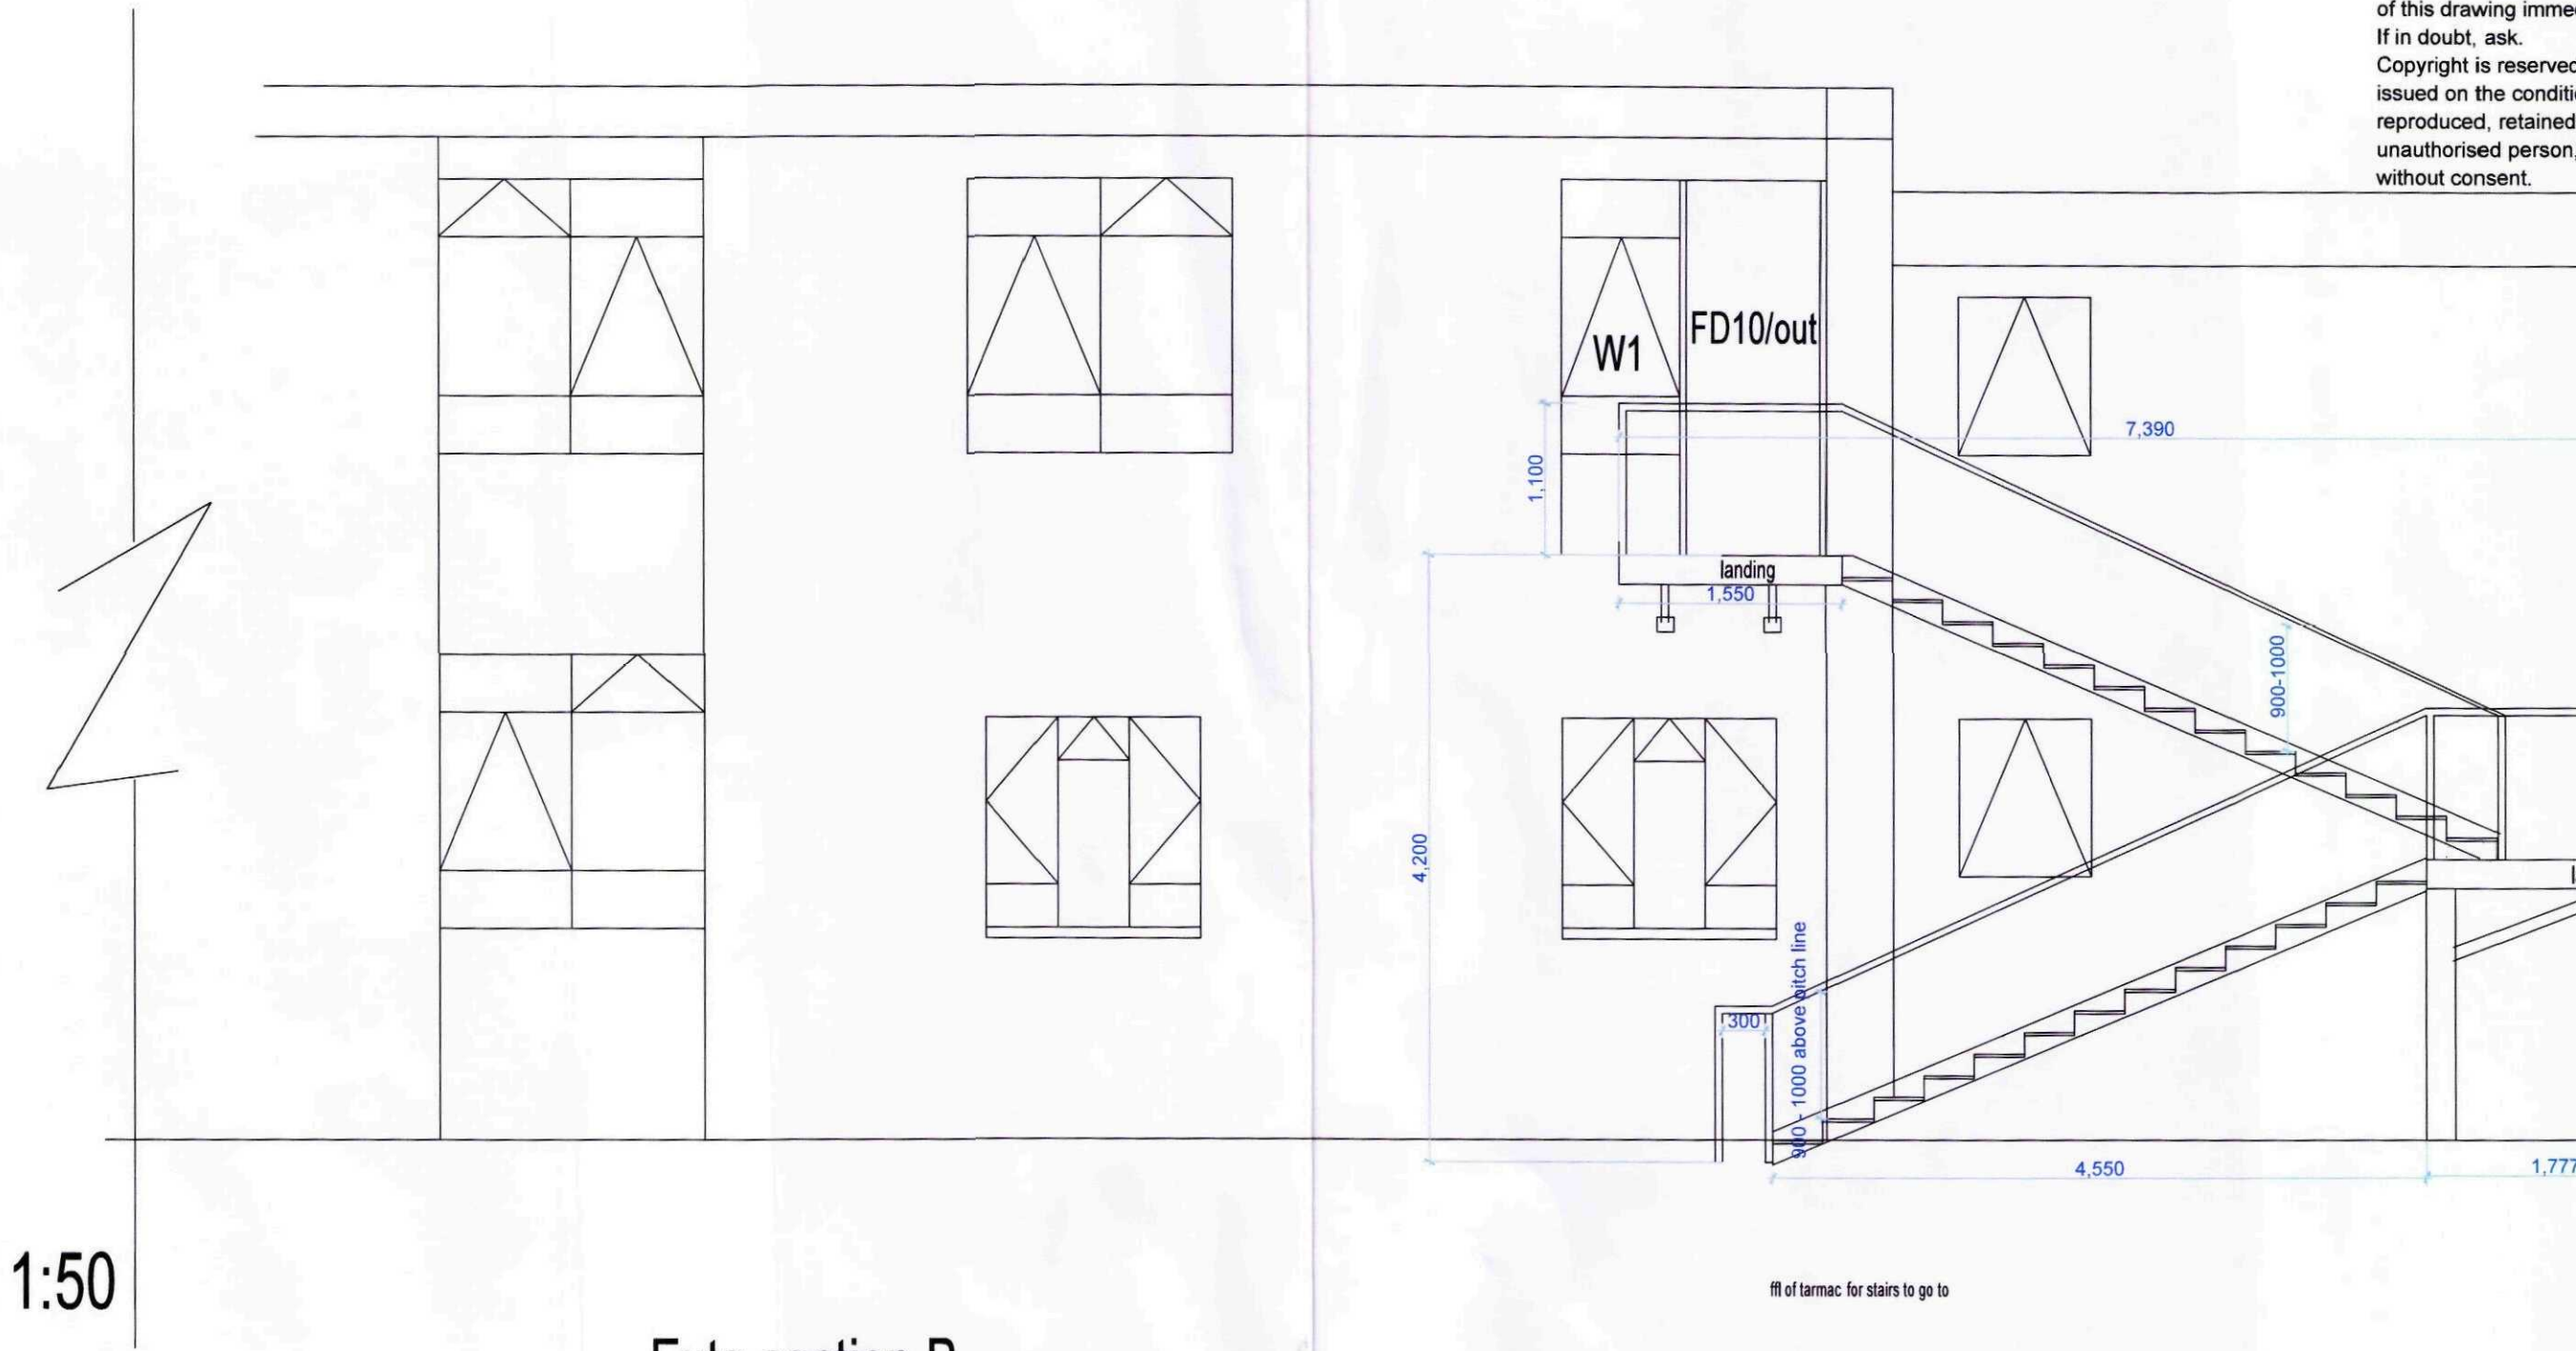


All Dimensions and Levels are in millimetres unless otherwise stated.
Only Figure Dimensions where necessary.
Do not scale this drawing.
Any discrepancies between dimensions and notes shall prevail.
If in doubt, ask.
Copyright is reserved in this drawing.
No part of this drawing may be reproduced, stored in a retrieval system, or transmitted in any form or by any means, electronic, mechanical, photocopying, recording, or by any information storage and retrieval system, without the prior written permission of the author.

ELEVATIONS SCALE 1:50


Extg section A

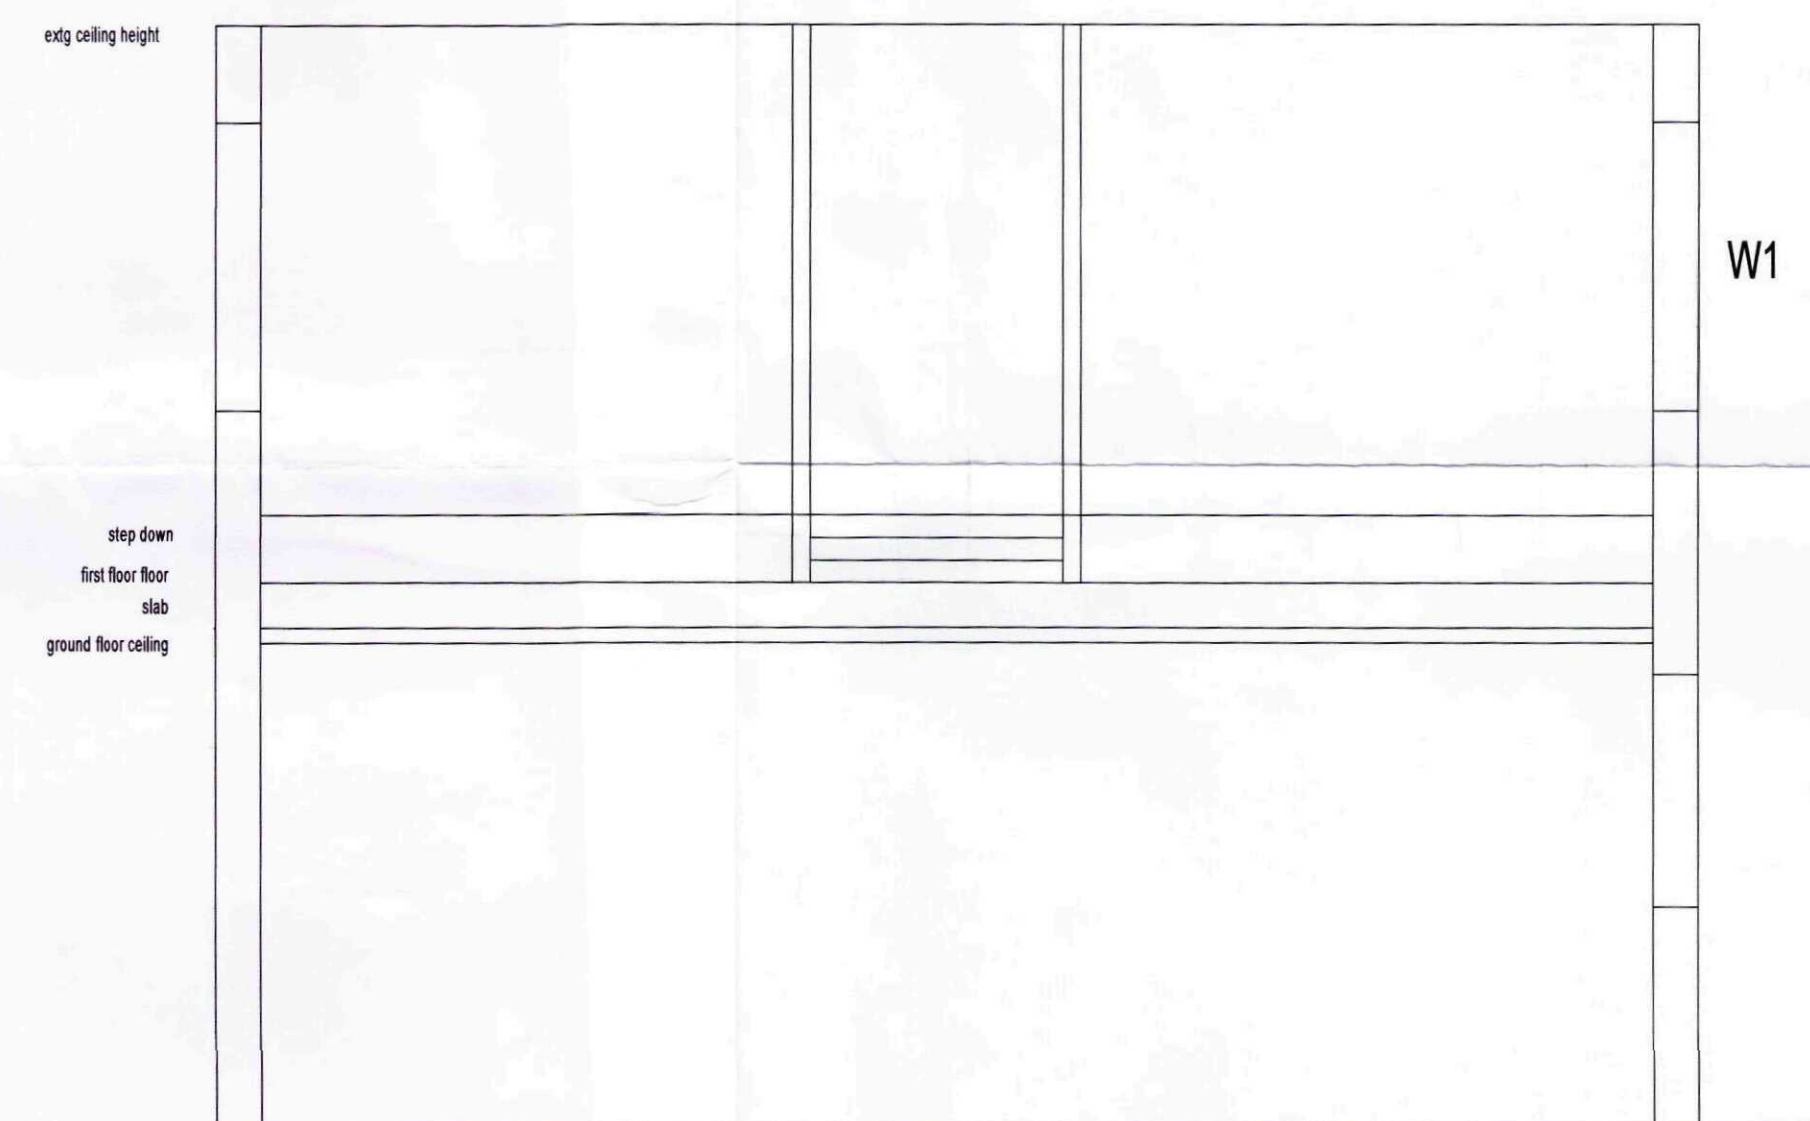


Extg section B

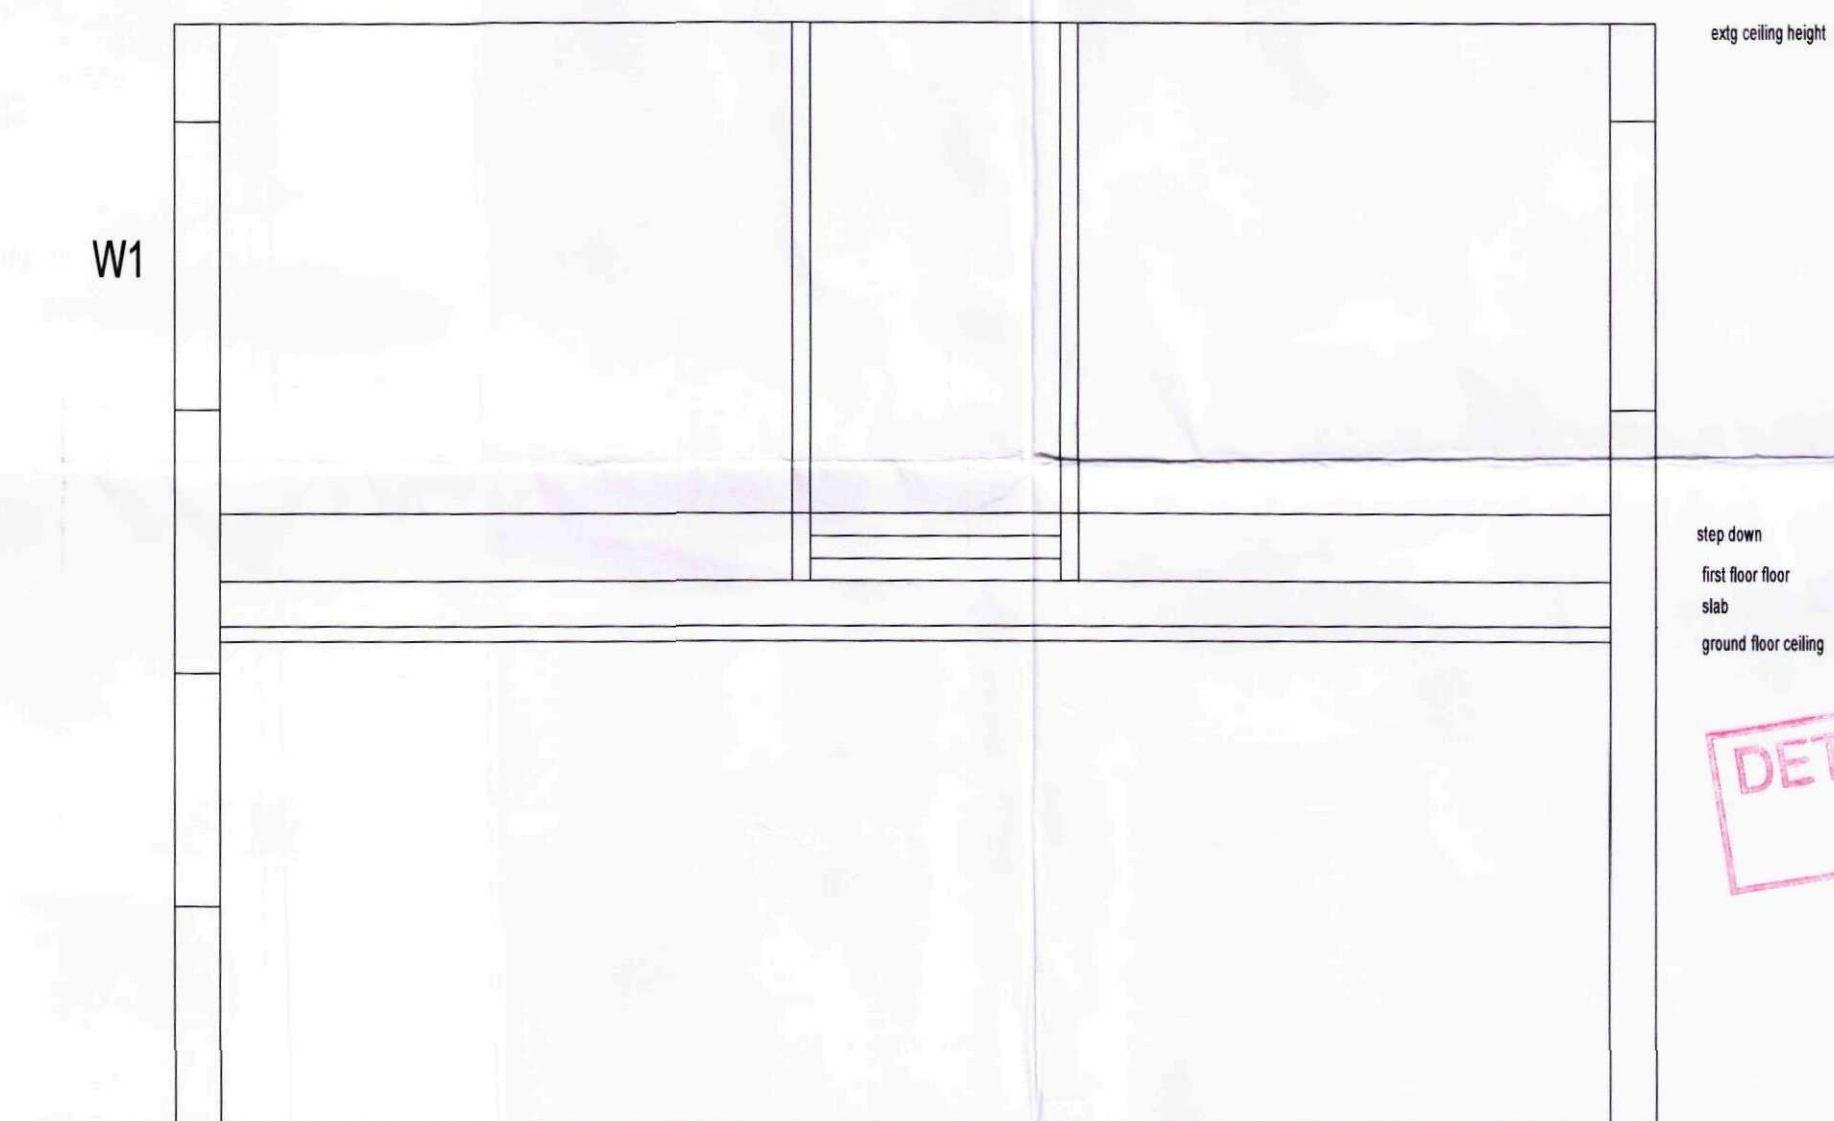

Proposed section A

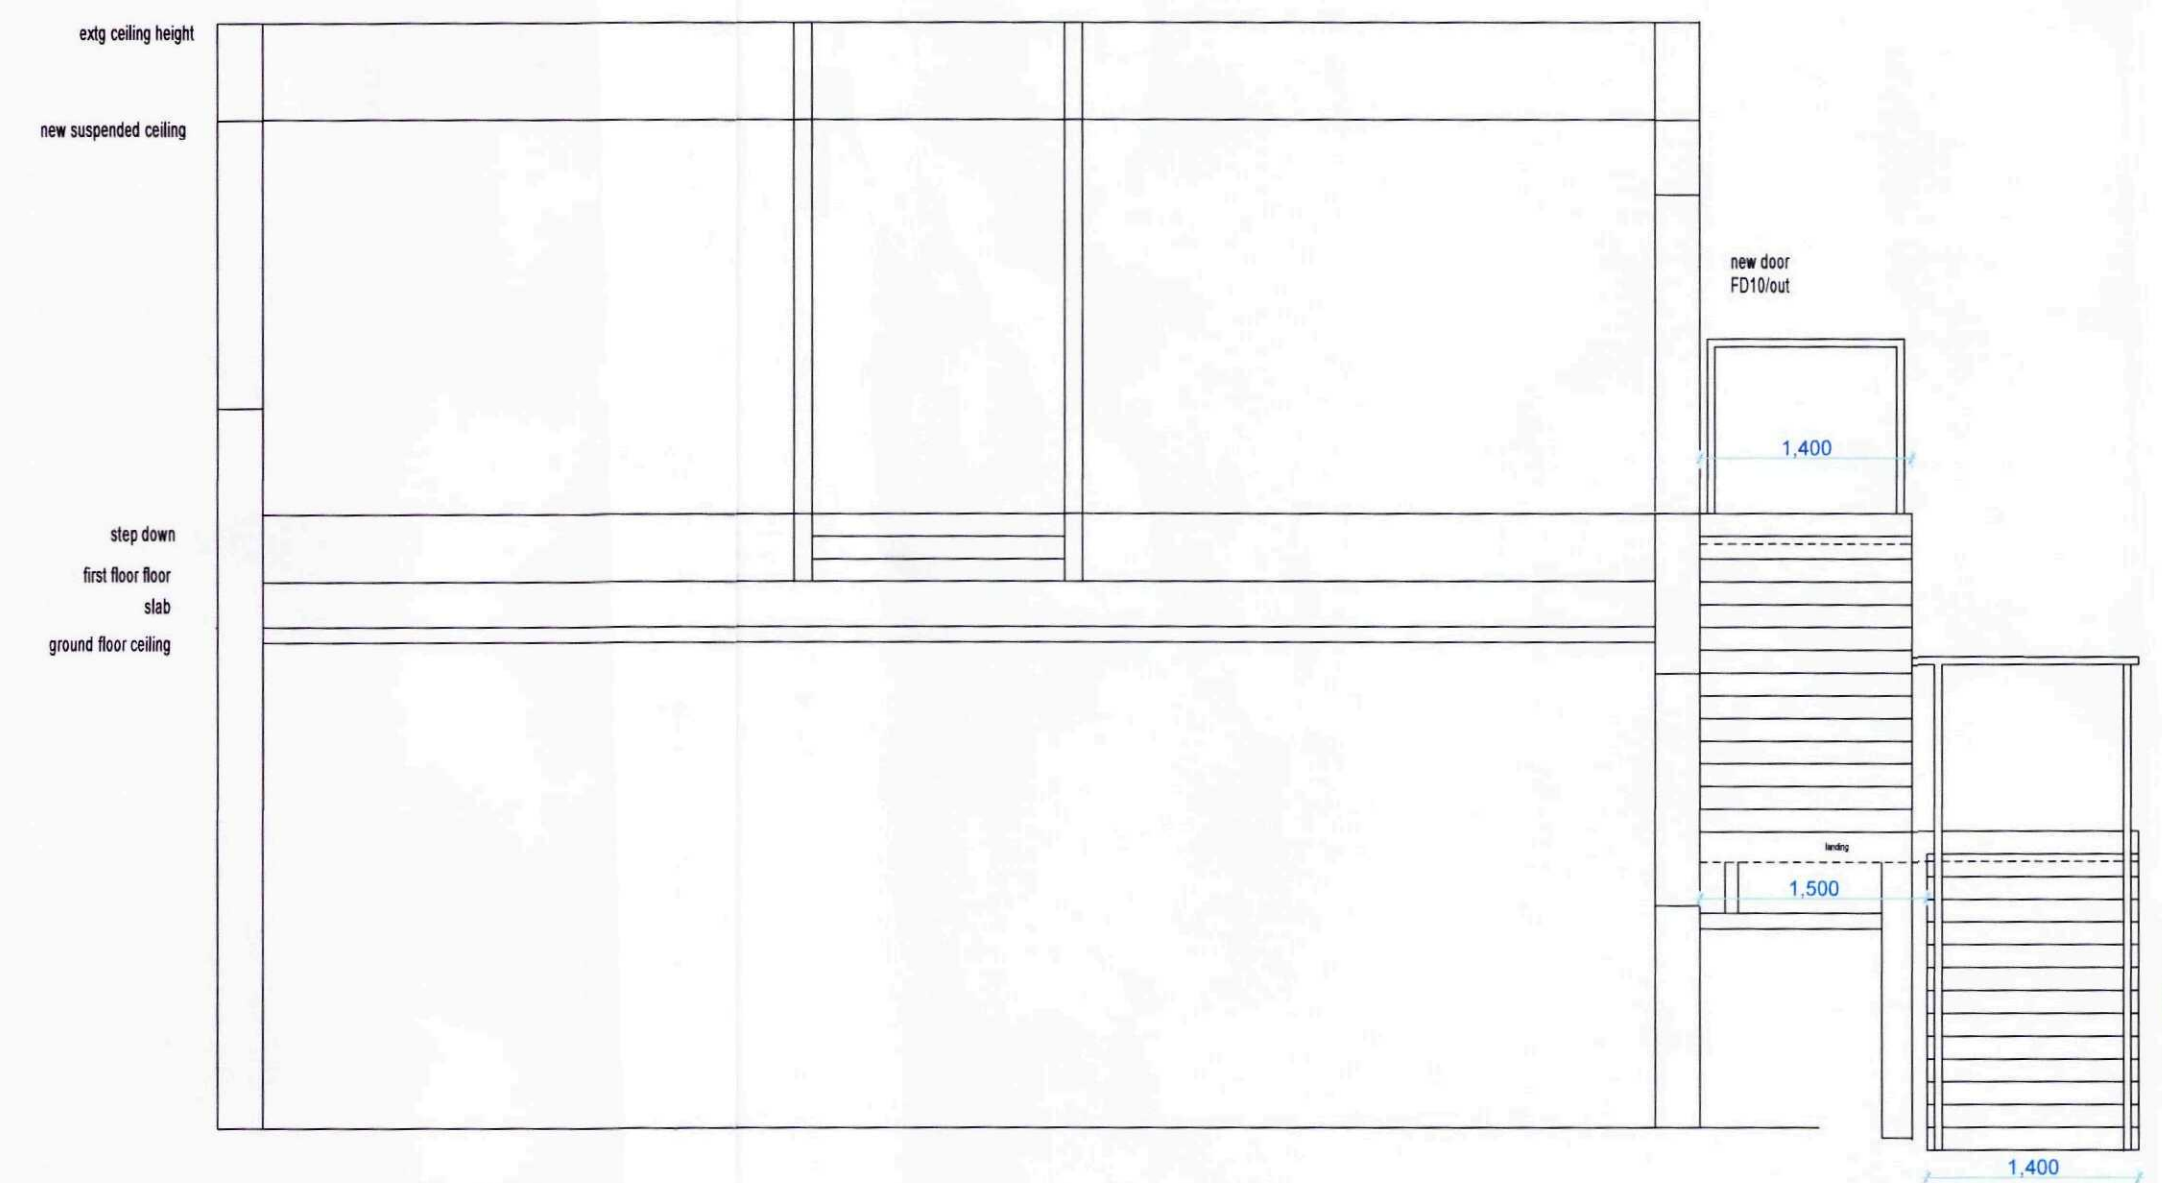

Proposed section B

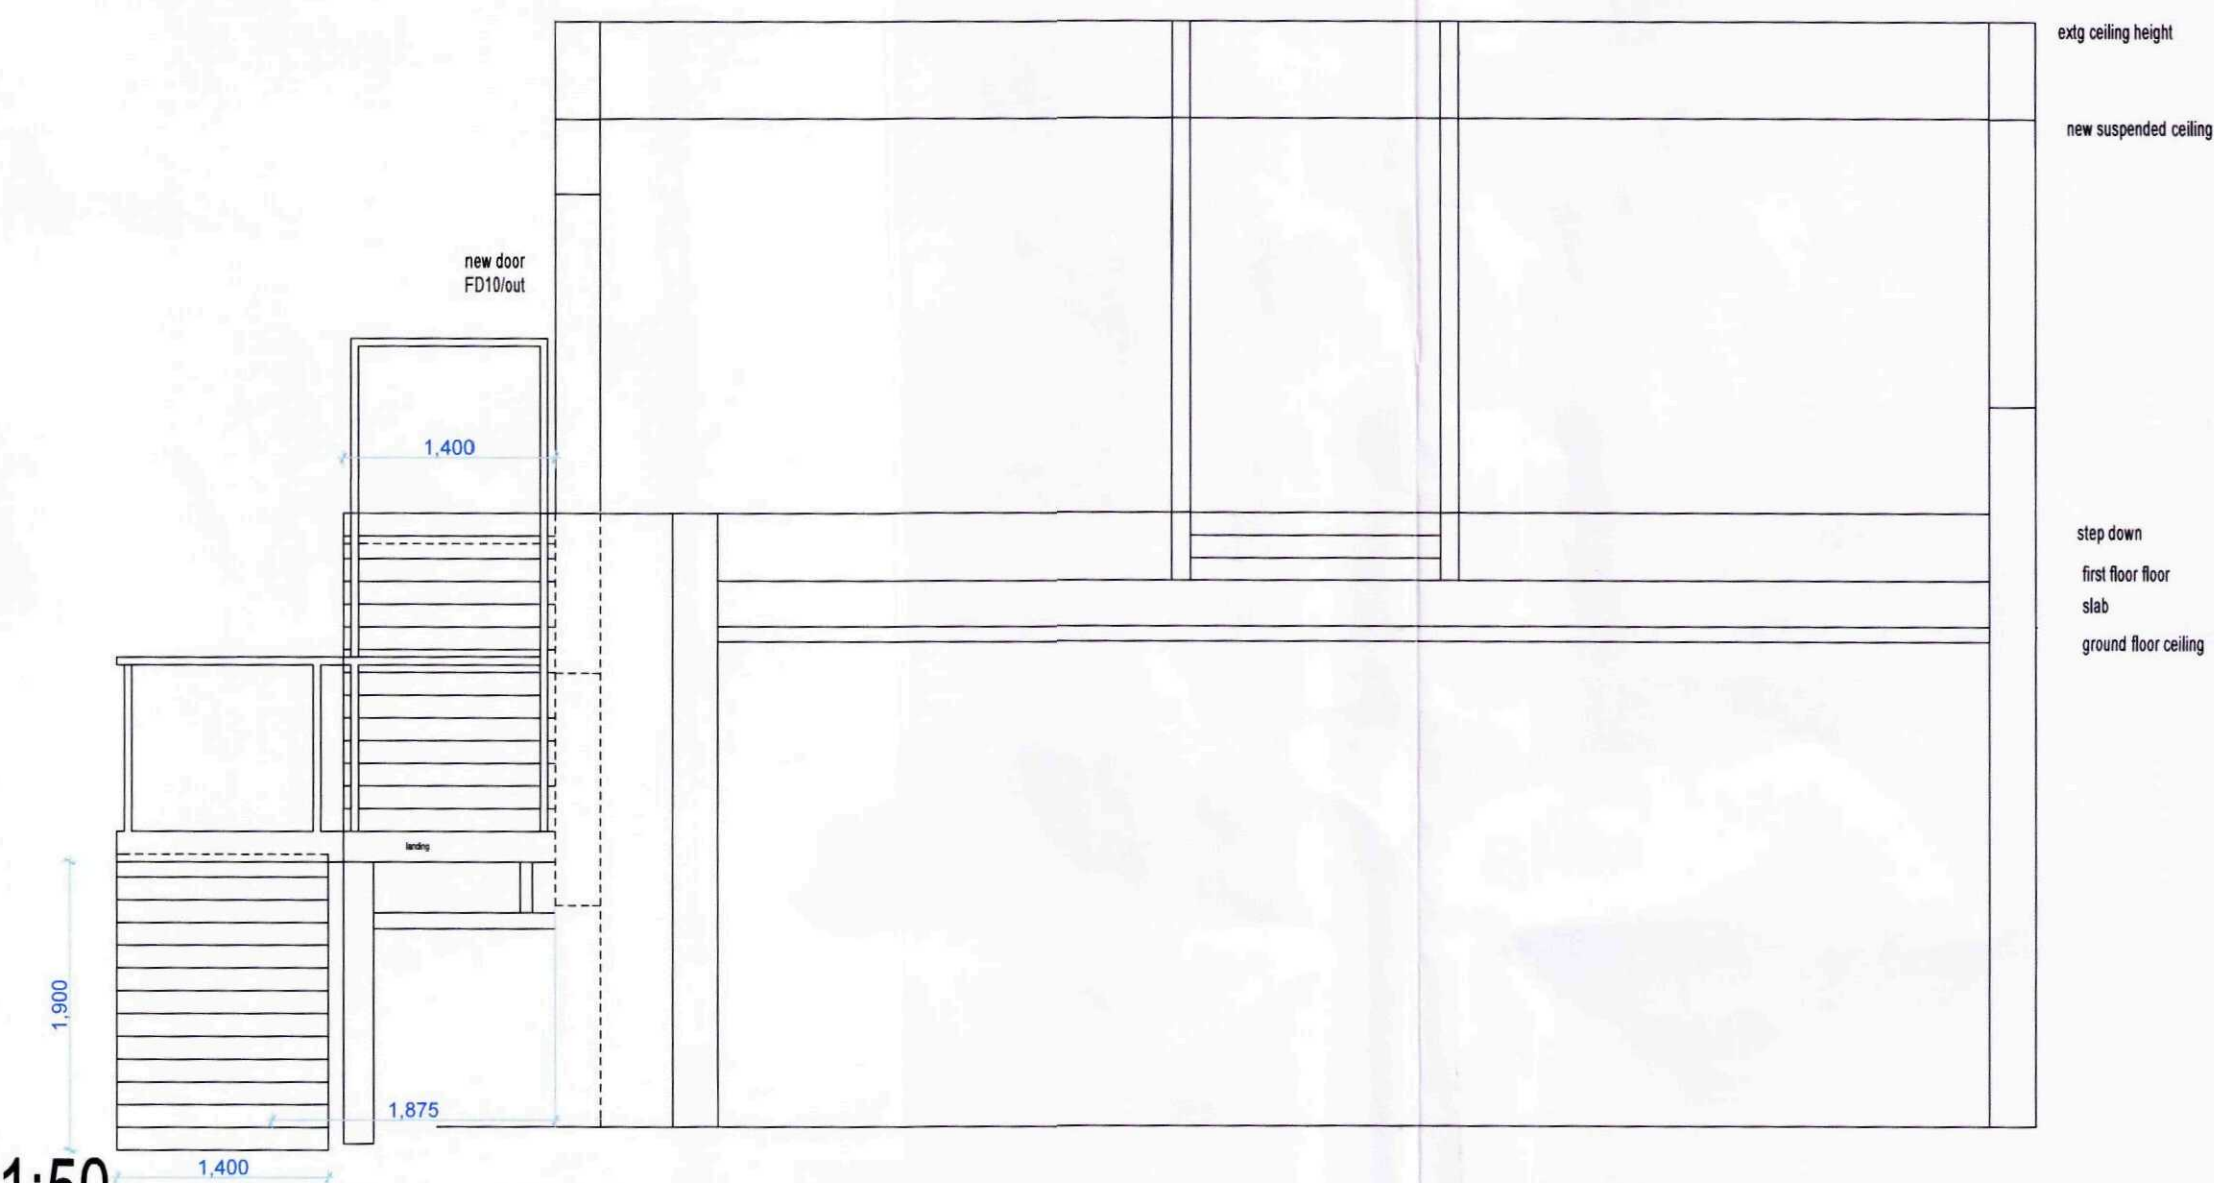

SECTIONS - SCALE 1:50

SHDC
Planning & Development
- 5 MAR 2016
Ref: 0162

DETERMINED PLAN

This copy has been made by or with the authority of the Lincolnshire County Council pursuant to the provisions of the Copyright, Designs and Patents Act 1988 and the copyright in the original drawing is hereby acknowledged.

Rev. Date Description

mouche

Mill House • Brayford Wharf North • Lincoln
Tel: 01522 836836 • Fax: 01522 516050
www.hbs.uk.com

Client
Lincolnshire County Council

Project
Spalding The Vista - External Stairs

Drawing Title
Sections and Elevations

Drawn By
KES

Scale
As Indicated @ A1

Project No.
XT/038/MW1

Drawing No.
002P

Drawing Status
Planning