



E

LOCATION PLAN 1:1000

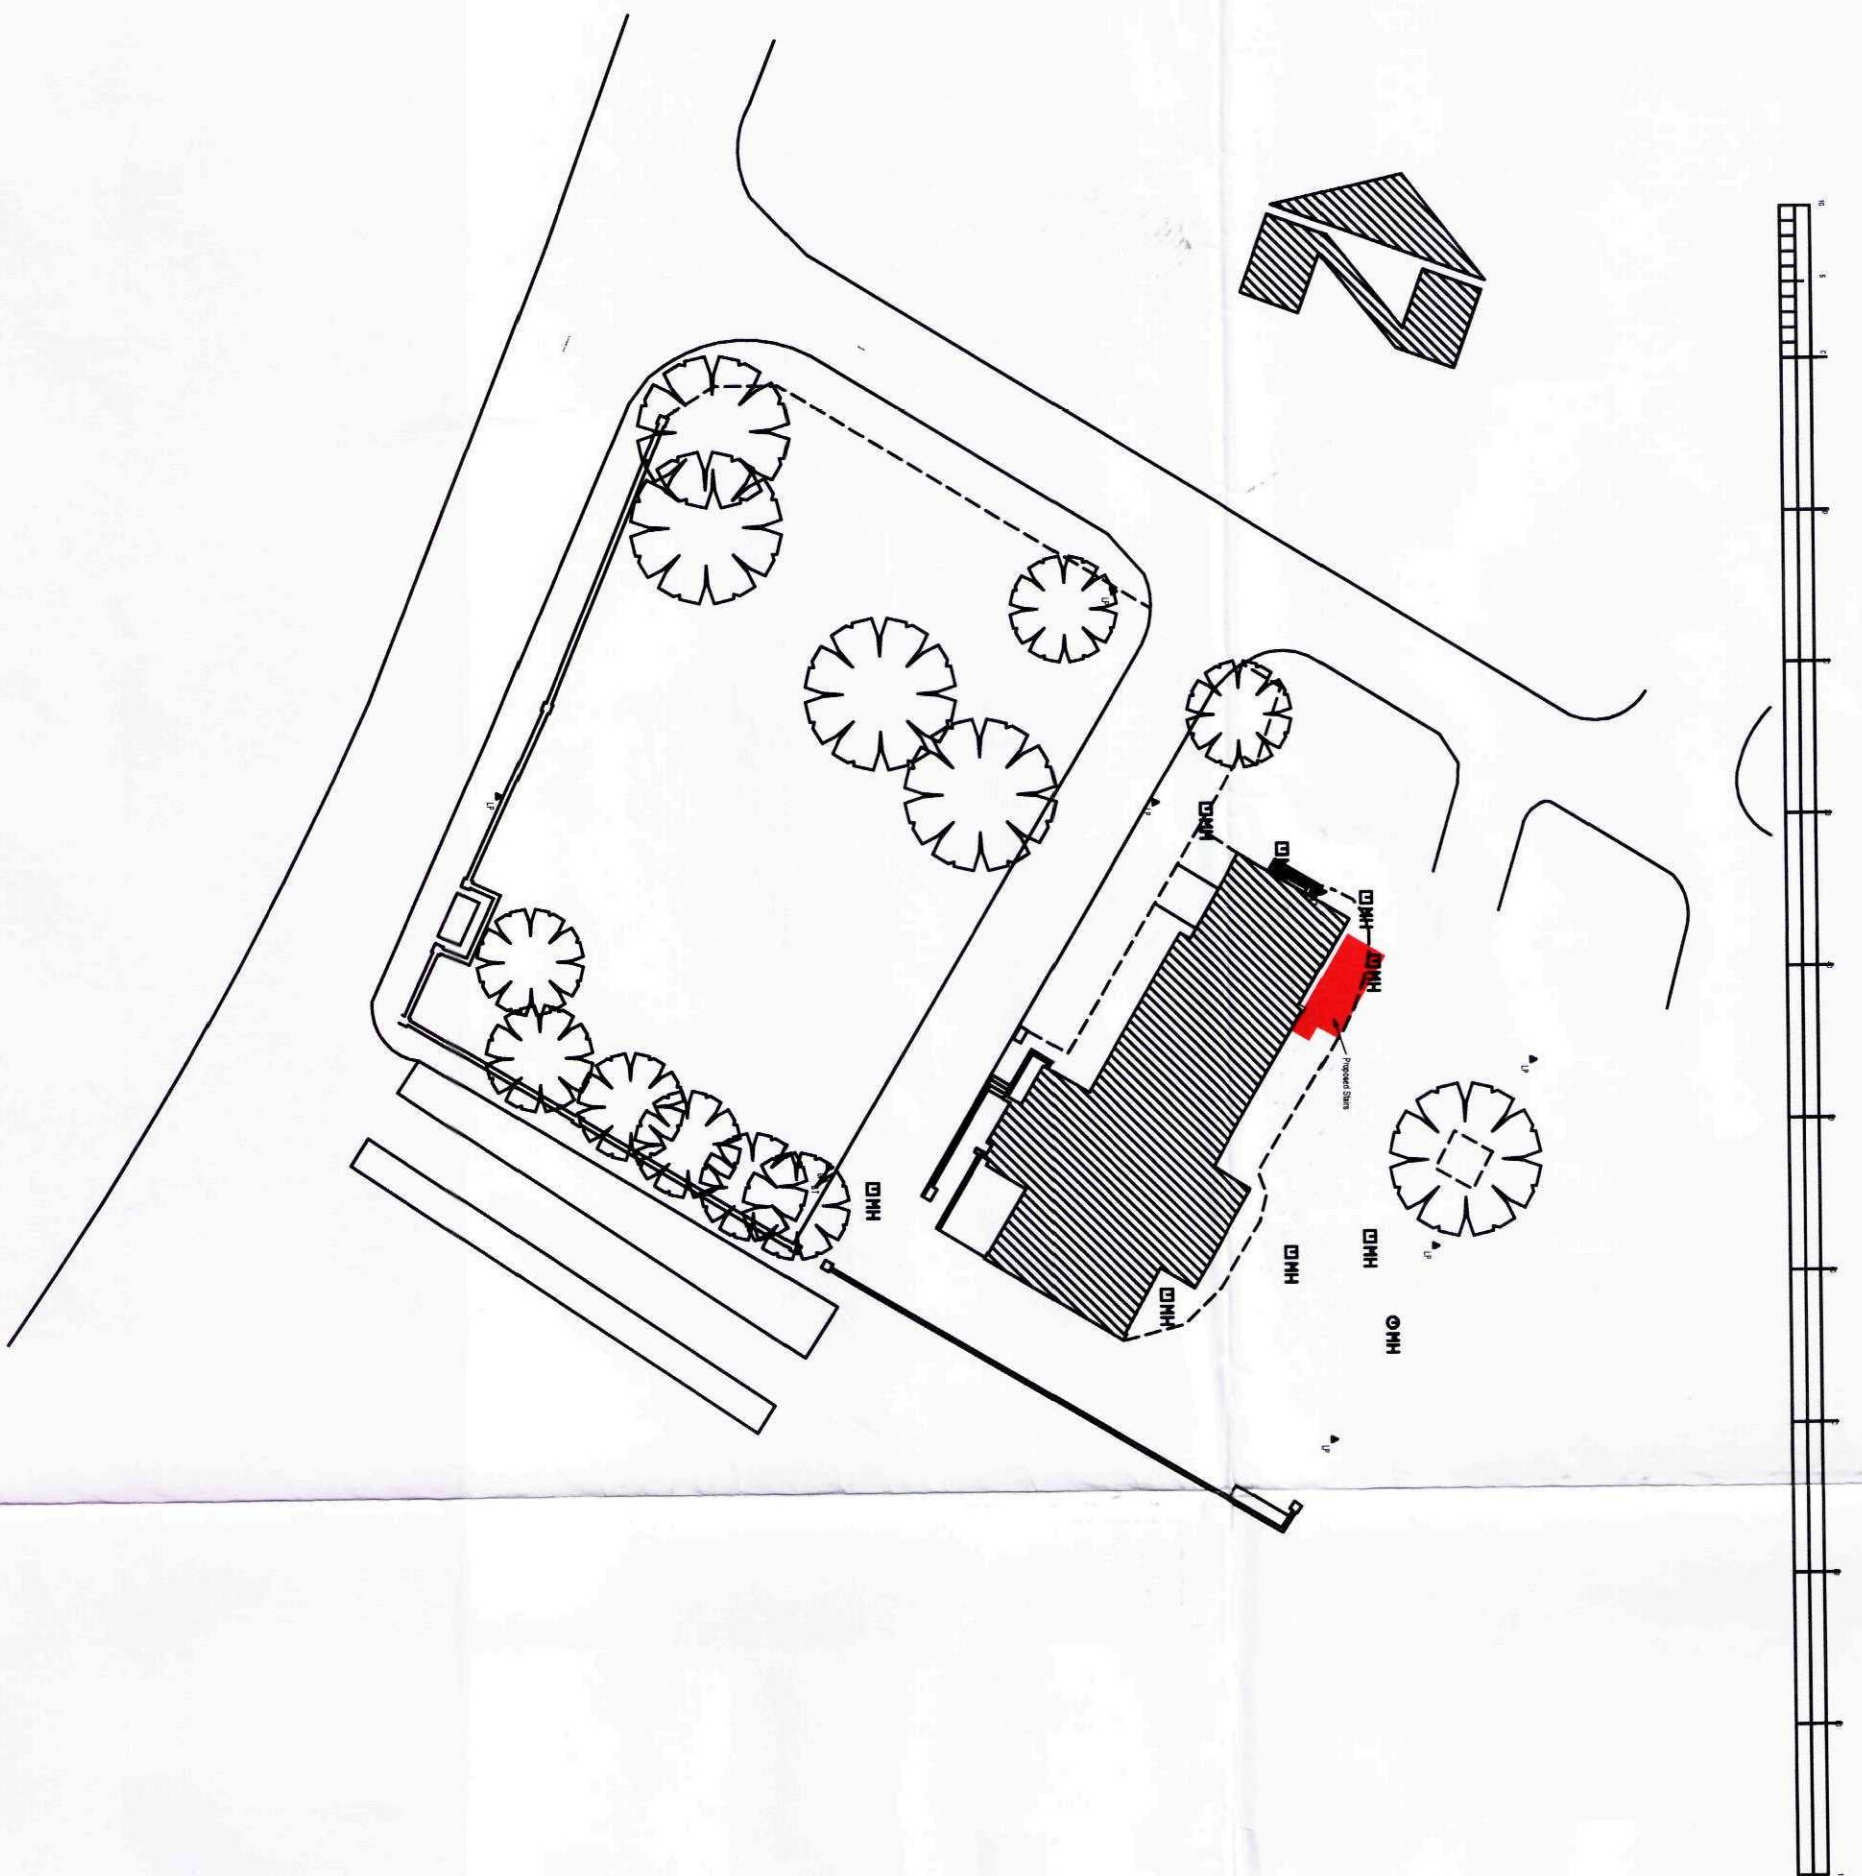

SITE PLAN - SCALE 1:500

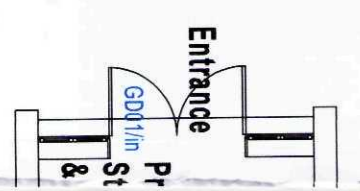

P

