




LOCATION PLAN scale 1-1250

EXISTING EXTERNAL WILET CONTAINING
 MALE - 1 NO 1200mm LONG URINAL STALL
 1 NO M.B.
 FEMALE 1 NO WC
 1 NO MP
 IN FEMALE TOILET 2 NO W.C.'S
 TO BE ADDED

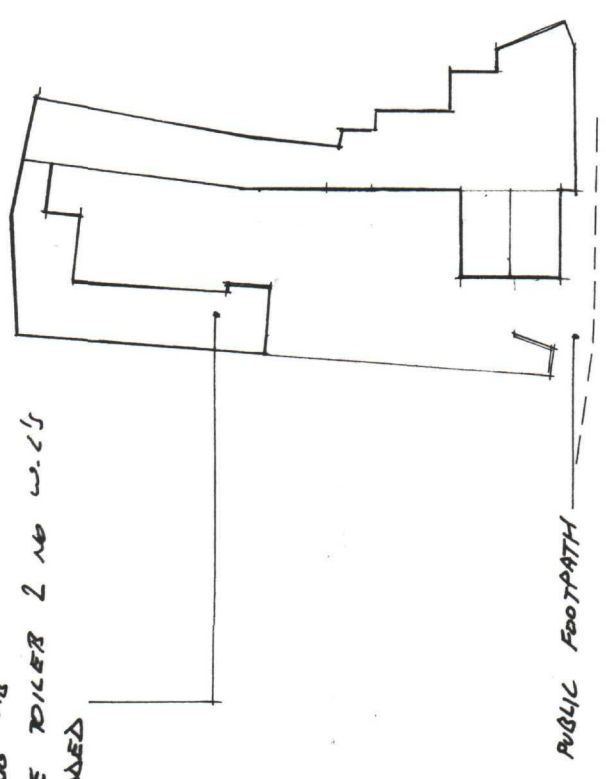

SITE PLAN scale 1-500

PODDINGTON

Architectural Design Consultants

44 Double Street, Spalding, Lincs. PE11 2AB
 Tel: 0775 761856 & 768296. Fax: 0775 710218

SOUTH HOLLAND DC
 HOUSING & PLANNING
 19 FEB 1999
 Ref: 062/99

**DETERMINED
 PLAN**

project PUNCHBOWL P.H. NEW ROAD, SPALDING. PROPOSED ALTERATIONS	
drawing SITE & LOCATION PLANS	scale AS SHOWN
drawing no. 2882-4	date JAN 99
drawn <i>[Signature]</i>	checked <i>[Signature]</i>

'A' 8-1-99 REMOVE MATCH & LEAD TO