

THESE PLANS MUST NOT BE ACTED UPON UNTIL THEY HAVE BEEN APPROVED IN ACCORDANCE WITH CLAUSE 1.4 & 1.21 (b) OF BUILDING REGULATIONS 2000 & ANY SUBSEQUENT AMENDMENTS. SHOULD THE OWNER OR CONTRACTOR COMMENCE WORK WITHOUT THE ABOVE APPROVALS, THEY DO SO AT THEIR OWN RISK.


CONTRACTOR TO CHECK ALL DIMENSIONS ON SITE, BEFORE COMMENCEMENT OF ANY WORKS. ANY ANOMOLIES MUST BE REPORTED. DO NOT SCALE FROM DRAWINGS, FIGURED DIMENSIONS ONLY TO BE USED

MATERIALS DWELLING:


BRICKWORK: FACING BRICK TO MATCH EXISTING
WINDOWS/DOORS: WHITE UPVC TO MATCH EXISTING
R/W GOODS: TRC
ROOFING: INTERLOCKING CONCRETE TILES TO MATCH

MATERIALS GARAGE:


BRICKWORK: AS PER DWELLING EXTENSION
DOOR: UP AND OVER GARAGE DOOR AS PER EXISTING
ROOF: FIBRE GLASS FLAT ROOFING SYSTEM
R/W GOODS: AS PER DWELLING EXTENSION

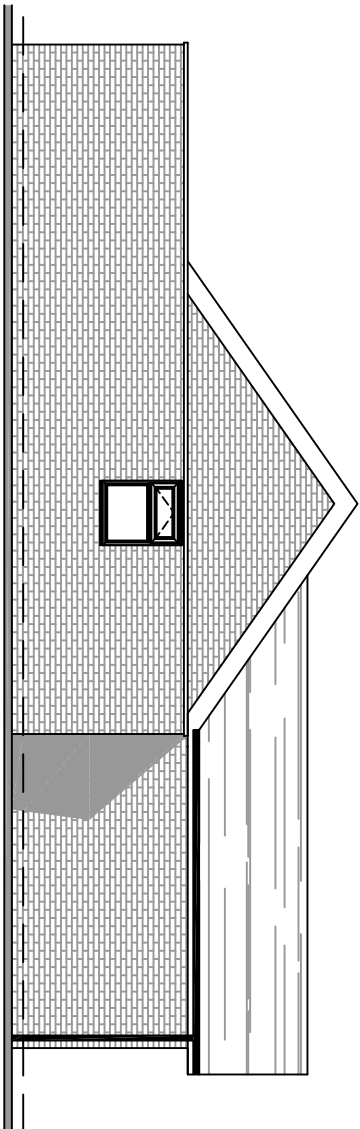


EXISTING LEFT SIDE ELEVATION - 1:100

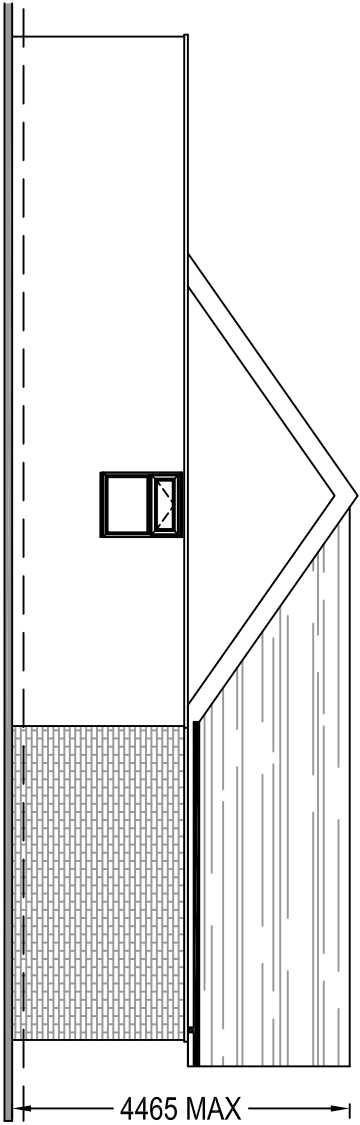


PROPOSED LEFT SIDE ELEVATION - 1:100

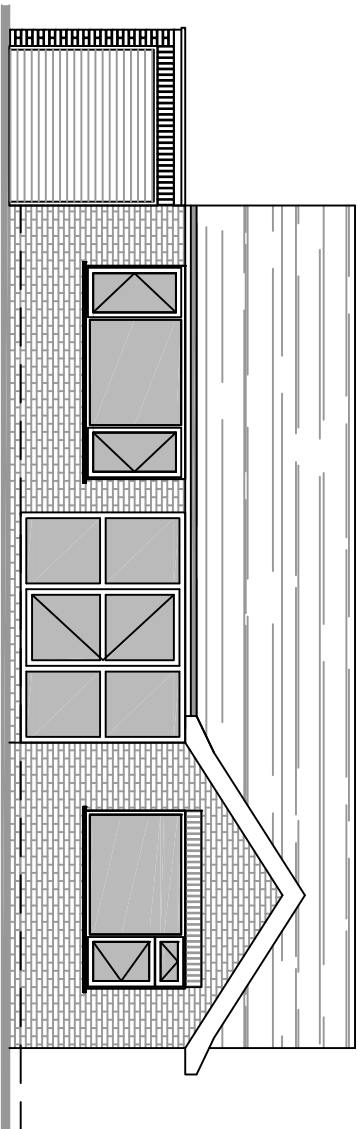


EXISTING FRONT ELEVATION - 1:100

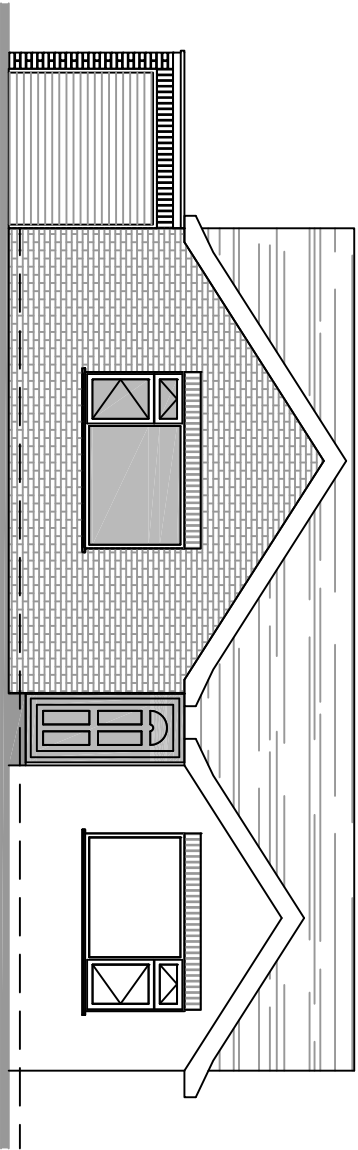

PROPOSED FRONT ELEVATION - 1:100

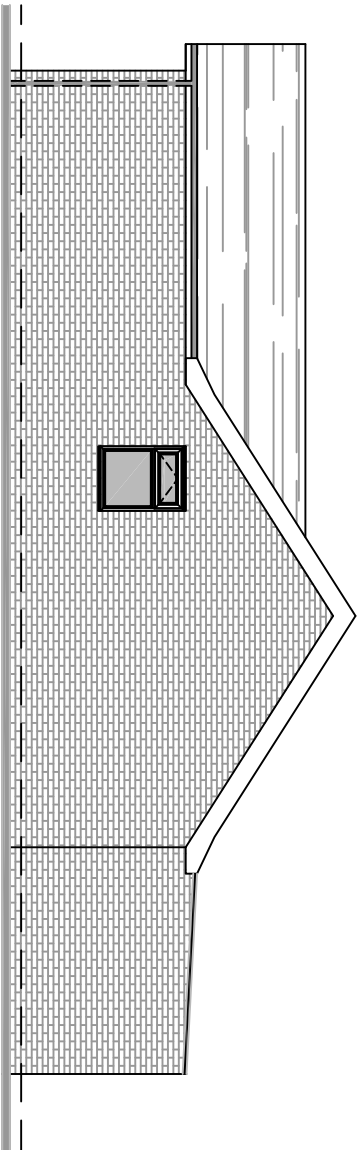

EXISTING RIGHT SIDE ELEVATION - 1:100

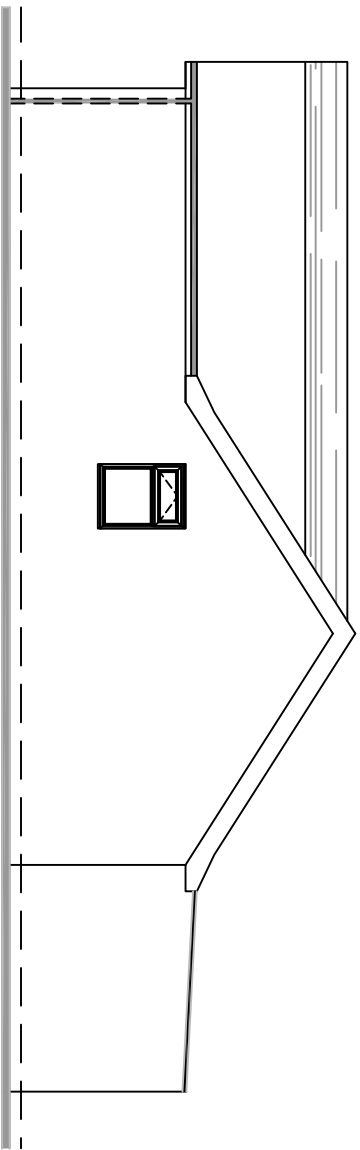

PROPOSED RIGHT SIDE ELEVATION - 1:100



DRAWING PREPARED SOLELY FOR THE USE OF CLIENT, AS DETAILED IN TEXT BOX, AND IS NOT TO BE COPIED, LENT OR USED BY ANY THIRD PARTY WITHOUT THE EXPRESS WRITTEN PERMISSION OF LINC'S BUILDING DESIGN

ISSUED FOR APPROVAL

REV A 17/02/2014 REVISED TO CLIENT'S DIRECTION

Date of Issue : 13/02/2014
Client : MR & MRS WALMSLEY
ADDRESS : 113 EDINBURGH DRIVE, SPALDING, LINC'S
POSTCODE : PE11 2RT
PROJECT : EXTENSION TO FRONT ELEVATION
DRAWING TITLE : ELEVATIONS
DRAWING NO : 854/002 A
SCALE: AS NOTED @ PAPER SIZE : A3

Existings	NF	Planning	NF	Bldg Reg's



ALL ARCHITECTURAL SERVICES
tel: 07510 787009 fax: 07075 187983
e.mail : lincsbldgdesign@gmail.com

Top Flat, Bryngwyn, Park Lane, Surlfleet, Lincs, PE11 4AF