



NOTE
All dimensions to be checked on site
and any discrepancies to be notified
prior to the commencement of work

Do not scale from this drawing

If in doubt ask

© arch-e-tech design limited

0 2 4 6 8 10

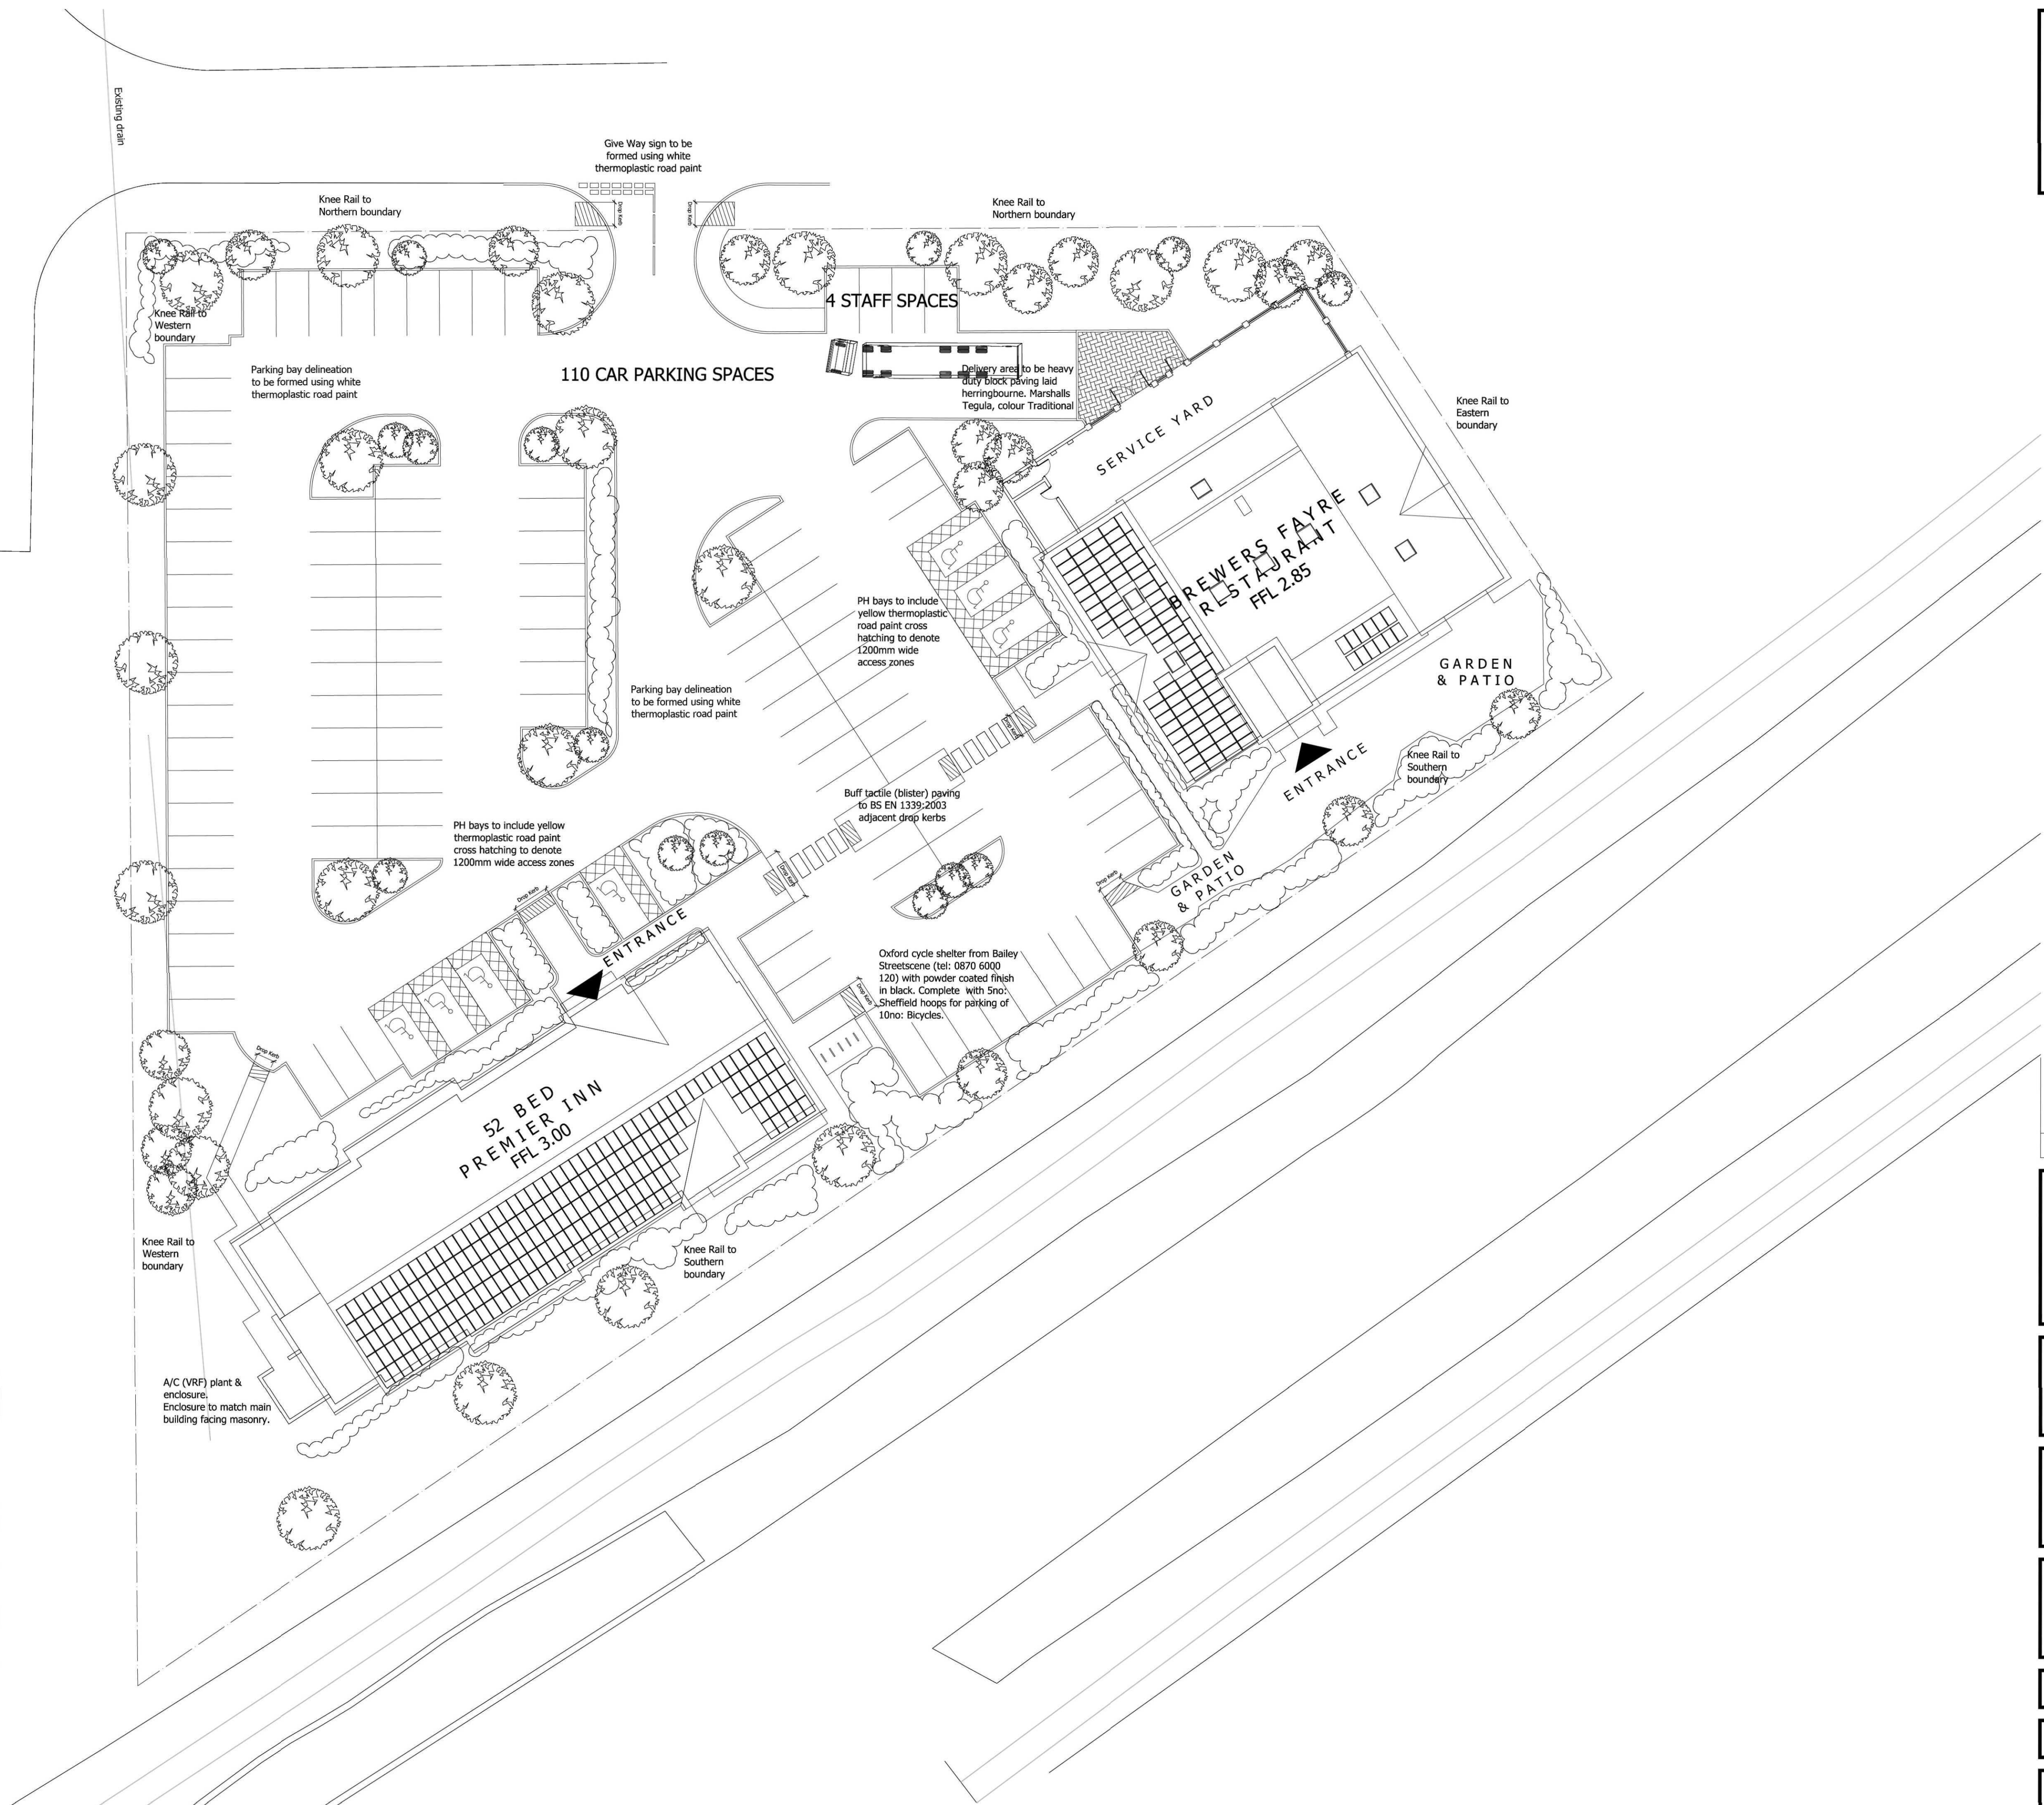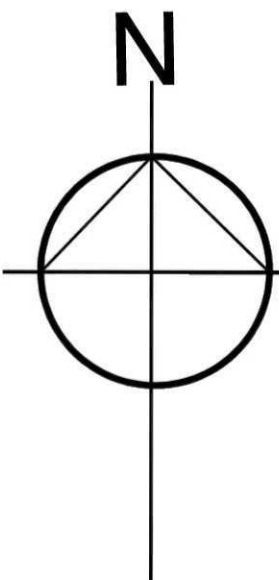

D	Building footprints updated to match floor plan changes	04.02.15	JFM
C	GFFL amended in line with EA comments	01.05.14	JMT
B	Carpark kerbs amended to suit vehicle tracking	19.12.13	JFM
A	Building & site spot levels added. Red/blue lines omitted.	11.11.13	JFM
Rev	Revision Notes	date	initial

arch-e-tech
design ltd

Butterthwaite House
Jumble Lane
Ecclesfield
Sheffield, S35 9XJ

Tel: 0114 2451021 Email: admin@archetech.co.uk

client

WHITBREAD PLC

job title

BREWERS FAYRE &
PREMIER INN
SPALDING

drg title

PROPOSED SITE LAYOUT

date

AUG 2013

drawn

JFM

scale

1:250

sheet

A1

drg no

1319/01

rev

D