

NOTE
All dimensions to be checked on site and any discrepancies to be notified prior to the commencement of work

Do not scale from this drawing

If in doubt ask

© arch-e-tech design limited

Signage indicative only. Subject to separate planning application



Forticrete Mini-Slate

White silicon based through
coloured render (2.5mm course)
Colour Ref: White

Red-Brown Facing Brick

UPVC window
frames in RAL 7024


South Elevation



West Elevation



East Elevation

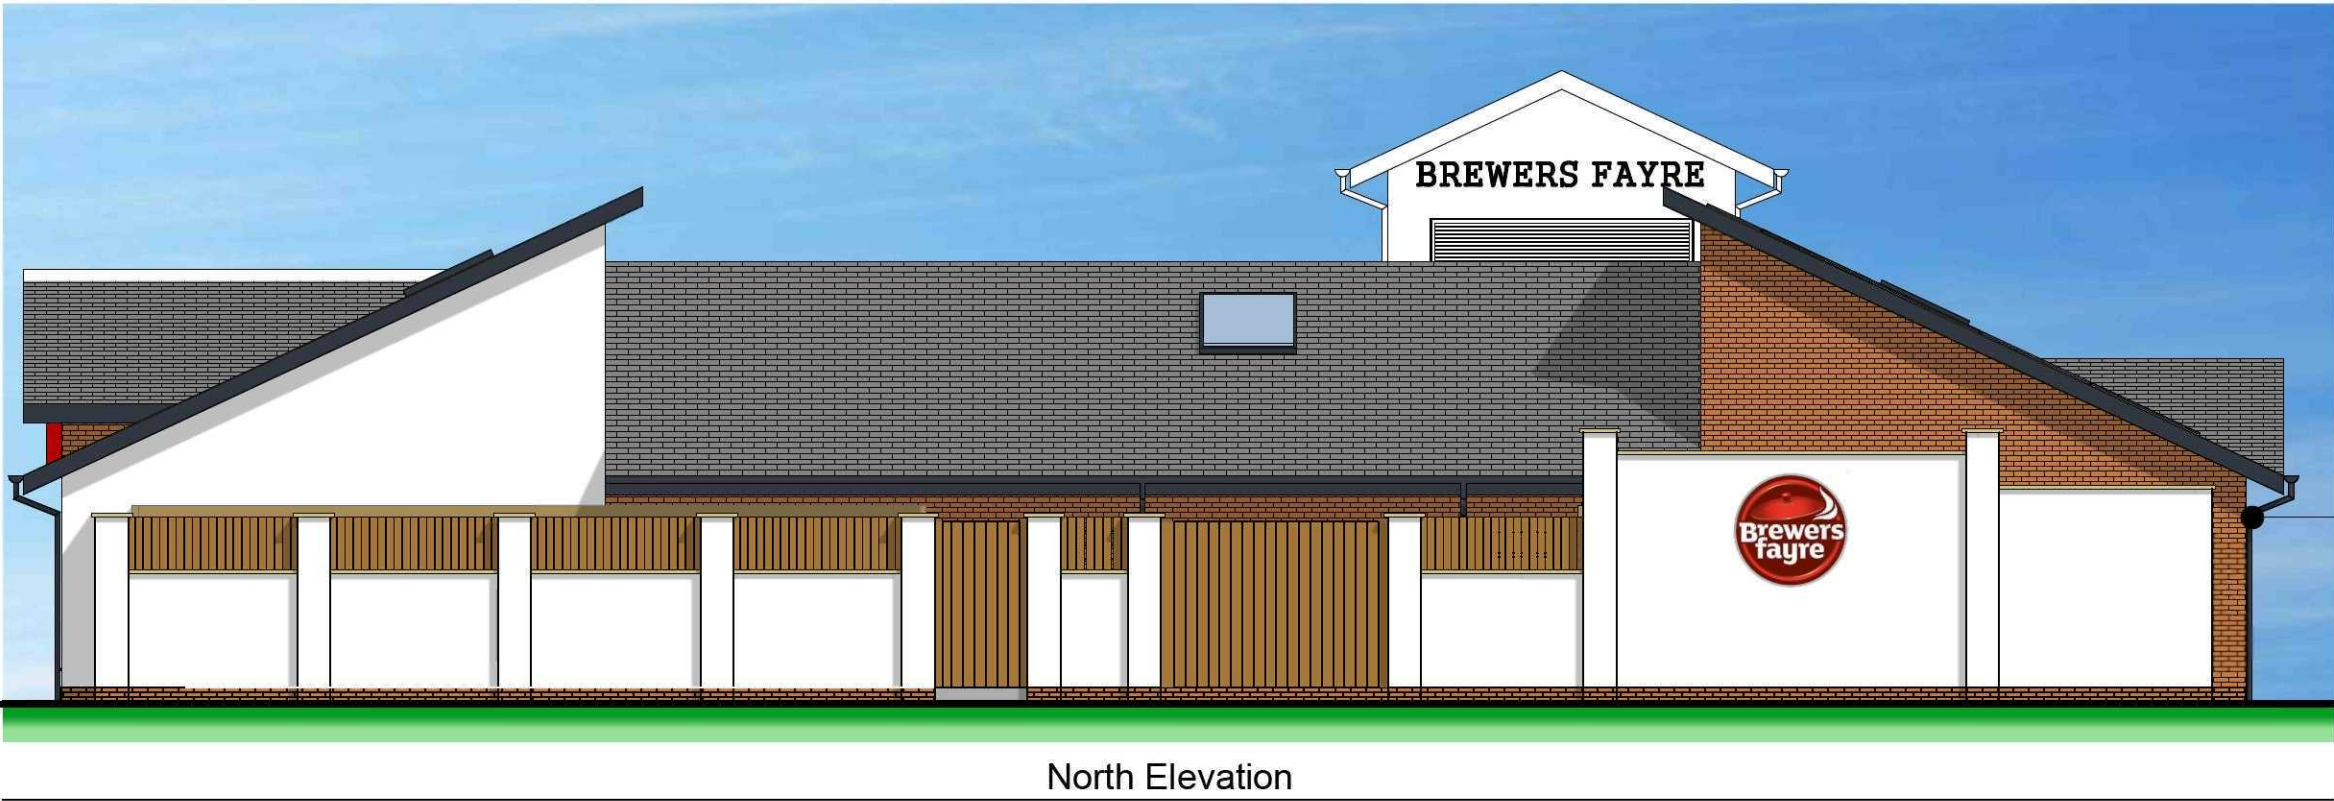

All rainwater products
to be black plastic

North Elevation

C	PV array & solar shading added.	25/01/15	JFM
B	Fenestration pattern amended.	08/11/13	JFM
A	Materials amended	08/11/13	JFM
Rev	Revision Notes	Date	Initial

arch-e-tech
design ltd
Butterthwaite House
Jumble Lane
Ecclesfield
Sheffield, S35 9XJ
Tel: 0114 2451021 Email: admin@archetech.co.uk

client
WHITBREAD PLC

job title
BREWERS FAYRE & PREMIER INN
LINCS GATEWAY
SPALDING

drg title
BREWERS FAYRE ELEVATIONS

date
AUGUST 2013

drawn
JFM

scale
1:100

sheet
A1

drvg no
1319/ 05C

rev
C