

CLIENT:
Ewa Stefaniak

ADDRESS:
74 Tyne Close PE11 3DN Spalding

DATE:
22/01/2026



DRAWING SHEET SIZE:
A3

DRAWING NUMBER:
2

REVISION: A

####

This drawing is confidential and is property of
Practical Foundations.
© Copyright
All dims. are in millimeters unless otherwise stated.

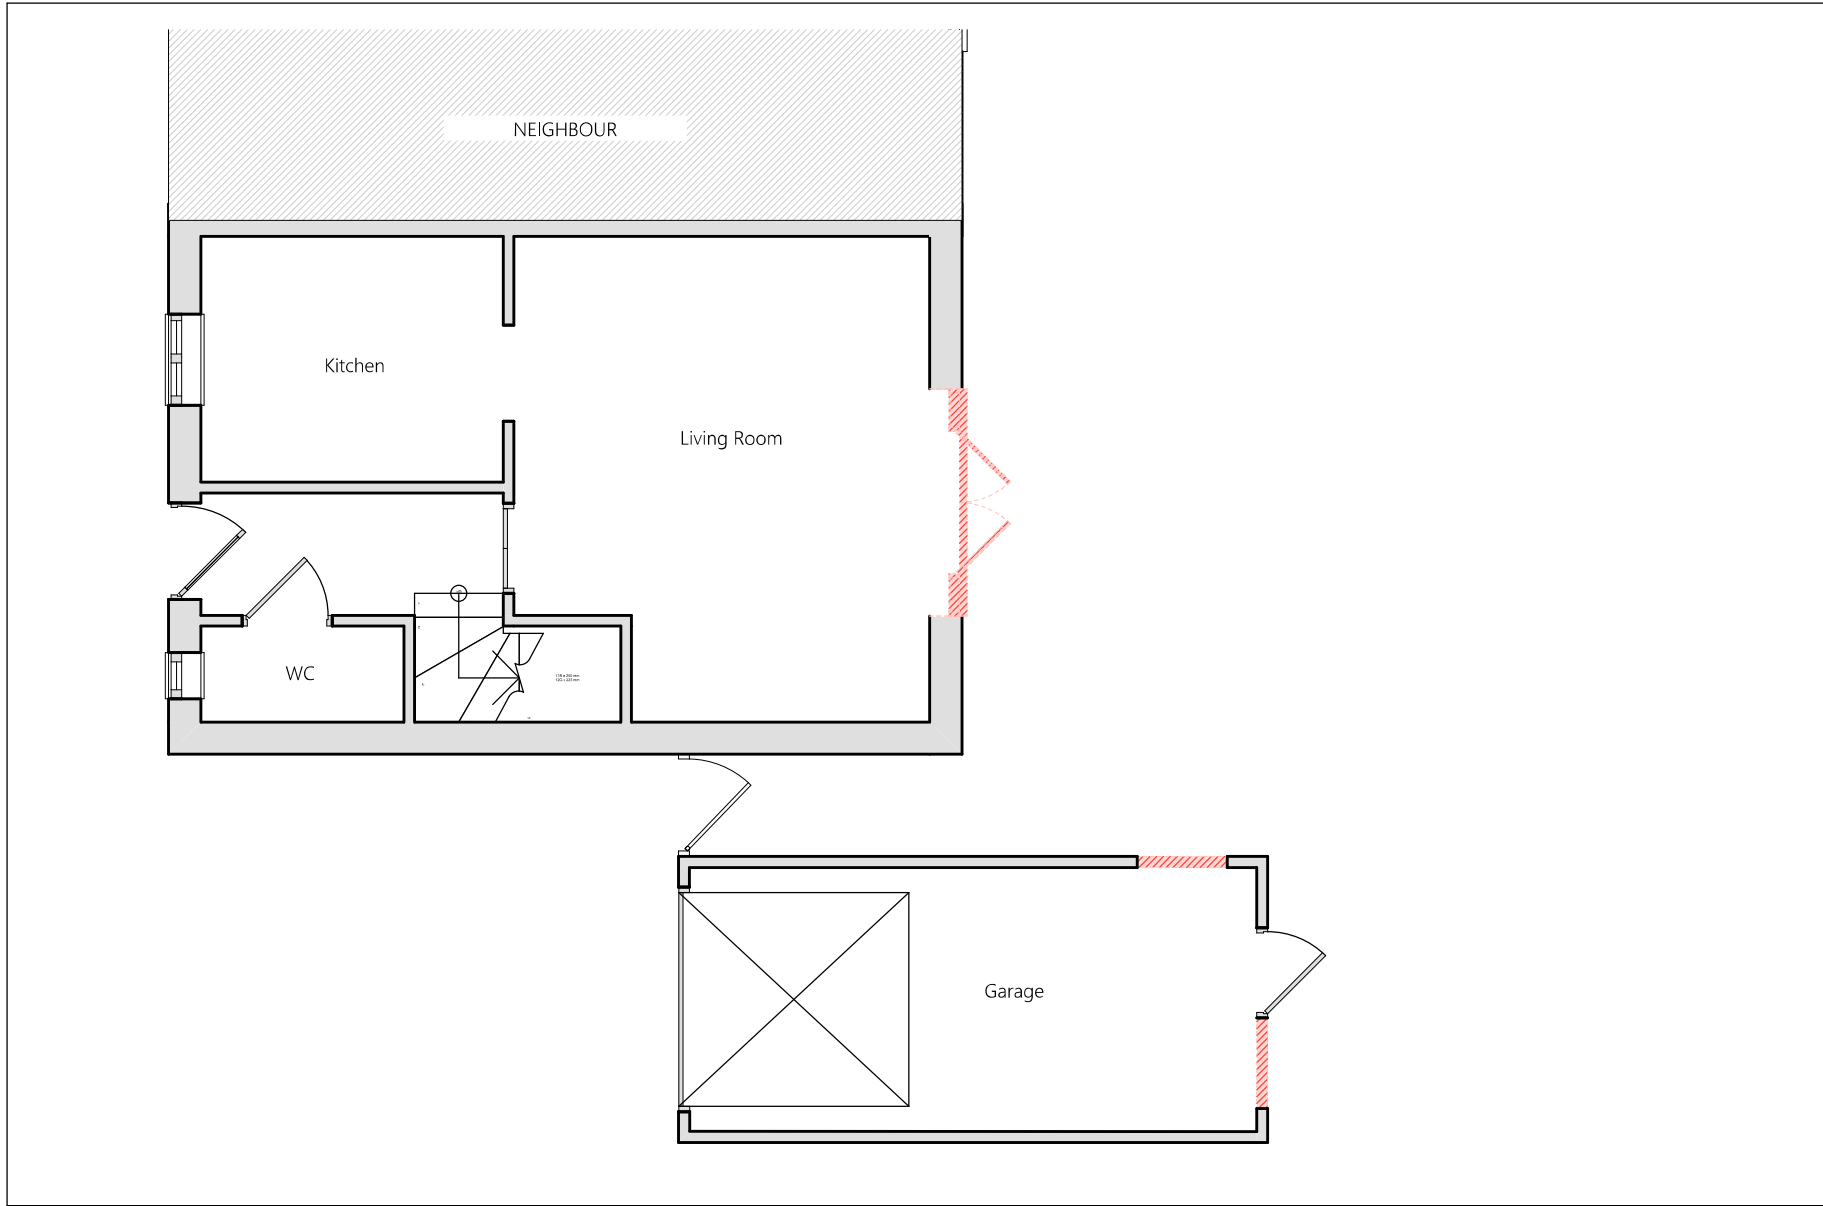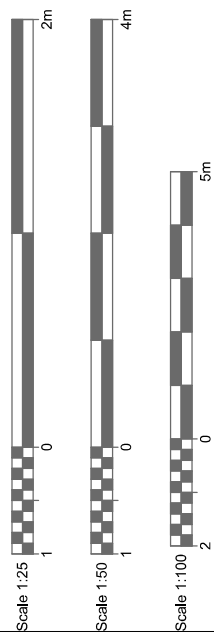

 Demolished Ground Floor Plan
1:50

Dimensions to be checked on site by builder.