
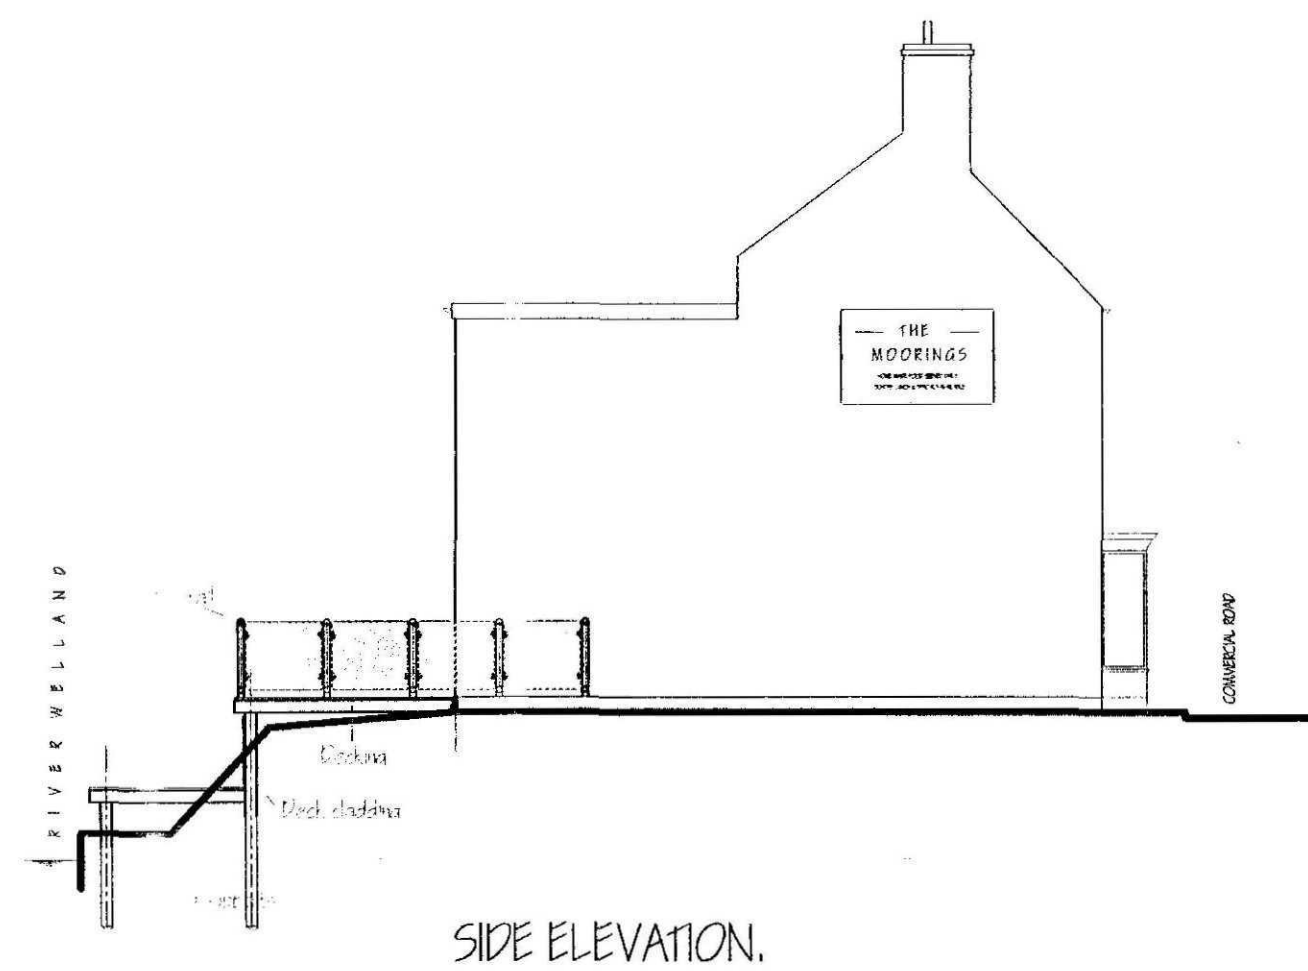
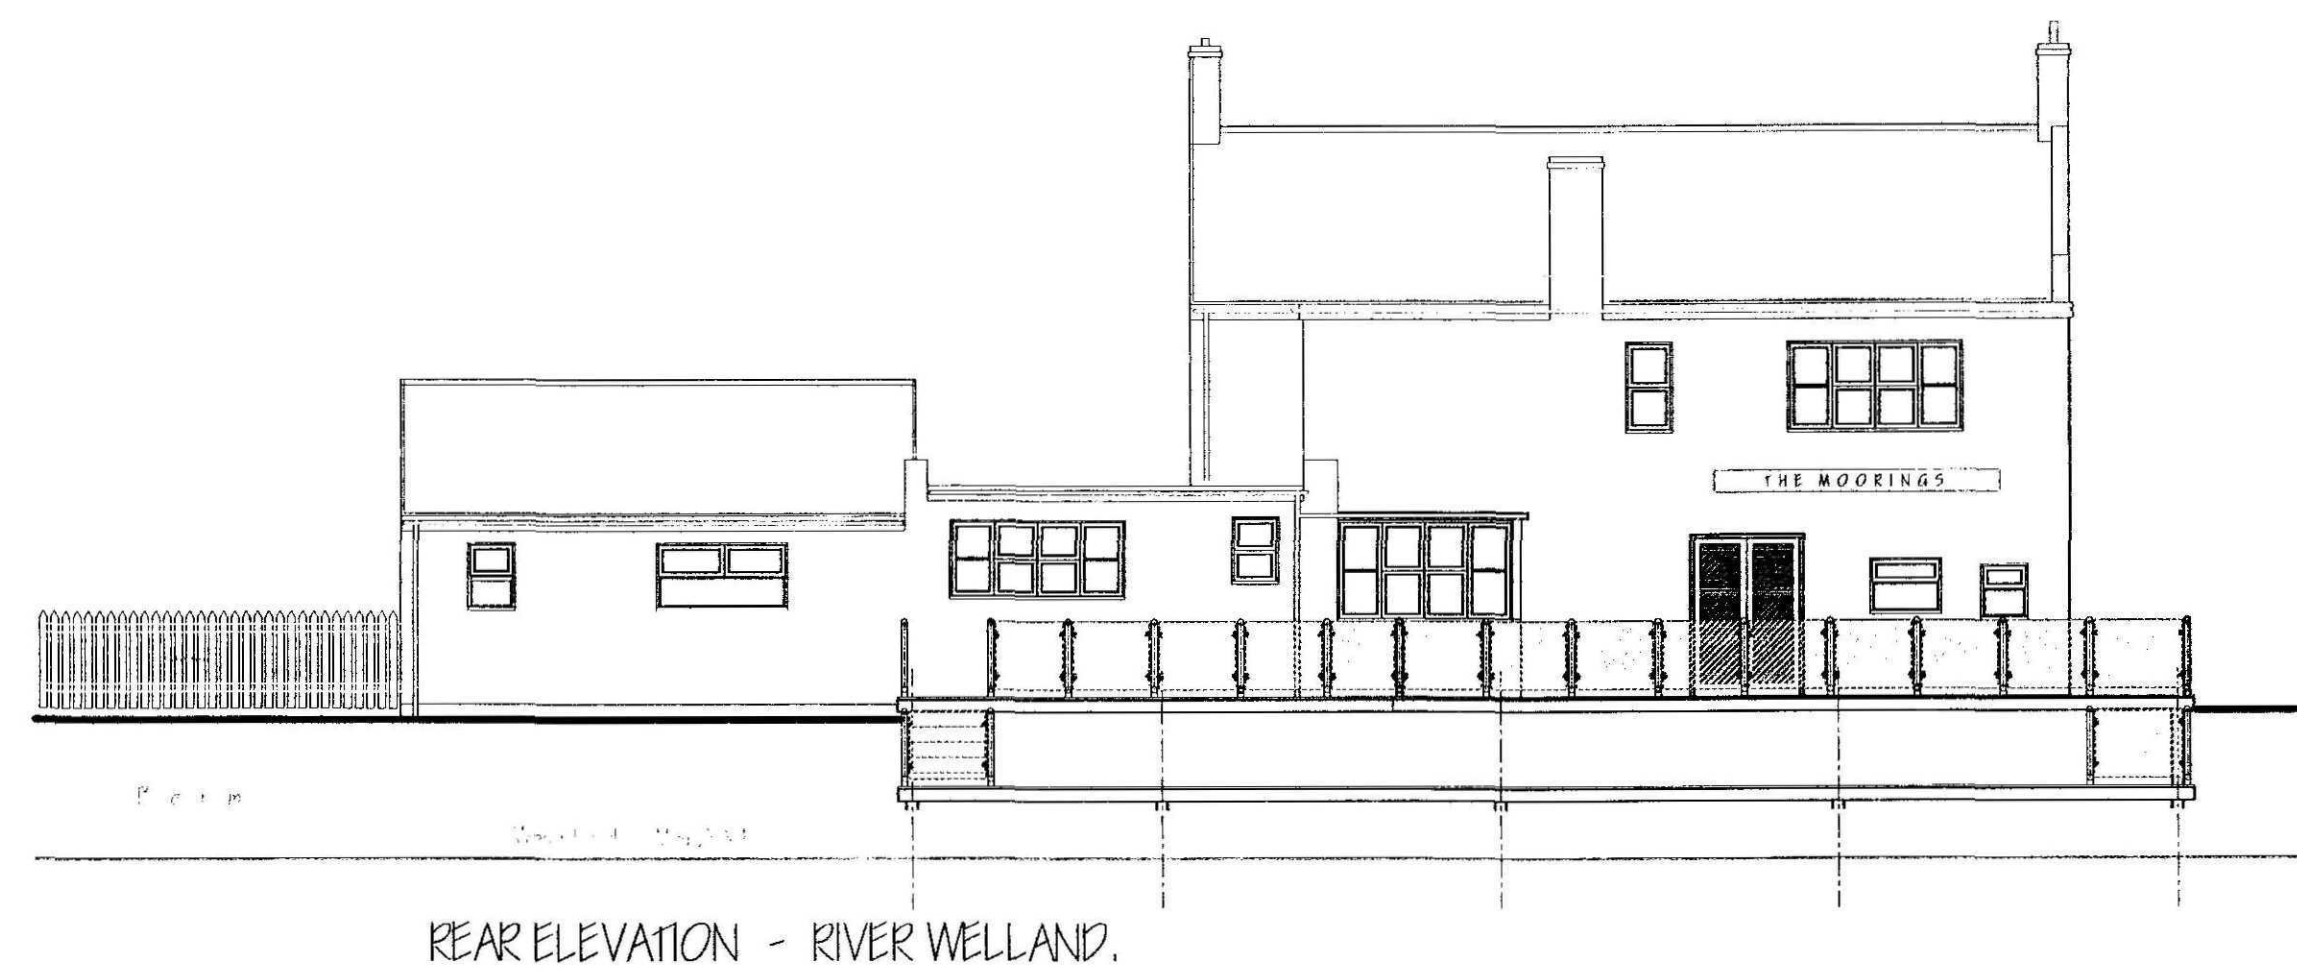
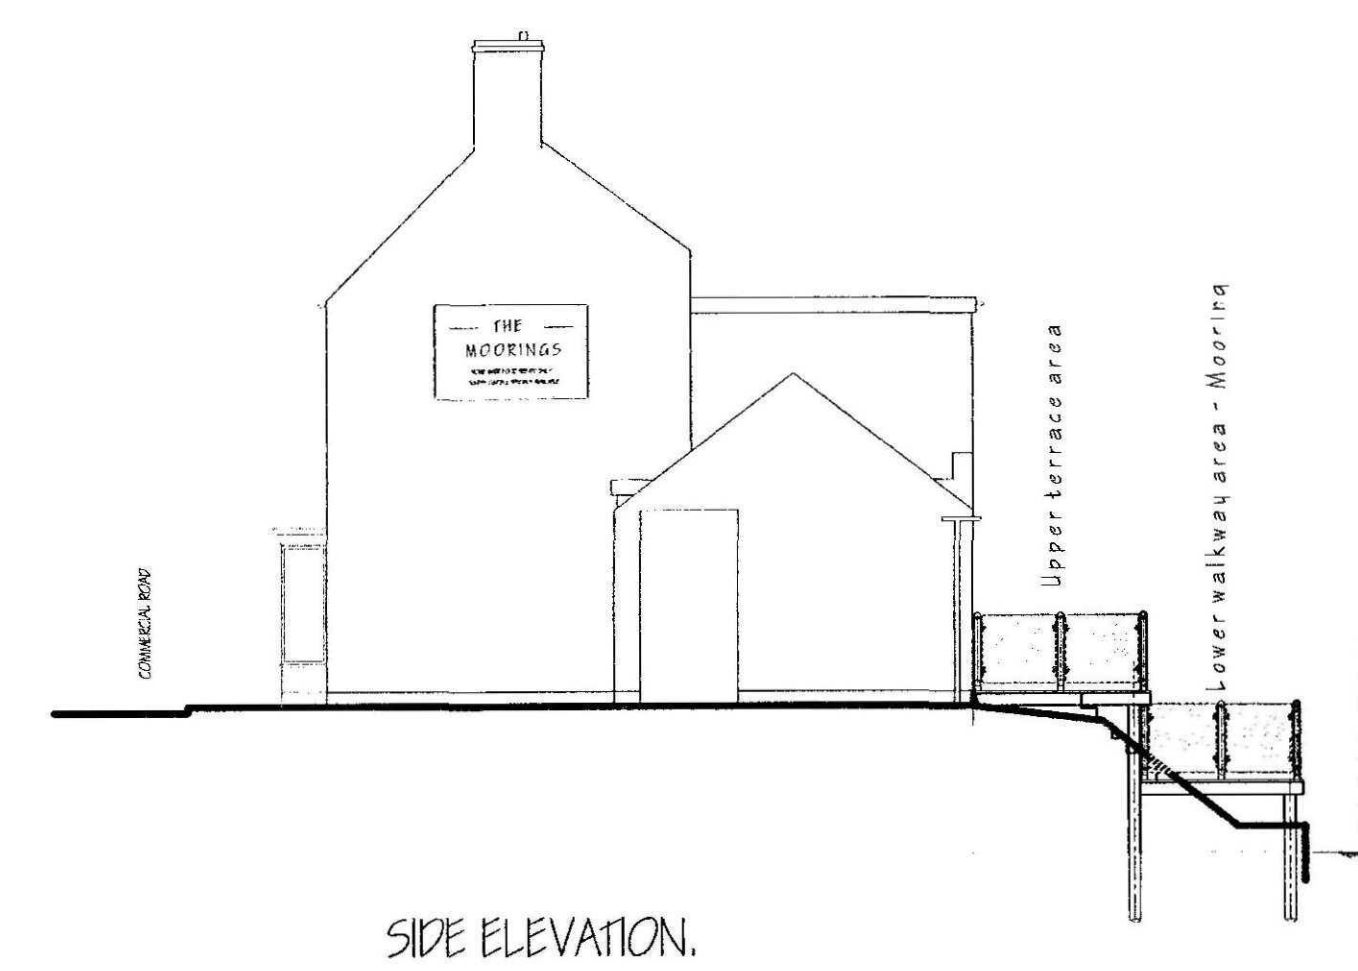
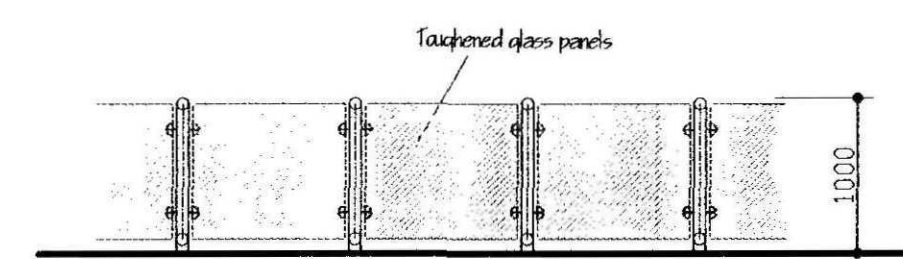
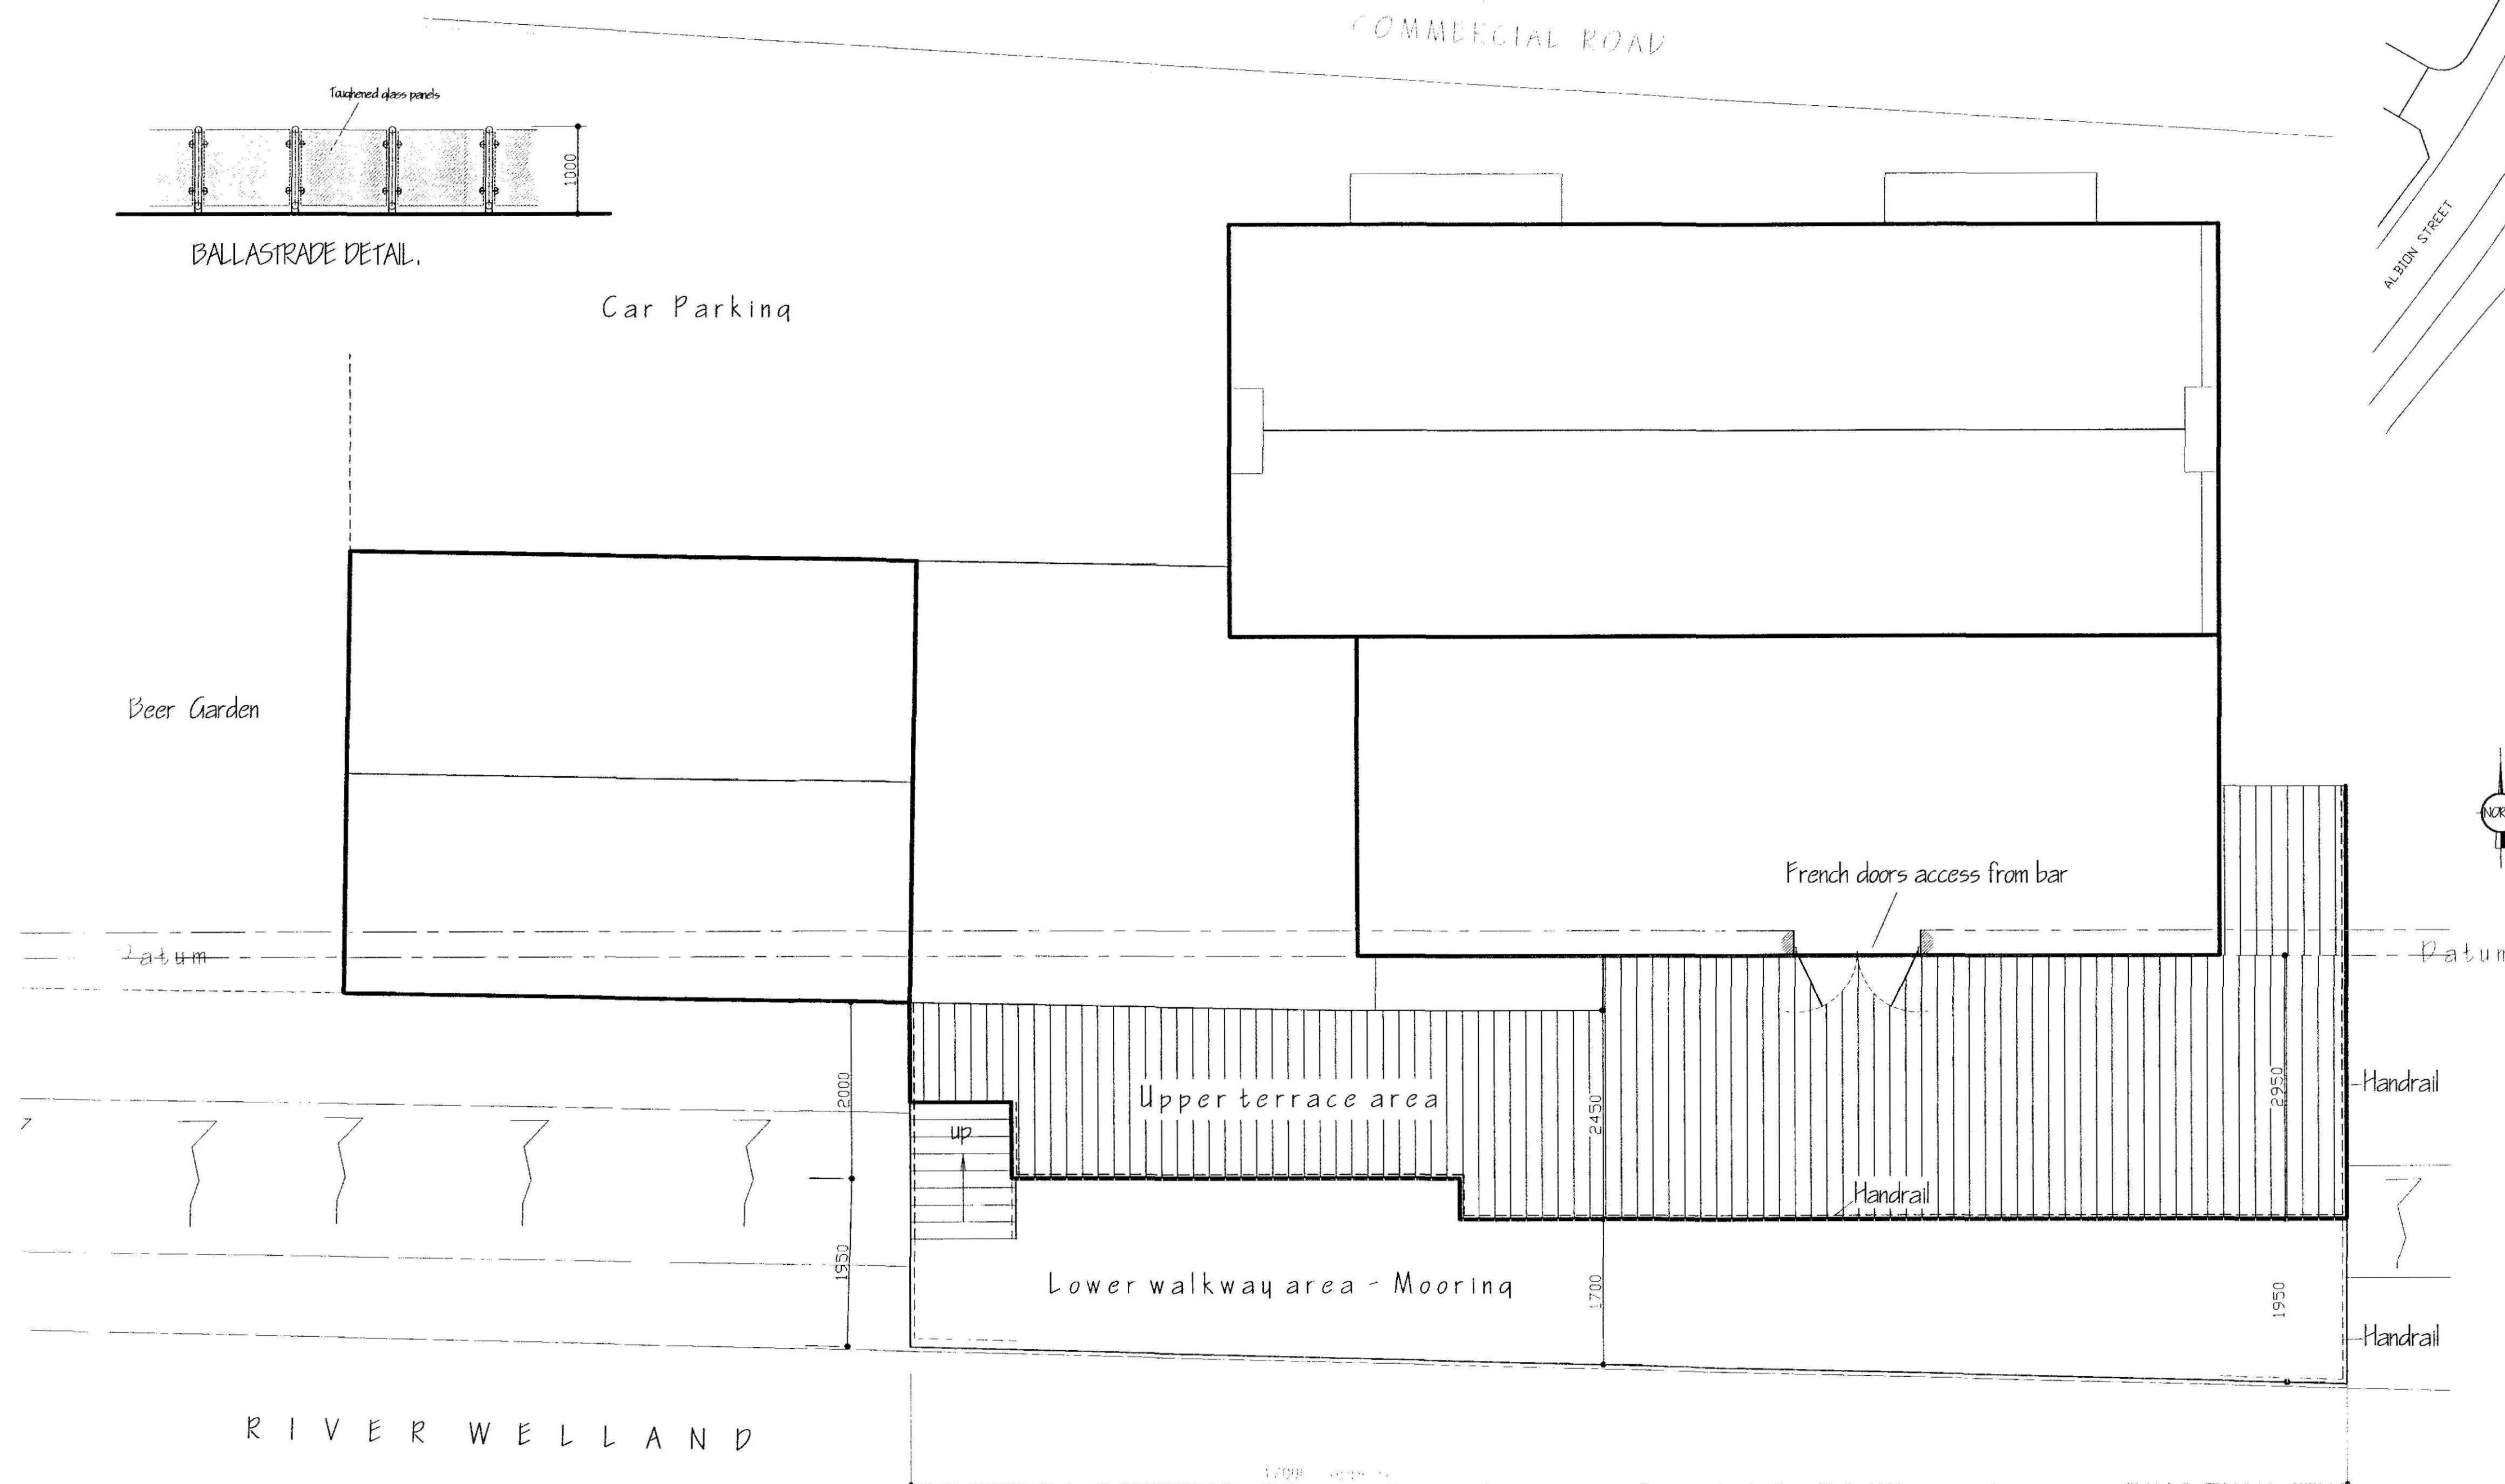


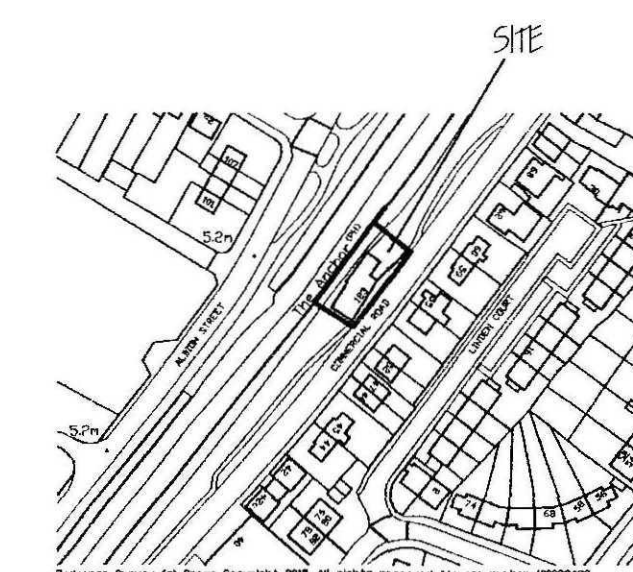

A	REDUCE LENGTH OF TERRACE - CLIENT.	FEB' 2014.

G. R. MERCHANT LTD.

I.ENG AMICE FIWO

**ARCHITECTURAL, STRUCTURAL
AND LAND DRAINAGE
CONSULTANTS**

**4 Wrights Mews
12A Park Road, Holbeach,
Spalding, Lincs. PE12 7EE**

**Tel: 01406 490800
Fax: 01406 425744**

E-Mail: gr.merchant@btconnect.com

Project
EXTERNAL TERRACE & MOORING.
'THE MOORINGS'.
123 COMMERCIAL ROAD.
SPALDING. LINC'S. PE11 2HD.

Client
MR. & MRS. S. MOORE.

Drawing

FLOOR PLANS & ELEVATIONS - PROPOSED.
SITE & LOCATION PLANS.

Job Ref. 2749-15.	Drawing No. 02A.
----------------------	---------------------

Date	Drawn
FEB' 2015.	GRM.

Scales
1/100, 1/50. (unless otherwise stated)

DO NOT SCALE FROM THIS DRAWING