


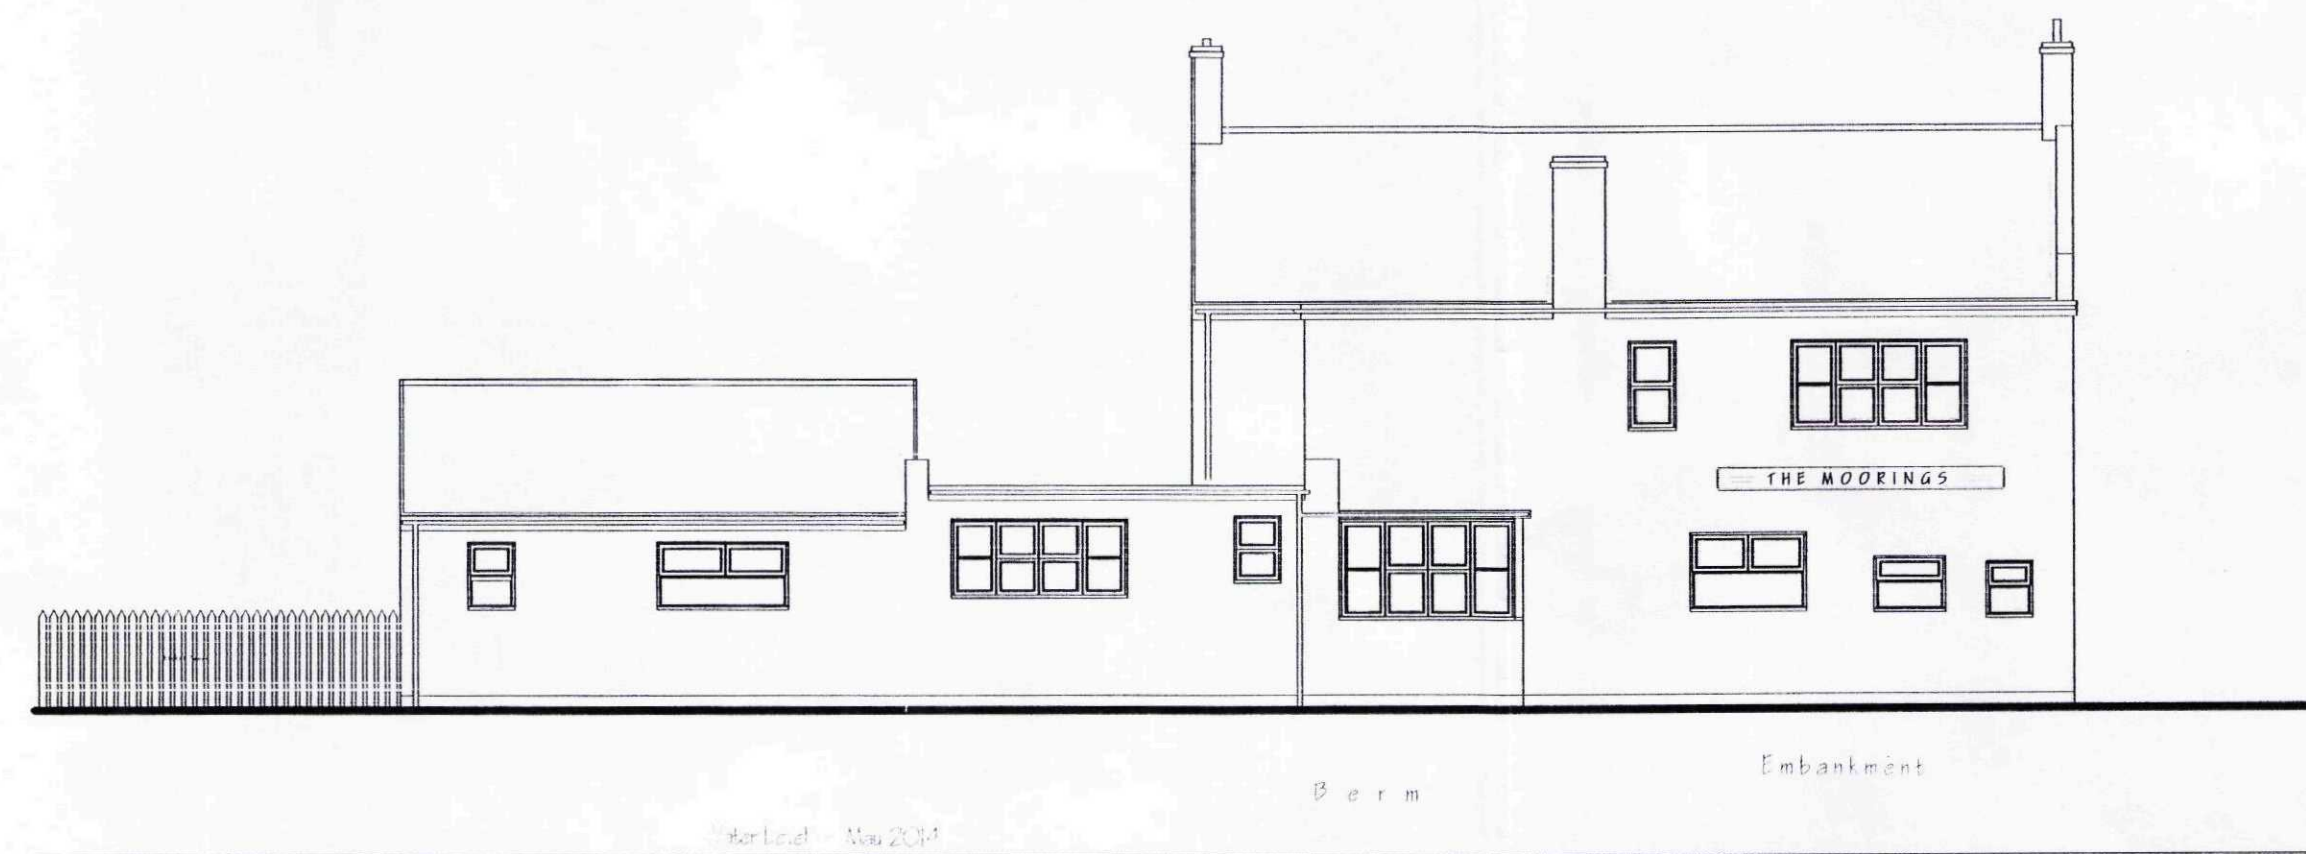


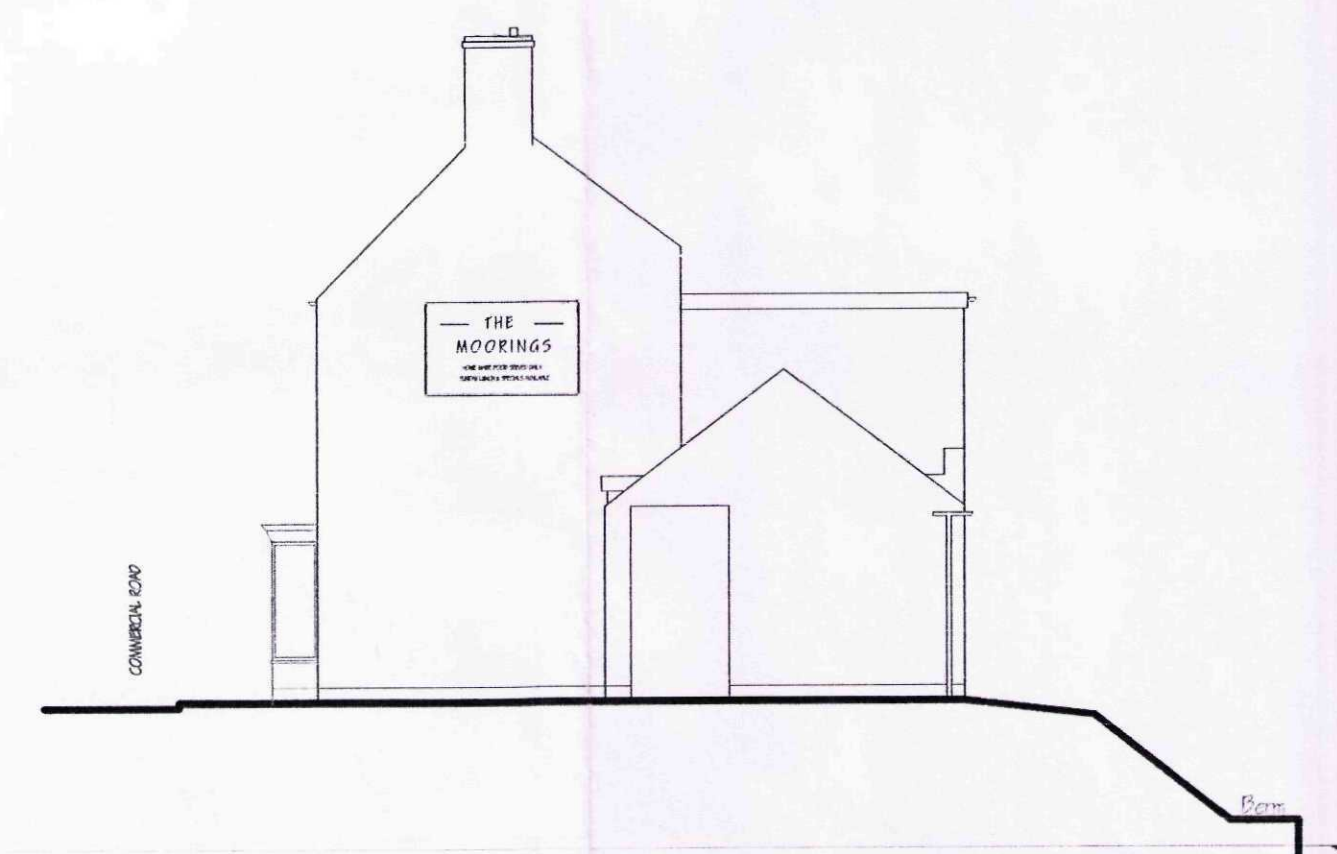


REAR ELEVATION - RIVER WELLAND.

 

SITE PLAN.
1/500.

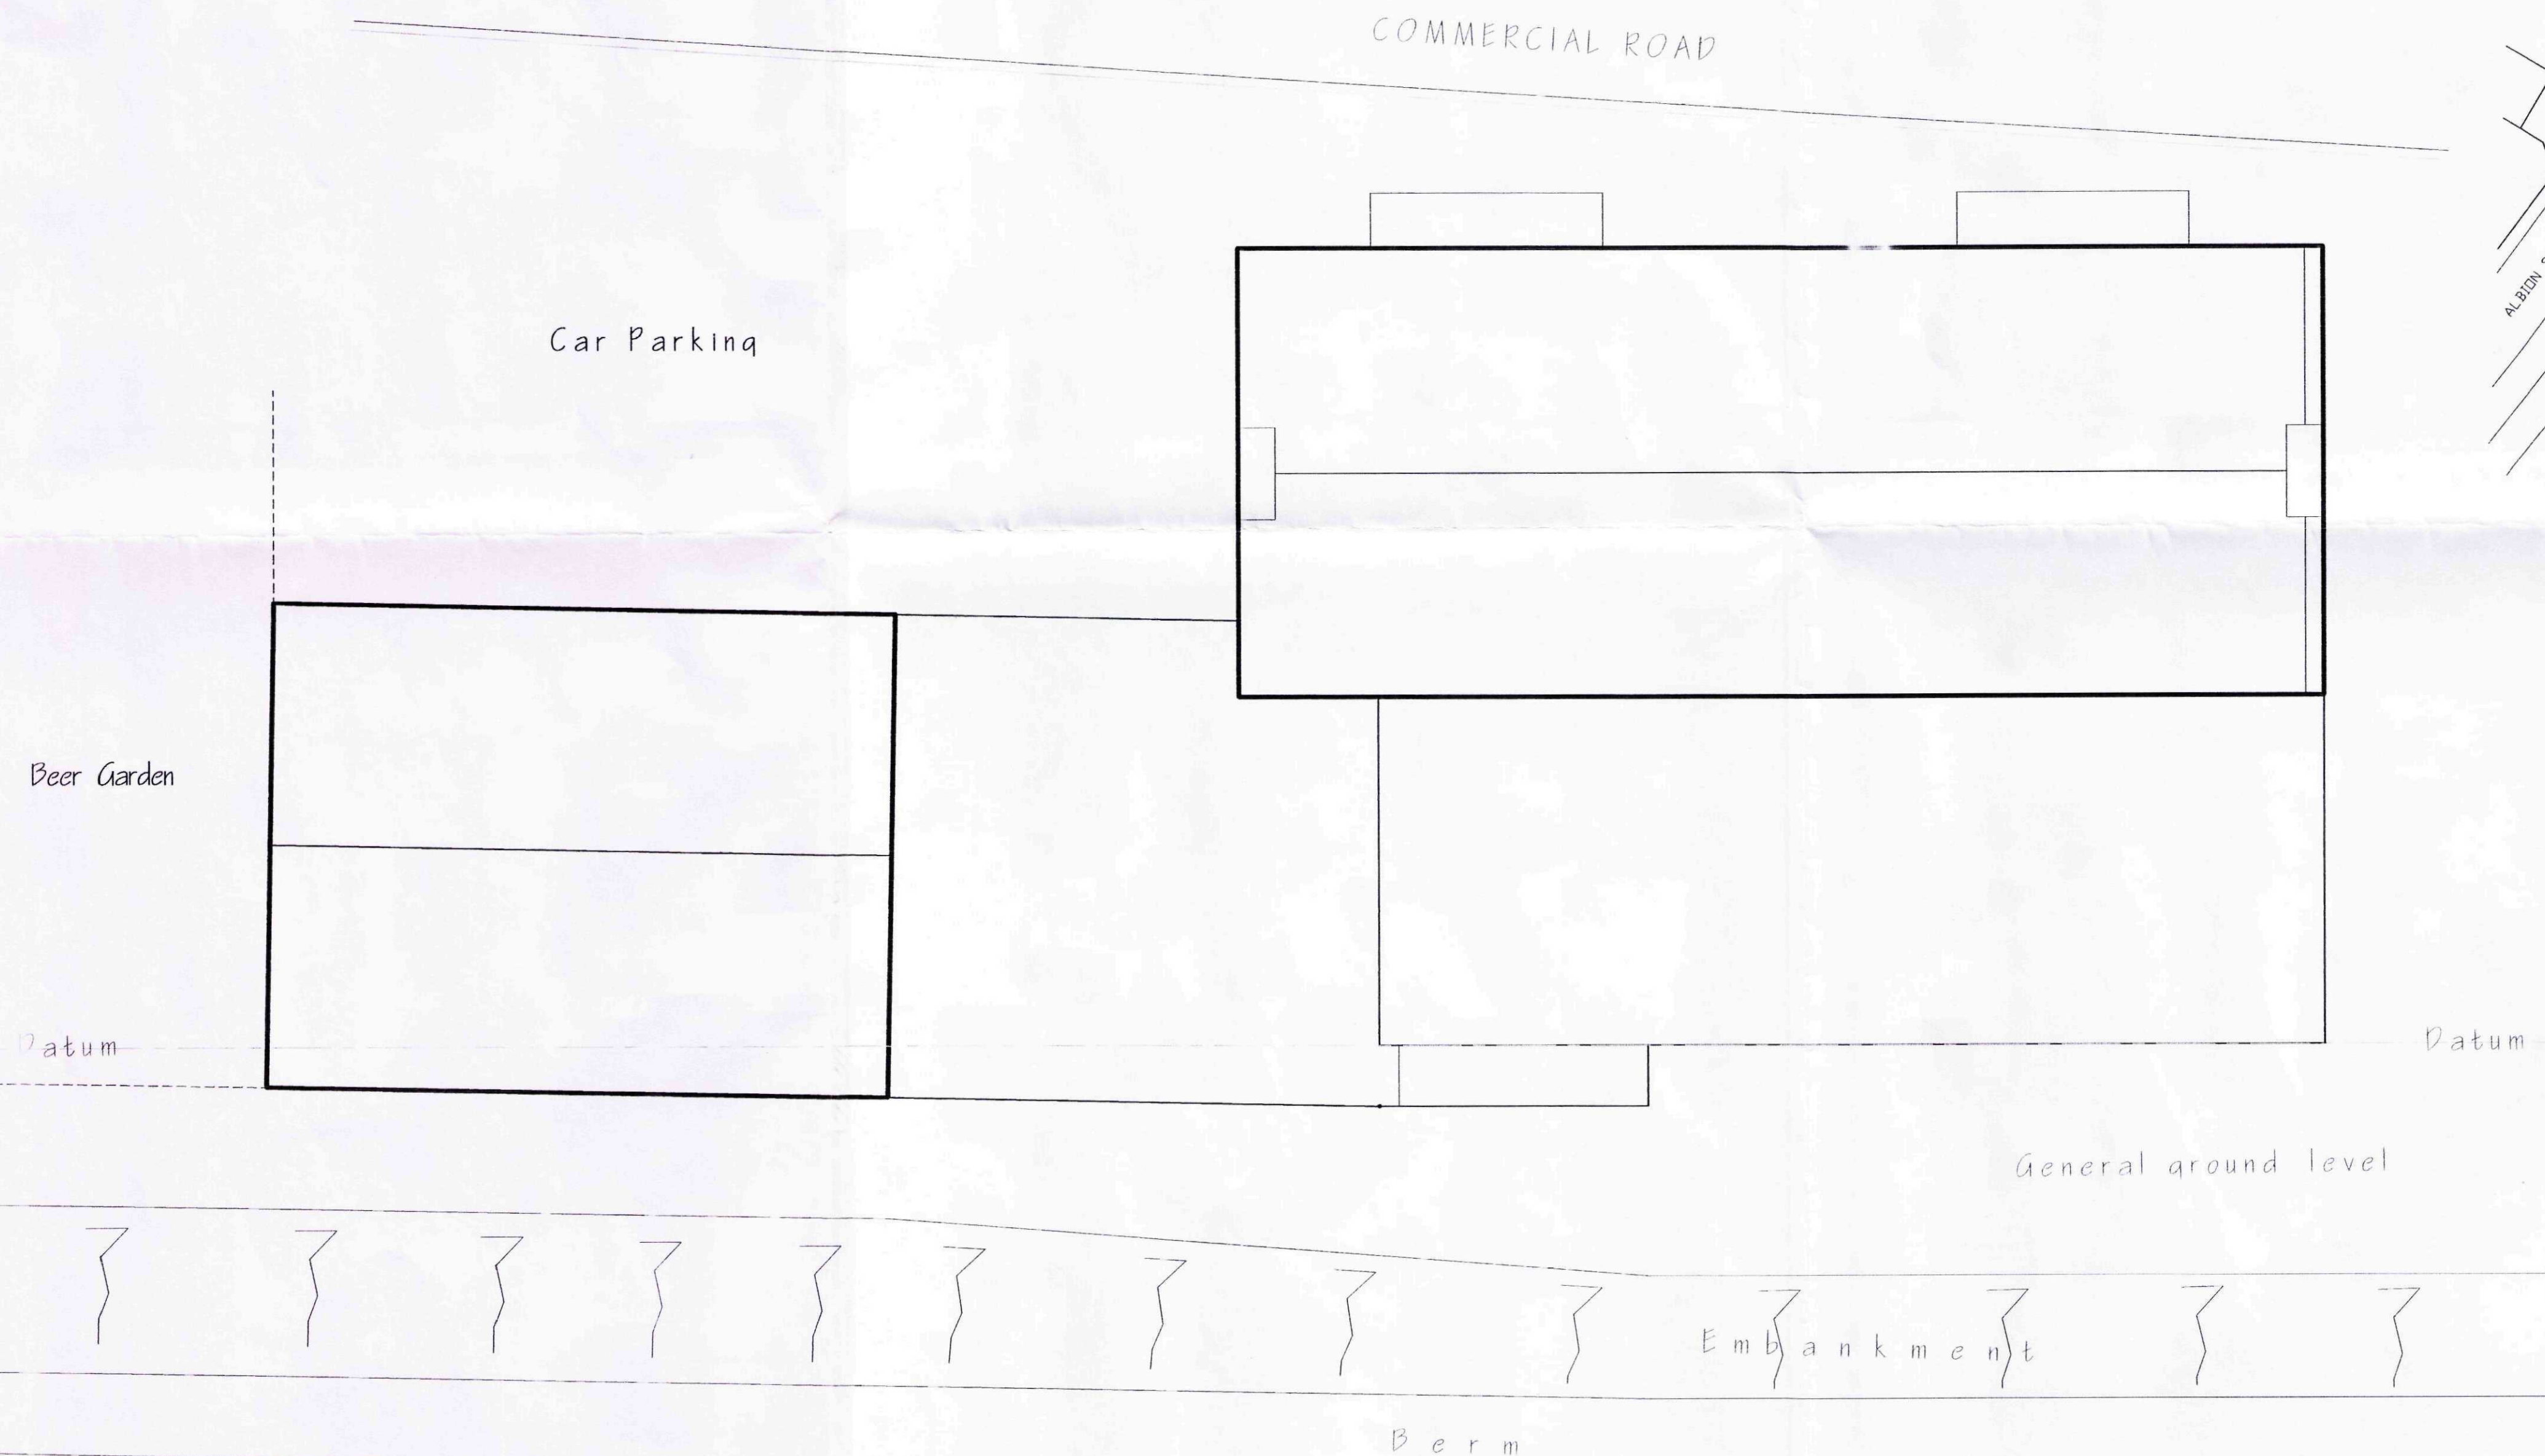

GROUND FLOOR LAYOUT PLAN.

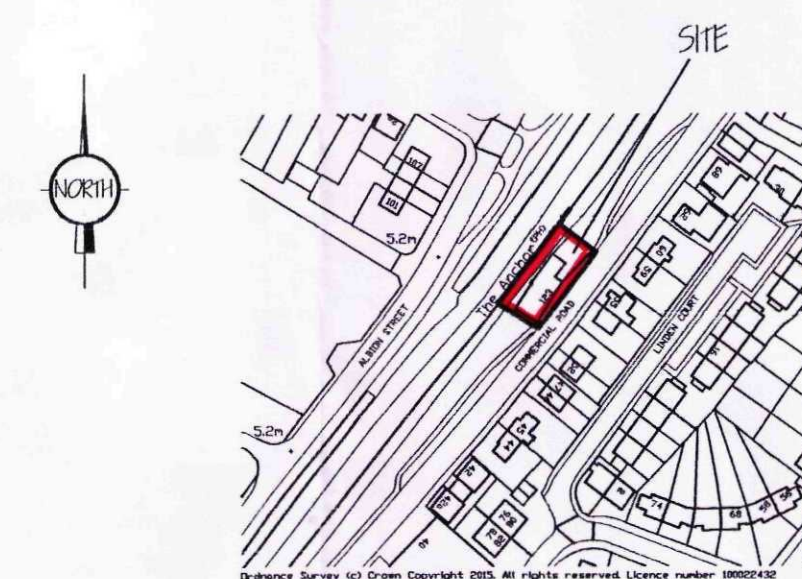

LOCATION PLAN.
1/2500.

[illegible]

G. R. MERCHANT LTD.
I.ENG AMICE FIWO

**ARCHITECTURAL, STRUCTURAL
AND LAND DRAINAGE
CONSULTANTS**

**4 Wrights Mews
12A Park Road, Holbeach,
Spalding, Lincs. PE12 7EE**
Tel: 01406 490900
Fax: 01406 425744
E-Mail: gr.merchant@btconnect.com

Project

EXTERNAL TERRACE & MOORING.
'THE MOORINGS'.
123 COMMERCIAL ROAD.
SPALDING. LINC'S. PE11 2HD.

Client
MR. & MRS. S. MOORE.

Drawing

FLOOR PLANS & ELEVATIONS - EXISTING..
SITE & LOCATION PLANS.

Job Ref.	Drawing No.
2749-15.	01.

Date	Drawn
JAN' 2015.	GRM.

Scales
1/100, 1/50. (unless otherwise stated)

[illegible]