


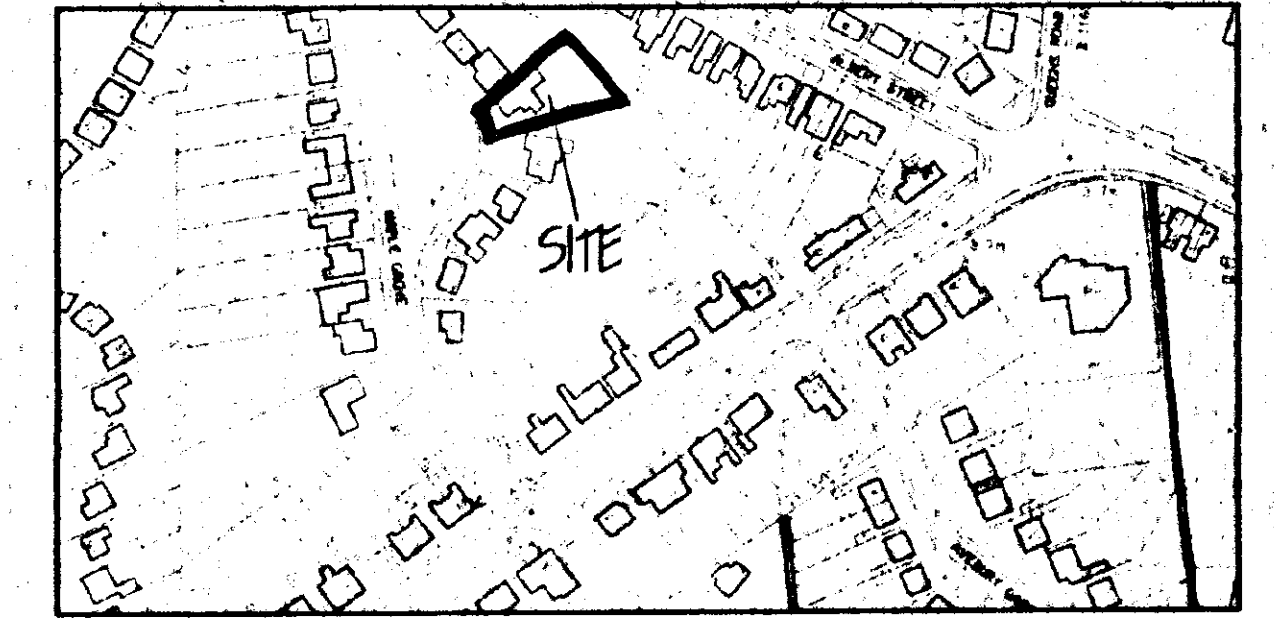
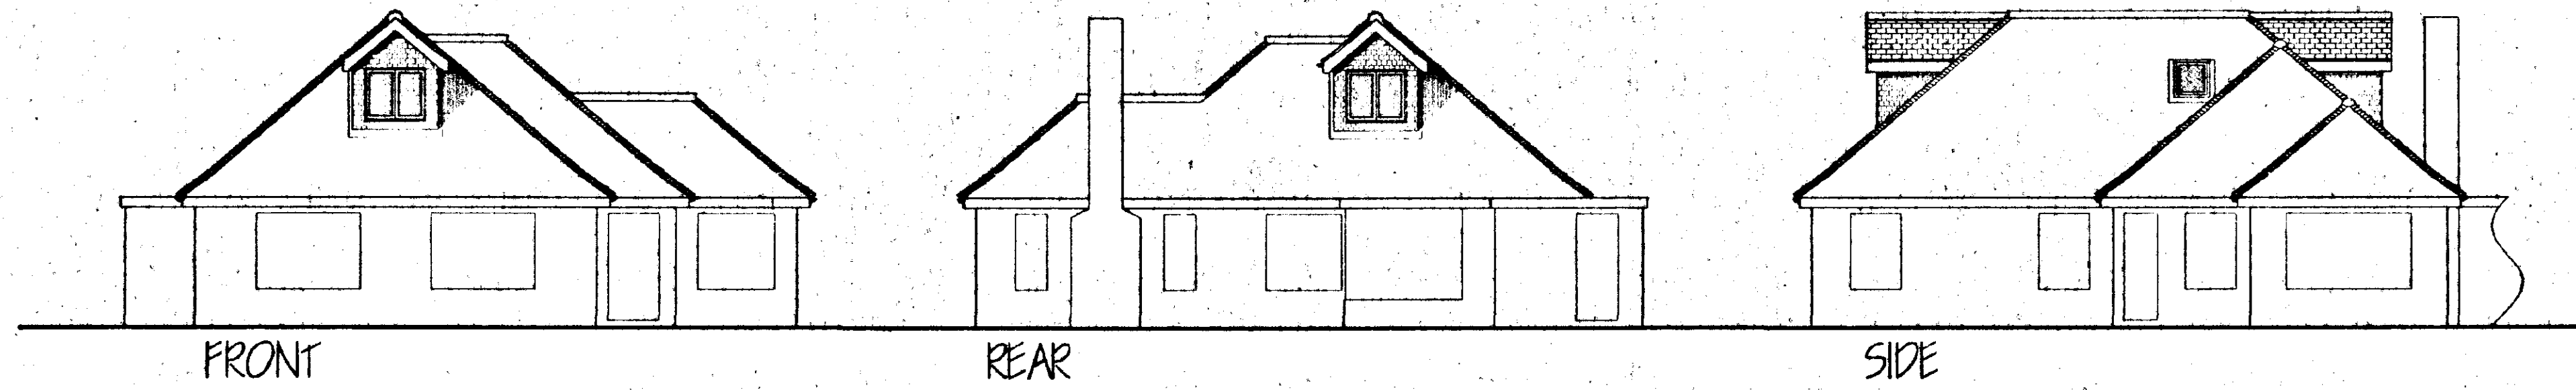


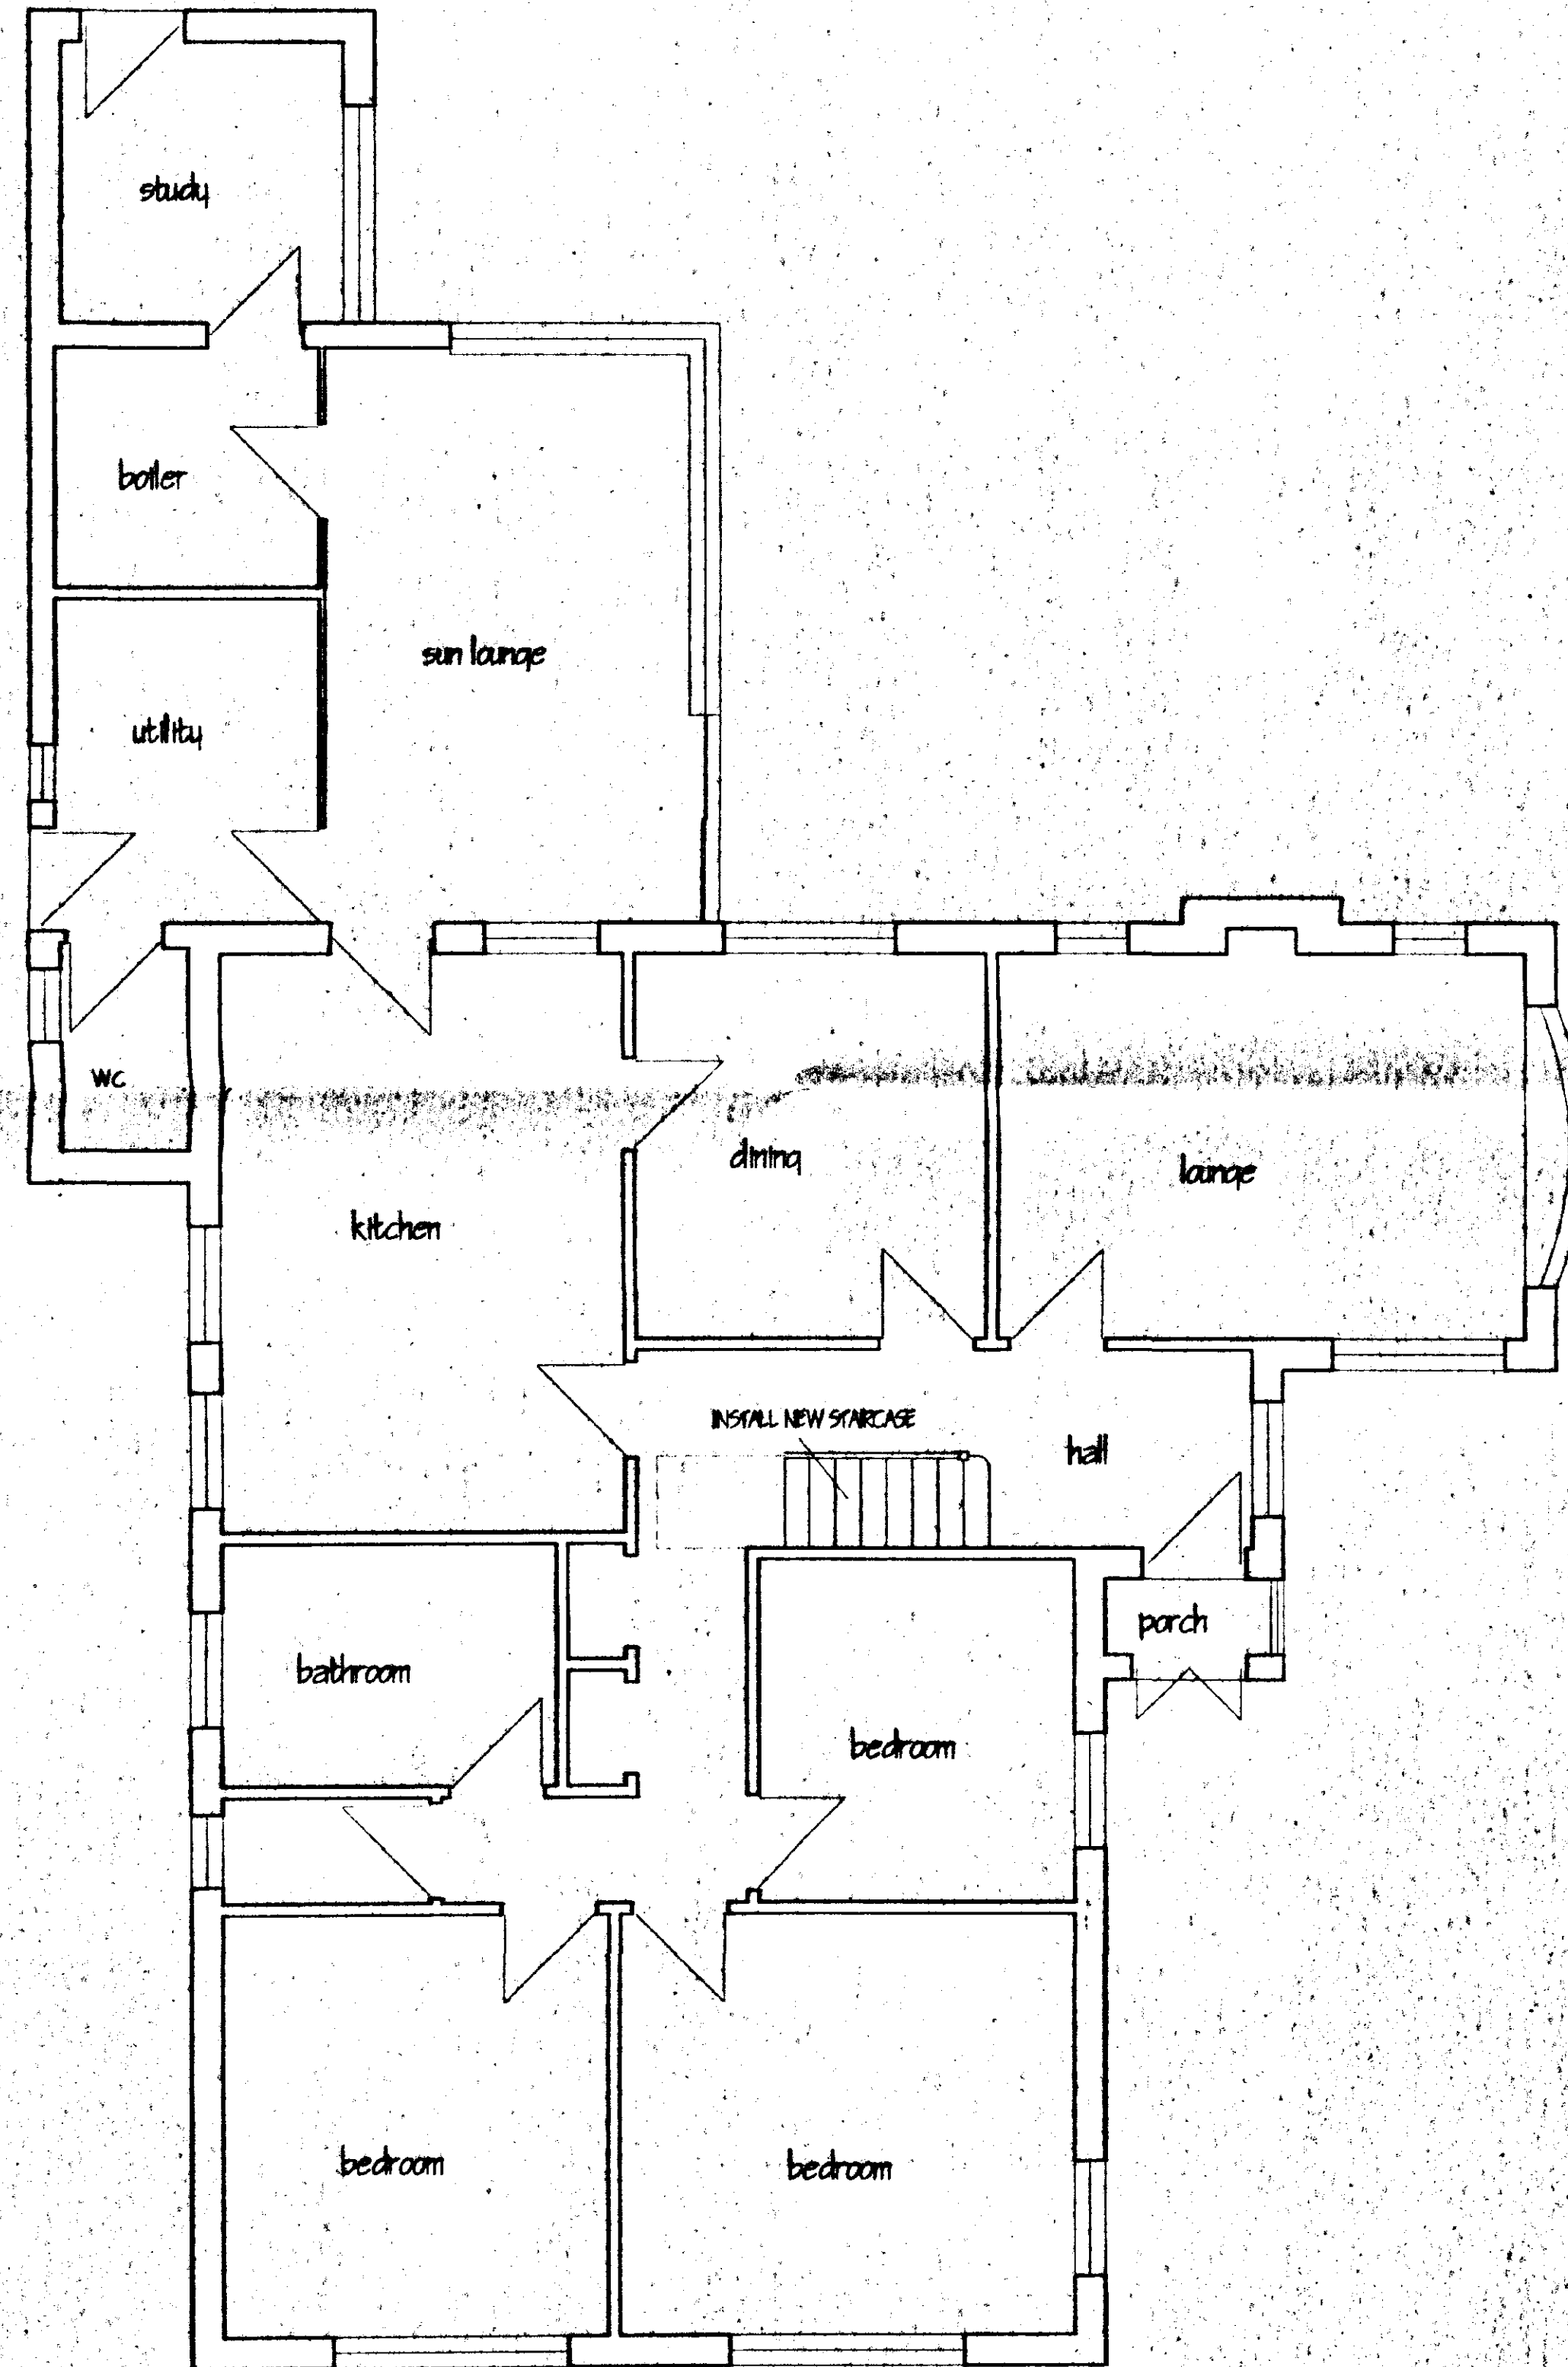

LOCATION PLAN

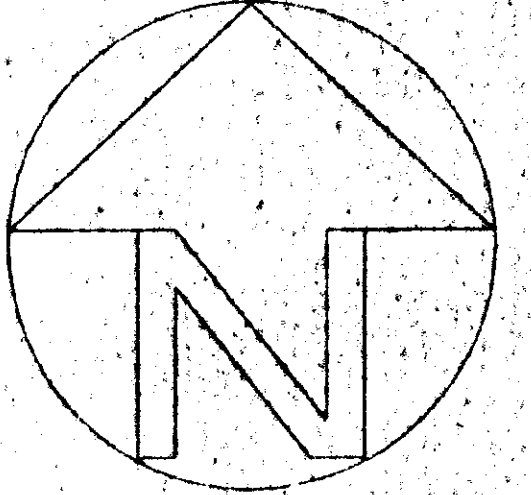

GROUND FLOOR PLAN

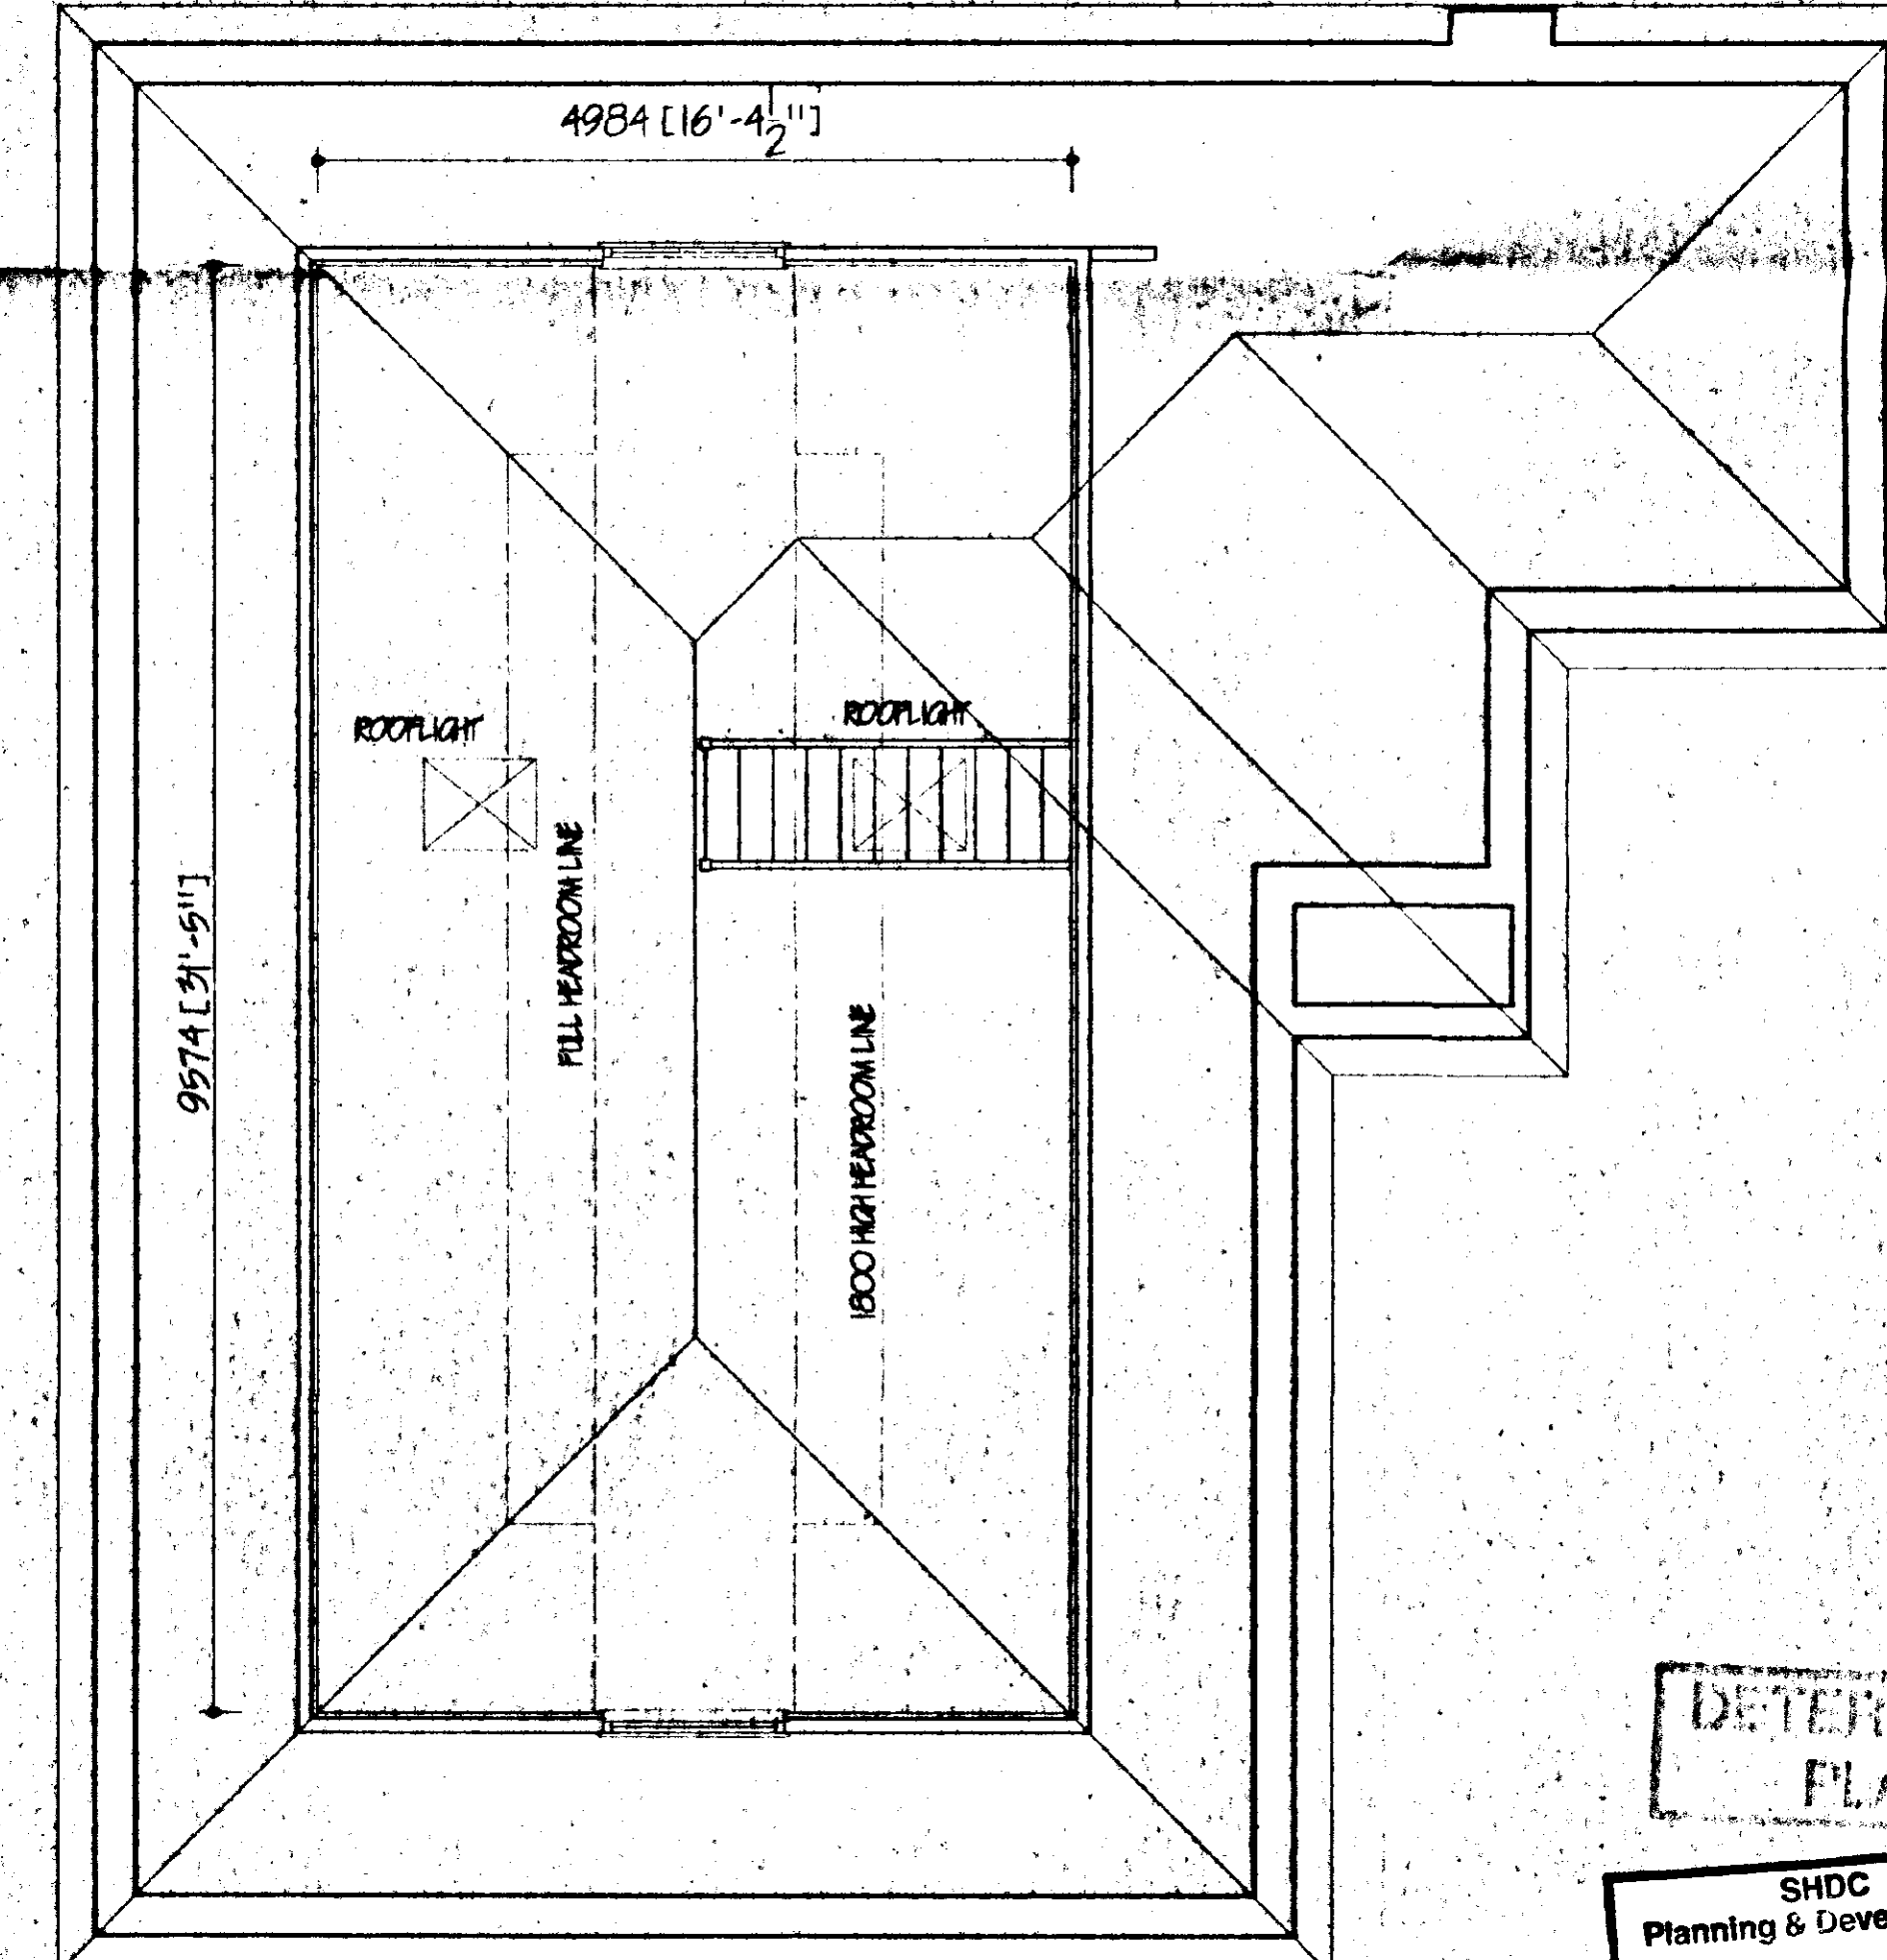

FIRST FLOOR PLAN

DETERMINED
PLAN

SHDC
Planning & Development
13 FEB 2002
Ref: 170/02

ref: revision		date
G. R. MERCHANT IENG AMICE FIWO ARCHITECTURAL, STRUCTURAL AND LAND DRAINAGE CONSULTANTS Unit 4, Wrights Mews 12A Park Road, Holbeach, Spalding, Lincs. PE12 7EE Tel: 01408 480800 Fax: 01408 425744 E-Mail: G. R. Merchant @ Merchant. PD. Co. UK		
Project		
PROPOSED FIRST FLOOR EXTENSION 12 MAPLE GROVE SPALDING Lincs		
Client		
MR & MRS G. SAMPSON		
Drawing		
PLANS & ELEVATION		
Job Ref.	Drawing No.	
406/O1	O1	
Date	Drawn	
FEB 2002	JPW	
Scales		
1/50 1/100 1/2500		
DO NOT SCALE FROM THIS DRAWING This drawing is copyright and may not be altered, traced, photographed or used for any other purpose other than that for which it is issued. The General Contractor is to check all dimensions on site and report any discrepancies to the Architect. All details shown on this drawing including foundations are based upon typical site conditions related to the area. No responsibility can be accepted for abnormal conditions which may be discovered during construction unless reported to the Architect as that design amendments may be considered. The soil survey is recommended in respect of foundations to establish specific site conditions before foundation work is undertaken. This drawing is limited in the amount of information contained and does not purport to contain a full specification of the works. It is solely for the purpose of obtaining Planning / Building Regulations approval. This drawing must not be used as a contract document since the works will not be supervised or inspected on site by G. R. Merchant or any representative thereof. It is the client or their appointed agents responsibility to control workmanship, substitution of materials, adherence to specifications, variations to contract etc.		
All materials to be new unless otherwise stated and all components and materials etc. to be used fixed and installed etc. in strict accordance with manufacturers instructions and relevant code of practice. Materials shall conform to appropriate British standard specification or ENA certificate or European code equivalent. The Employer / Client shall ensure that the selected contractor is competent and capable of carrying out the works in accordance with the Building Regulations and all applicable legislation for Building and Work places. The Employer / Client is advised that should the works need to comply with the Construction Design and Management Regulations an independent Planning Supervisor will be required. The works shall comply with all that is shown on the drawing and details. Work that may not be specifically shown but may be reasonably inferred as necessary to carry out the works shall be deemed to be included.		