


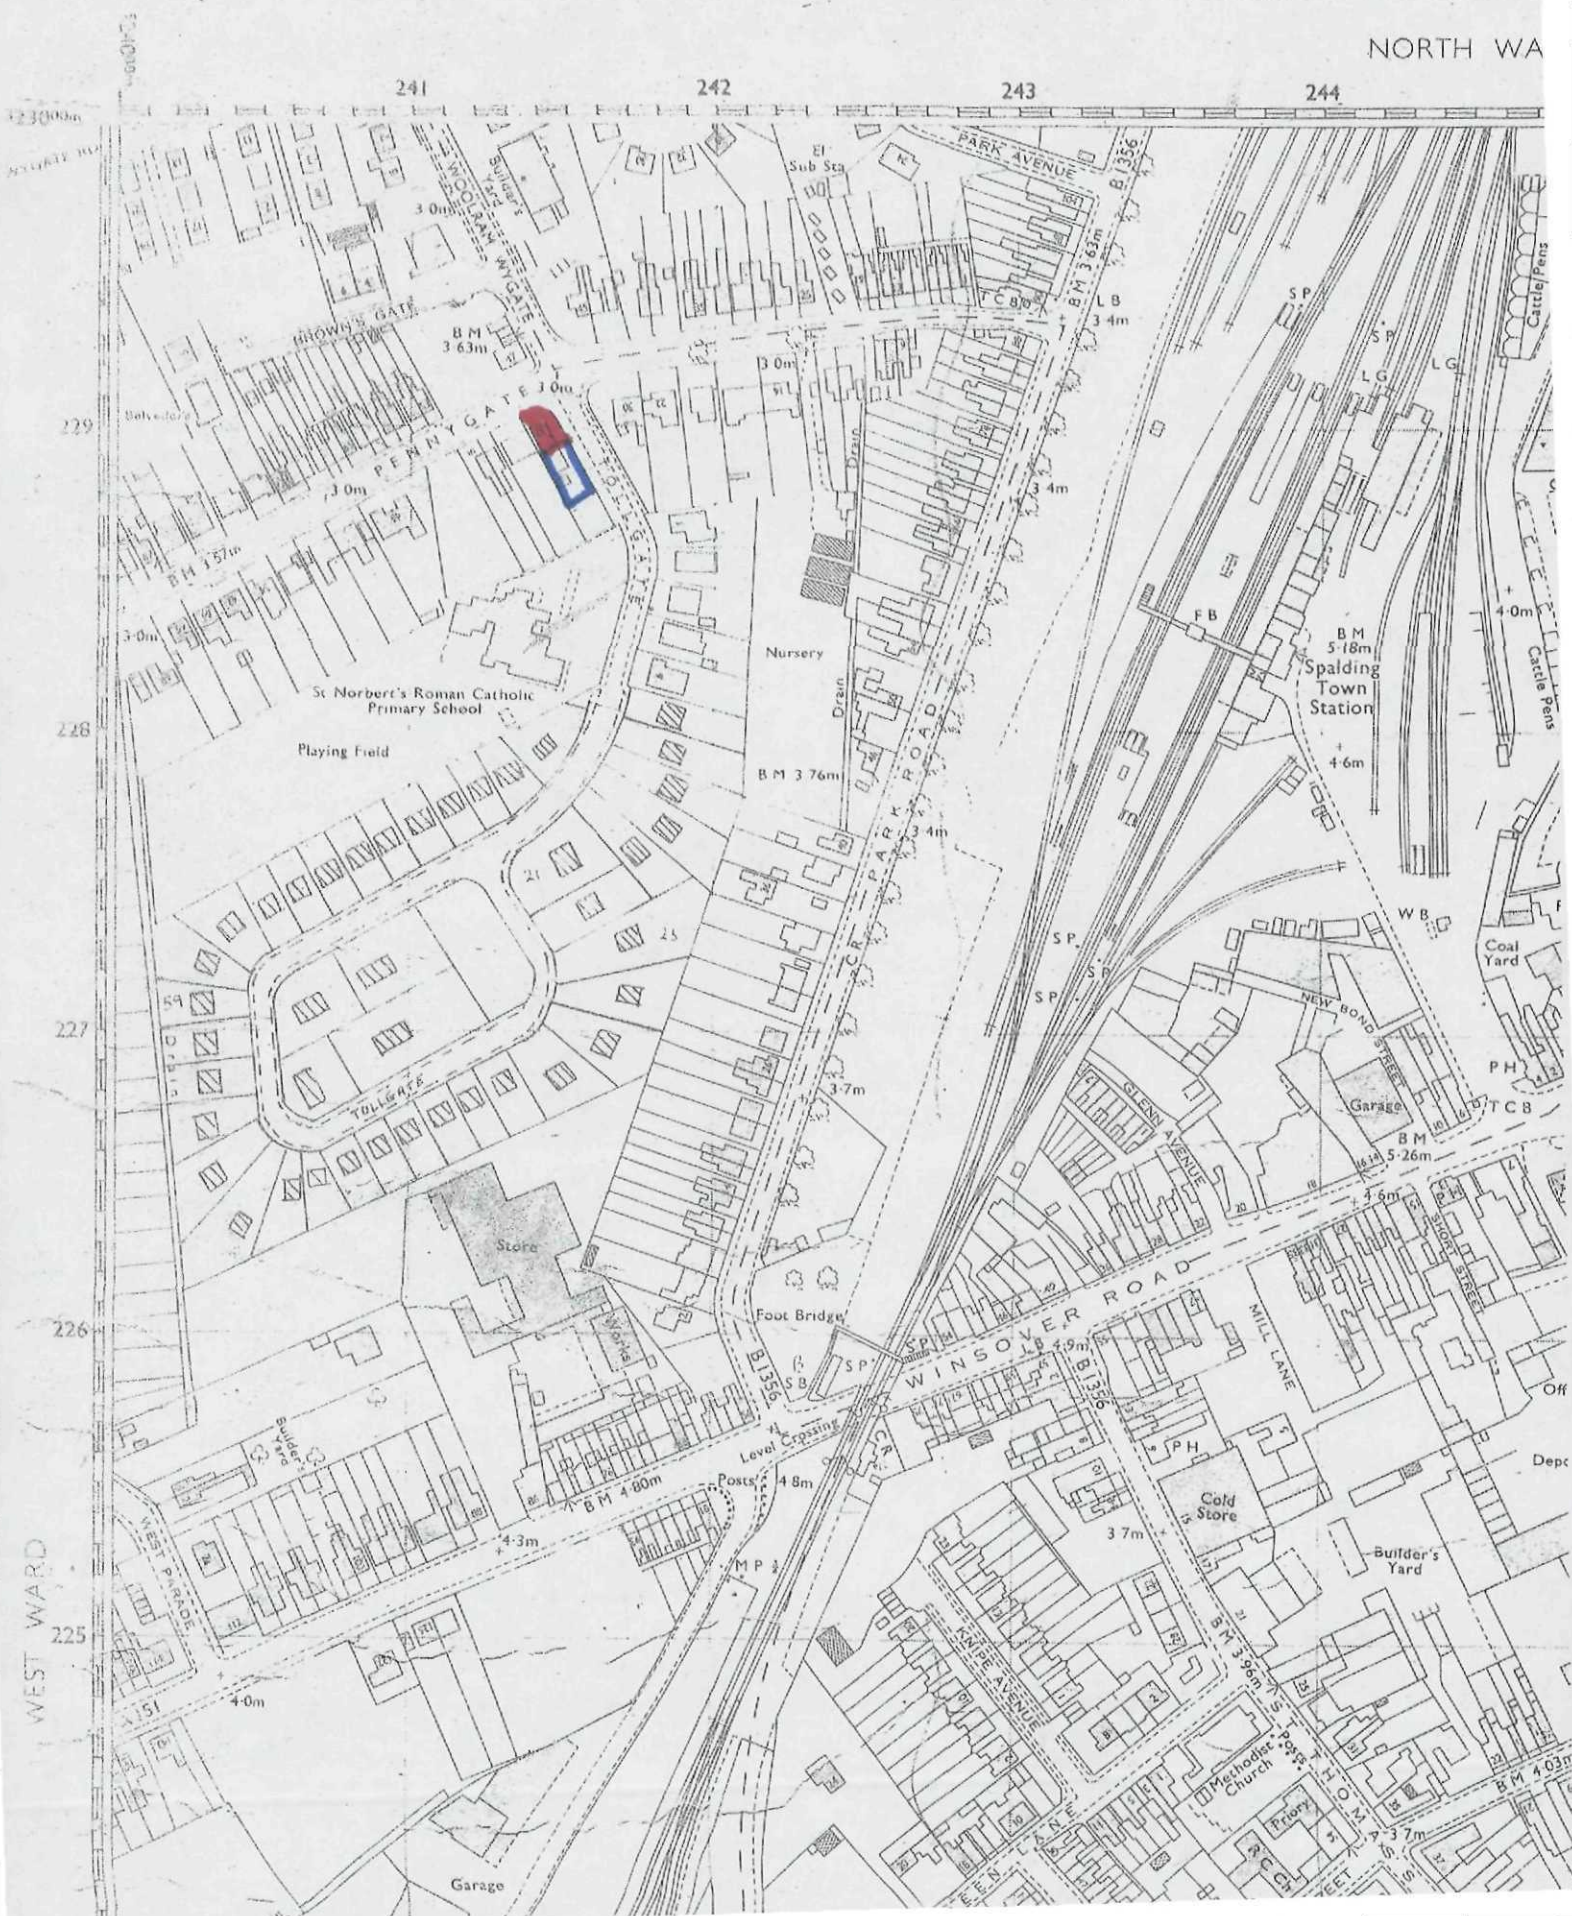


FIG 1
NATIONAL GRID PLANS Scale 1:2500

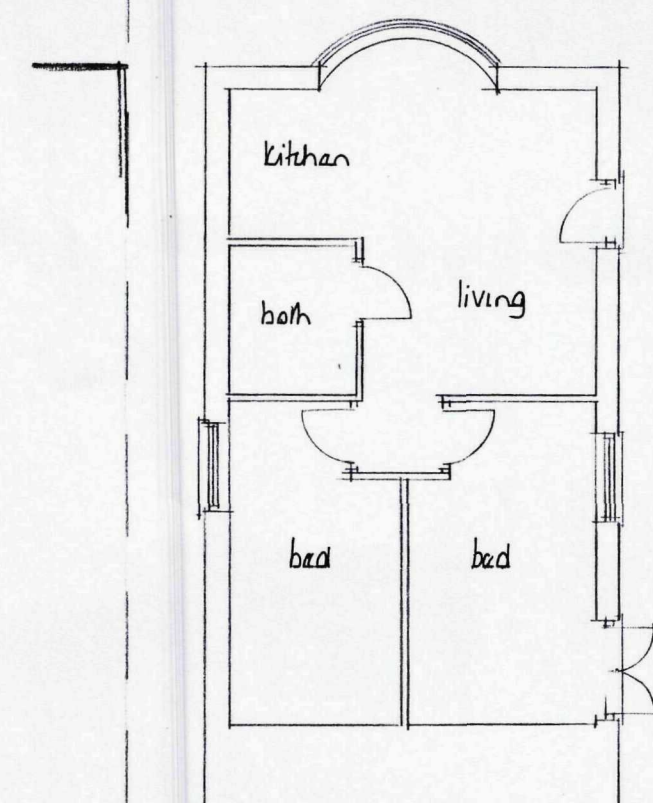

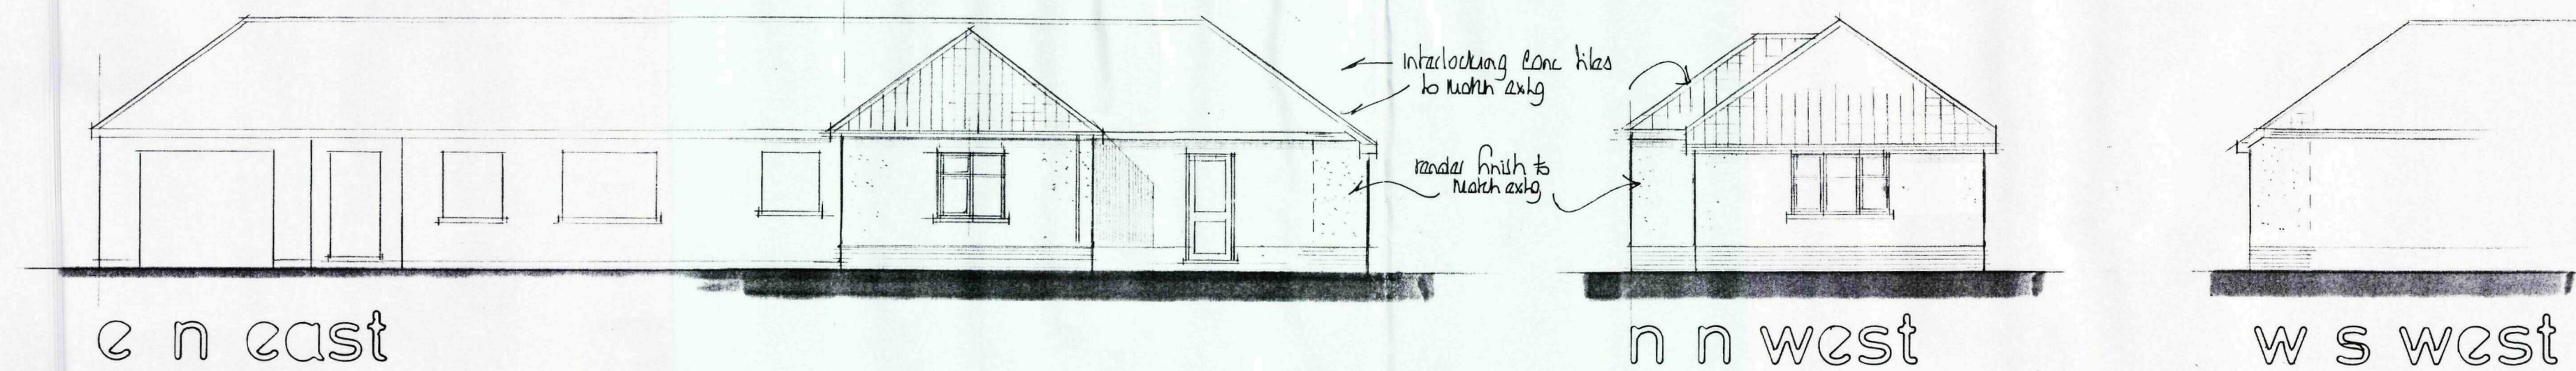

existing
floor plans

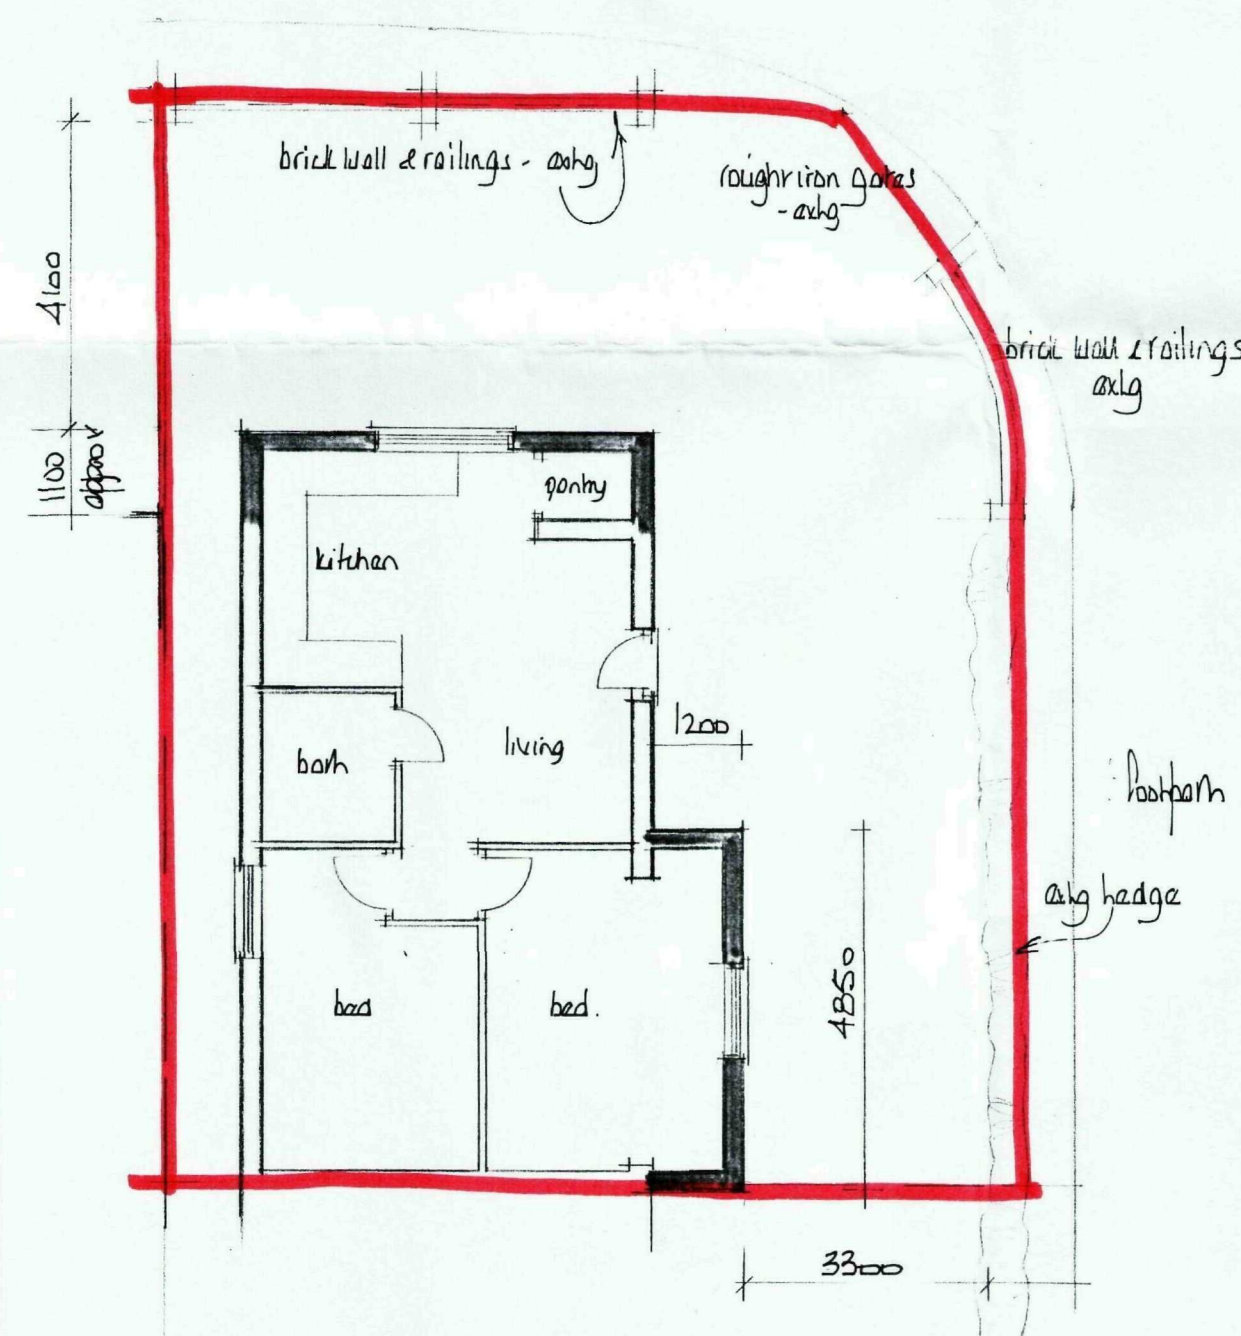

proposed

EAST MIDLANDS DESIGN ASSOC.

Architectural Consultants

Willow Lodge
Horseshoe Road
Spalding
Lines
PE11 3JA

Tel/fax :- 01775 767968
E-mail :- willowlodge@talktalk.net
Mobile phone :- 07710815044

Client
MR M LACEY.

Project
Extension to Dwelling at
32 PENNYGATE
SPALDING.

Drawing
Plans.
Existing & Proposed.
Variations as Proposed
Block Plan.

Scale
1:100

Date
March 11

Dwg No.
REV

SHDC
Planning & Development
04 MAR 2011
Ref: 0171-11.

10/42/01