



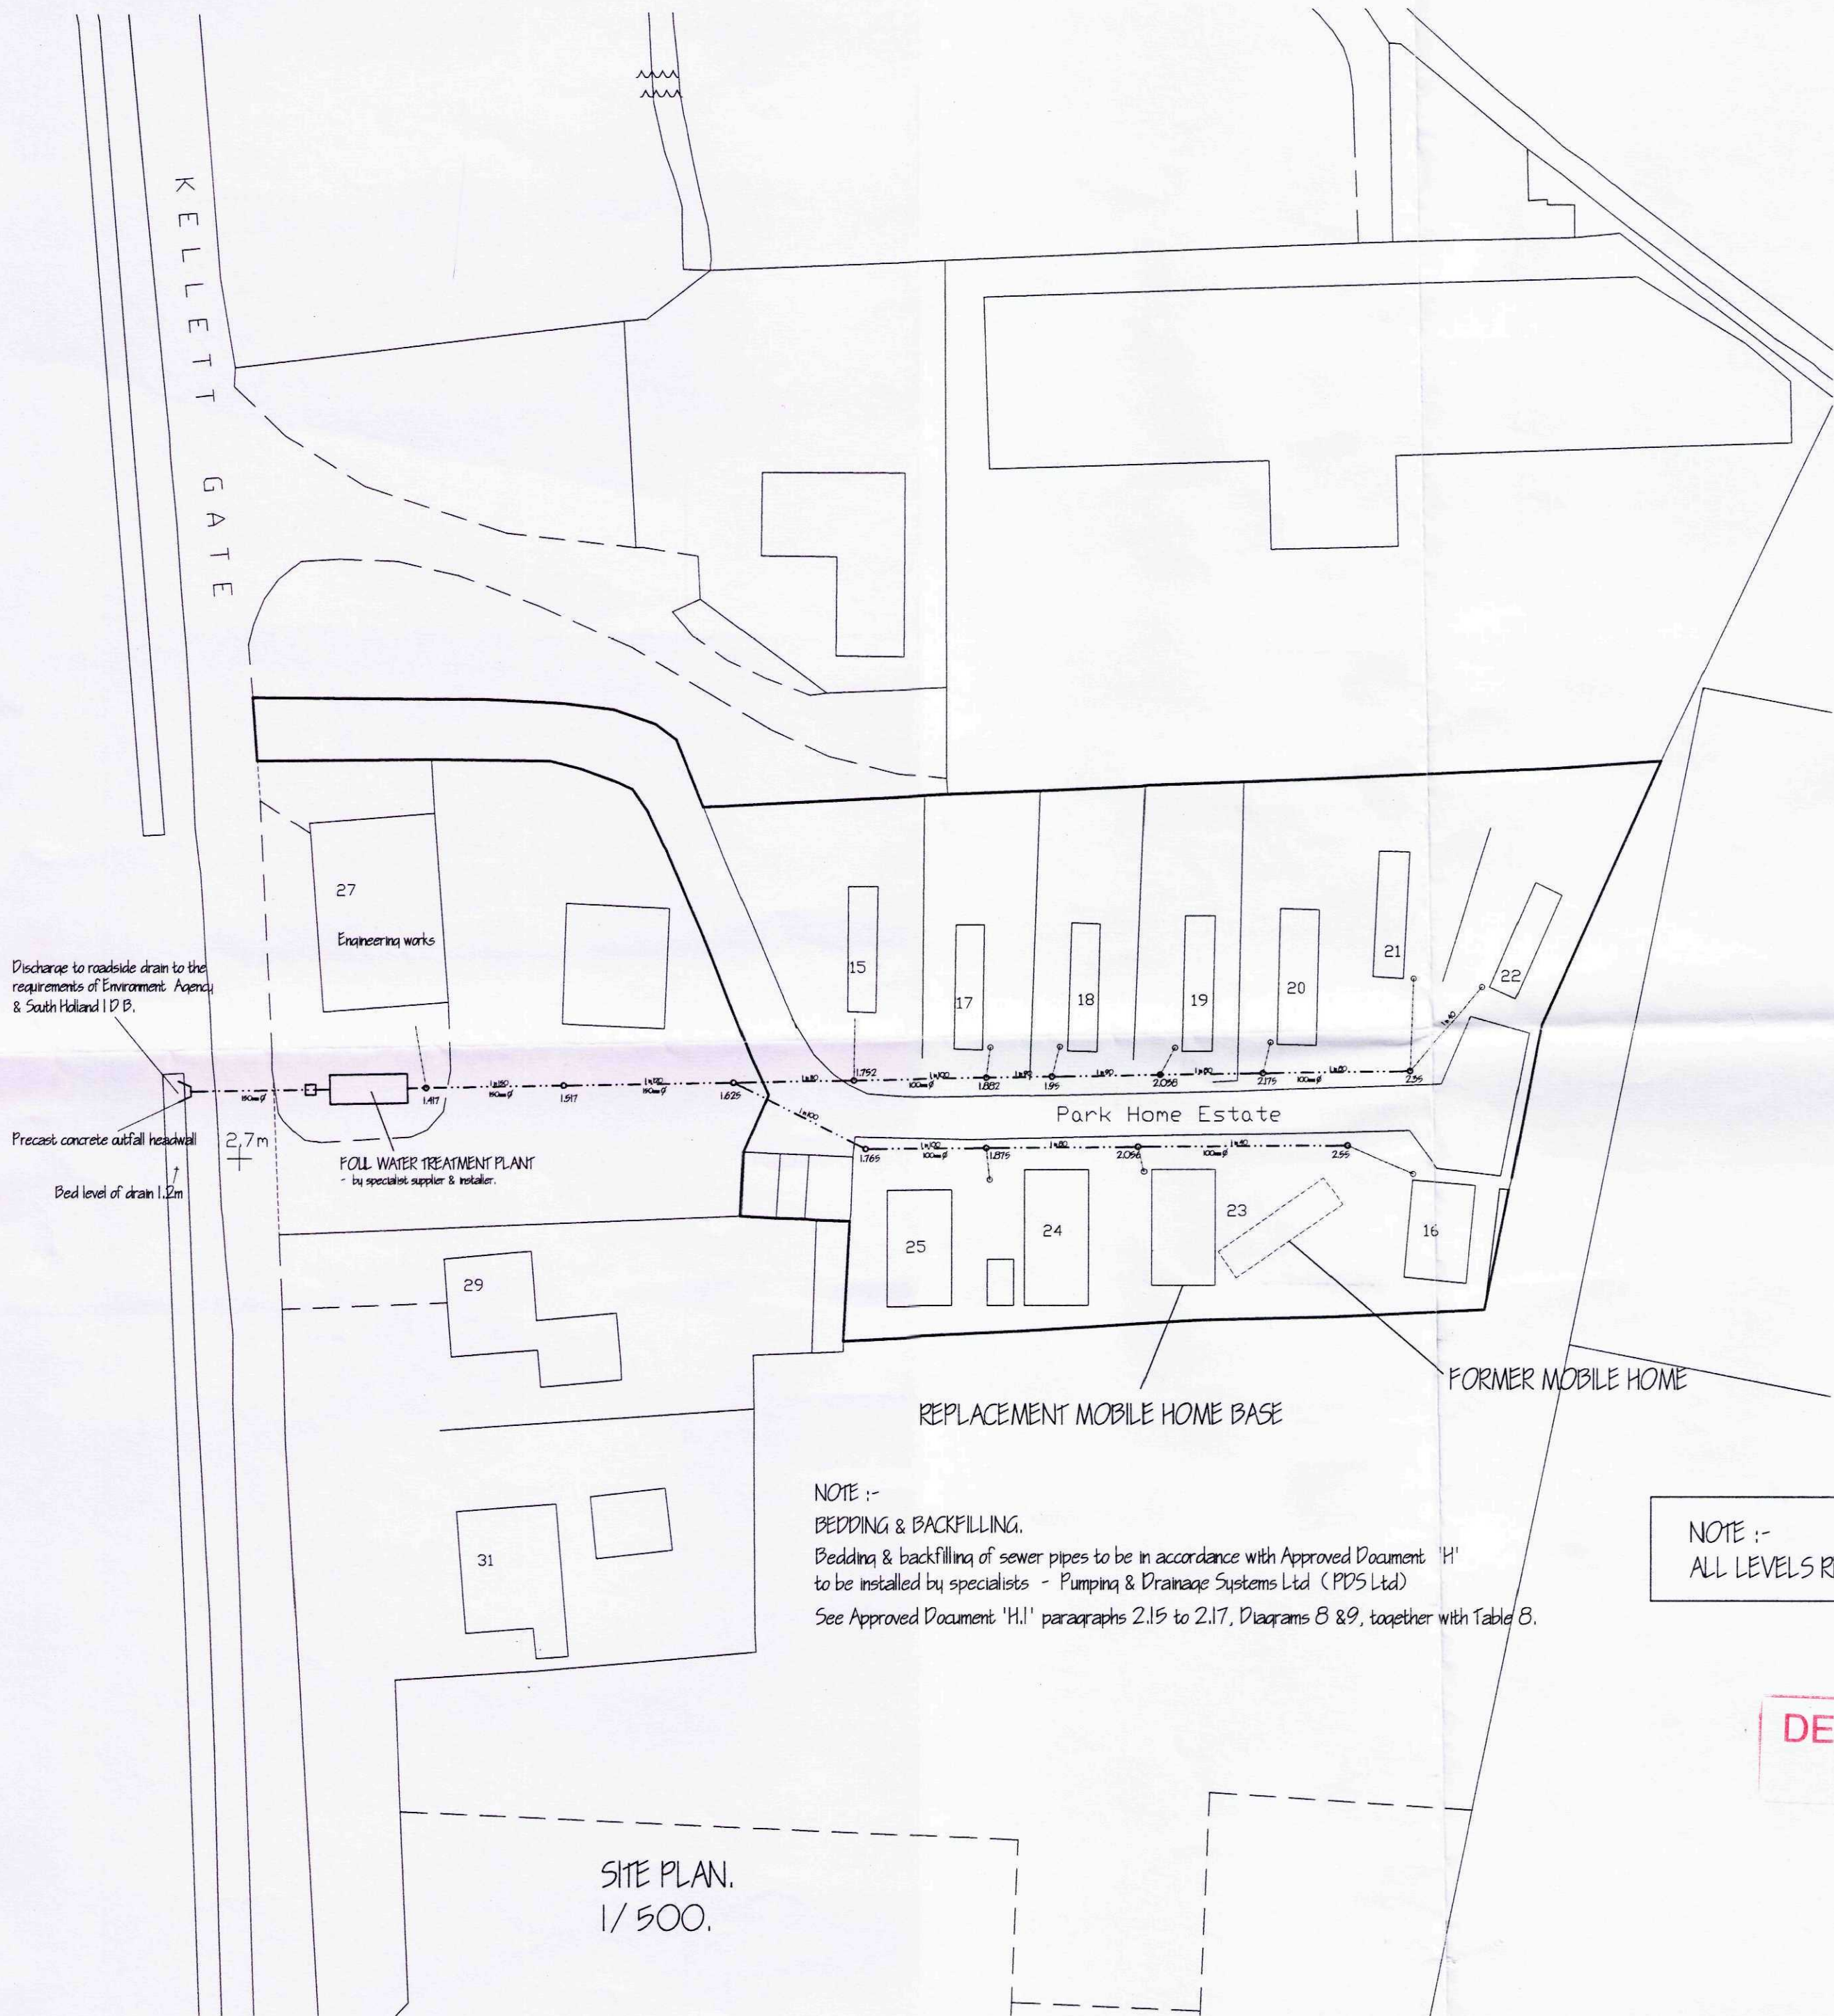

NOTE :-
 BEDDING & BACKFILLING.
 Bedding & backfilling of sewer pipes to be in accordance with Approved Document 'H' to be installed by specialists - Pumping & Drainage Systems Ltd (PDS Ltd)
 See Approved Document 'H.1' paragraphs 2.15 to 2.17, Diagrams 8 & 9, together with Table 8.

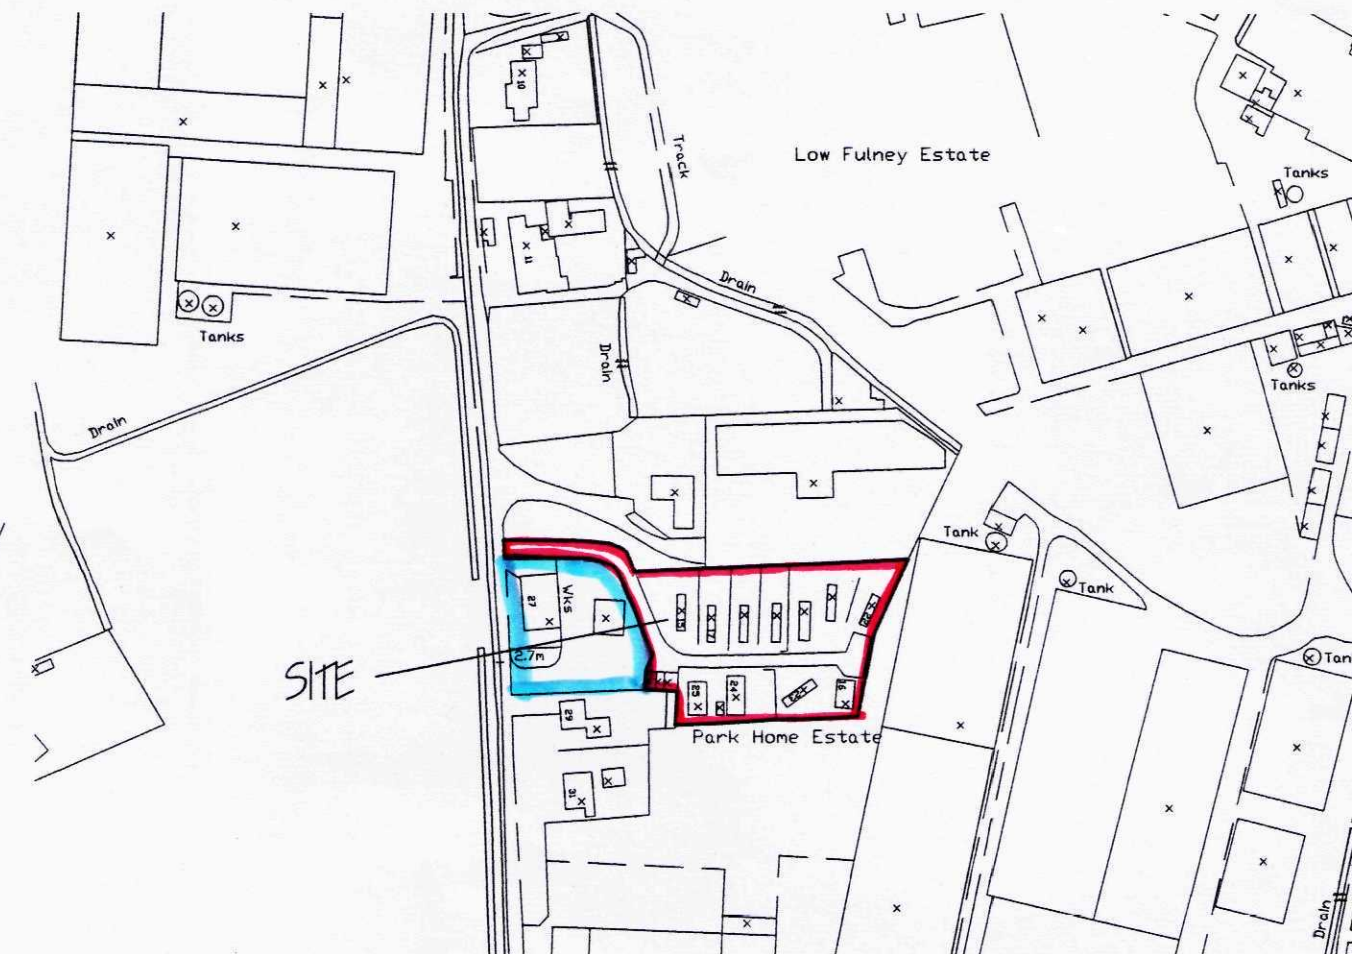

? Crown Copyright 2008. All rights reserved. Licence number 100020449

LOCATION PLAN.
 1/ 2500.

AMENDED PLAN
 Ref. A1

NOTE :-
 ALL LEVELS RELATE TO METRES ABOVE ORDNANCE DATUM NEWLYN

DETERMINED PLAN

SHDC
 Planning & Development
 16 APR 2009
 Ref: 0172109

SITE PLAN.
 1/ 500.

P. FOLL SEWERAGE SYSTEM. A. AMEND APPLICATION SITE BOUNDARY. ref. revision	
G. R. MERCHANT LTD I.ENG AMICE FIWOC ARCHITECTURAL, STRUCTURAL AND LAND DRAINAGE CONSULTANTS 4 Wrights Mews 12A Park Road, Holbeac Spalding, Lincs. PE12 7J Tel: 01406 490800 Fax: 01406 425744 E-Mail: gr.merchant@btconnect.com	
Project PARK HOME ESTATE, 23 KELLETT GATE, SPALDING, LINC'S.	
Client W.W.T. & B.R. WILLETT.	
Drawing LOCATION & SITE LAYOUT PLANS.	
Job Ref. 1862-OB.	Drawing No. OIB.
Date AUG '08.	Drawn GRM.
Scales AS INDICATED.	
DO NOT SCALE FROM THIS DRAWING This drawing is copyright and may not be altered, traced, photographed or used in any other way without the written permission of the Architect. The General Contractor is to check all details shown on the drawing for accuracy and to report any discrepancies to the Architect. All details shown on the drawing are based upon typical site conditions related to the area. No responsibility can be accepted for any conditions which may be discovered during construction unless reported to the Architect in writing. The Architect shall not be responsible for any design amendments which may be required. 