



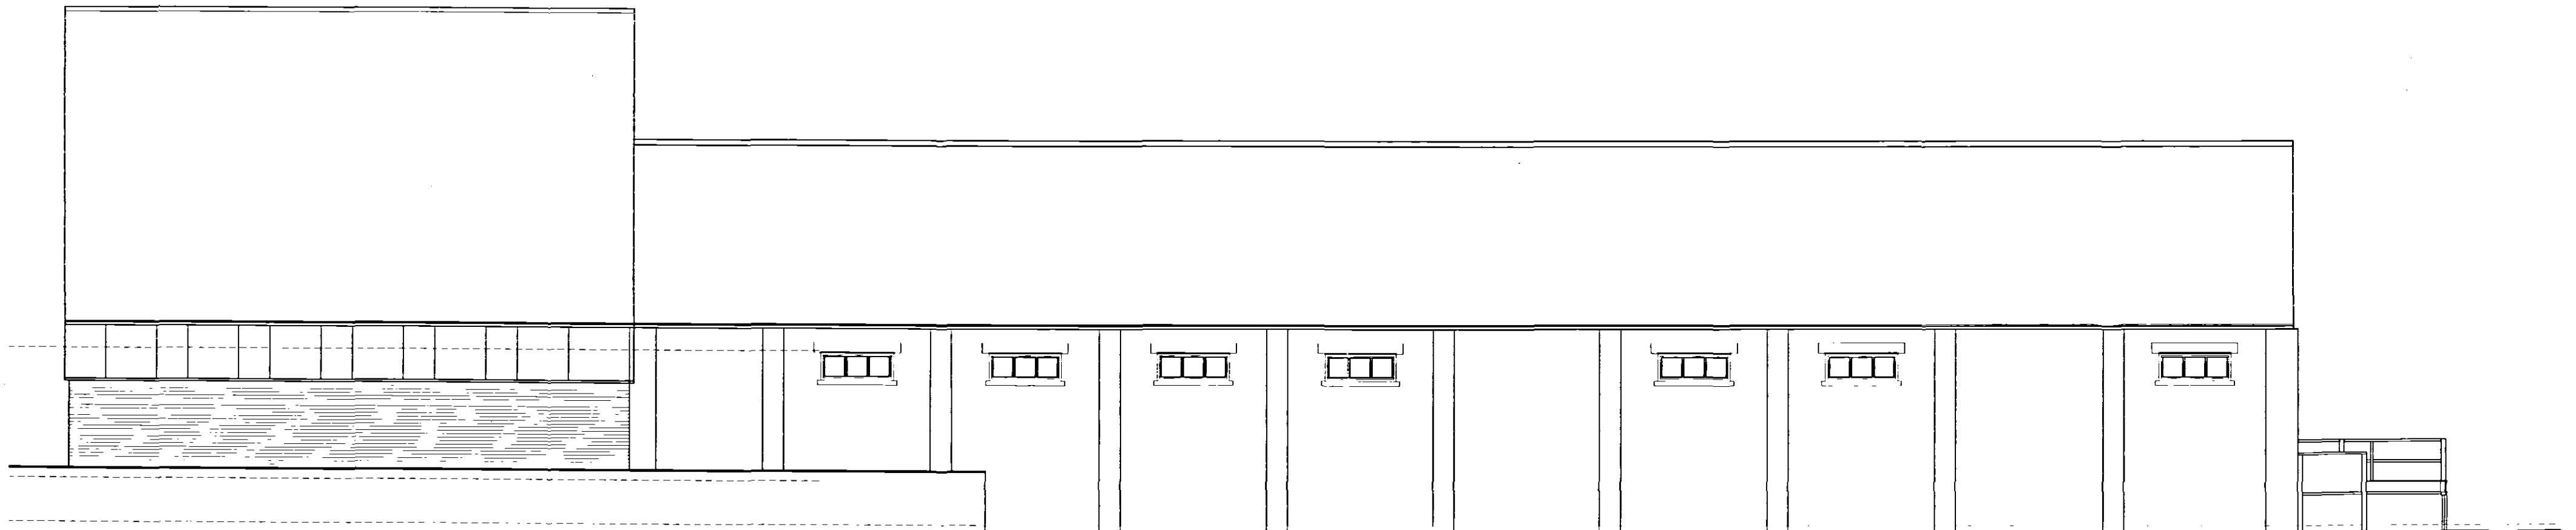

PROPOSED EXTENSION
South Elevation

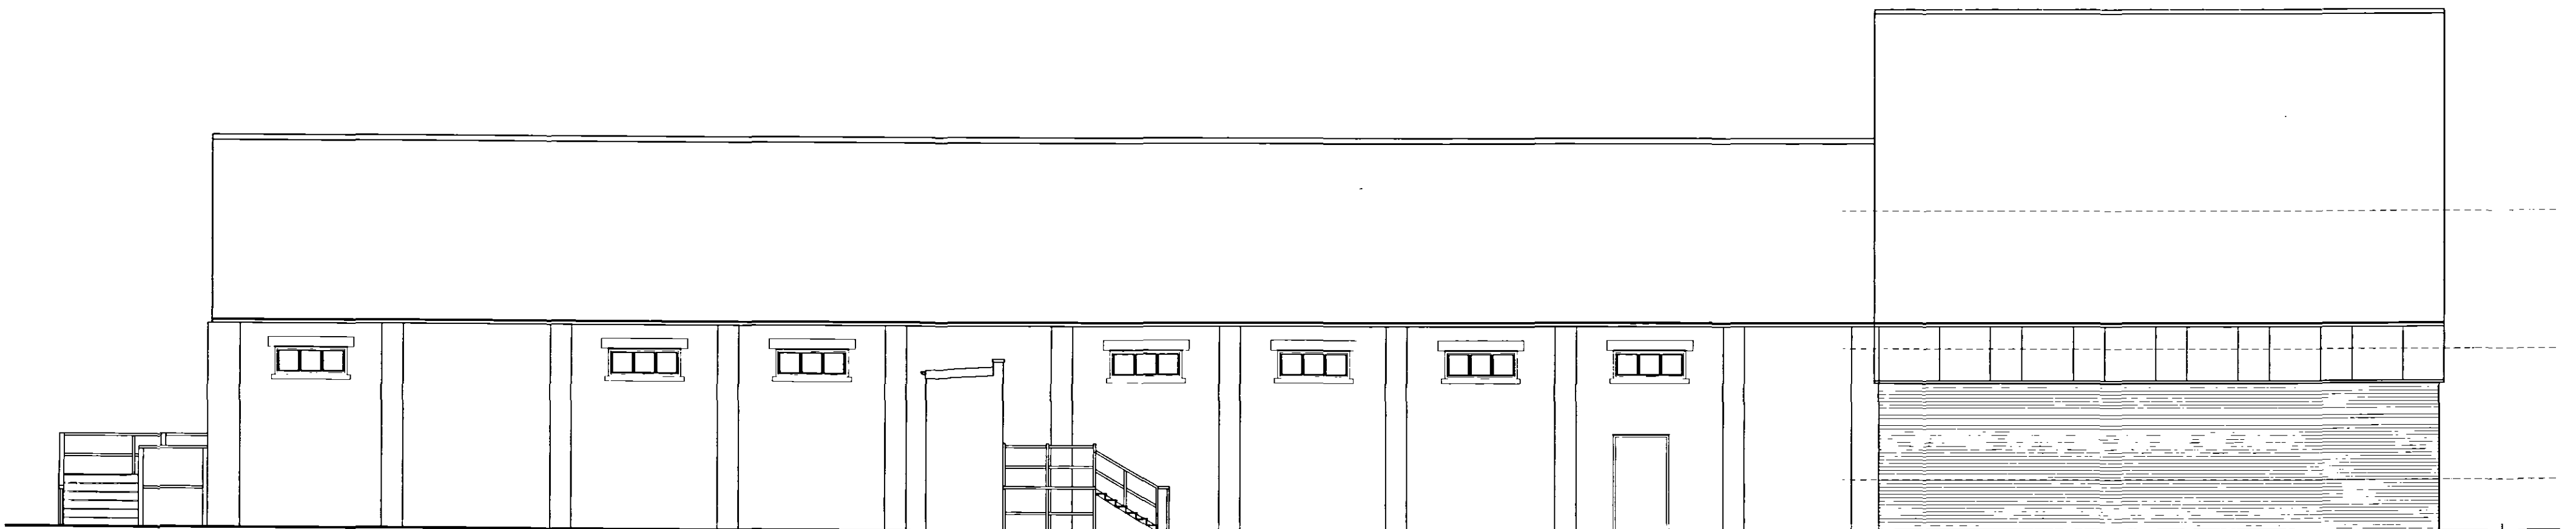

North Elevation

DETERMINED
PLAN

SHED
Planning & Development
28 FEB 2005
Ref: 0176105

Rev. A - Feb 2005 - extension revised to pitched roof + general revisions

PROPOSED EXTENSION

**ROBERT
LOWE**
CHARTERED
ARCHITECT

1-2 North End, Swineshead
Boston, Lincs., PE20 3LR
Phone 01205-821117
Fax 01205-821139
info @ rca.freemove.co.uk

Project:
Alterations & Extensions to
Merlin's, Westlode Street
Spalding, Lincs.

Client:
Inntact Properties Ltd.

Drawing Title:
SOUTH ELEVATION
NORTH ELEVATION

Date:
Feb'2005
Scale:
1: 100

Project No:
04126
Drawing No:
Rev:

Drawn:
RWL

07 A

Contractors are to check all dimensions on site and to report any discrepancy to the Architect.
Do not scale from the drawing.
© 2004