
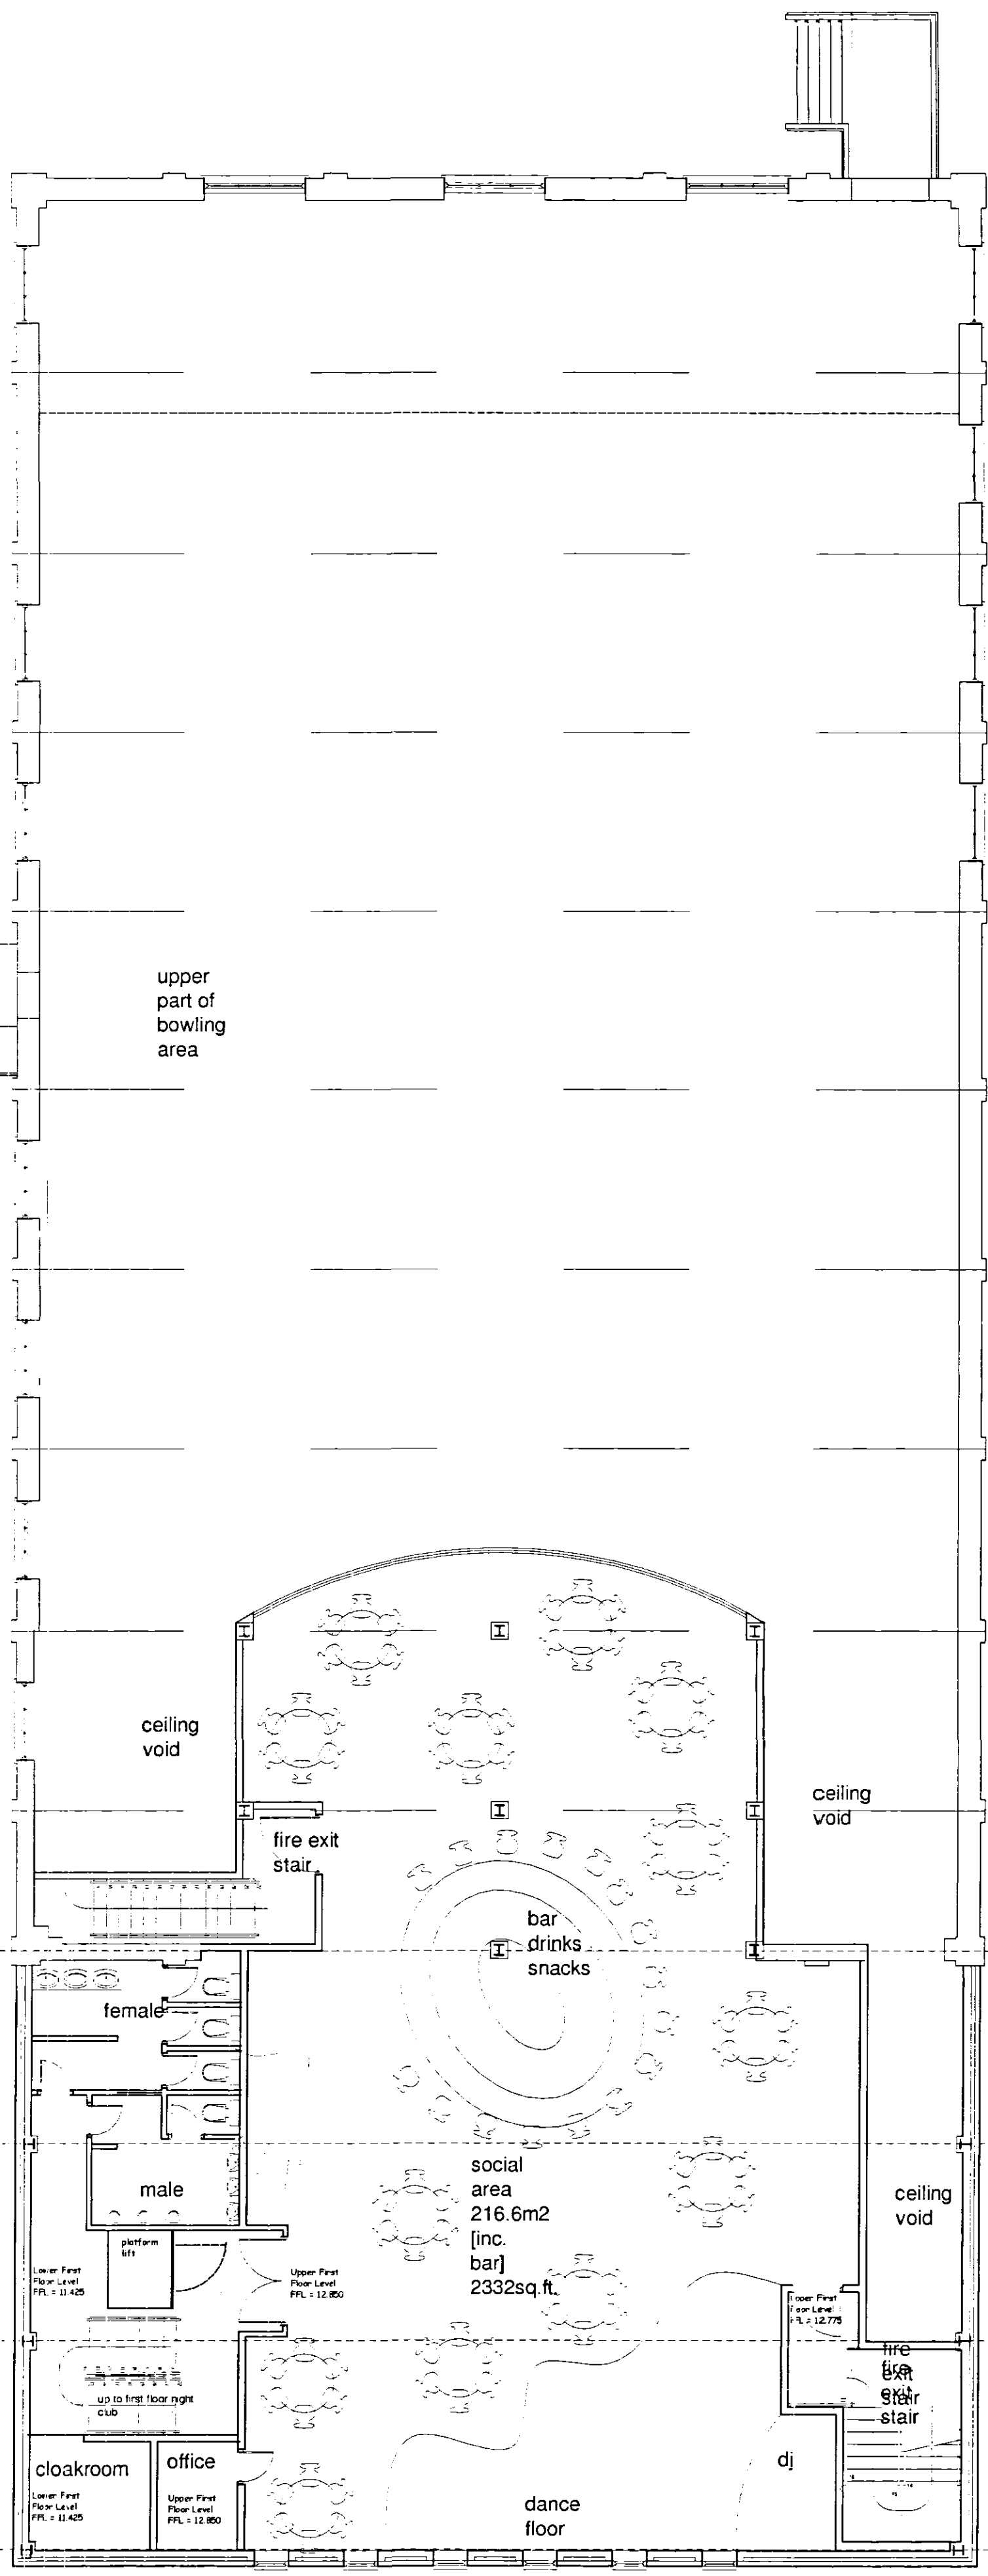


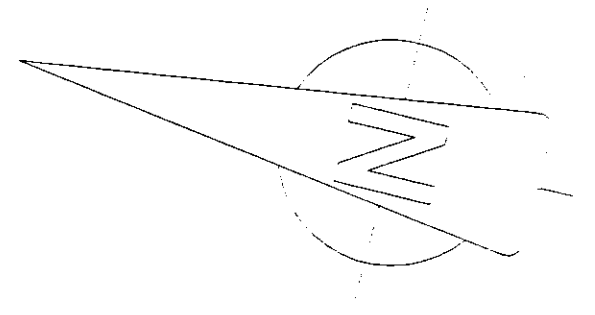

**DETERMINED
PLAN**

SHDC
Planning & Development
28 FEB 2005
Ref: 0175106

Rev. A - Feb 2005 - extension
revised to pitched roof + general
revisions

**ROBERT
LOWE**
CHARTERED
ARCHITECT
1-2 North End, Swineshead
Boston, Lincs., PE20 3LR
Phone 01205-821117
Fax 01205-821139
info @ rca.freemove.co.uk

Project:
Alterations & Extensions to
Merlin's, Westlode St.
Spalding, Lincs
Client:
Intact Properties Ltd.
Drawing Title:
FIRST FLOOR PLAN

Date:
Feb'2005
Scale:
1: 100
Project No:
04126
Drawing No:
RWL
Rev:

06 A

Contractors are to check all dimensions on site and to report any discrepancy to the Architect.
Do not scale from the drawing.
© 2004