





East Elevation [unchanged]

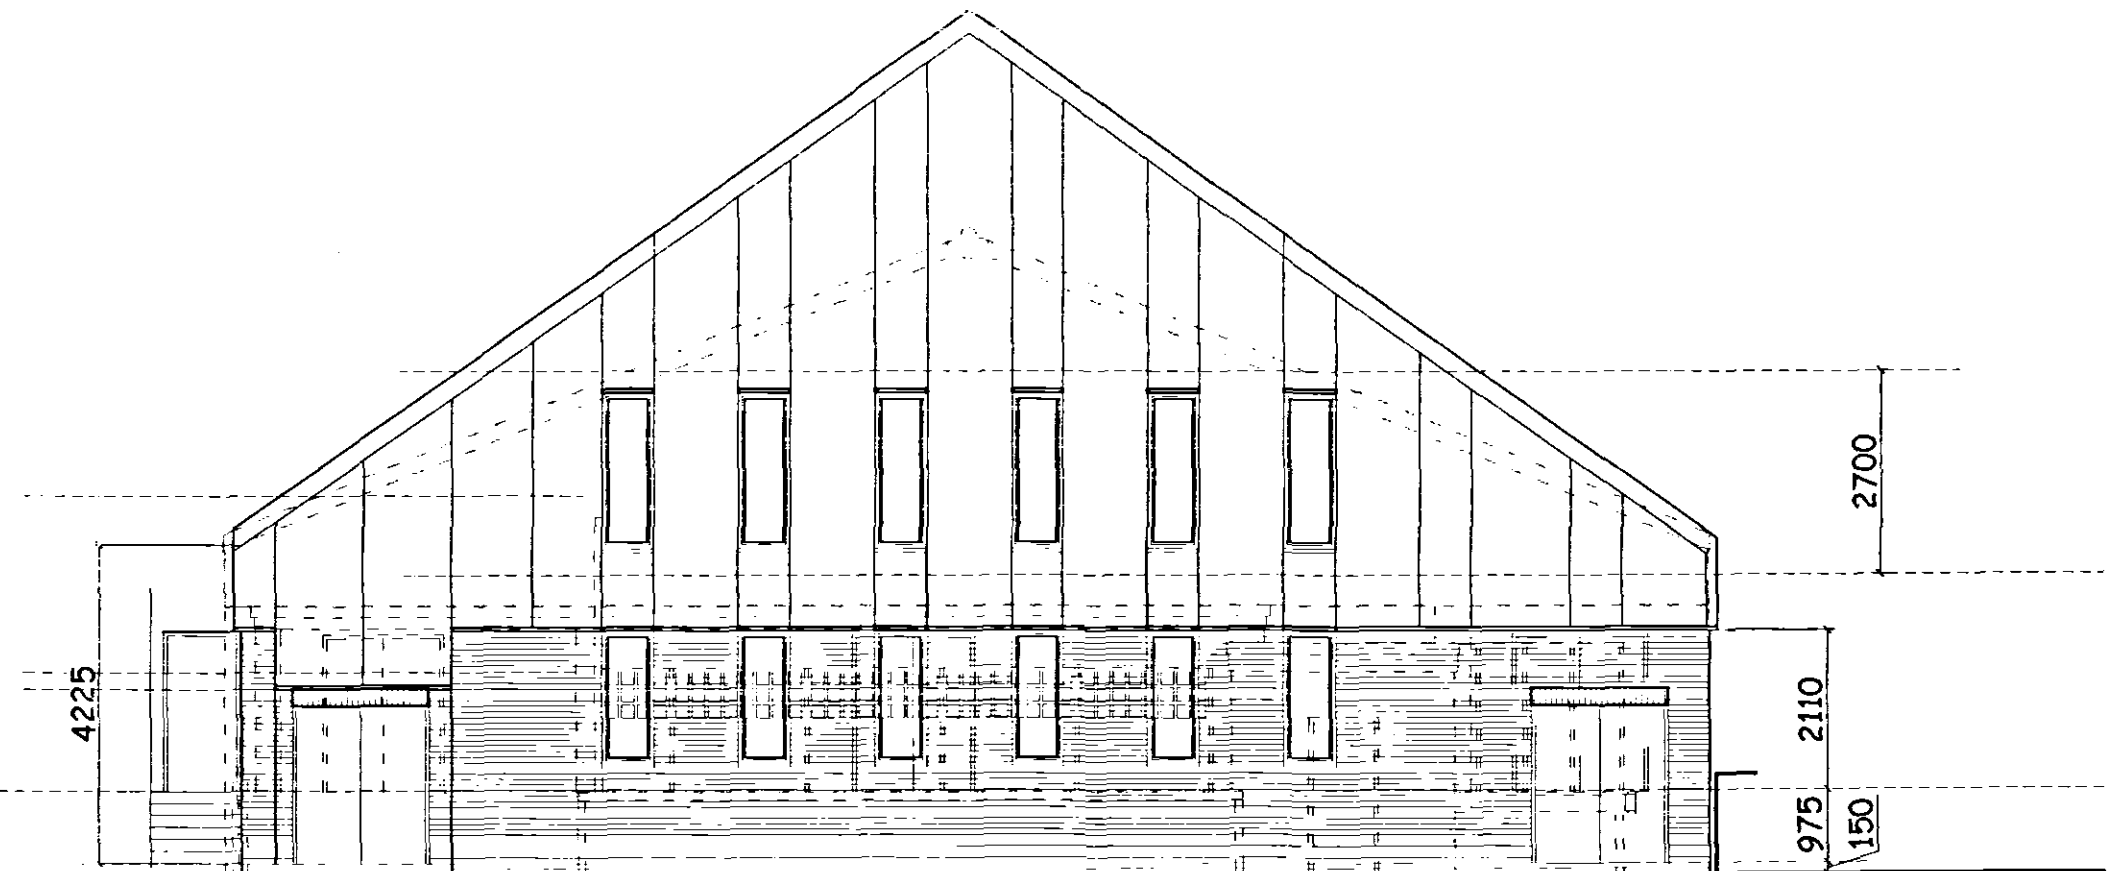

PROPOSED EXTENSION
West Elevation

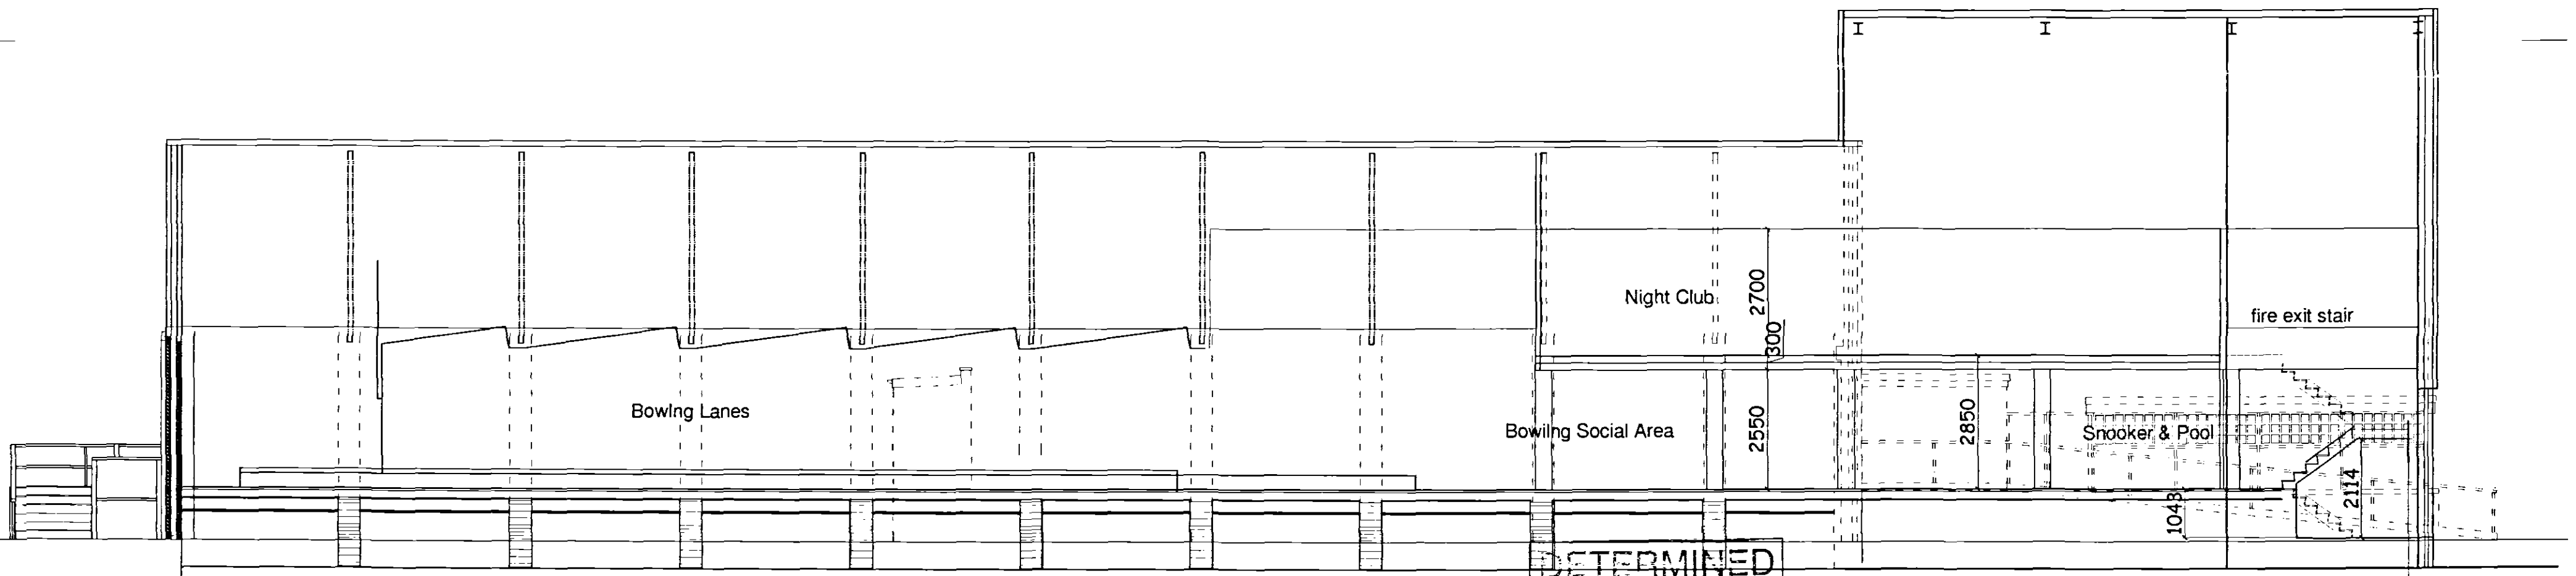

Section

DETERMINED
PLAN

PROPOSED EXTENSION

3406
Planning & Development
28 FEB 2005
Ref: 0175106

**ROBERT
LOWE**
CHARTERED
ARCHITECT
1-2 North End, Swineshead
Boston, Lincs., PE20 3LR
Phone 01205-821117
Fax 01205-821139
info@rica.freeserve.co.uk

Project:
Alterations & Extensions to
Merlin's, Westlode Street
Spalding, Lincs.
Client:
Inntact Properties Ltd.
Drawing Title:
EAST ELEVATION
WEST ELEVATION
LONG SECTION

Date:
Feb'2005
Scale:
1: 100
Project No:
04126
Drawing No:
08
Drawn:
RWL
Rev:

Rev. A - Feb 2005 - extension revised to pitched roof + general revisions

Contractors are to check all dimensions on site and to report any discrepancy to the Architect.
Do not scale from the drawing.
© 2004