
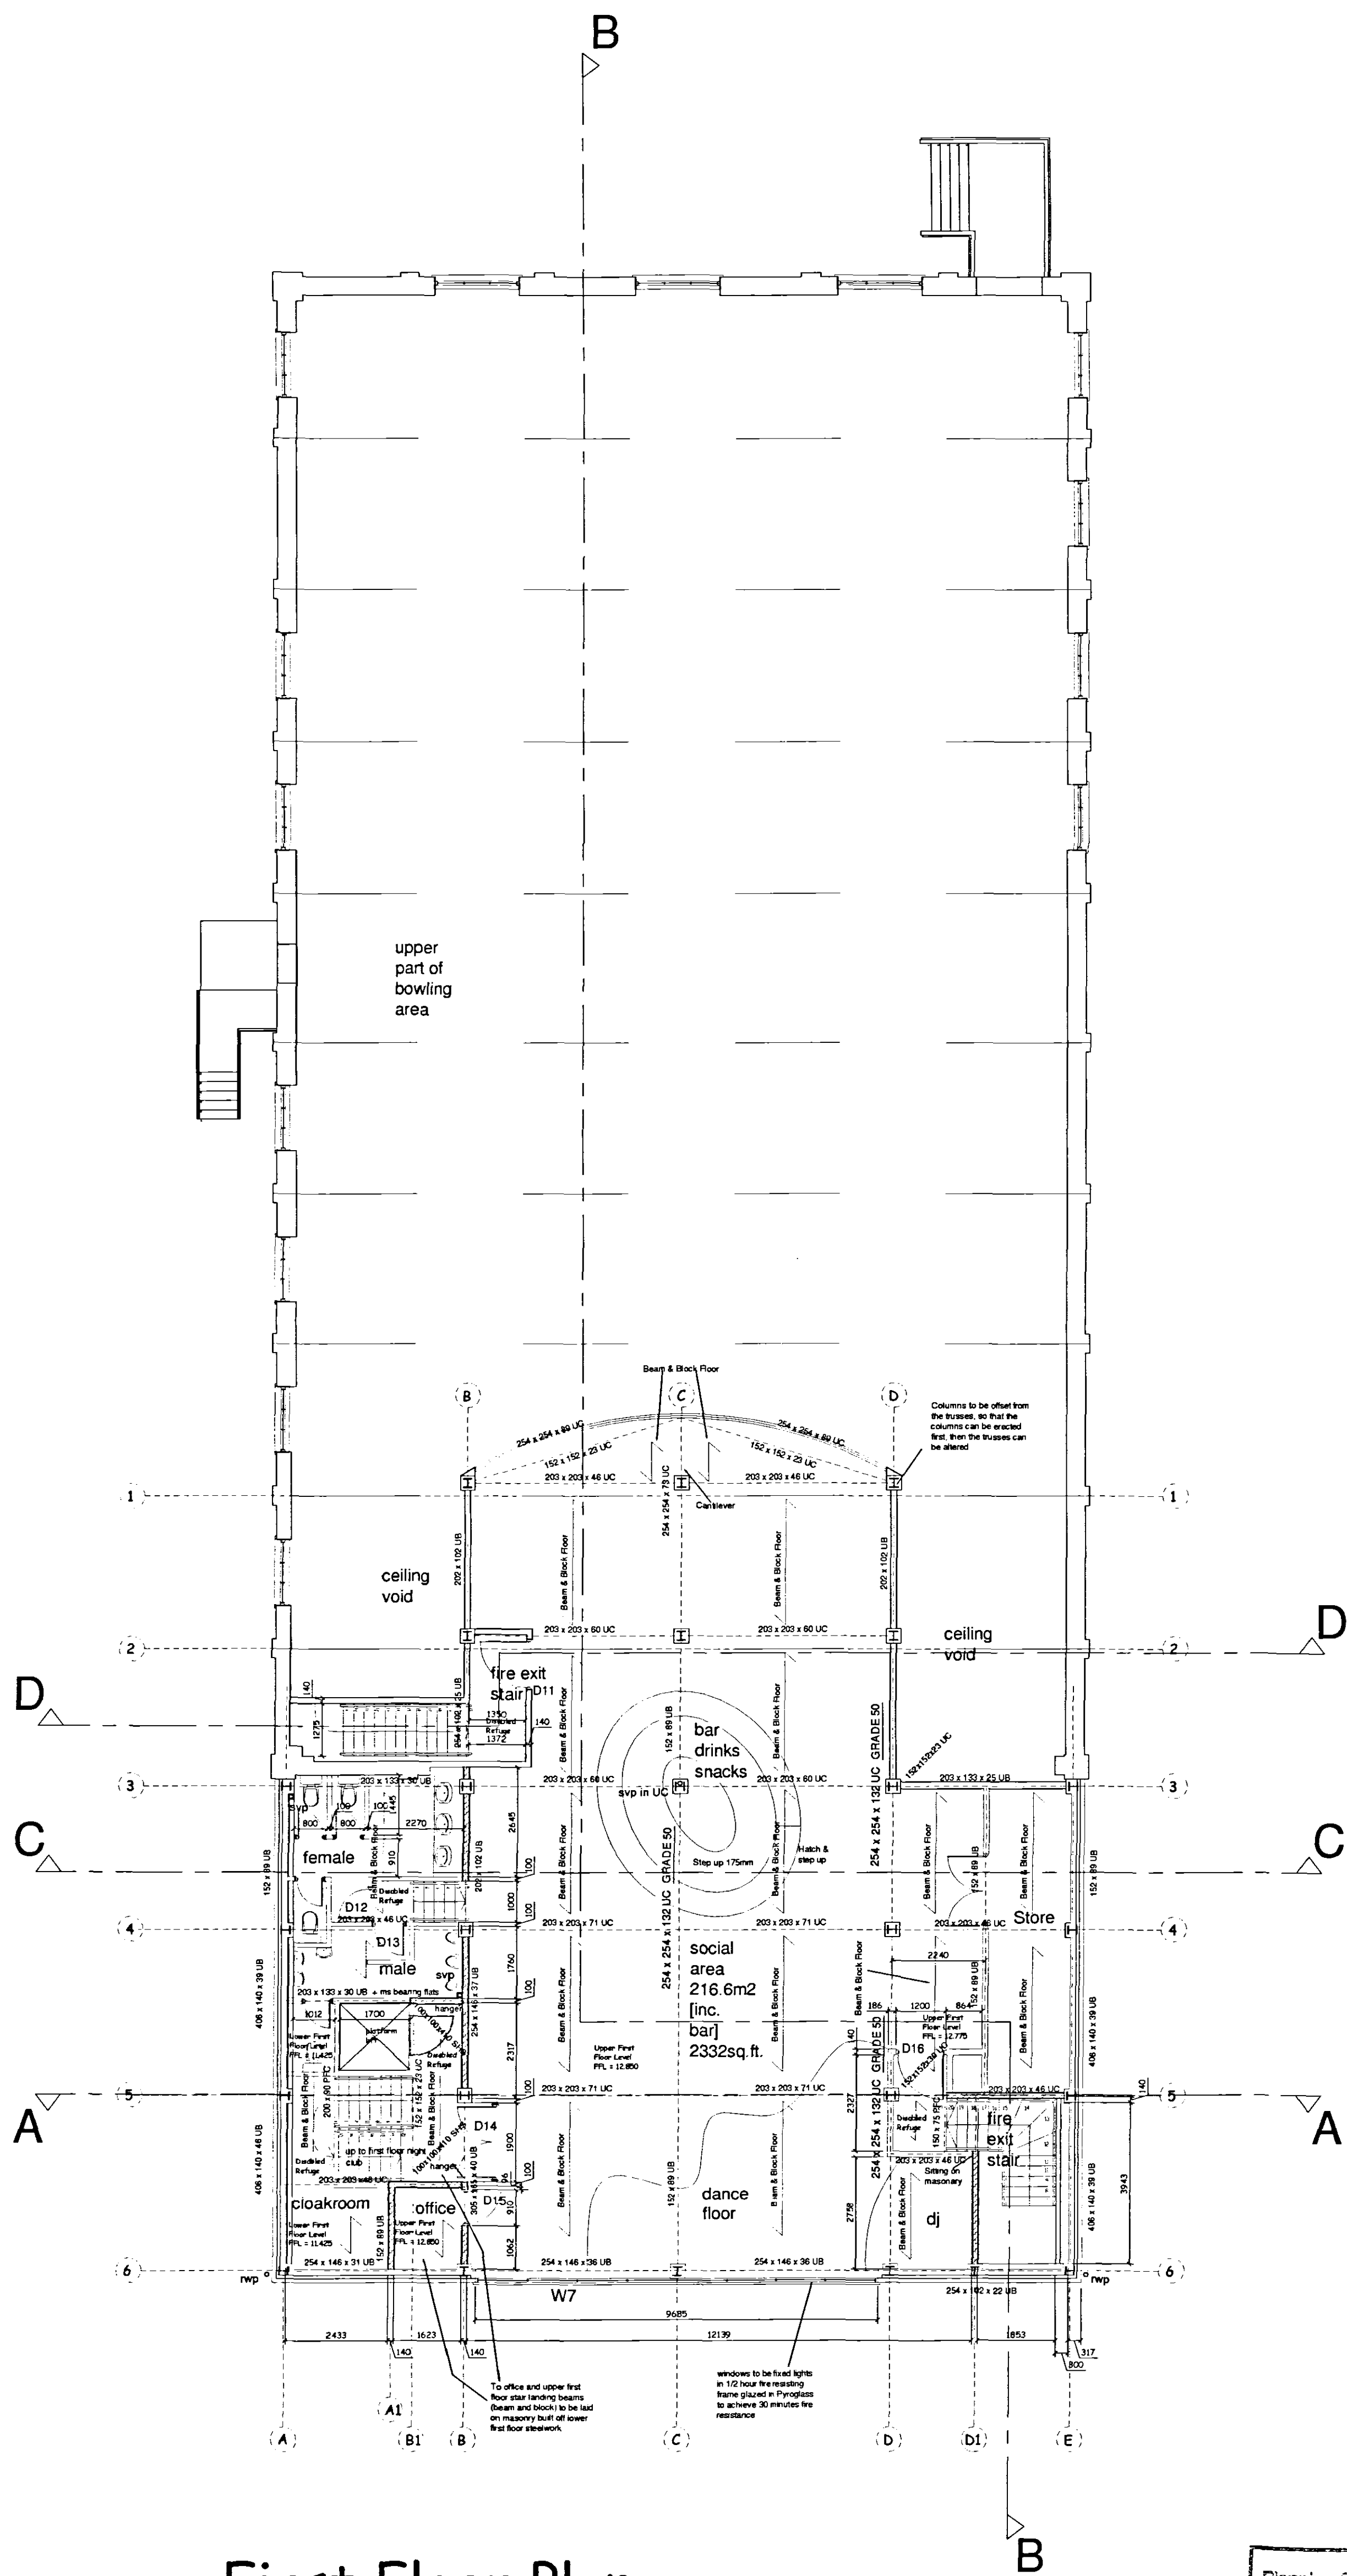


DRAWINGS TO READ IN
CONJUNCTION WITH THE
CONSTRUCTION NOTES,
MANUFACTURERS DETAILS AND
STRUCTURAL ENGINEERS
CALCULATIONS.

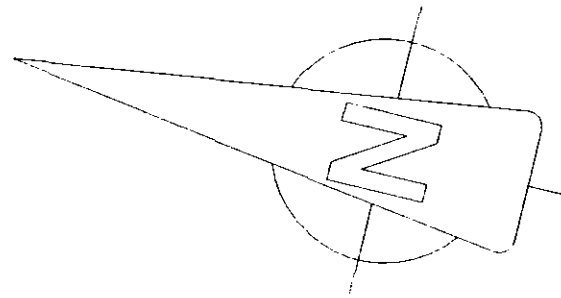

First Floor Plan

SHCC
Planning & Development
03 OCT 2005
Ref: 0175105

A1

**ROBERT
LOWE**
CHARTERED
ARCHITECT
1-2 North End, Swineshead
Boston, Lincs., PE20 3LP
Phone 01205-821117
Fax 01205-821139
info@lowe-architects.com

Project:
Alterations & Extensions to
Merlin's, Westlode Street
Spalding, Lincs
Client:
Inntact Properties Ltd
Drawing Title:
PROPOSED FIRST
FLOOR PLAN

Date:
July 2005
Scale:
1: 100 @ A1
1: 200 @ A3

Project No:
04126
Drawing No:
Rev:
Rev:

06 F

Contractors are to check all dimensions on site and to report any discrepancy to the Architect.
Do not scale from the drawings.