



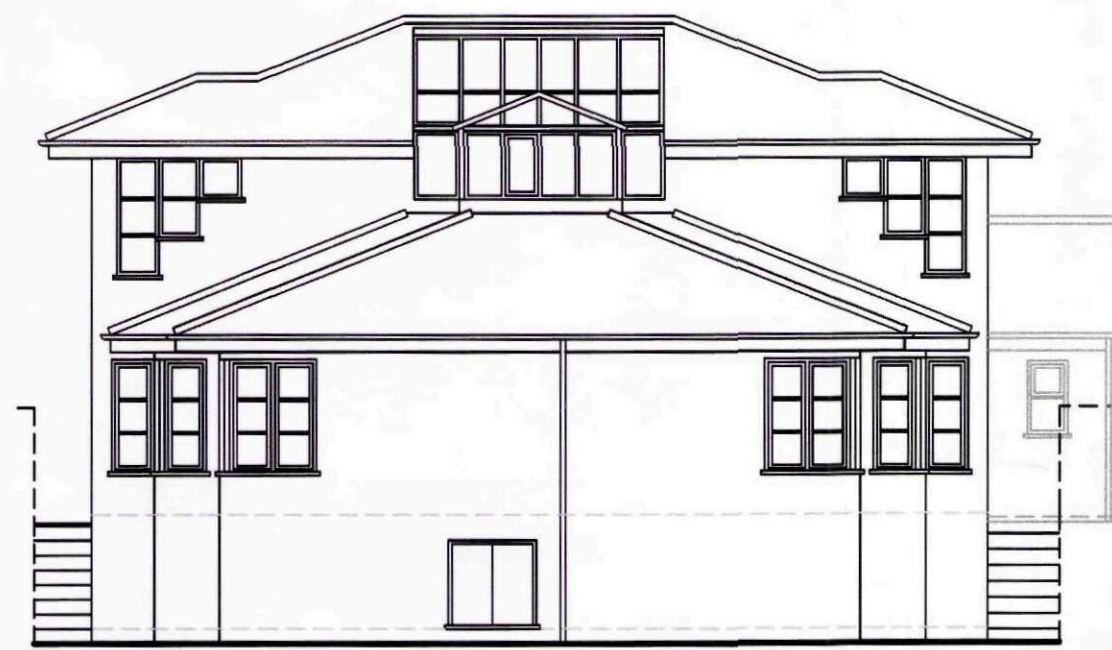


NORTH ELEVATION 1:100

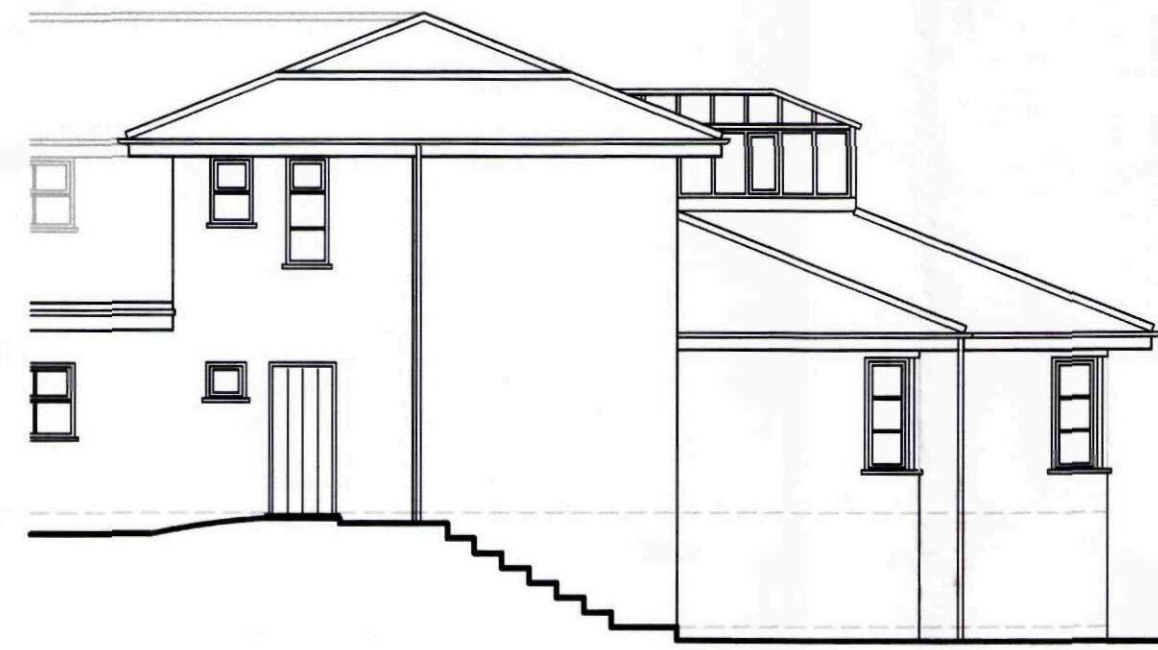


PART EAST ELEVATION




PART WEST ELEVATION

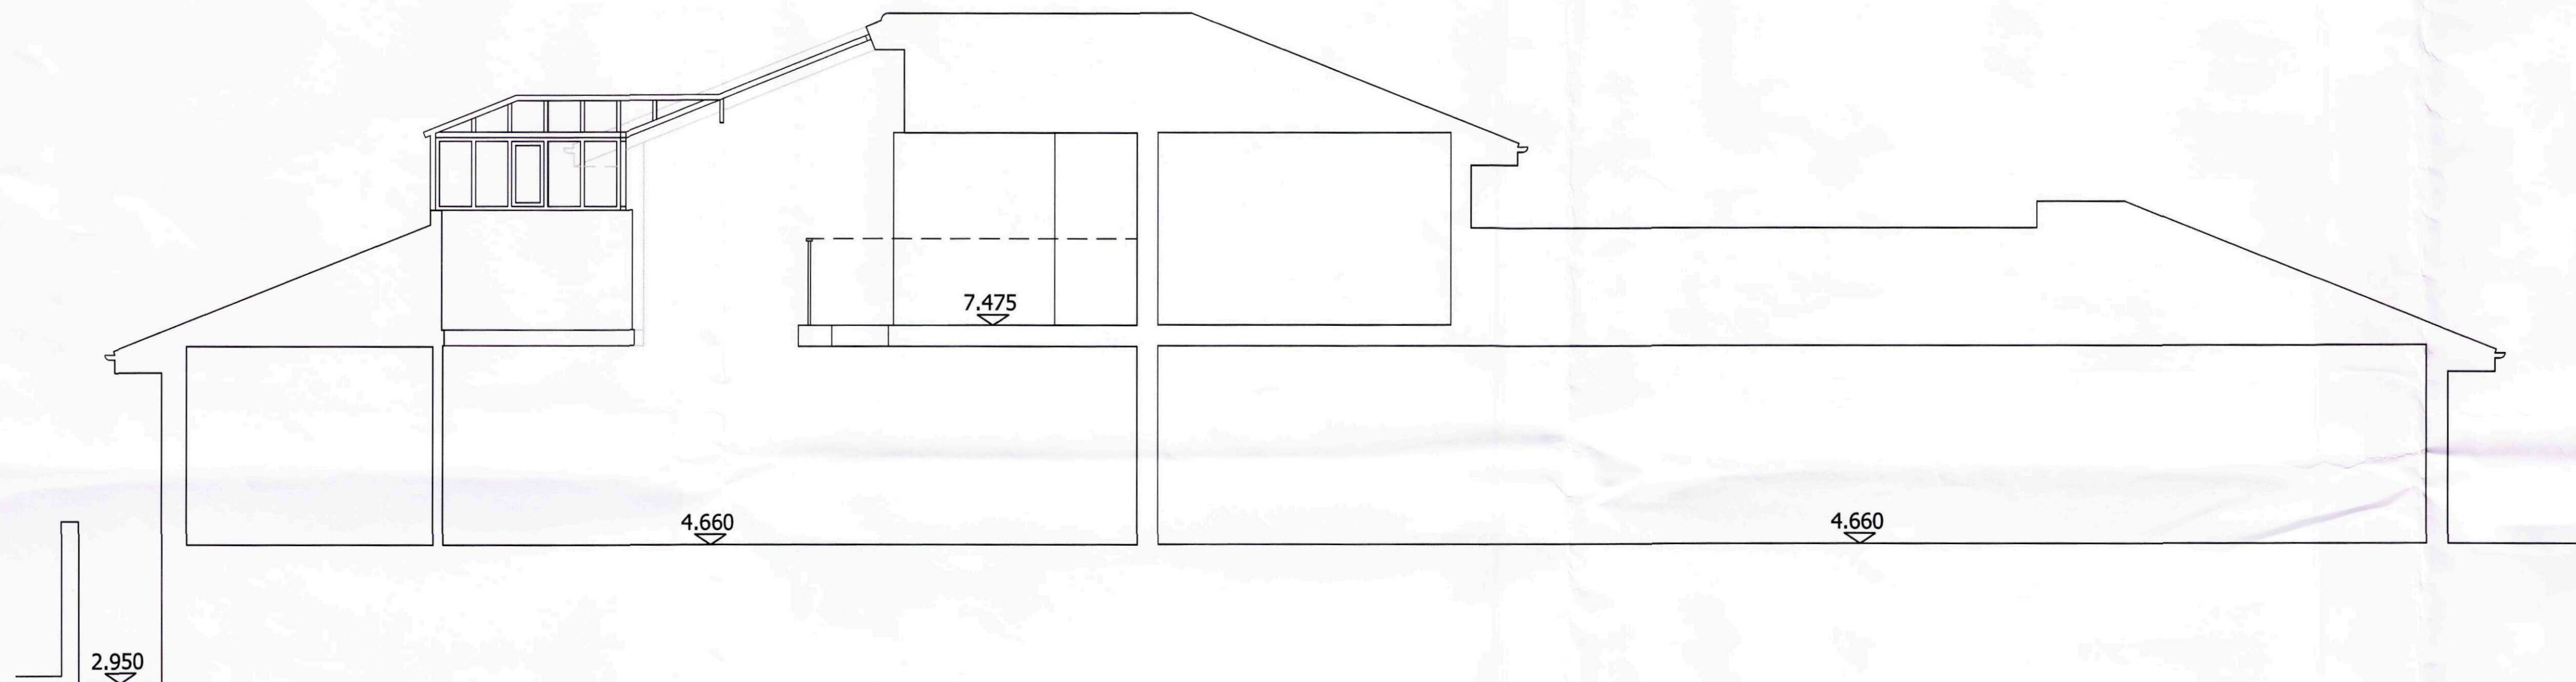

SECTION C-C 1:50

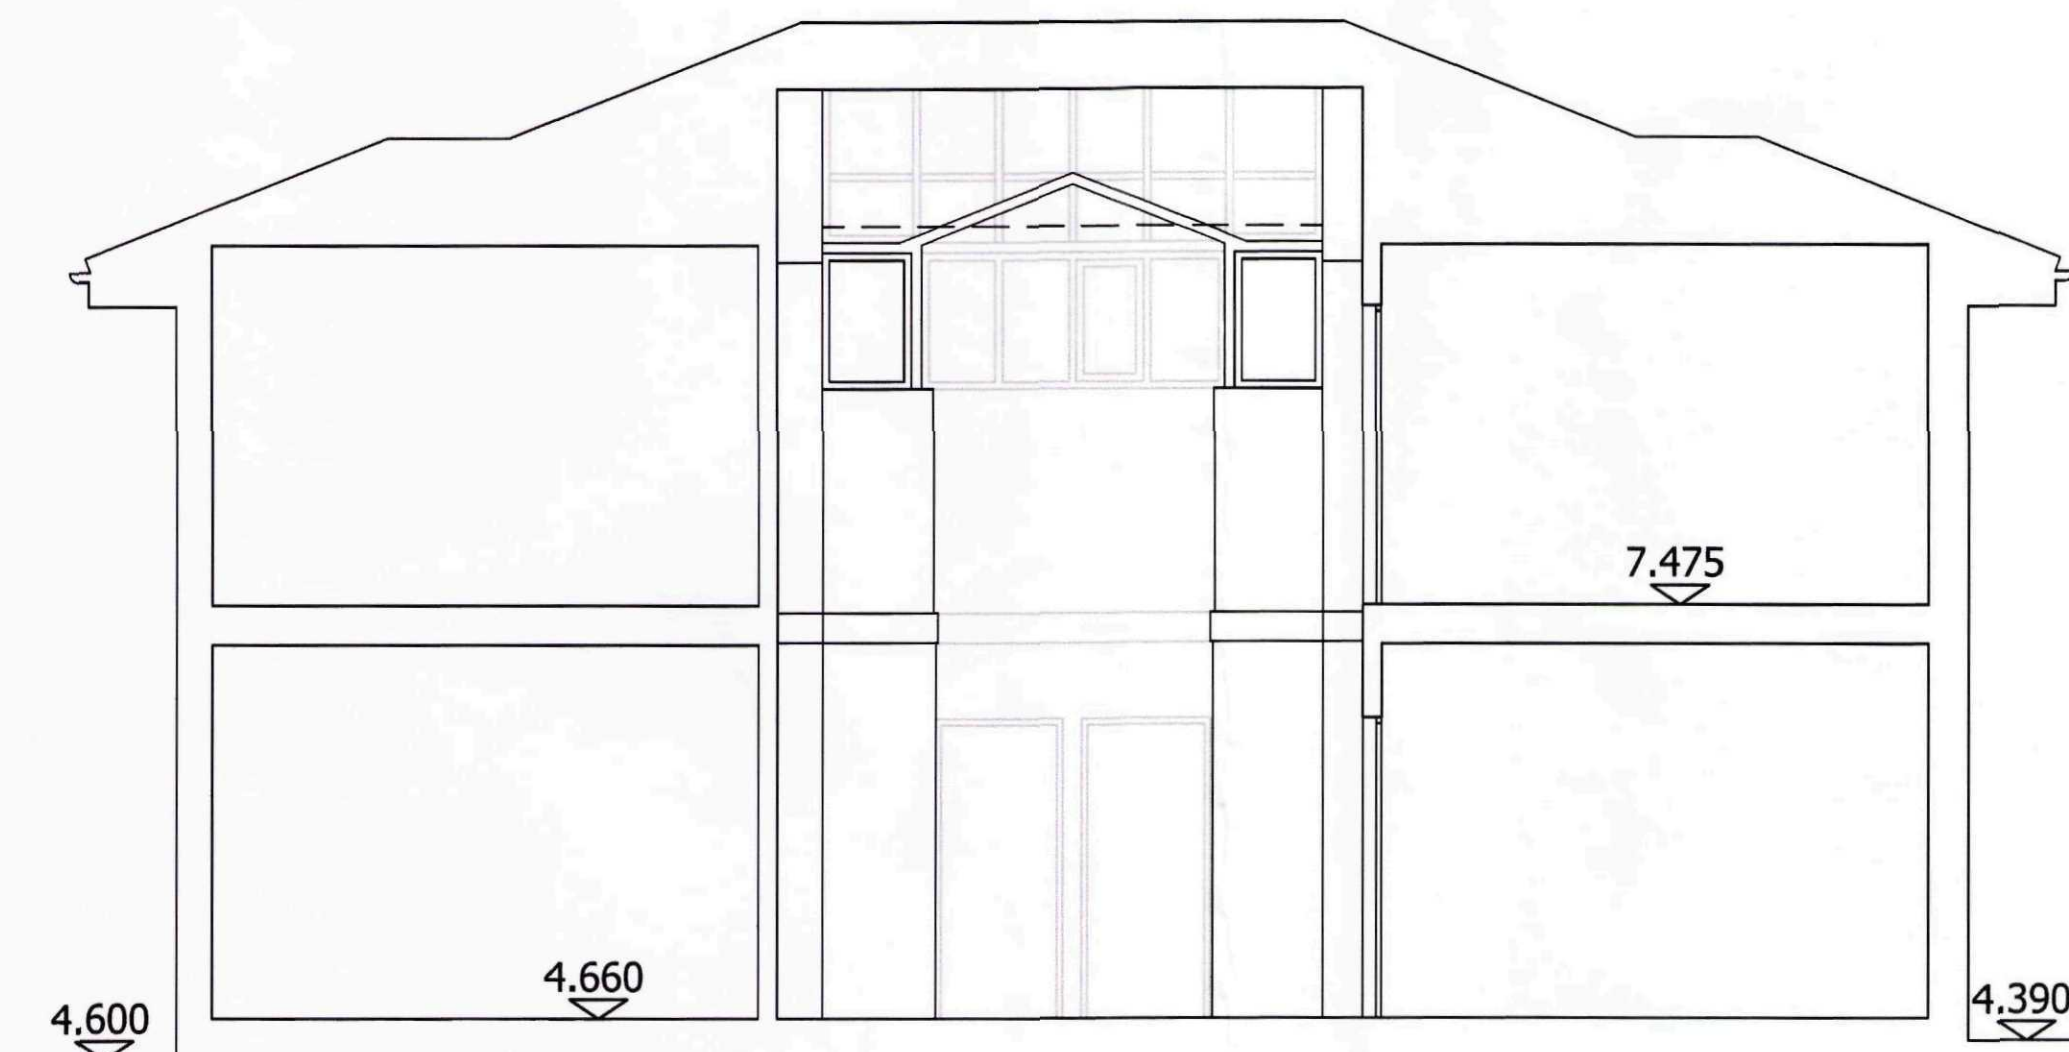

SECTION B-B 1:50

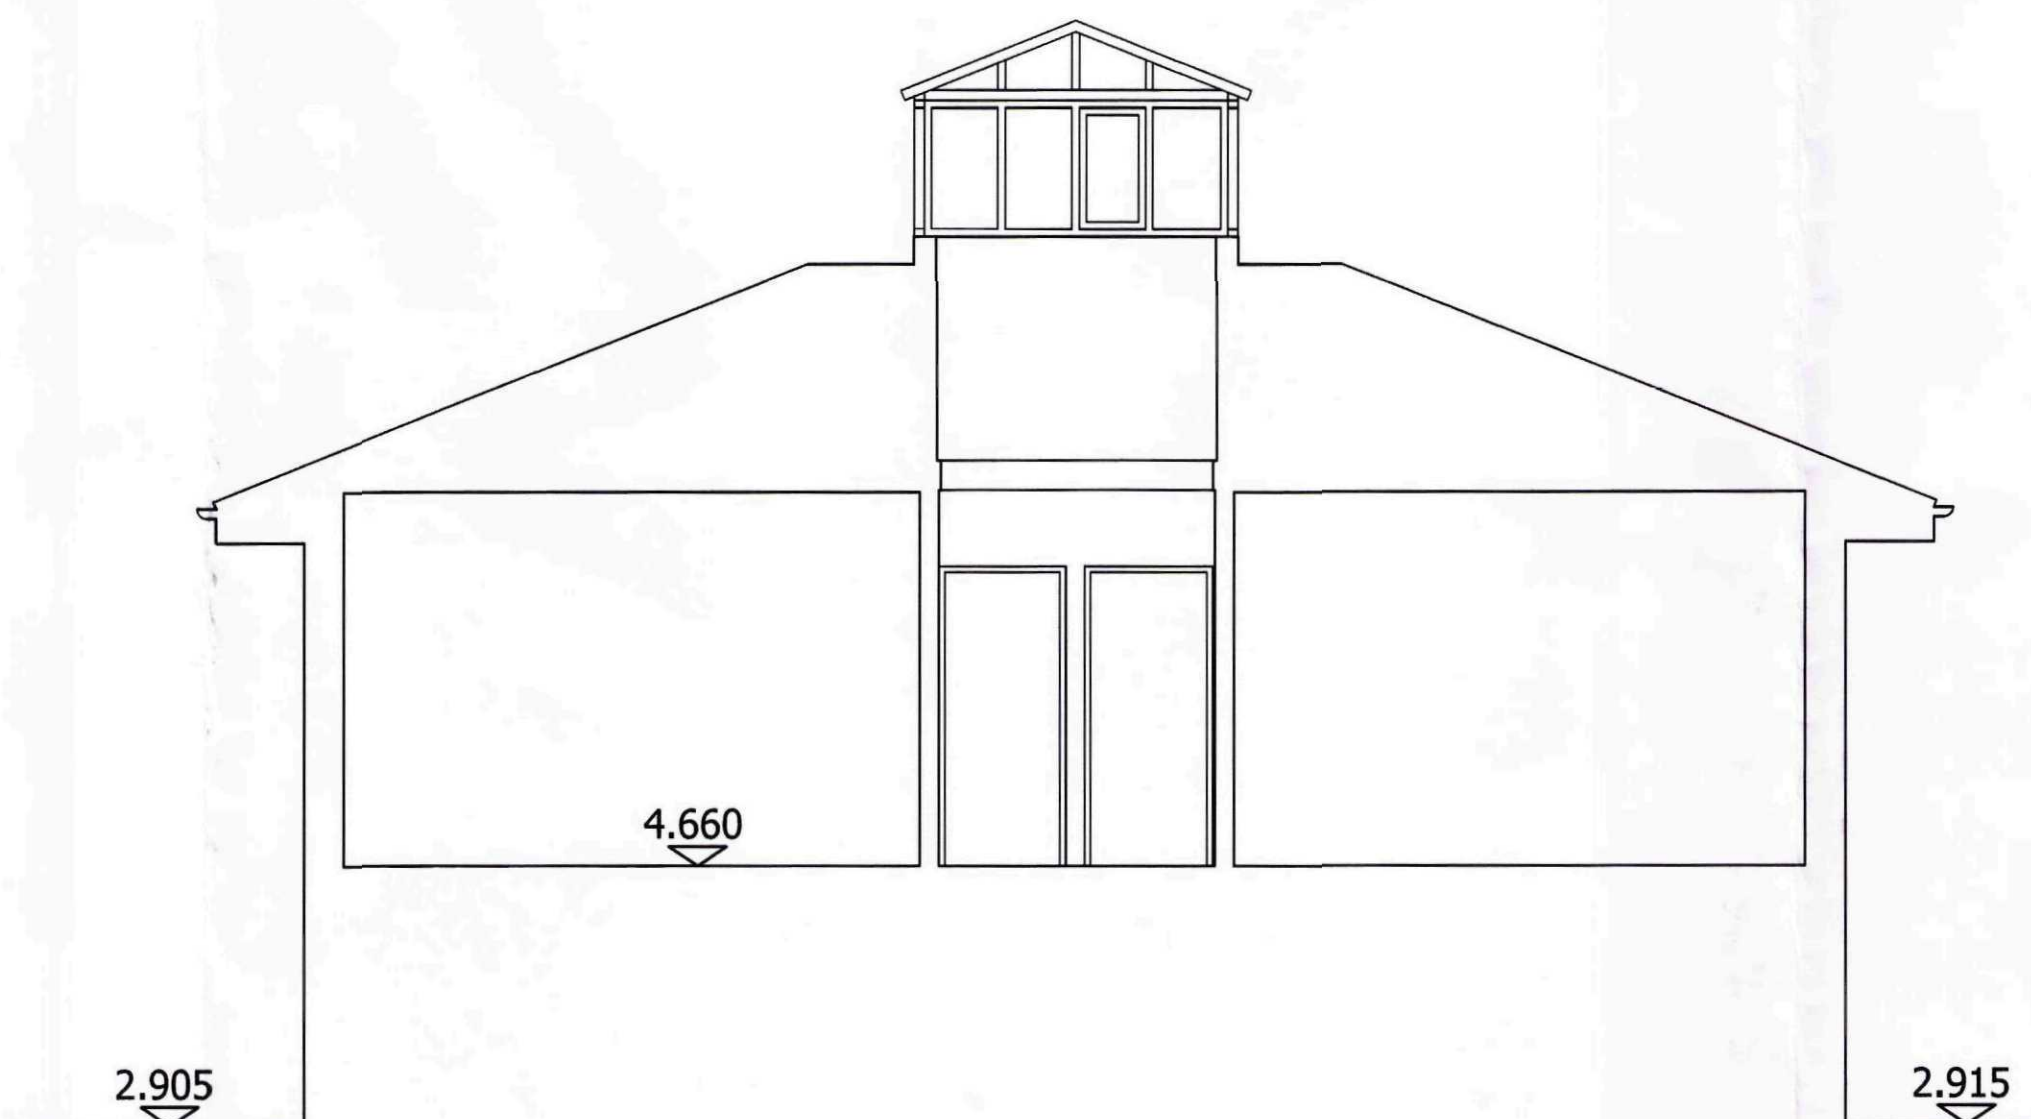

SECTION A-A 1:50

Disclaimer:

1. The copyright of this drawing is the property of ACS Architectural Ltd, and must not be copied, loaned or re-issued without consent.
2. No measurements to be scaled off plan, measurements to be checked on site by the Contractor prior to commencement of works, and any discrepancies brought to the attention of ACS Architectural Ltd.

Revision:

A	10.02.15	Levels amended following gps survey.
---	----------	--------------------------------------



ACS Architectural Ltd.
14 Avenue Road, Hunstanton, Norfolk, PE36 6BW.
Tel: 07826 64629 Email: info@acs-architectural.co.uk

Project:

Conversion of offices into
4 residential flats
Spalding Business Centre
Church Street
Spalding

Drawing Title:

Existing Elevations and Sections

Scale:	1:50, 1:100	@A1
Date:	November 2014	
Drawn:	NJB	

Drawing No.:

048/13/04A