



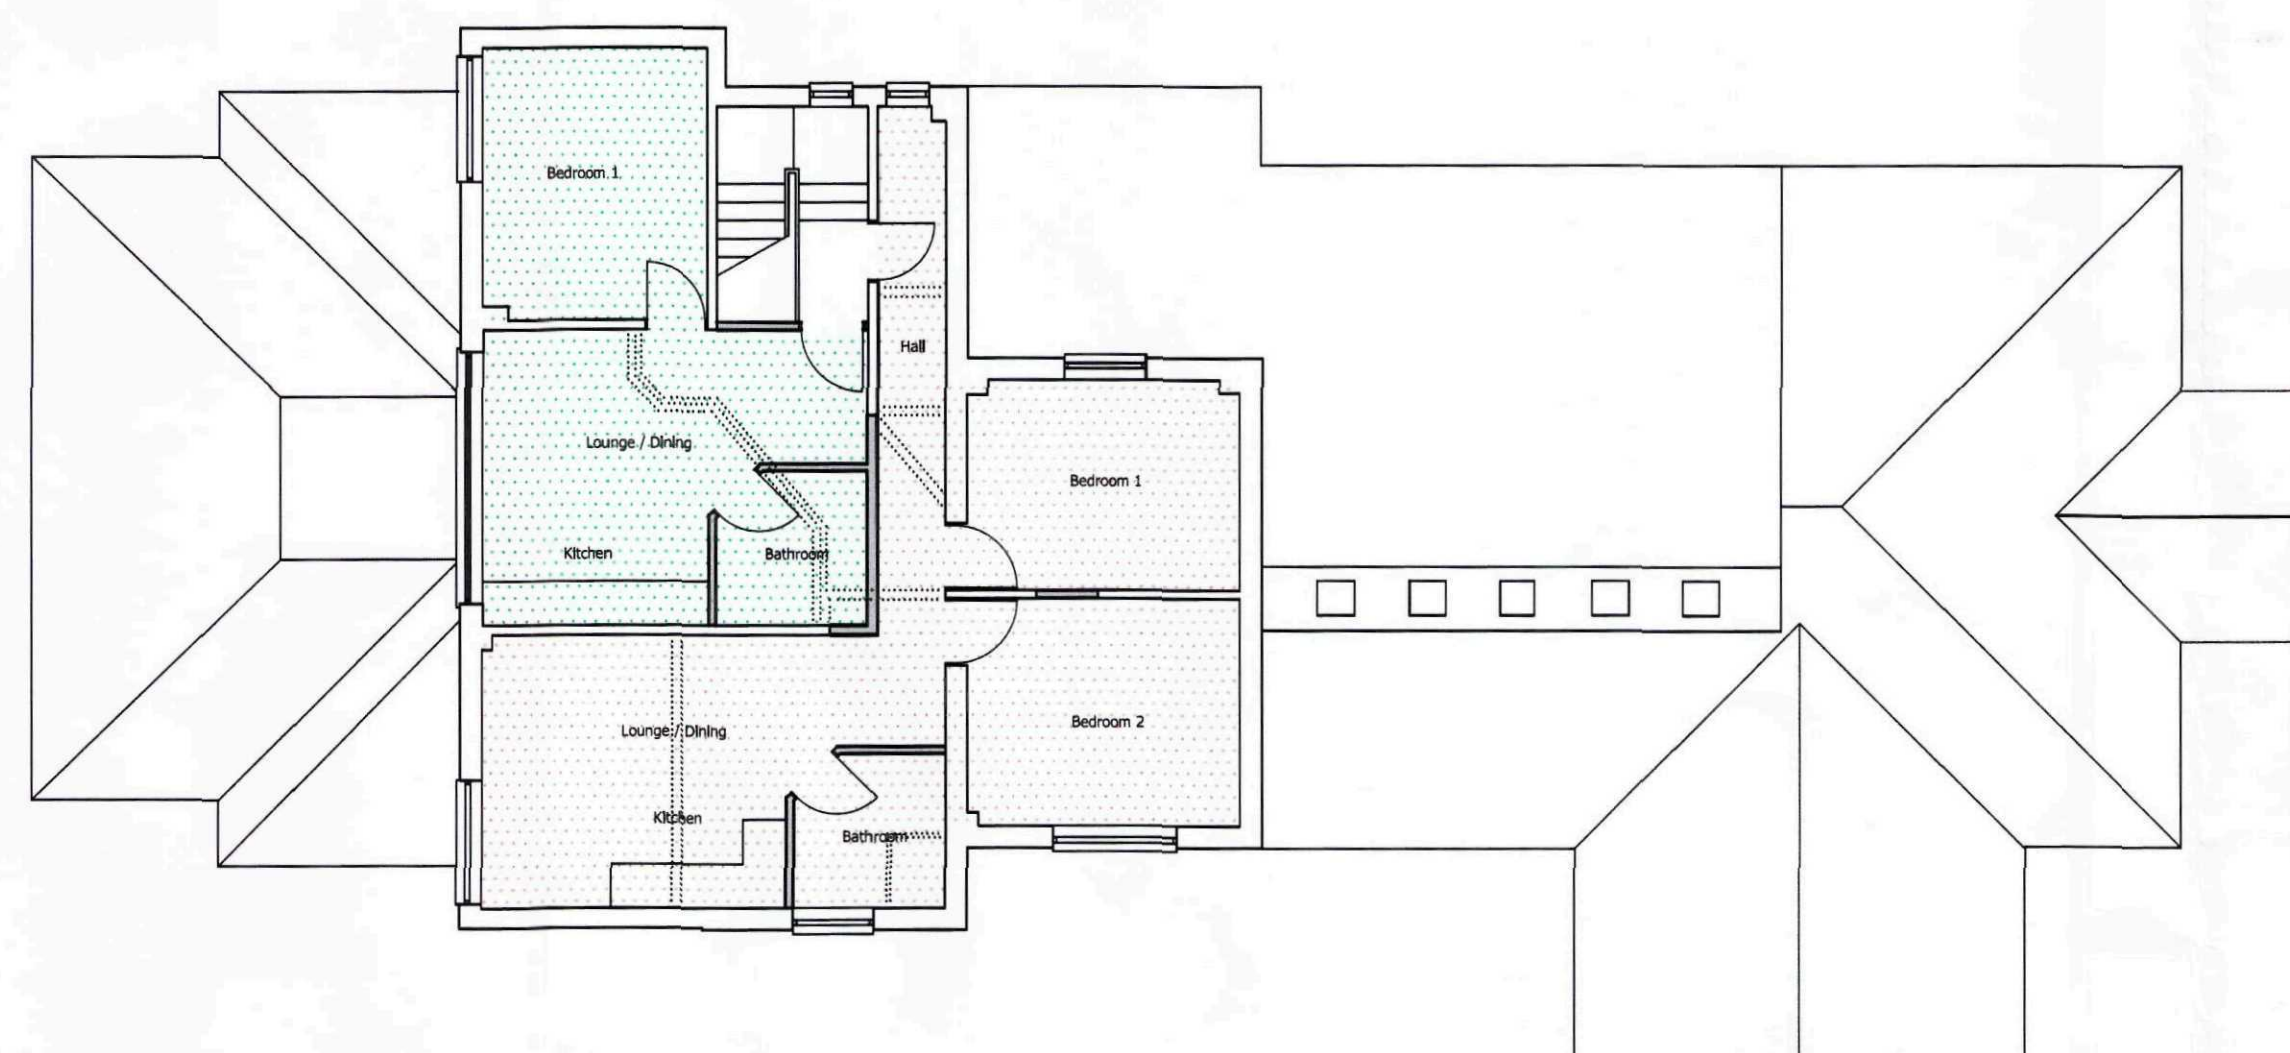

Proposed First Floor Plan 1:100

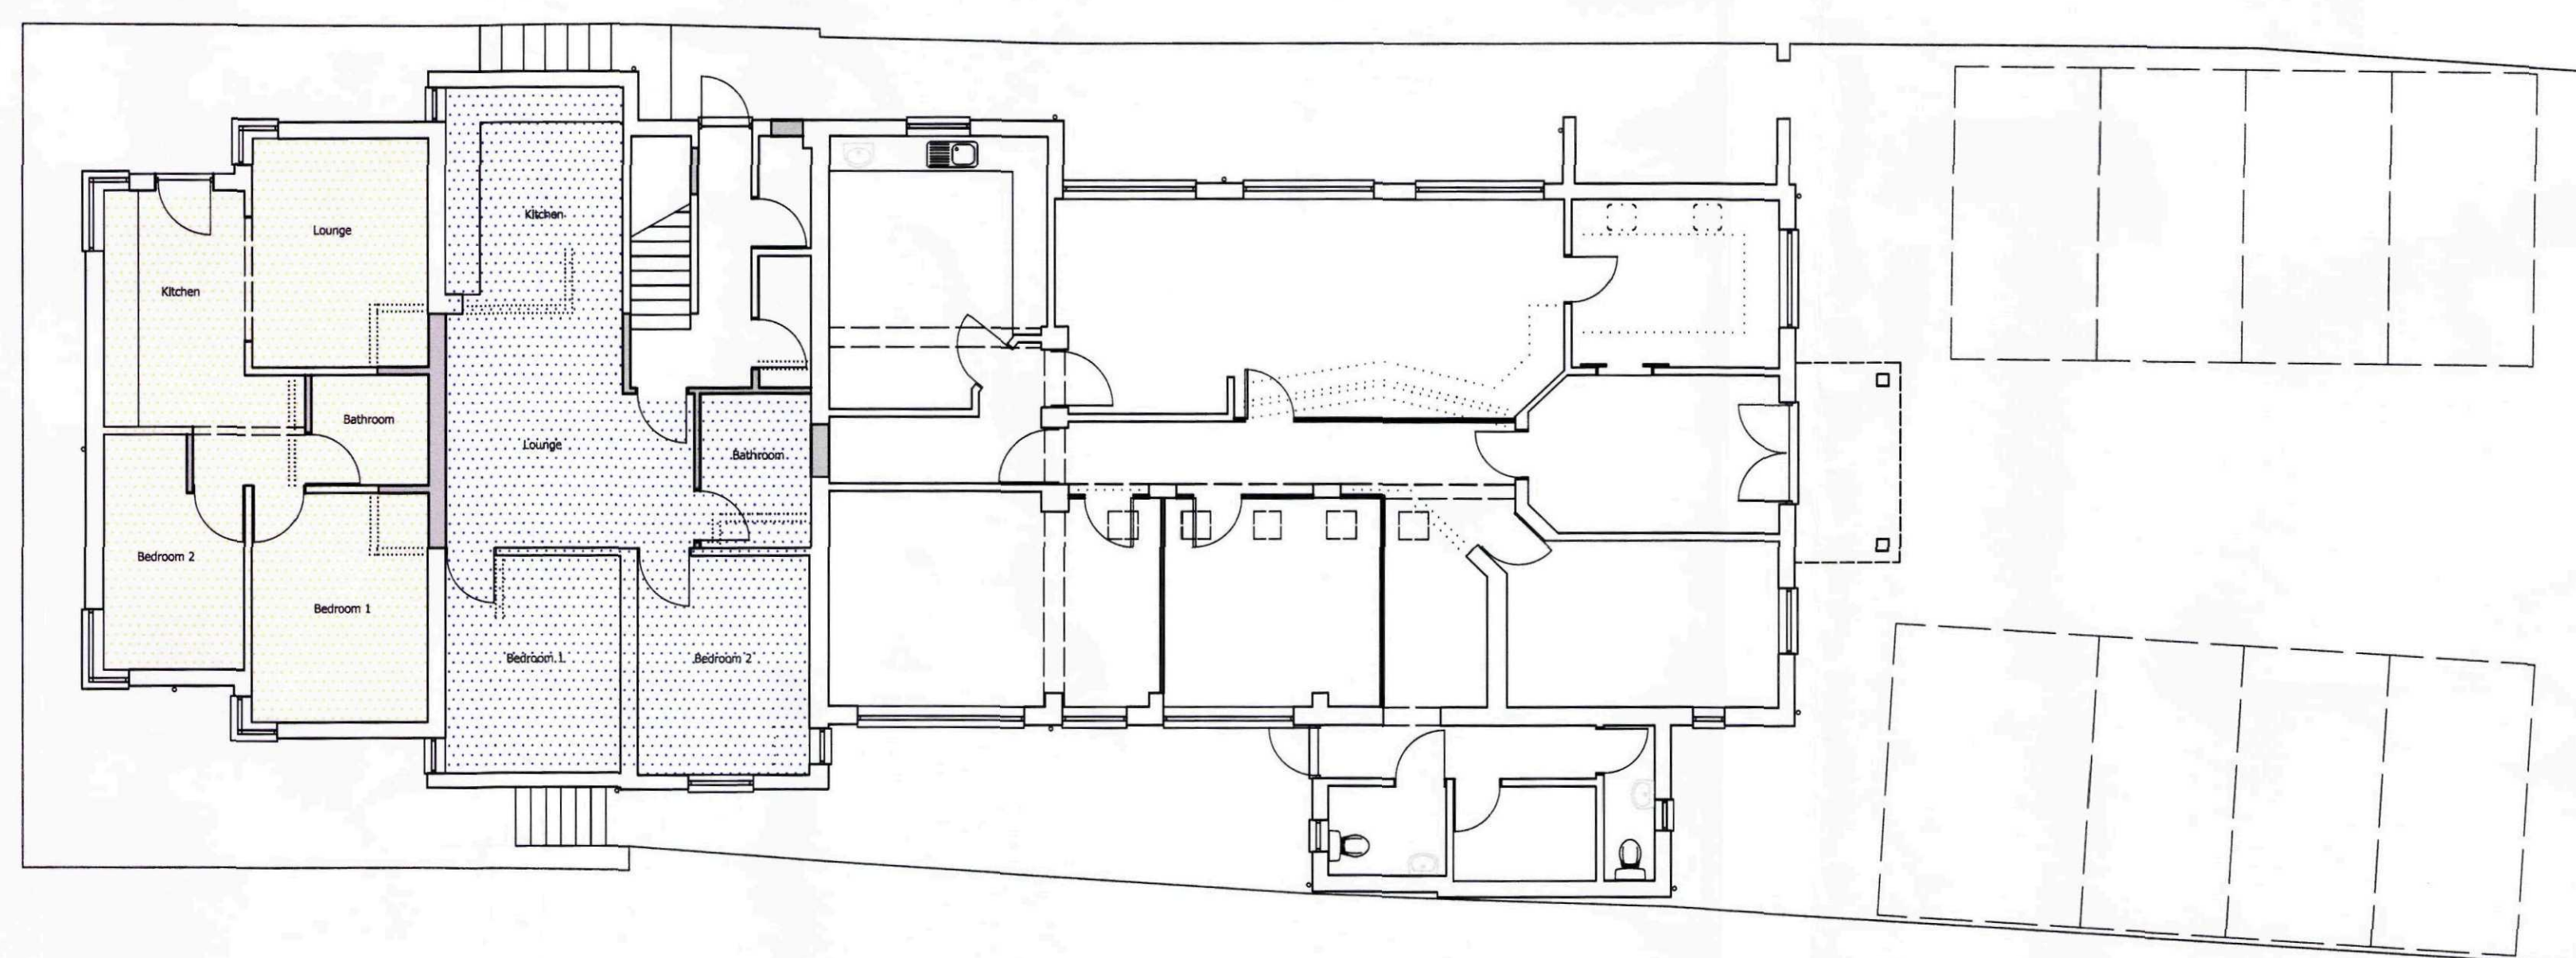

Proposed Ground Floor Plan 1:100

CHURCH STREET

Disclaimer:
1. The copyright of this drawing is the property of ACS Architectural Ltd. and must not be copied, loaned or re-issued without consent.
2. No measurements to be scaled off plan, measurements to be checked on site by the Contractor prior to commencement of works, and any discrepancies brought to the attention of ACS Architectural Ltd.

Revision:	



ACS Architectural Ltd.
14 Avenue Road, Hunstanton, Norfolk, PE36 6BW.
Tel: 07826 646219 Email: info@acs-architectural.co.uk

Project:
Conversion of offices into
4 residential flats
Spalding Business Centre
Church Street
Spalding

Drawing Title:
Proposed Floor Plans

Scale: 1:100 @A1
Date: November 2014
Drawn: NJB

Drawing No.:
048/13/05